


Roddis , Rachael

From: kim swift <k.swift@outlook.com>
Sent: 22 May 2019 19:59
To: Roddis , Rachael
Subject: Re: 2029/0512

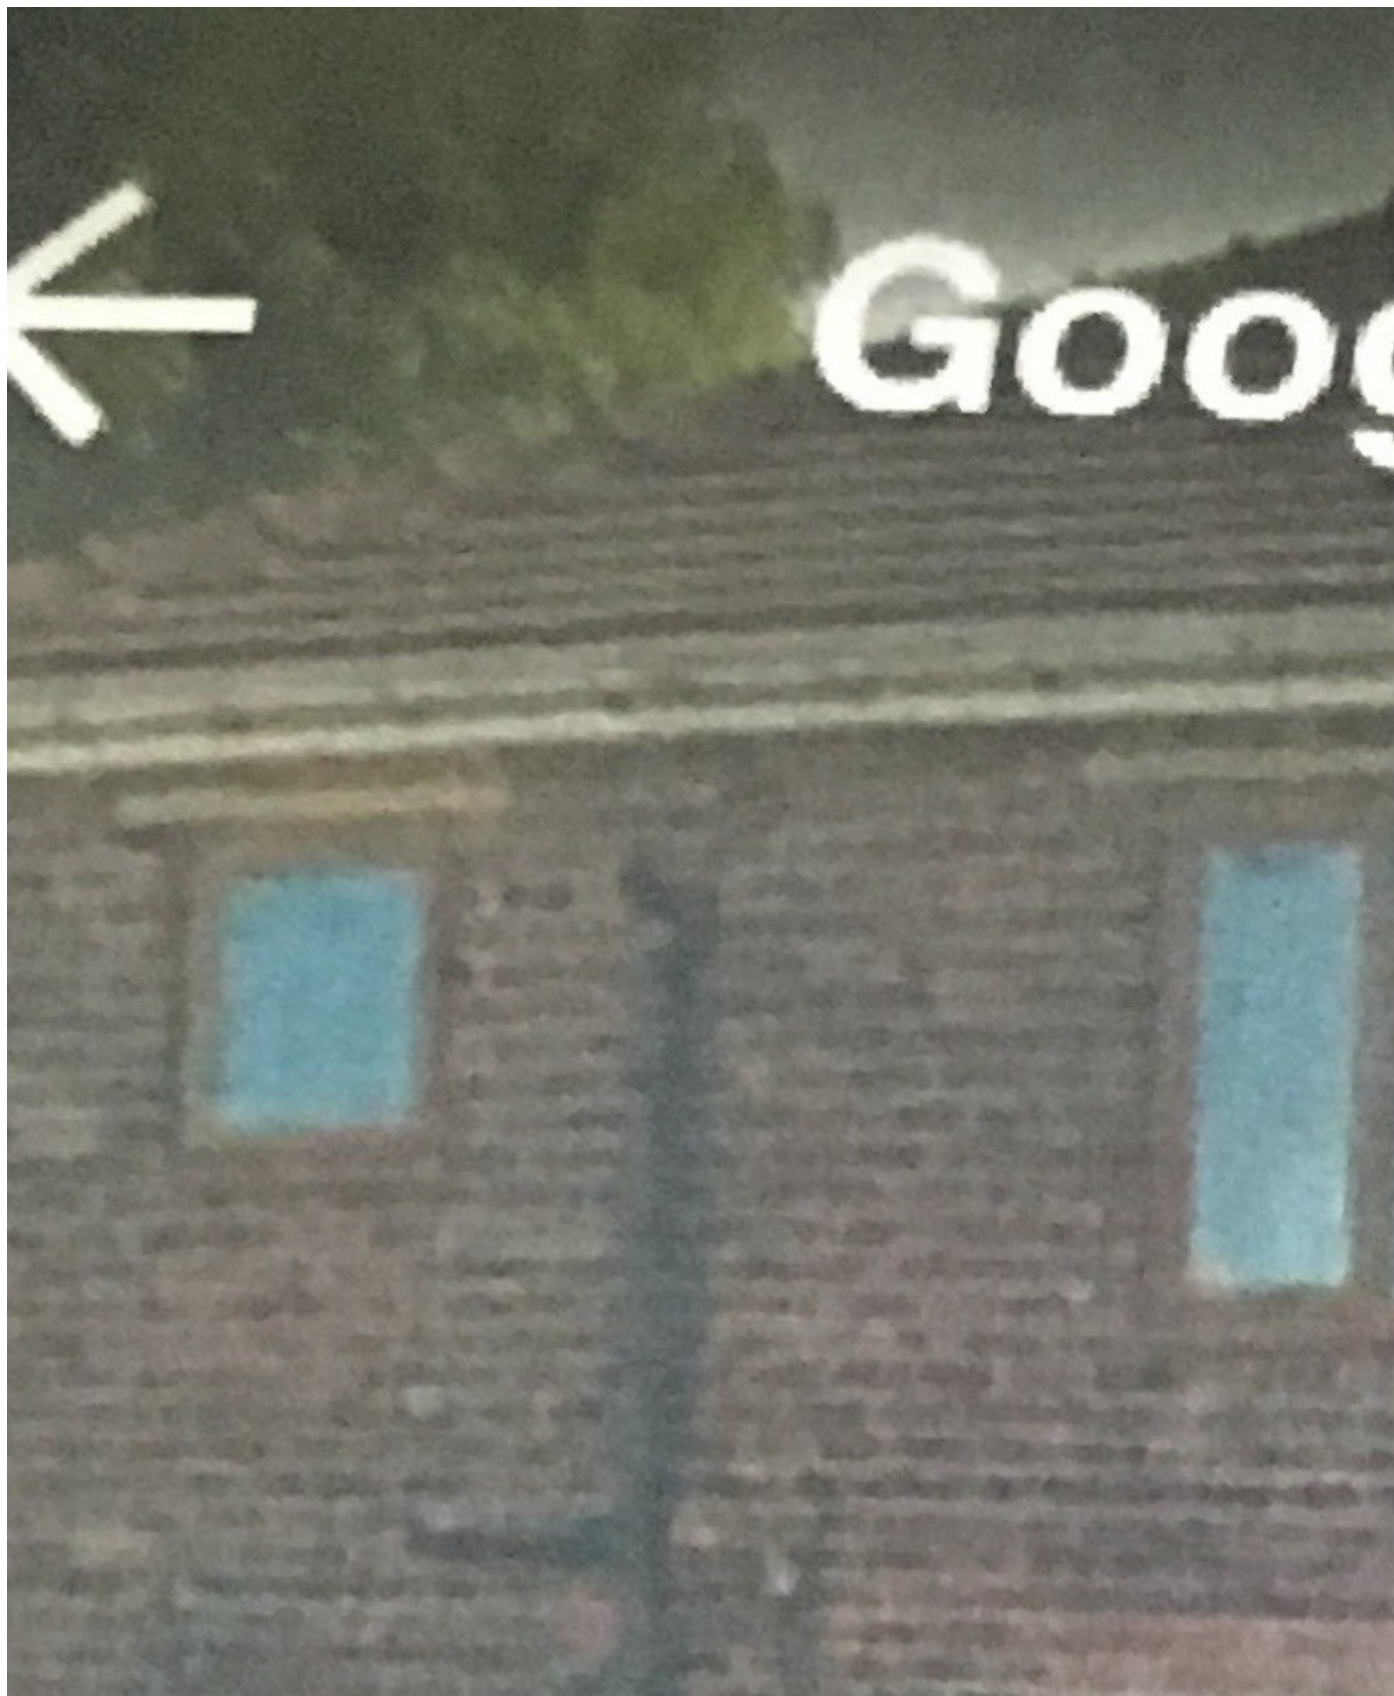

Hi Rachel the depth of the area of land from the front elevation to back edge of pavement is 8 meters. This is shown on the new image as the long green line running from door to wall down right hand side.

The area outlined in blue shows the area cars will be parked on. This area will be covered in tarmac. This area will be 6m by 6m /36m² .

The yellow blocked area on left hand side is the newly built retaining wall.

The area outlined in green is the Indian stone path from the pavement to house, this will be 1.5m wide and 8m long. The path will continue to run under the front windows of the property

Kind regards

Kim

Get [Outlook for iOS](#)

From: Roddis , Rachael <RachaelRoddis@barnsley.gov.uk>

Sent: Friday, May 17, 2019 11:31:35 AM

To: k.swift@outlook.com

Subject: FW: 2029/0512

Kim

Can you please confirm the depth of the area of land to the front of your property, from the front elevation of the property to the back edge of the pavement.

Can you please mark this on a plan.

I look forward to your response

Kind Regards

Rachael Roddis

Planning Officer
Development Management
Barnsley Council

Telephone: 01226 772578

Email: Rachaelroddis@barnsley.gov.uk

Mail: Development Management, PO Box 604, Barnsley, S70 9FE

From: Roddis , Rachael

Sent: 15 May 2019 08:51

To: Pashley , Sheridan

Subject: 2029/0512

Further to your email please see information below and attached

Kind Regards

Rachael Roddis

Planning Officer
Development Management
Barnsley Council

Telephone: 01226 772578

Email: Rachaelroddis@barnsley.gov.uk

Mail: Development Management, PO Box 604, Barnsley, S70 9FE

From: kim swift [<mailto:k.swift@outlook.com>]
Sent: 03 May 2019 10:08
To: DevelopmentControl & DevelopmentManagement
Cc: Maizie
Subject: Photo to show are of work and dropped kerb reference 2029/0512/invalid

The line in red shows the area proposed for the dropped kerb

Measurement : 6 meters in length

These works will be carried out by BMBC

The line in yellow shows the area that the eco drain will be placed to prevent surface water discharging onto the highway

Measurement: 6 meters in length

The eco drain will run within the boundary of my property at the bottom of the drive parallel to the dropped kerb

The front of the property (wall, grassed area and paved area)shown on photo will be dug out and a 36 meter squared section serviced with tarmac and boarded with Indian stone.

***** Barnsley MBC Disclaimer:**

This e-mail and any files attached are confidential for the use of the intended recipient. If you have received this e-mail in error please notify the sender as soon as possible and delete the communication from your system without copying, disseminating or distributing the same in any way by any means. Any views or opinions expressed belong solely to the author and do not necessarily represent those of the Council. In particular, the Council will not accept liability for any defamatory statements made by email communications. Recipients are responsible for ensuring that all e-mails and files sent are checked for viruses. The Council will not accept liability for damage caused by any virus transmitted by this e-mail. No guarantees are offered on the security, content and accuracy of any e-mails and files received. Be aware that this e-mail communication may be intercepted for regulatory, quality control, or crime detection purposes unless otherwise prohibited. The content of this email and any attachment may be stored for future reference.