


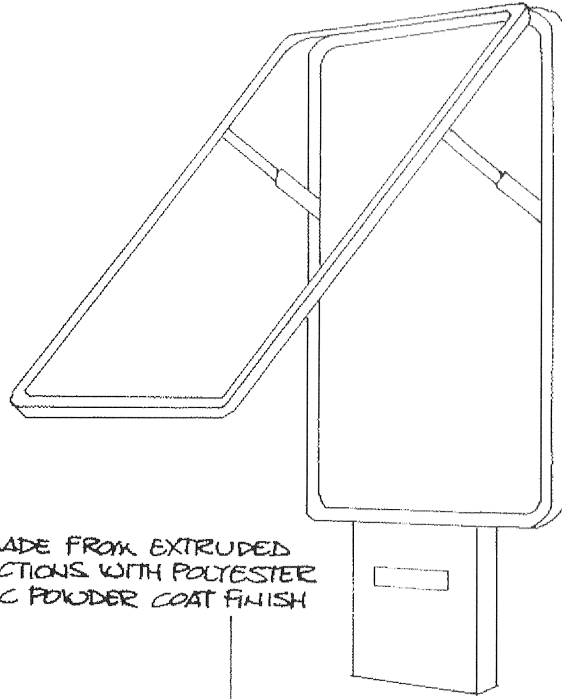

DISPLAY CASE MADE FROM EXTRUDED ALUMINIUM SECTIONS WITH POLYESTER ELECTRO-STATIC POWDER COAT FINISH

ELECTRICS-

3 x 58W FLUORESCENT LAMPS OPERATED BY 1x SINGLE & 1x DOUBLE BALLAST COMPLETE WITH HIGH FREQUENCY RCD/MCB TRIP SWITCH & PHOTOCELL LIGHT SENSOR

6mm TOUGHENED GLASS WITH 3mm THICK FLOW DIFFUSER FOR DISPLAY SUPPORT

SPECIFICATION DRAWING 1:20


135mm



1905mm

600mm

1155mm
1310mm

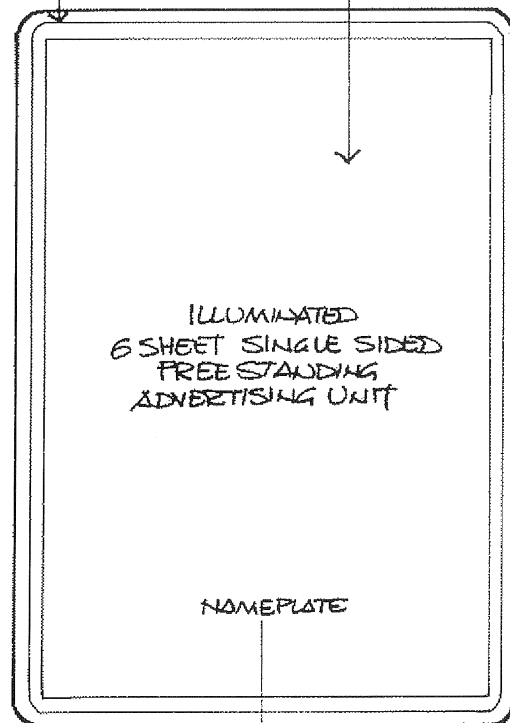


ILLUMINATED
6 SHEET SINGLE SIDED
FREE STANDING
ADVERTISING UNIT

NAMEPLATE

650mm

1755mm

Cross Section of Internally Illuminated 6 Sheet Panel

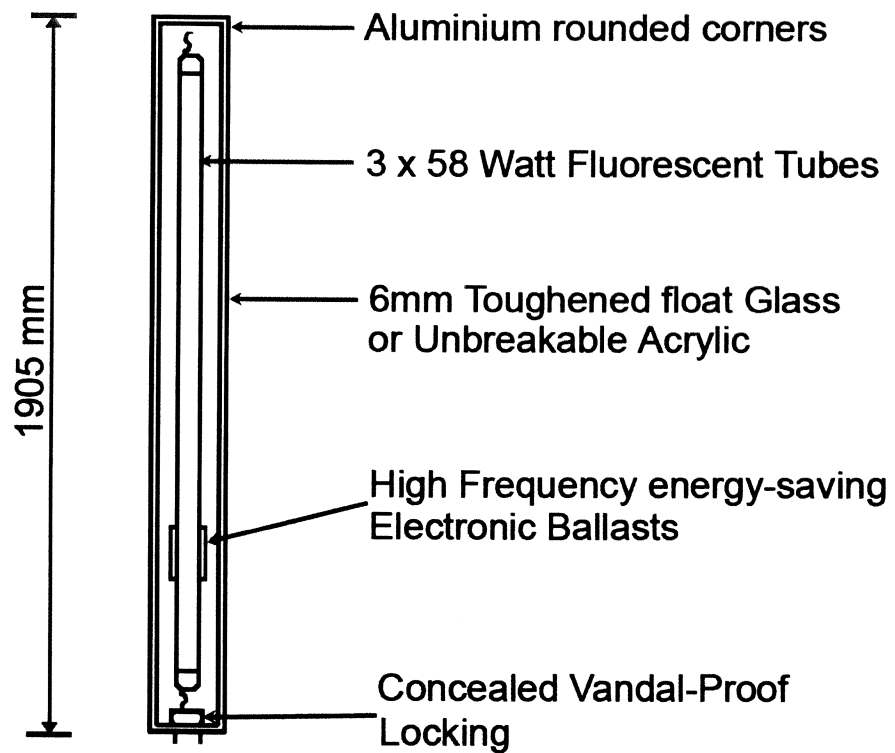

Additional Information:

Lighting Regime: dusk 'til dawn. Activated via light sensitive photo cell.

Exterior frame colour: Dark brown (RAL 8080)

Maximum illumination: 658 Candelas / m²