


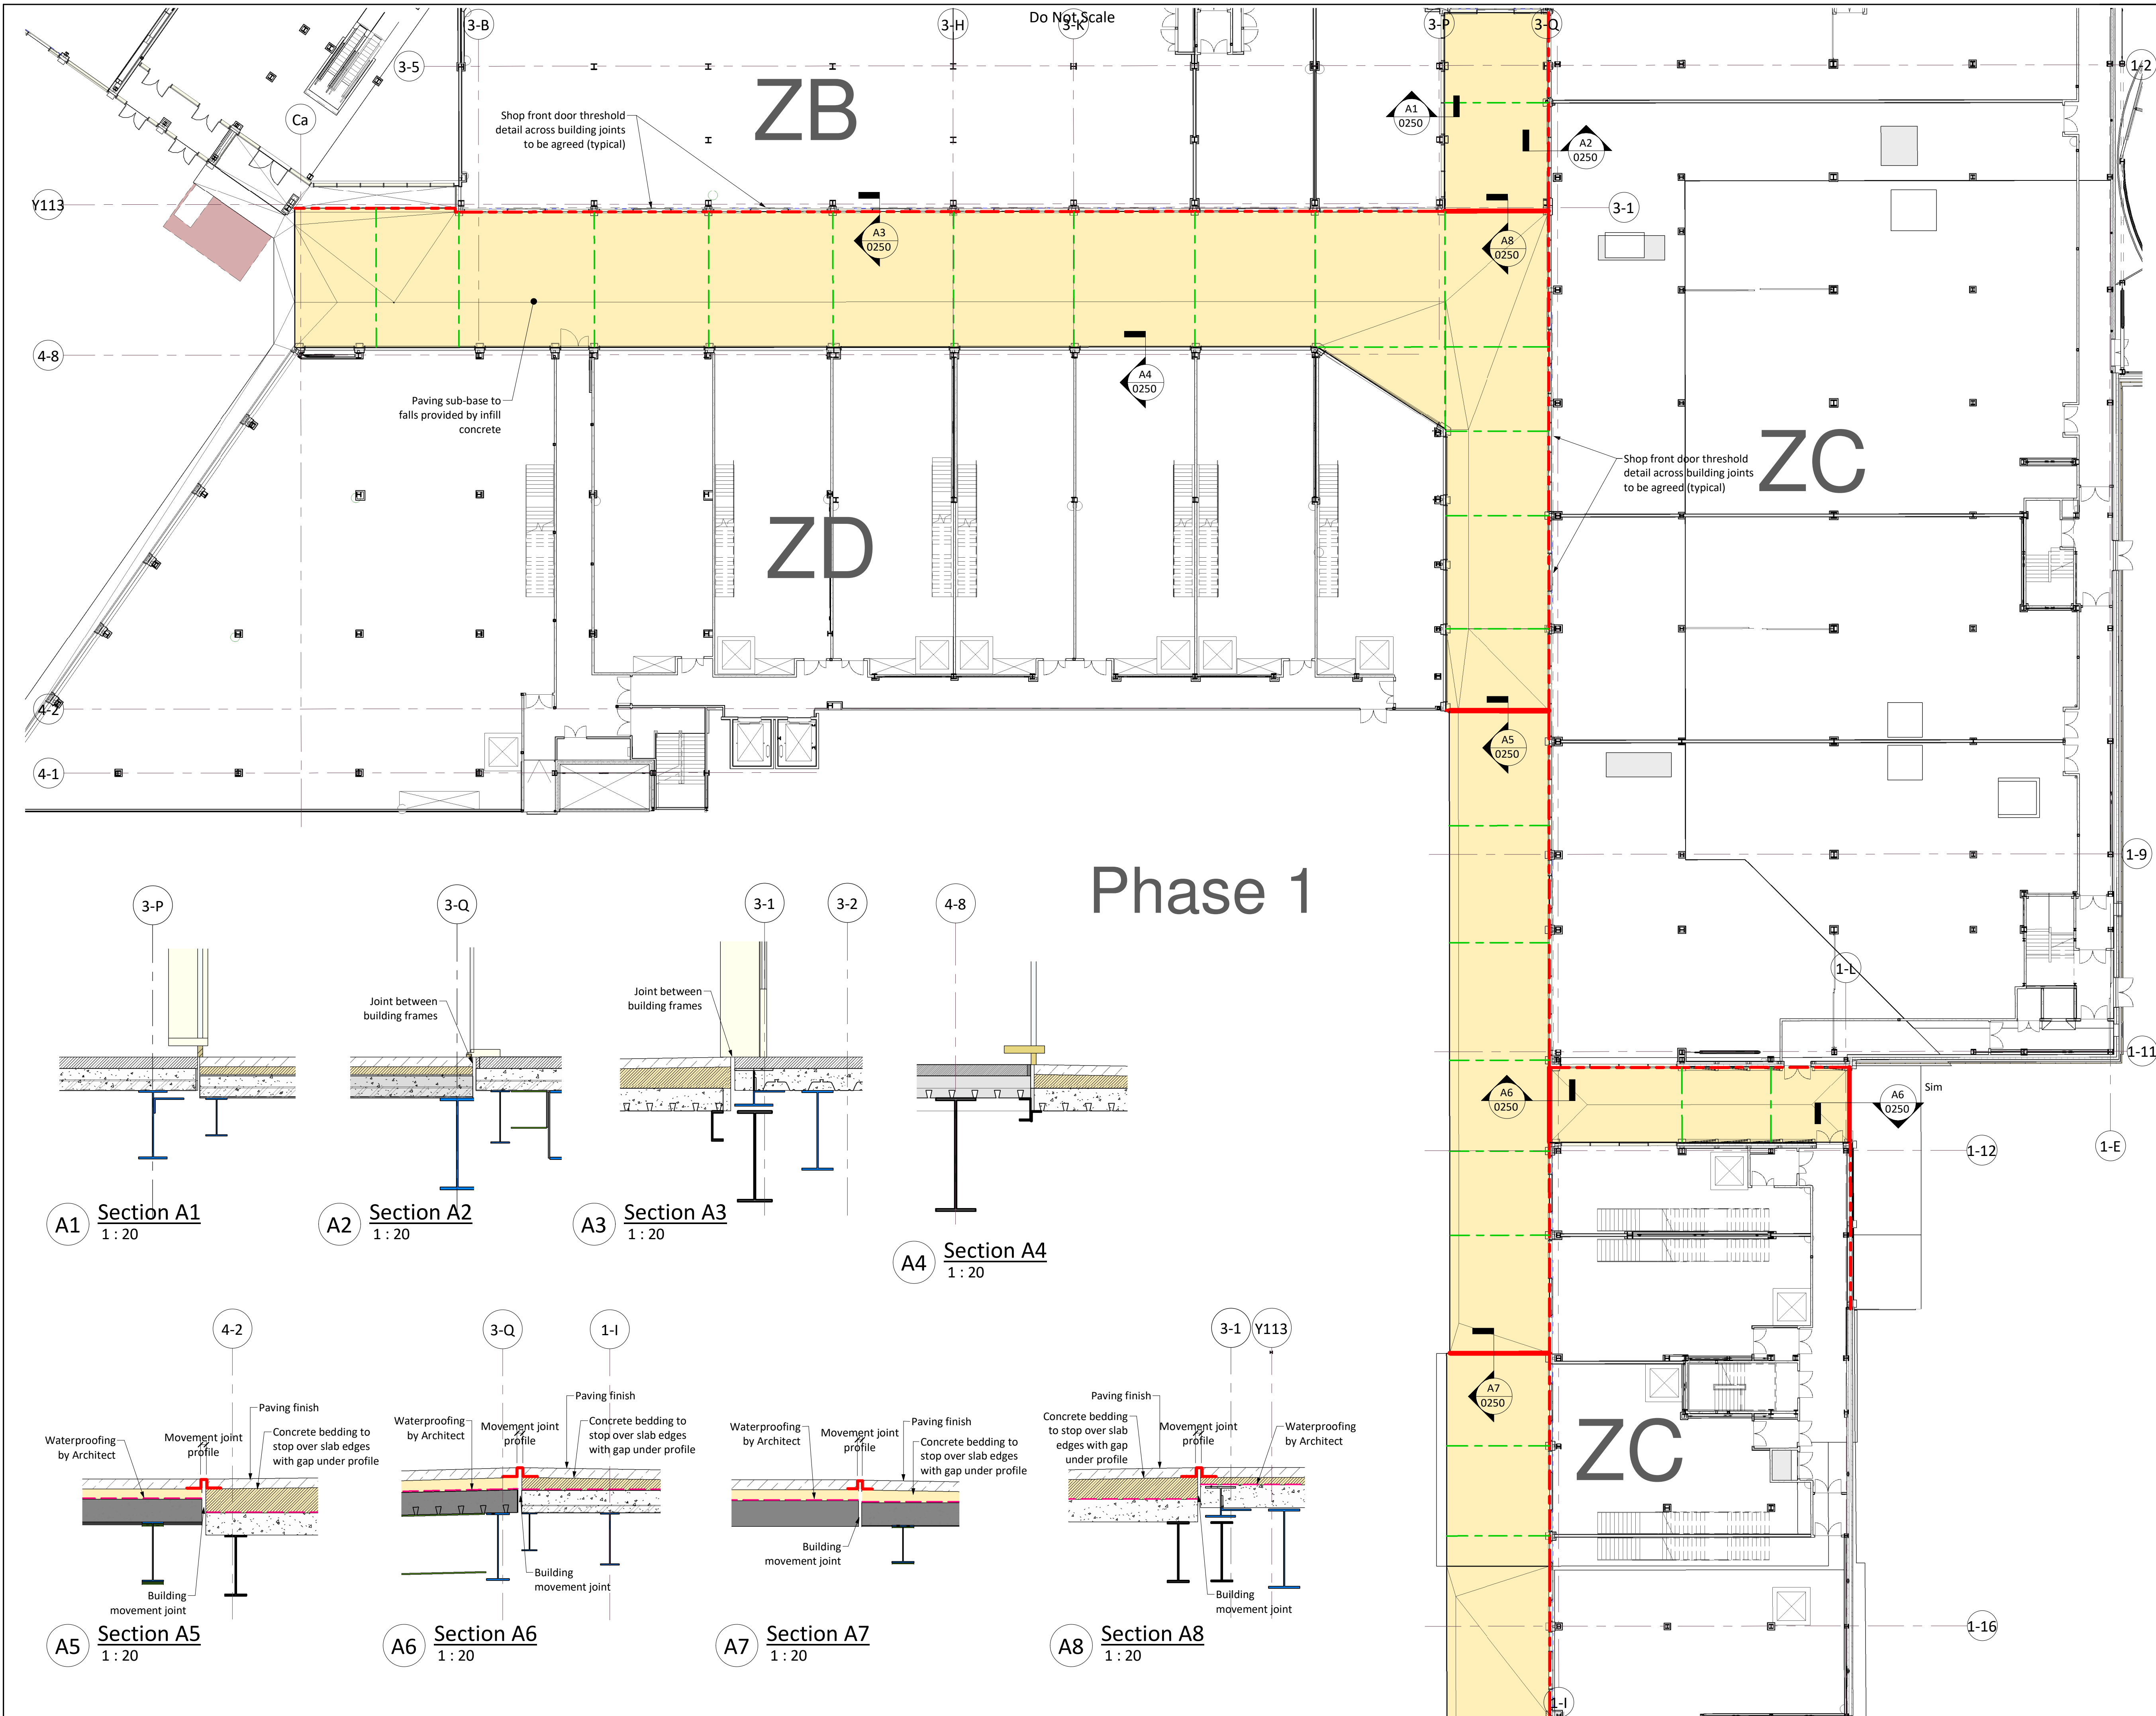

DESIGN REVIEW

Design review by:      Checked by:

Residual hazards:

DRAWING NOTES

Structural movement joint in ground floor arcade slab across buildings

Structural joint in paving finish across building movement joints

Proposed 50x5mm saw cut joint in top of fibre reinforced bedding concrete to paving

Fibre reinforced concrete sub-base to falls for paving

12.11.20

Initial Issue

C1

Date

Description

Rev

ADEPT

CIVIL AND STRUCTURAL CONSULTING ENGINEERS

Web

www.adeptcsce.com

Office address

1912 Mill, Sunny Bank Mills, Farsley, Leeds LS28 5UJ

Email

inbox@adeptcsce.com

Tel

0113 239 4518

Project

The Glass Works, Barnsley Development Site

Title

Arcade Slab Building Movement Joints

Client

Henry Boot

CONSTRUCTION

Scale @ A1

As indicated

Drawn

GJH

Checked

PW

Approved

EE

Date

12.11.20

Suitability

D4

Purpose

Contract

UPRN

Originator

Zone

Level

Type

Role

Uniclass

Drwg No.

Rev.

BGW2-ACE-ZX-01-DR-S-G200-0250

C1