

SITE AREA
APPROX 0.2 ACRES

KEY



AREAS OF SOFT LANDSCAPING

EXISTING WALL/BOUNDARY TREATMENT TO REMAIN

APPROX 1100mm HIGH BRICKWORK WALL

APPROX 450mm HIGH BRICKWORK WALL
WITH 1100mm HIGH BRICK PIERS AND HOOP
TOP FENCING INFILL PAINTED GREEN


APPROX 1100mm HIGH HOP TOP FENCING
PAINTED GREEN



TP ARCHITECTURE

2 STRICKLAND AVENUE
LEEDS
LS17 8JU

T: 0113 2732706
M: 07766 015350
E: tony@tparchitecture.co.uk

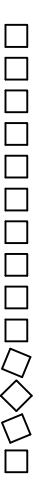

PHARMACY & RESIDENTIAL DEVELOPMENT
WEST STREET
WORSBOROUGH
for
LO'S PHARMACY

SITE PLAN INDICATING LANDSCAPING ZONES AND BOUNDARY TREATMENTS

Date: _____ Scale (at A3): _____

JULY 2014 1:200

Project no: Drawing no: Revision:

1209 007 -