


Elevations 1:100


ARTIFICIAL SLATE EFFECT ROOFING MATERIALS

BLACK TIMBER FASCIA WITH BLACK P.V.C. E.W. GUTTERS

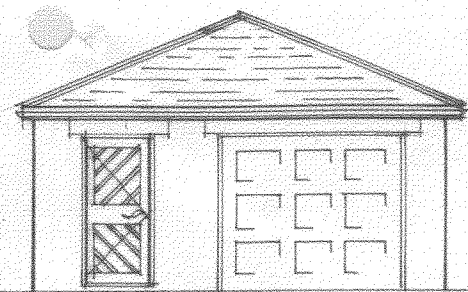


Front

cream colored DOORS WITH HEADS AS SHOWN

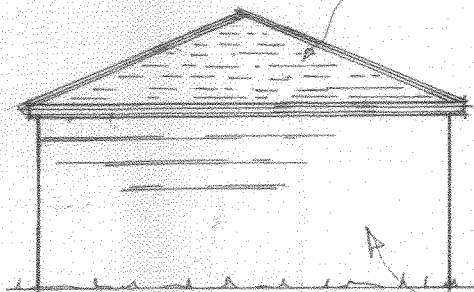


Rear

NATURAL COURSED STONE WITH NATURAL STONE HEADS AS APPLICABLE TO FRONT & SIDE ONLY

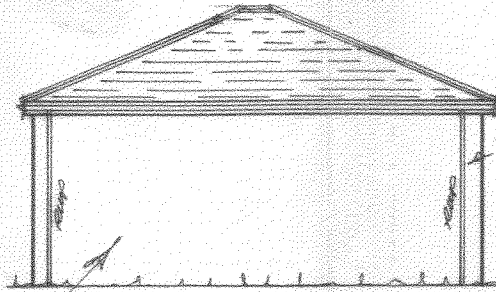


Side


FAIR FACED BLOCK & MASONRY PAINT FINISH TO REAR & SIDE

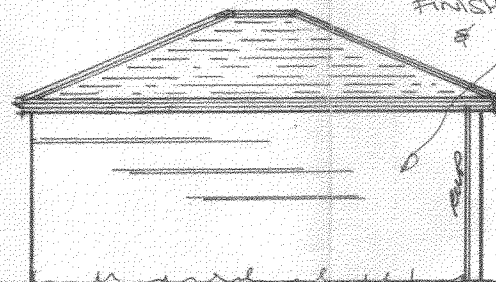

Side

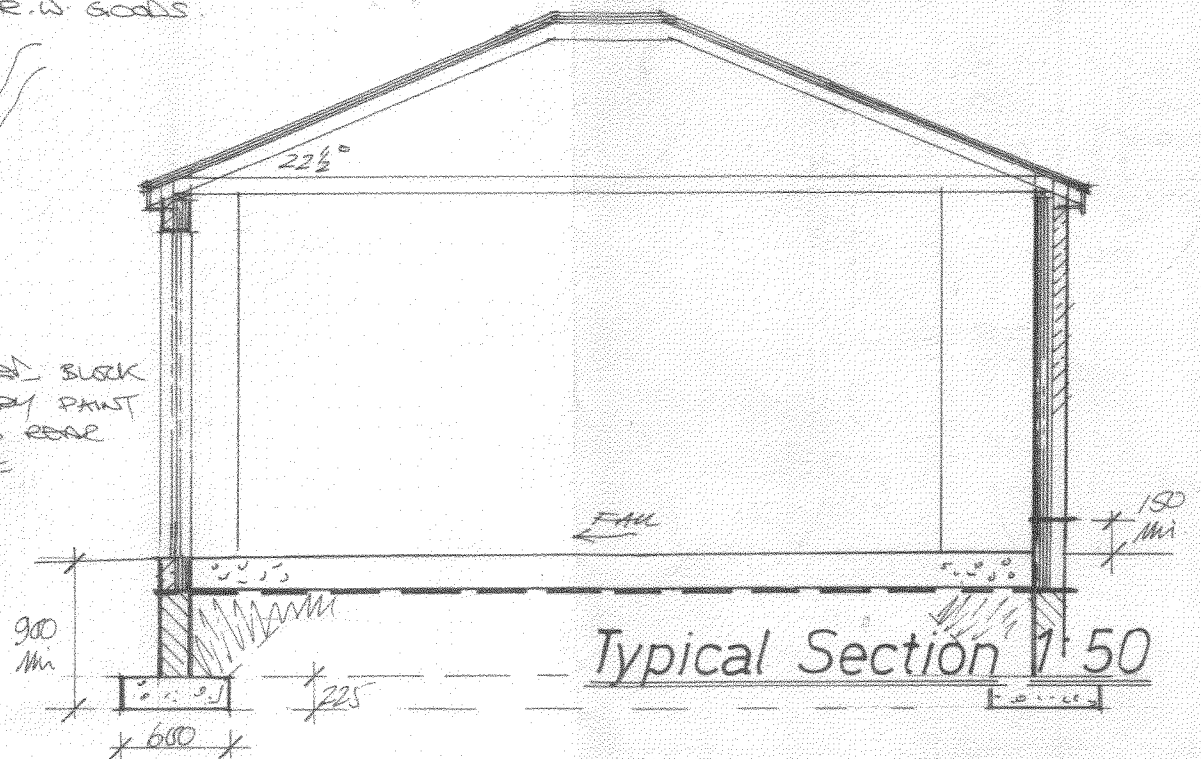

Typical Section 1:50

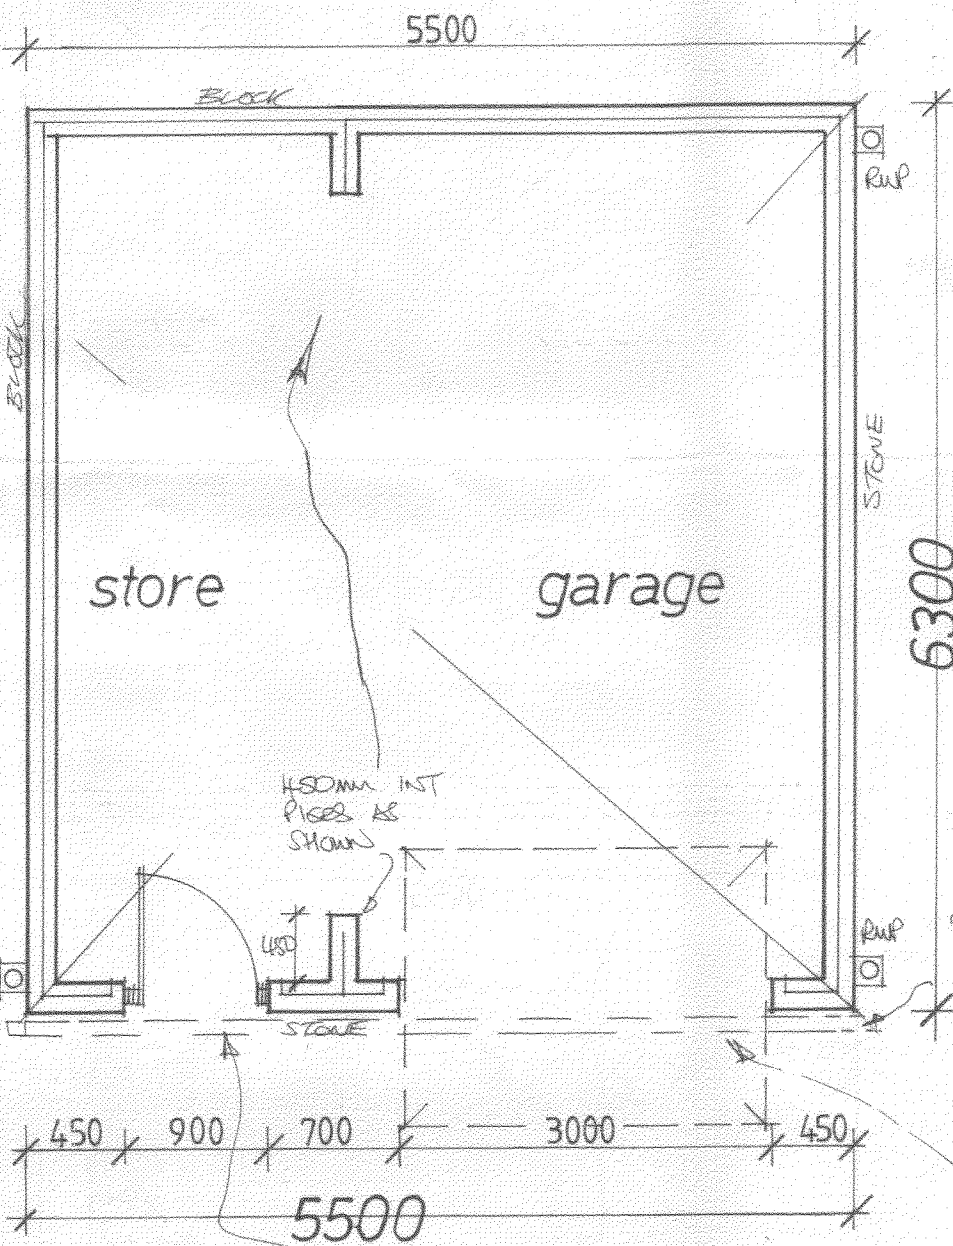

Layouts 1:50

900mm WIDE FRAME, L&B RED & BRACED DOOR WITH OB 130 1200mm O.K.

2800mm WIDE x 2134mm-H GARAGE DOOR WITH OB 130 2800mm O.K.

B	GARAGE DESIGN ACT 03-11	
A	ROOF / B/REG. INFO ADDED 04-10	
Rev	Notes	Date

Garry Greetham Associates Ltd
Residential Design Consultant
Westwood House
18 Carr Lane
Tankersley
Barnsley S75 3BE
Tel(01226)746573

PROJECT	Detached Dwelling
CLIENT	Mr. & Mrs. S. West
TITLE	Detached Garage/Store
ADDRESS	Land to rear of: 120 Upper Hoyland Road, Hoyland, Barnsley. S75 9NL.
DRAWN BY	ggg
SCALE	1:50; 1:100 DATE Feb.10
DRAWING No	703-10
REV	3
Member of the Chartered Institute of Architectural Technologists	