


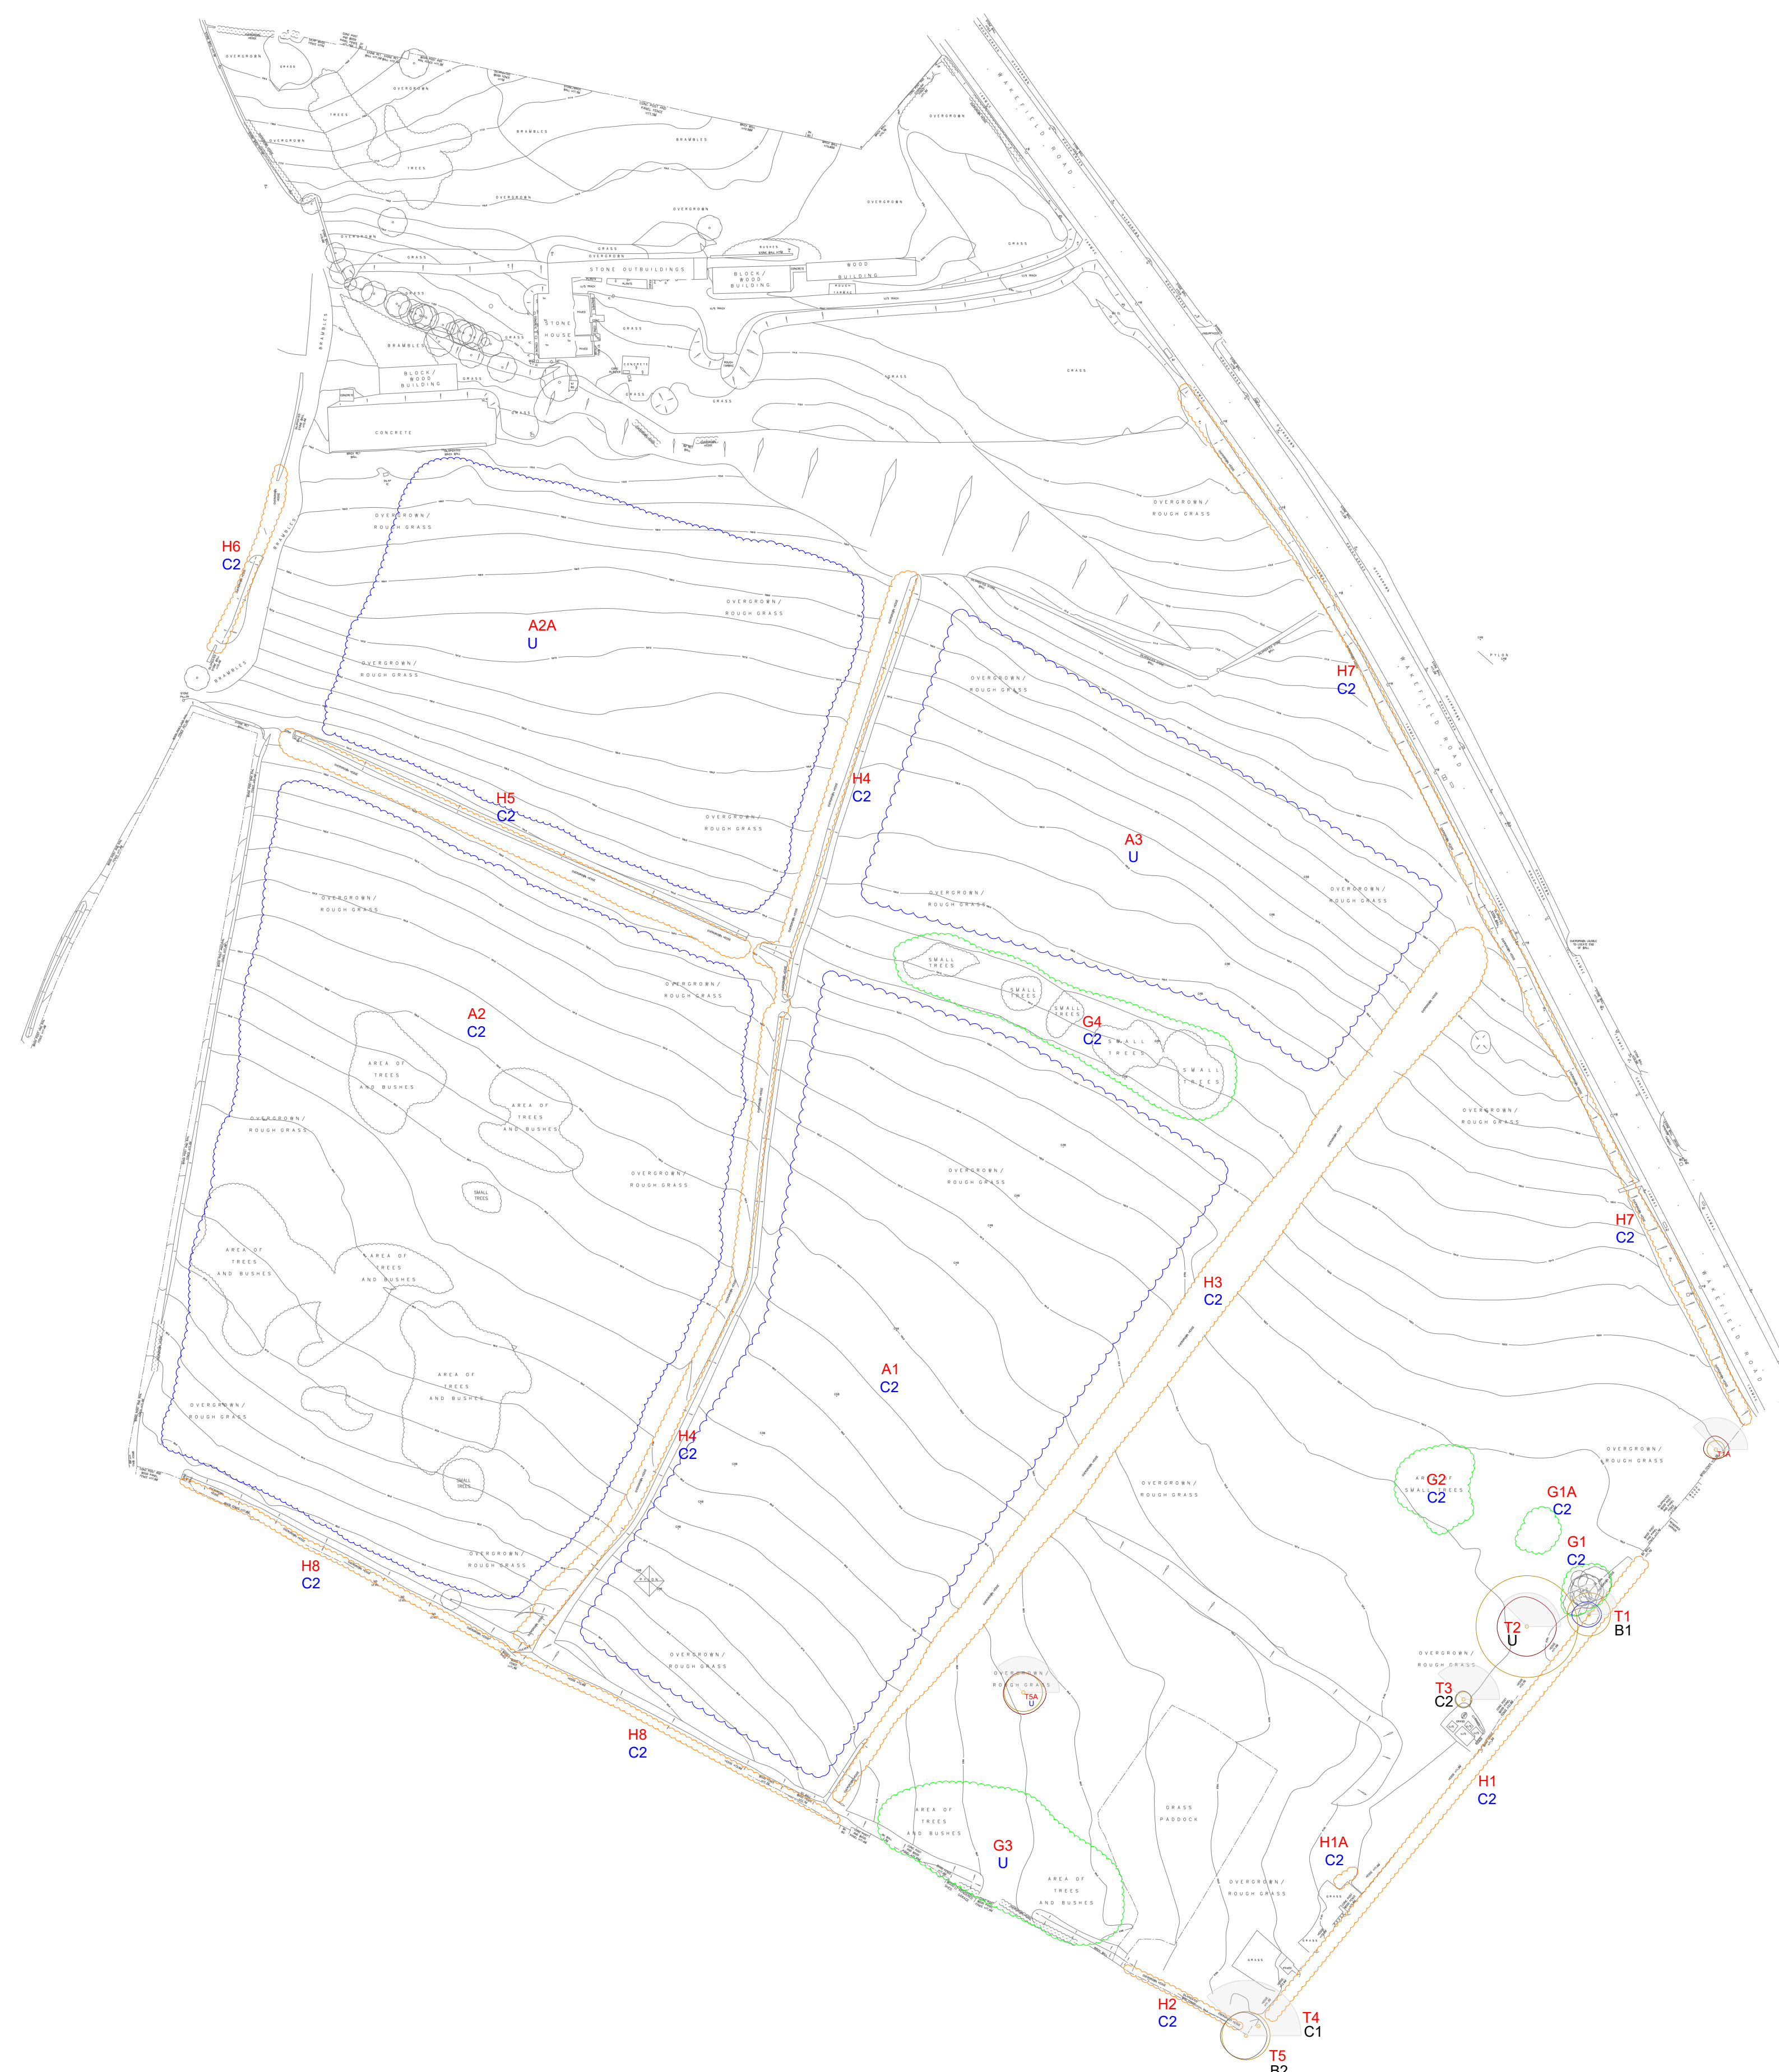

0 10 20 30 40 50m  
Scale 1:1000



General Notes

**LEGEND**

- AREA
- GROUP
- HEDGE
- WOOD
- TRUNK LOCATION
- TREE SHADE (24 hr)
- A1 AREA REFERENCE
- G1 GROUP REFERENCE
- H1 HEDGE REFERENCE
- T1 TREE REFERENCE
- W1 WOOD REFERENCE
- B2 CATEGORY GRADE

**TREE CANOPY GRADES**

- CATEGORY A
- CATEGORY B
- CATEGORY C
- CATEGORY U
- ROOT PROTECTION AREA

| No. | Revision/Issue | Date |
|-----|----------------|------|
|     |                |      |

IAIN TAVENDALE F.Arbor.A.  
ARBORICULTURAL CONSULTANT

Follow us on LinkedIn

Project Name and Address

Wakefield Road,  
Mapplewell

Drawn by  
www.YourCad.co.uk

Checked  
IT

Date  
October 2017

Scale  
1:1000 @ A1