


Total Internal Area (All Floors)

Ground Floor GIA	66.5 m²	716 ft²
First Floor GIA	65.0 m²	699 ft²
Grand total: 2	131.5 m²	1415 ft²

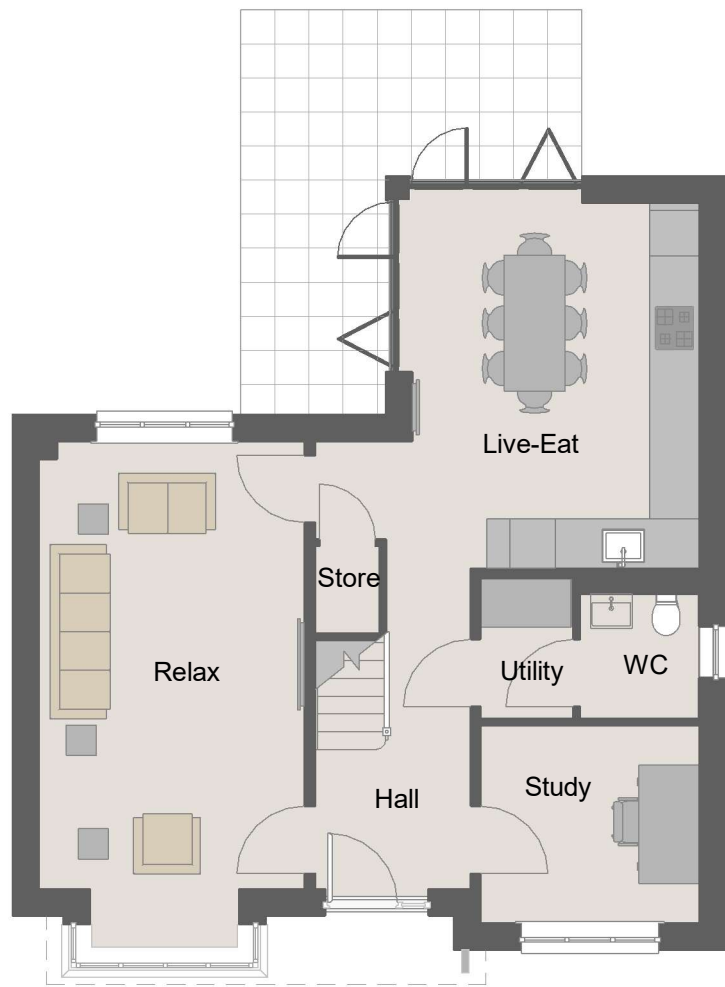

Ground Floor.
1 : 100



First Floor.
1 : 100

A	15/05/2019	MB	O9 Specification Applied
REV	DATE	BY	AMENDMENTS
AVANT homes			
O9 SPECIFICATION			
Construction			
Area: 131.5 m² / 1415 sq.ft.			
DATE: 15/05/2019	SCALE @ A3: 1 : 100	DRAWN BY: MB	
DWG TITLE: Planning Sheet - Floor Plans			
HOUSE TYPE: Modbury - Det - Village			
COINS REFERENCE: MBY O9			
DRWG No: 09/MBY/001			REV: A




Front Elevation.
1 : 100



Right Side Elevation.
1 : 100



Rear Elevation.
1 : 100

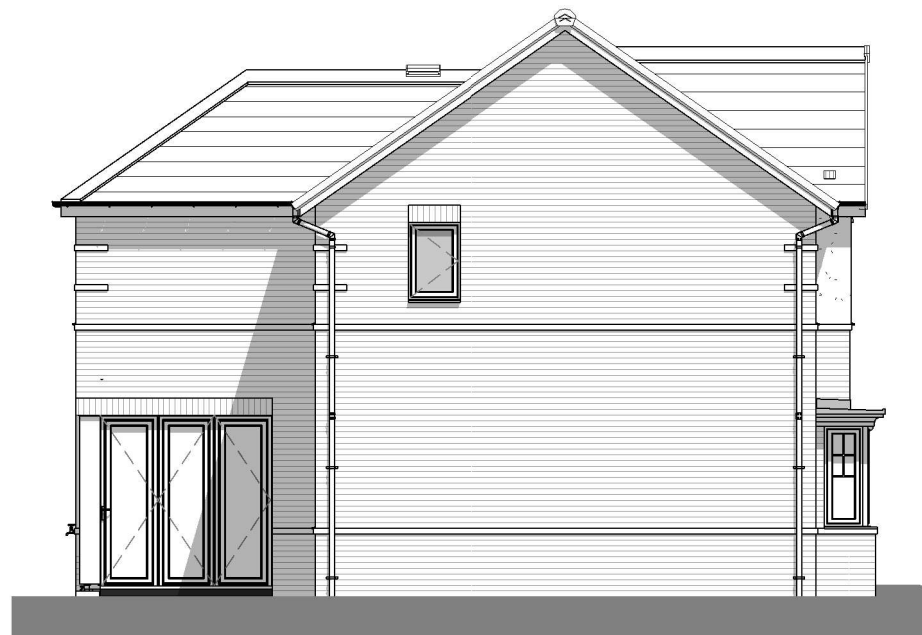

Left Side Elevation.
1 : 100

A	15/05/2019	MB	O9 Specification Applied
REV	DATE	BY	AMENDMENTS
AVANT homes			
O9 SPECIFICATION			
Construction			
Area: 131.5 m ² / 1415 sq.ft.			
DATE: 15/05/2019	SCALE @ A3: 1 : 100	DRAWN BY: MB	
DWG TITLE: Planning Sheet - Elevations			
HOUSE TYPE: Modbury - Det - Village			
COINS REFERENCE: MBY O9			
DRWG No: 09/MBY/002			REV: A