


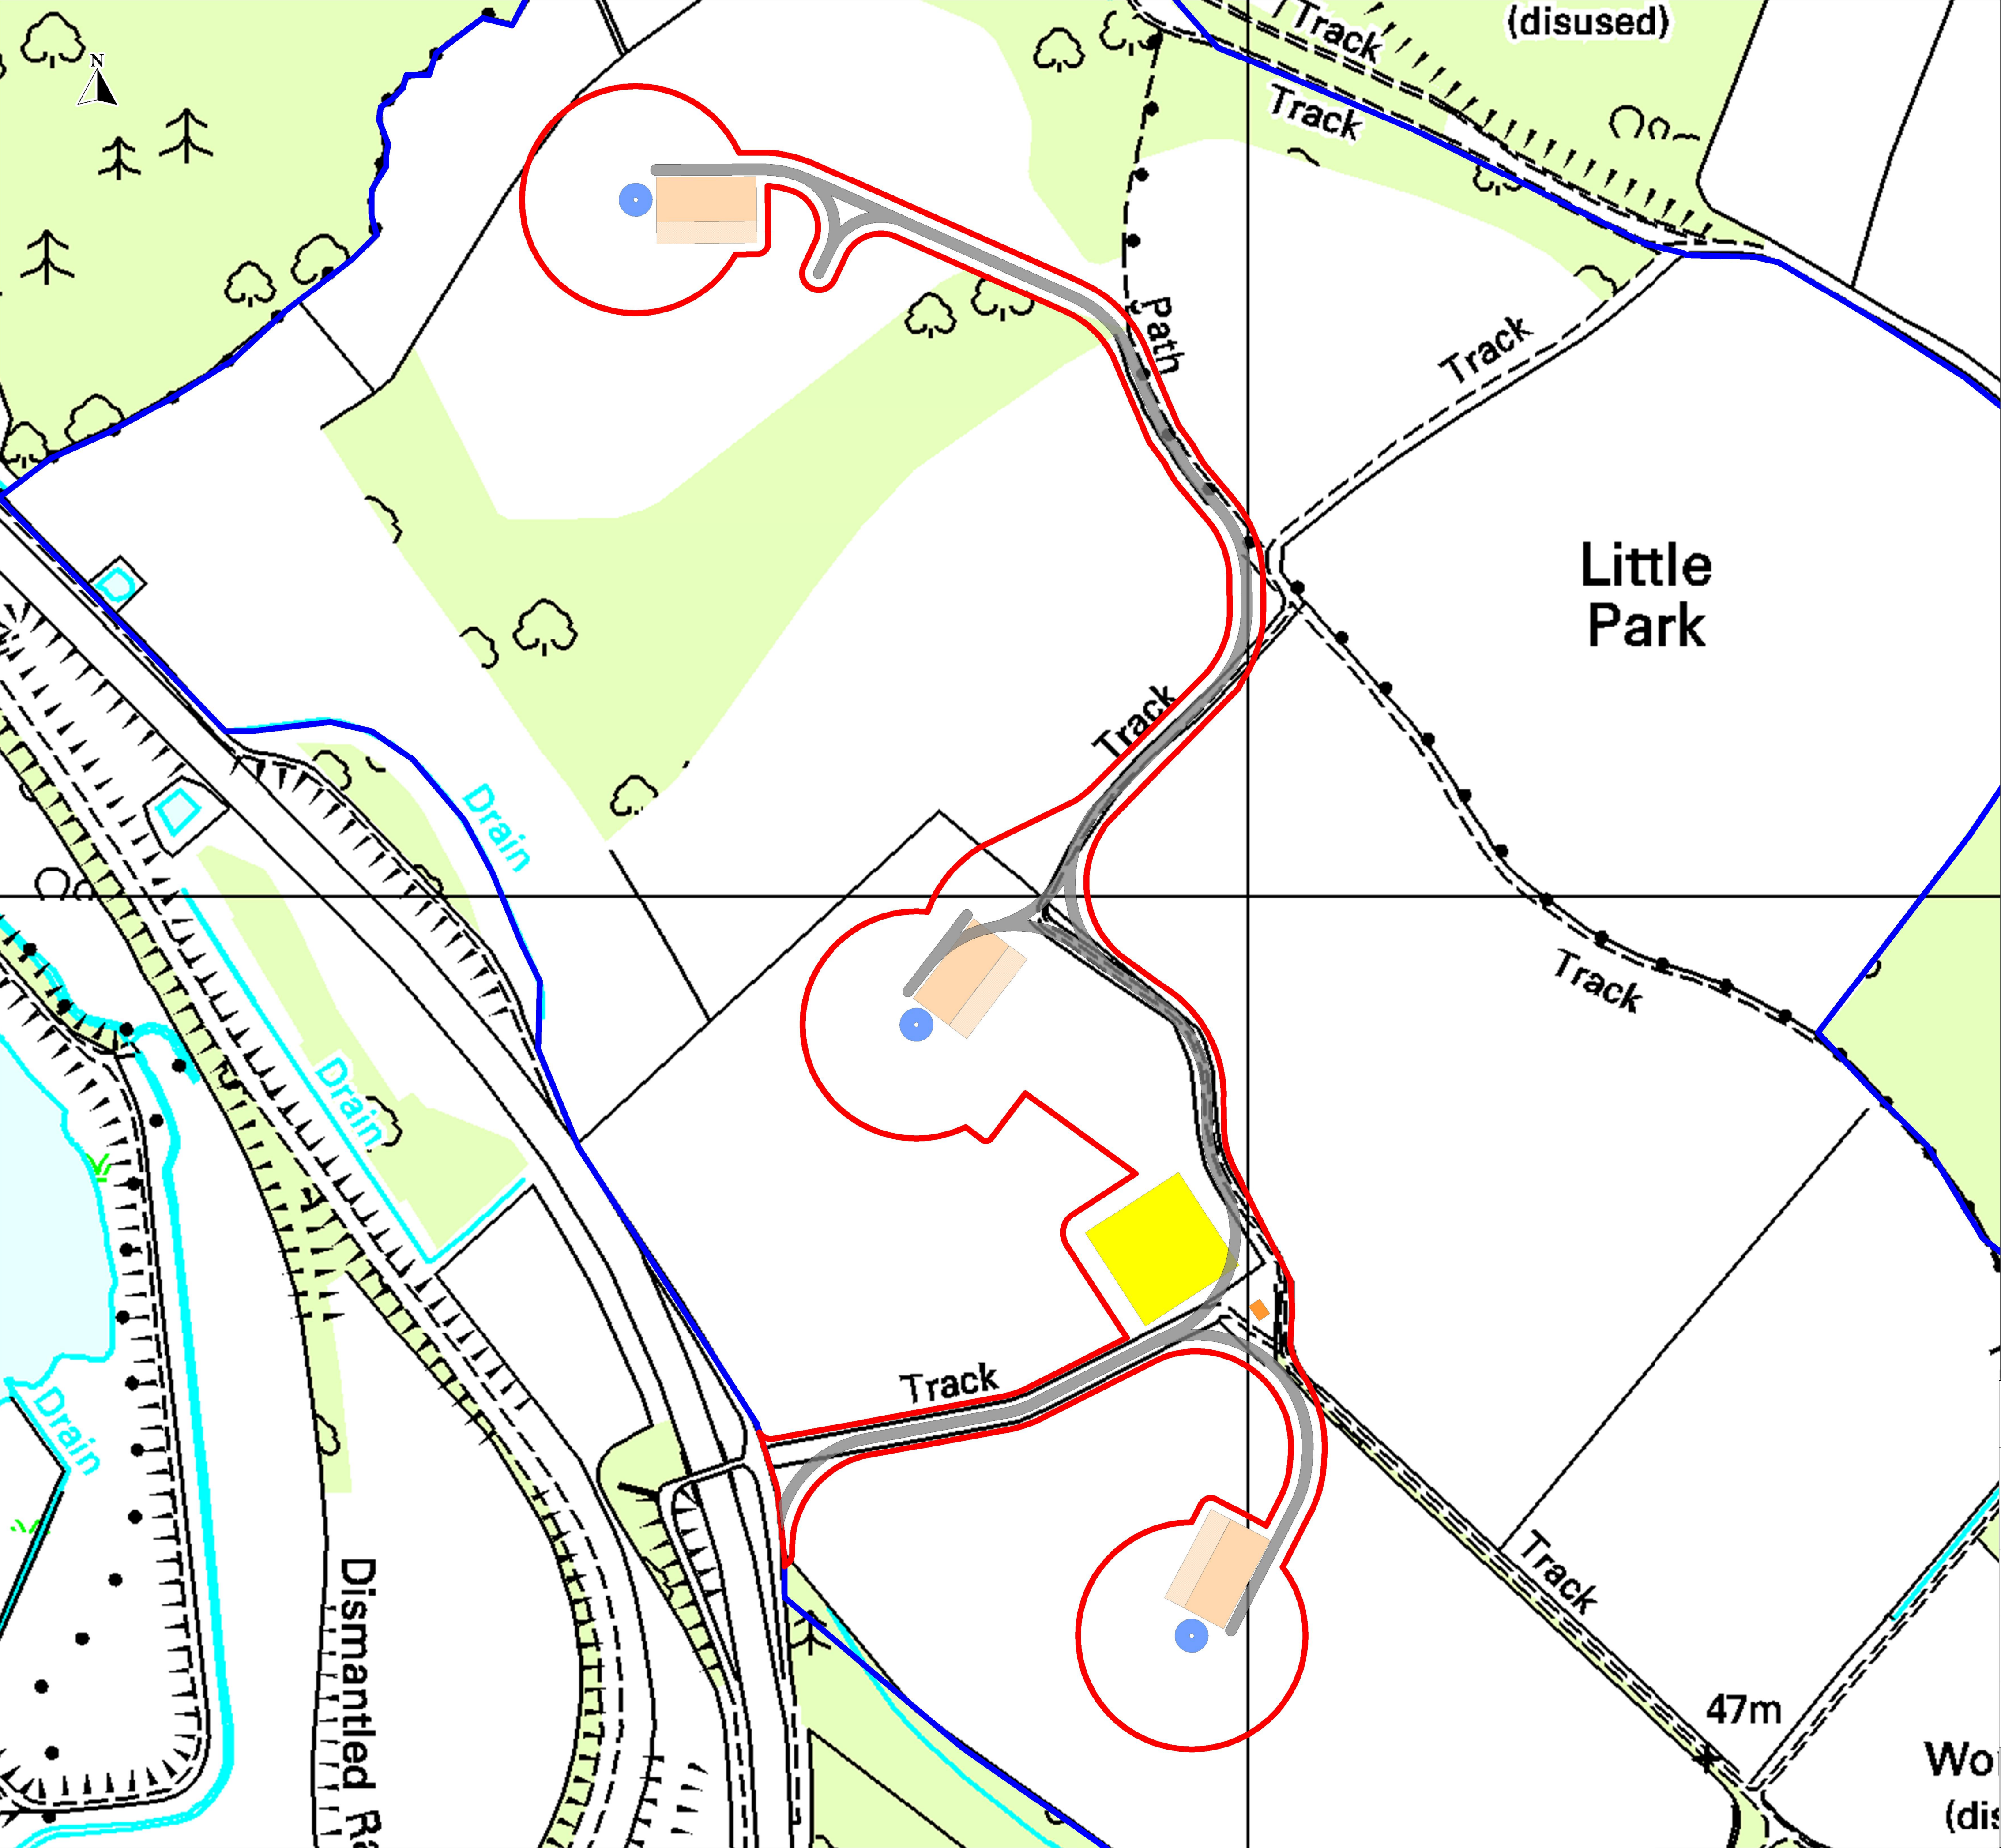

LEGEND

- Site boundary
- Application boundary
- Access Track
- Crane hardstanding
- Blade laydown area
- Turbine foundation
- Substation
- Construction compound

Reproduced from Ordnance Survey digital map data.
© Crown Copyright 2013. All rights reserved. Licence number 0100031673.

Park Spring Wind Farm

Site Layout

DOCUMENT REFERENCE PSR150	LAST REVISION DATE June 2013	
SITE DESIGN VERSION V5	SCALE 1:1,500 @ A1	
DRAWN RH	CHECKED LM	APPROVED MJ

PARSONS
BRINCKERHOFF

EDF
ENERGY
RENEWABLES

FIGURE I.2