

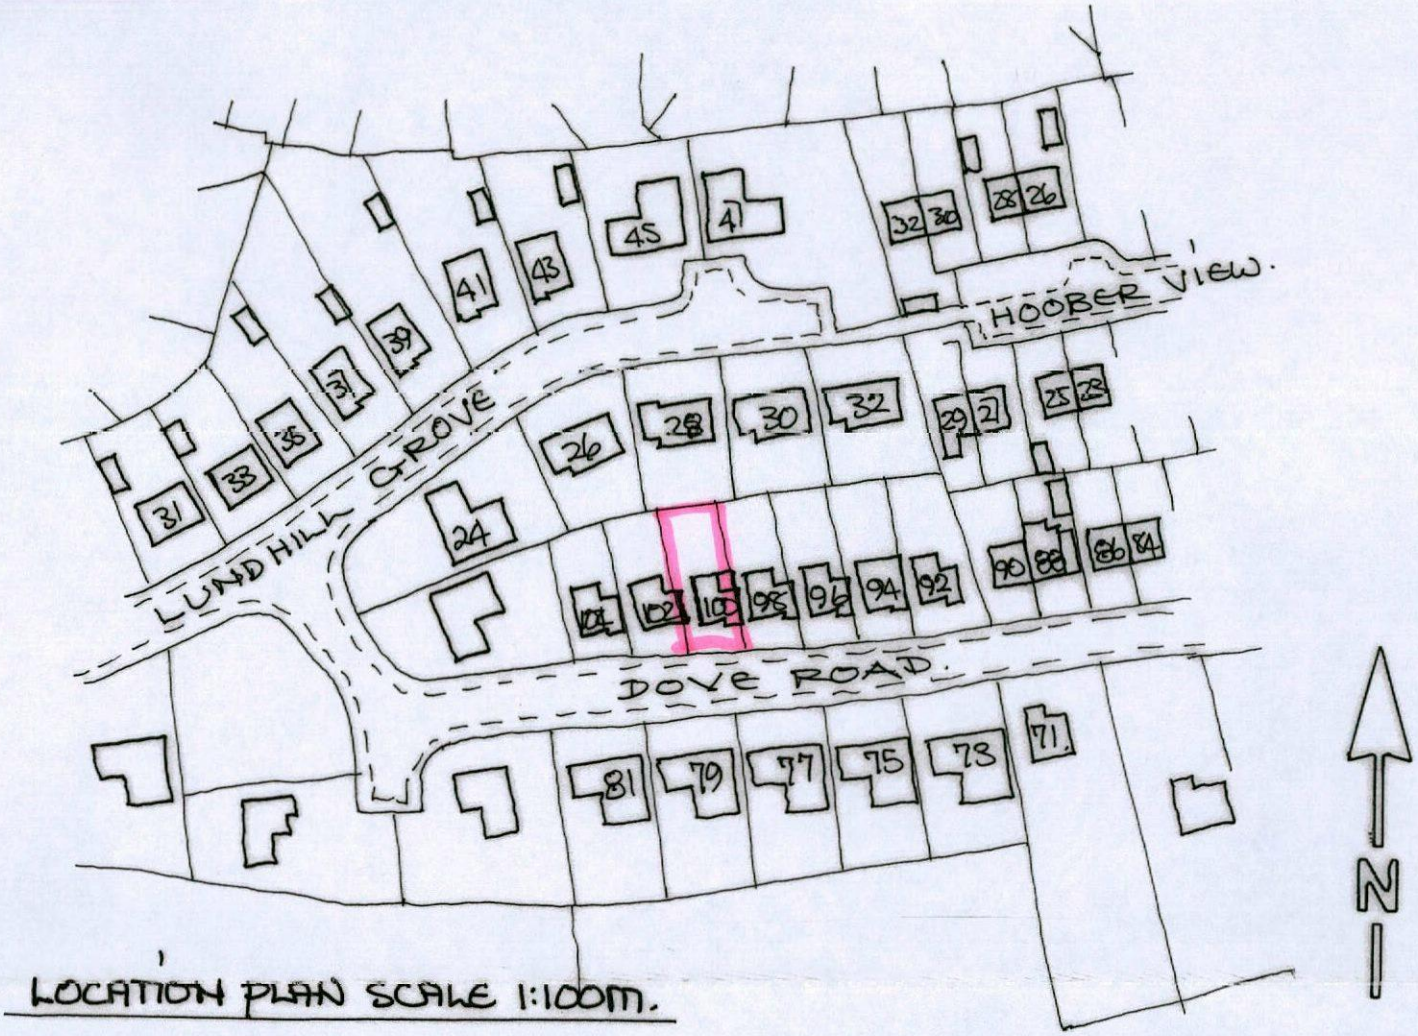



LOCATION PLAN SCALE 1:1000m.

SITE PLAN 1:500m.

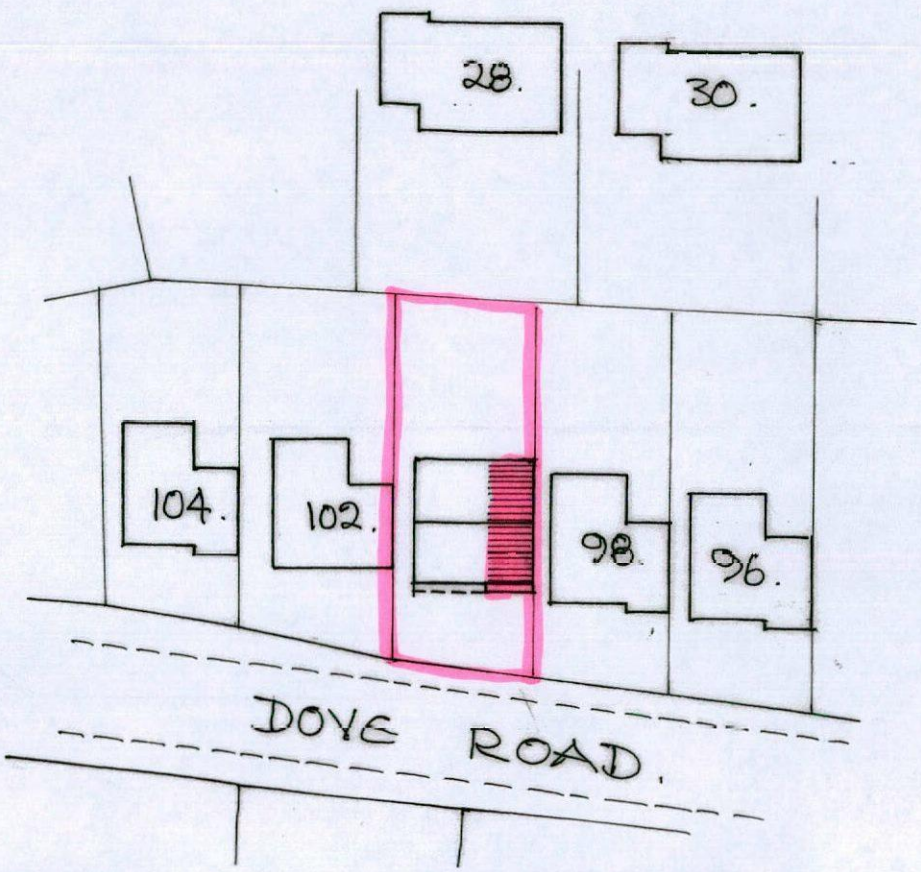


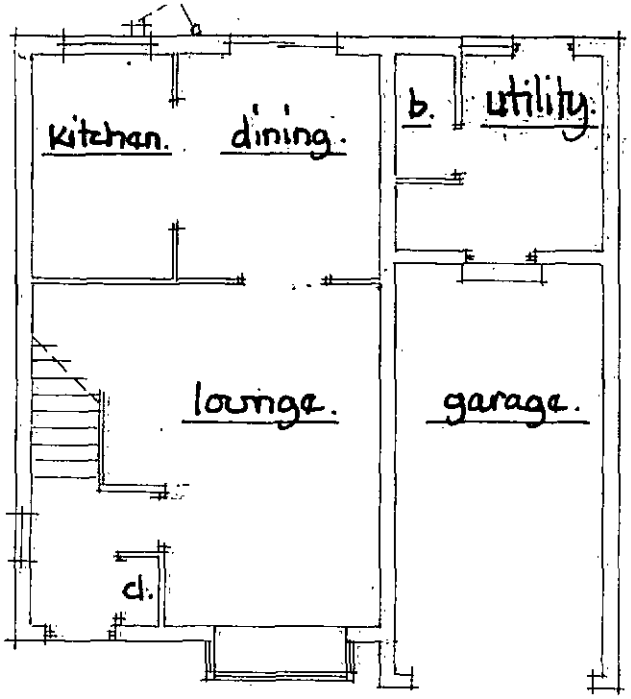


ground floor.

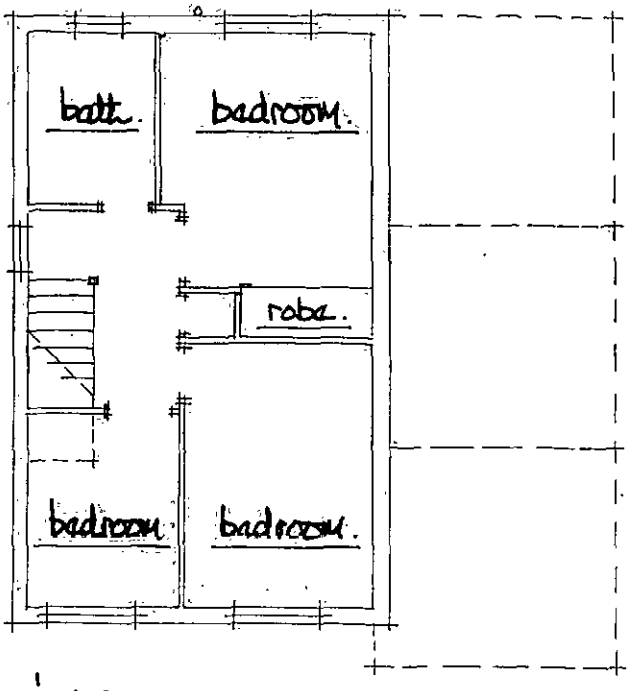

first floor.

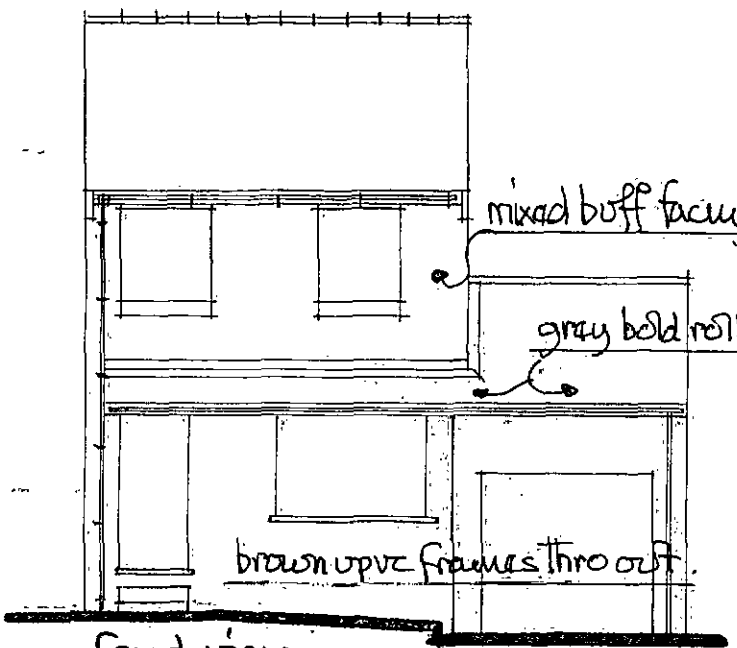


front view.

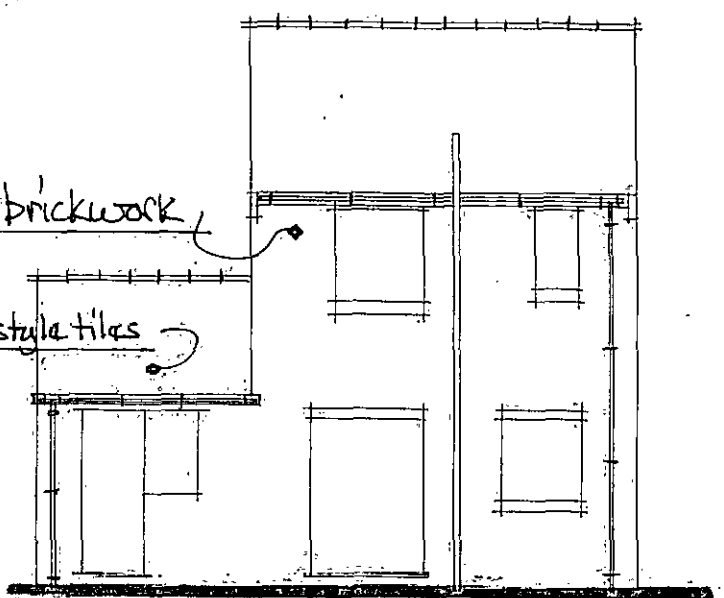

rear view.


survey details @ 1:100m.

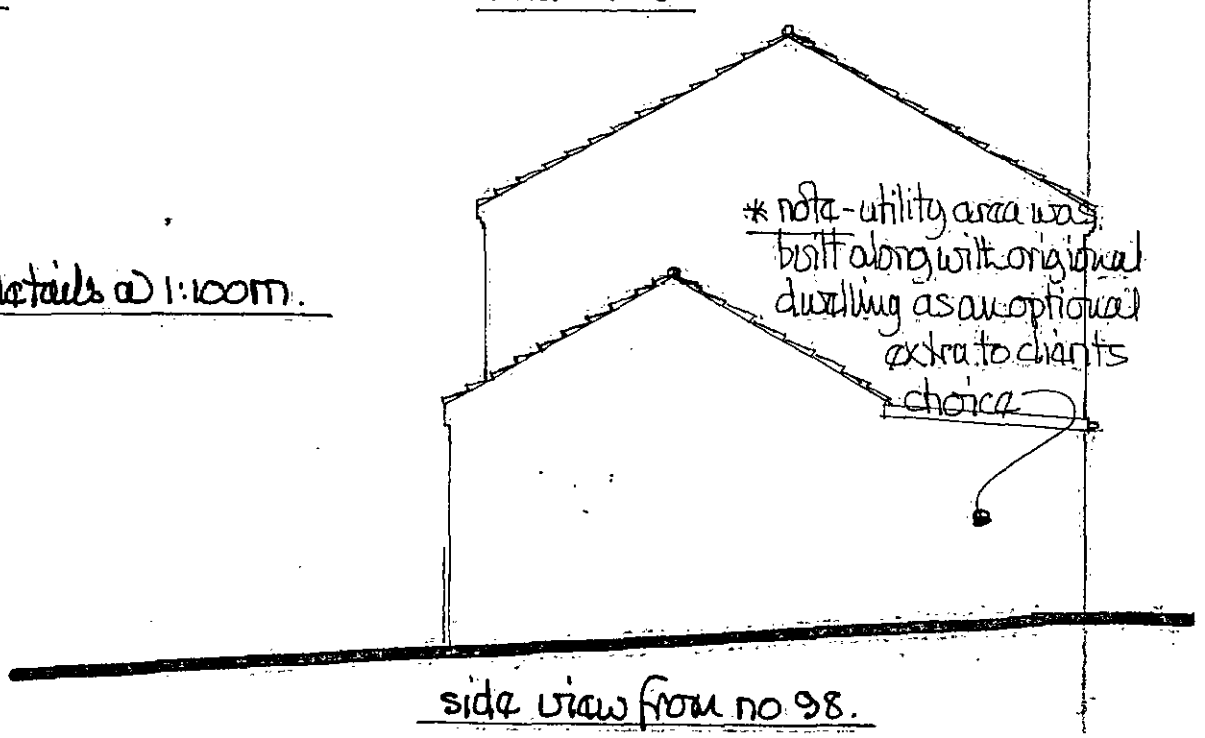

side view from no 98.

proposed ground floor. proposed first floor.

scale 1:100m.

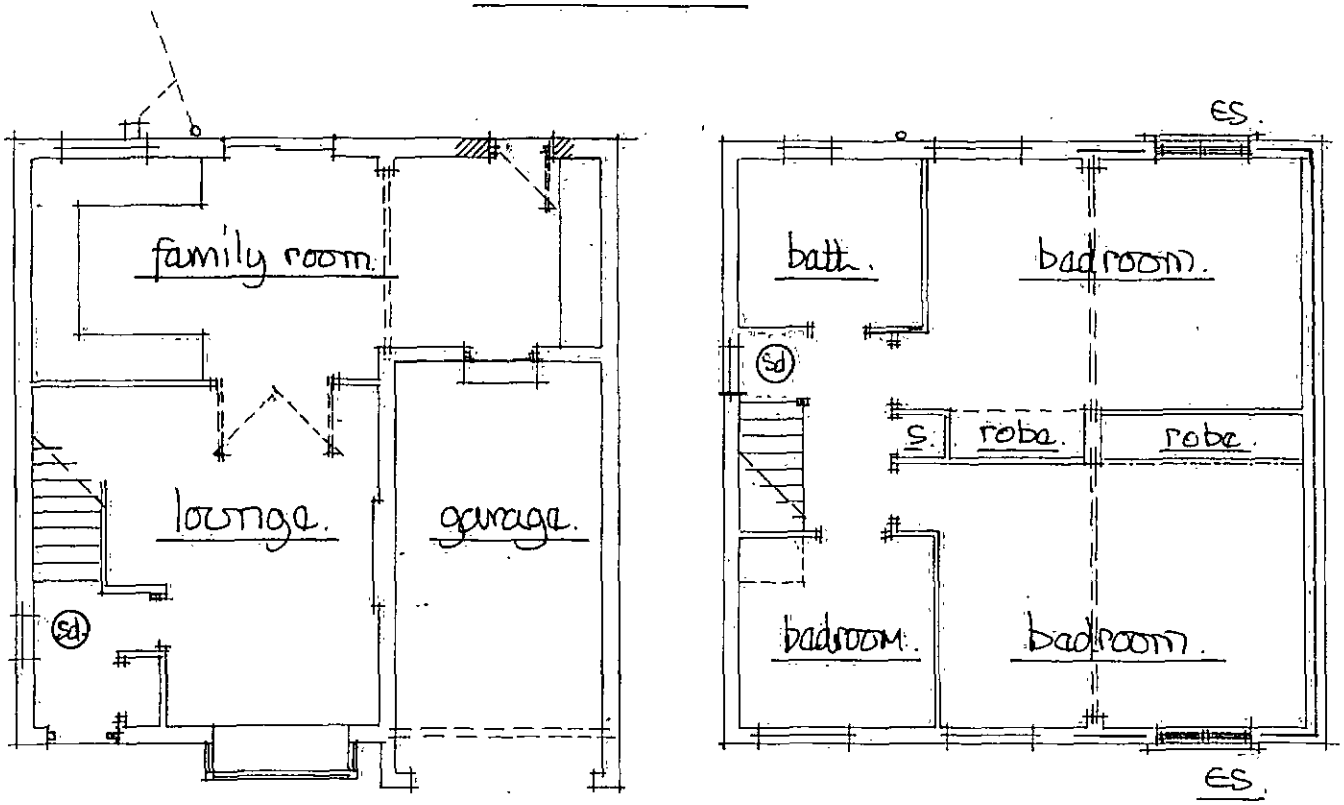


es shows fire safety escape sash 750 min high x 450 min wide to open thro' 90° bottom of sash between 800/1100 above floor.

(sd) shows ceiling mounted smoke detectors wired back to fuse bd, interlinked + battery back up - fixed 300mm min from light fittings + wall/ceiling junctions.


* heating works are to be undertaken by a member of the current gas safety scheme.

* all electrical works are to be carried out by a person qualified thro' a competent persons scheme who shall provide a completion certificate for the local BCO.


proposed front view.

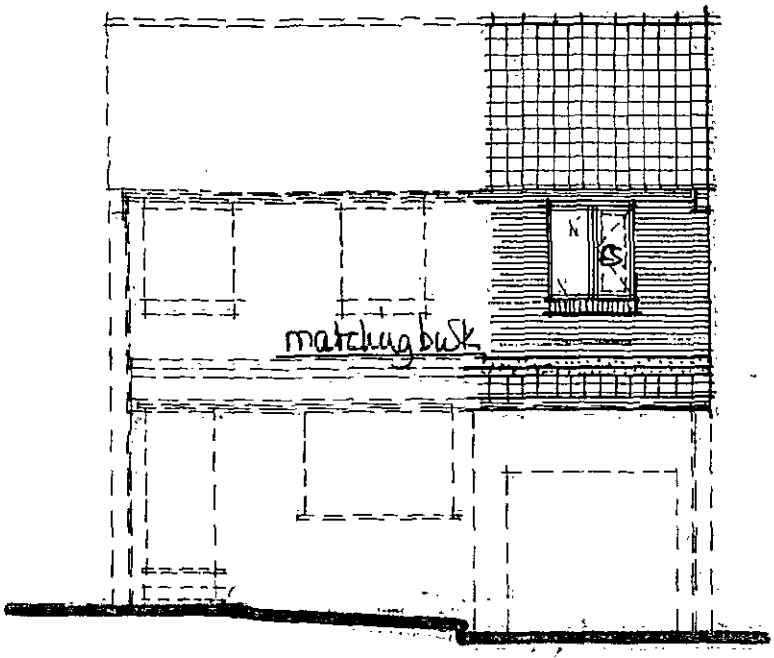

proposed rear view.

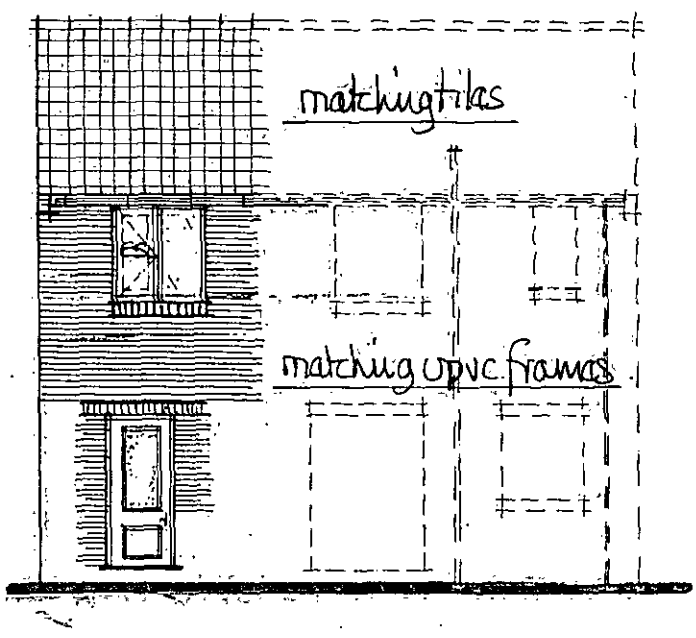

proposed side view from no 98.

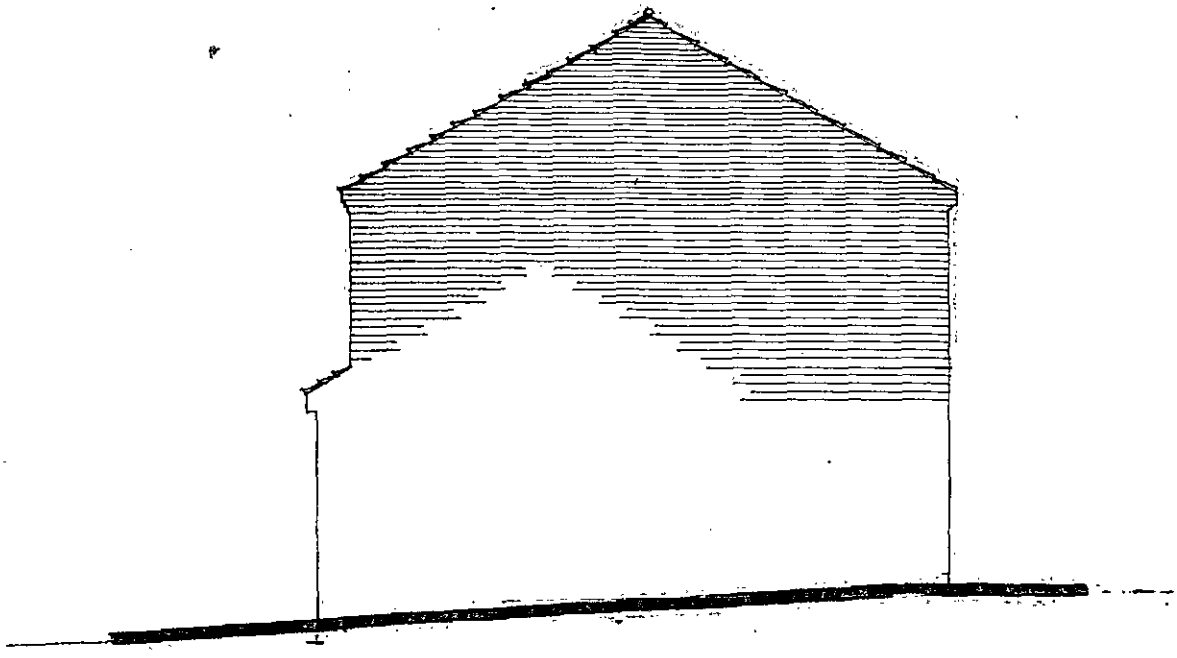

scale 1:100m