



ELEVATION 1 - SIGN A
284mm M4
with upstand
SCALE 1:50

Hours confirmed

Existing fascias will be removed by Futurama in all cases unless prior arrangements have been made

Co-op are to ensure that an L.Tsupply is left on the outside of the building to which Futurama can connect to illuminate any sign

B	17/02/14	GH	Add confirmed opening hours
A	12/02/14	BM	ORIGINAL SCHEME
Rev	Date	Initials	Description

Client:


The co-operative

Site Address: 6A ROTHERHAM ROAD
GREAT HOUGHTON
BARNSELEY
S72 0DB

Dwg Name: 119460
Dwg No: 1/2
Dwg Scale: AS SHOWN_@_A3
Date: 12/02/14 Revision: B
Issued for: Planning Information
Drawn: BM Checked:



Olympia House Telephone:
Lockwood Court 0113 270 5595
Middleton Grove Facsimile:
Leeds 0113 277 1143
LS11 5TY E-mail:
United Kingdom postbox@futura.ltd.uk

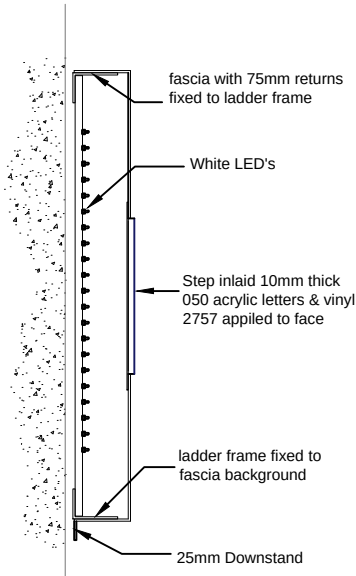

Fascia Section
SCALE 1:10


Signage specification: (Standard)
3mm Aluminium tray panel, 75mm deep on an internal aluminium ladder frame & painted semi gloss pantone green ref 375.


The letters: 'The co-operative' to be a step inlaid 10mm Opal 050 acrylic with blue translucent 4529 vinyl applied to the face. Letters to protrude 5mm. Internally illuminated by White Sloan V180 LED's.

The text 'food' to be a step inlaid 10mm Opal 050 acrylic with Matt translucent White vinyl applied to the face. Letters to protrude 5mm. Internally illuminated by White Sloan V180 LED's.


Opening Hours: Face panel to be stencil cut & backed up with 3mm 050 opal acrylic with applied Blue translucent 4529 vinyl. Internally illuminated by White Sloan V180 LED's.

NB : All external fascia signs to be fitted with P12RE photocell light sensor. Unless sign is situated within a mall.

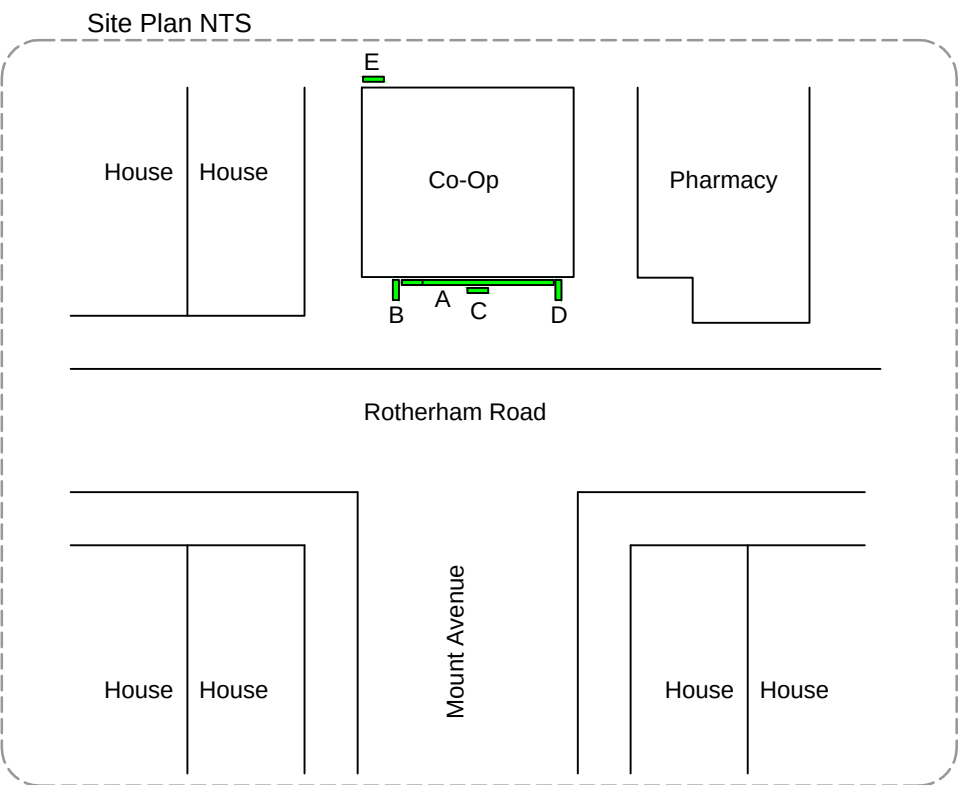


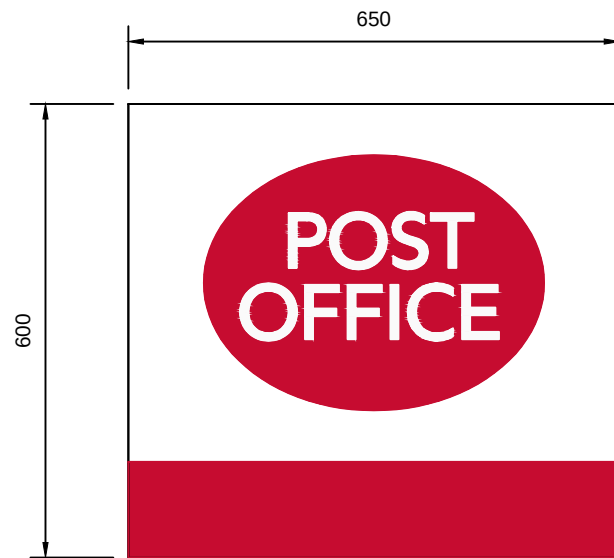

Post office logo on fascia- white applied vinyl patch, decorated with red logo and understripe to match pantone 186.
SCALE 1:10

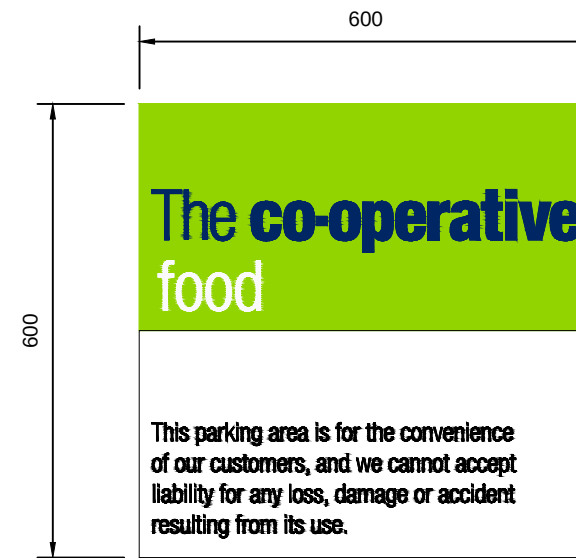

SIGN C
Wall mounted Flat Panel
with applied vinyl display
and anti-graffitti lacquered
Non illuminated
SCALE 1:10

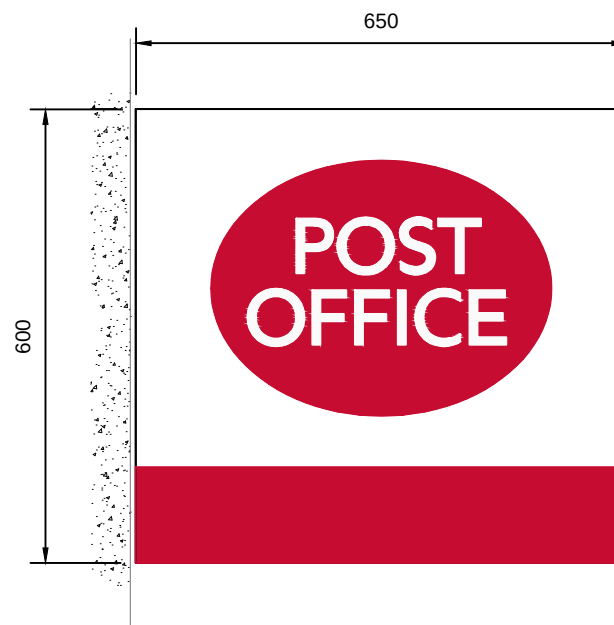

SIGN B
Constructed from two back to back, 50mm deep aluminium trays around a fabricated aluminium internal frame with fixing points within the unit. Face panels to be painted white. Post Office logo and understripe vinyl display in red pantone 186
Non illuminated.
SCALE 1:10



SIGN E
Wall mounted Flat Panel
with applied vinyl display
and anti-graffitti lacquered
Non illuminated
SCALE 1:10



SIGN D
Projector Specification: **Standard**
Constructed from two back to back, 75mm deep aluminium trays around a fabricated aluminium frame with fixing points within the unit. Face panels to be finished pantone green ref 375.

The text '**The co-operative**' to be a step inlaid 10mm Opal 050 acrylic with blue translucent 4529 vinyl applied to the face. Letters to protrude 5mm.

The text '**food**' to be a step inlaid 10mm Opal 050 acrylic with Matt translucent White vinyl applied to the face. Letters to protrude 5mm.

Internally illuminated by White Sloan V180 LED's
SCALE 1:10

B	17/02/14	GH	Add confirmed opening hours
A	12/02/14	BM	ORIGINAL SCHEME
Rev	Date	Initials	Description

Client:

The co-operative

Site Address: 6A ROTHERHAM ROAD
GREAT HOUGHTON
BARNLEY
S72 0DB

Dwg Name: 119460
Dwg No: 2/2

Dwg Scale: AS SHOWN_@_A3

Date: 12/02/14 Revision: B

Issued for: Planning Information

Drawn: BM Checked:



Olympia House Telephone:
Lockwood Court 0113 270 5595
Middleton Grove Facsimile:
Leeds 0113 277 1143
LS11 5TY E-mail:
United Kingdom postbox@futura.ltd.uk