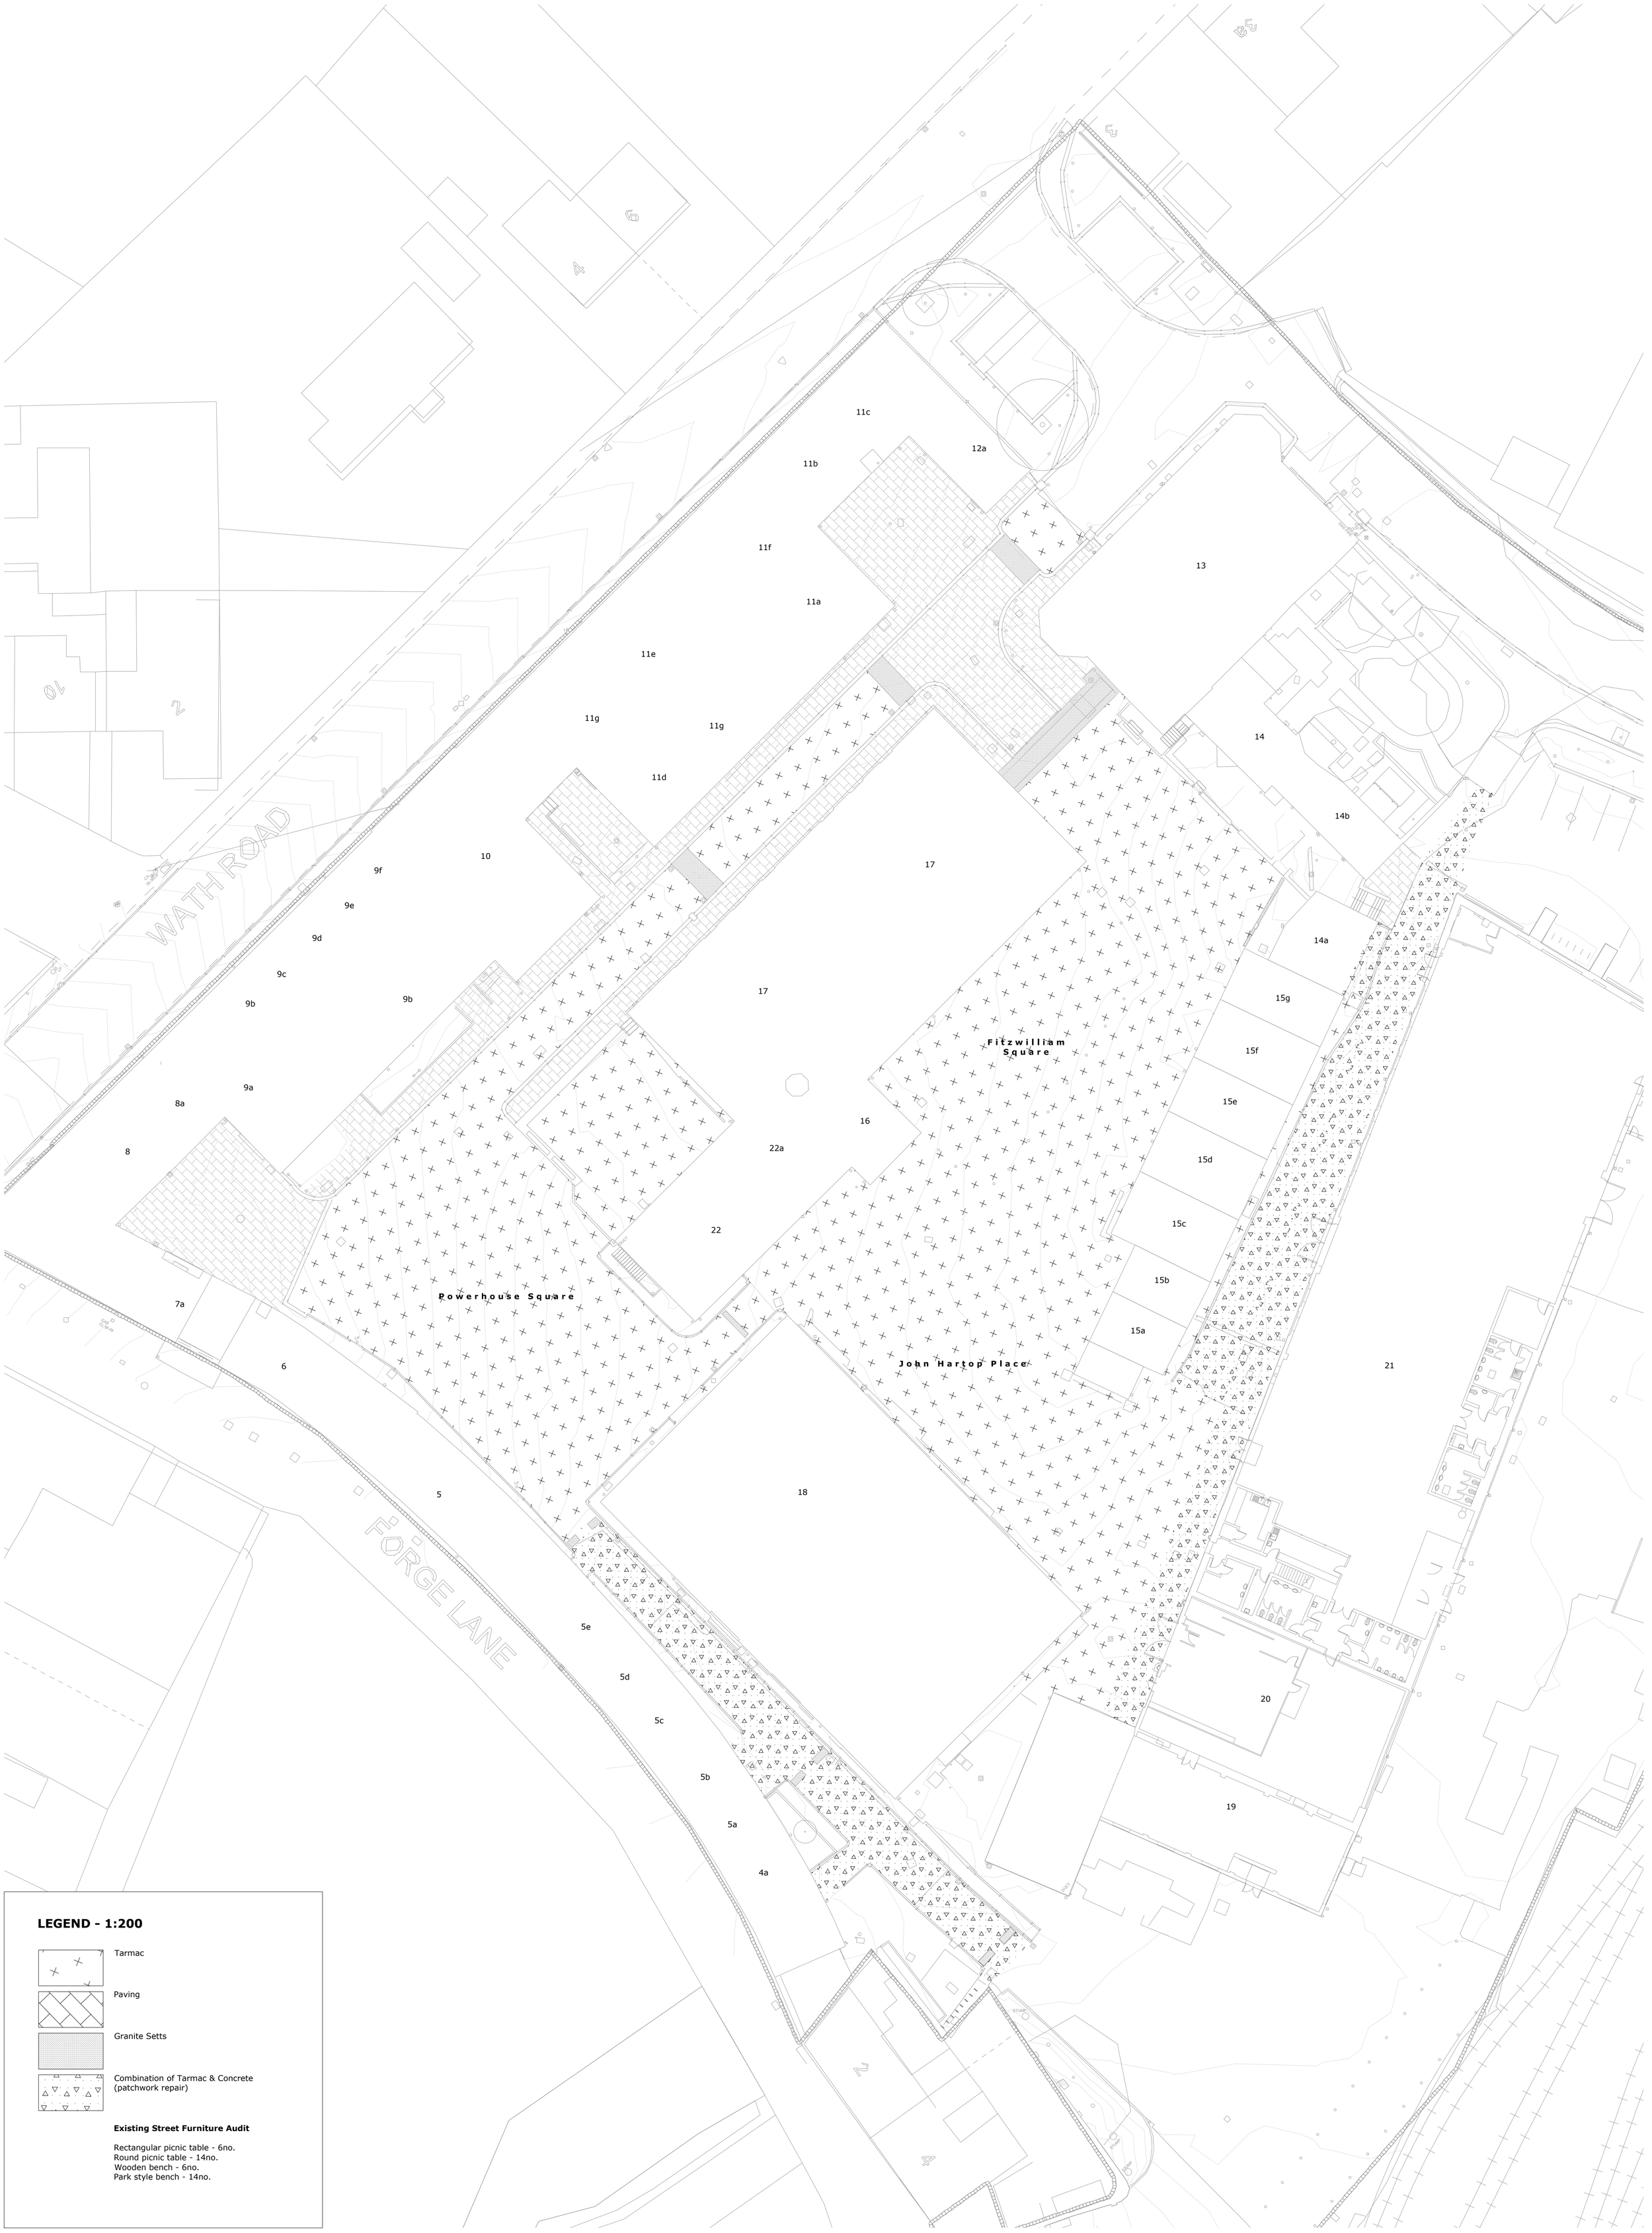


LEGEND - 1:200

- Tarmac
- Paving
- Granite Setts
- Combination of Tarmac & Concrete (patchwork repair)

Existing Street Furniture Audit

Rectangular picnic table - 6no.
Round picnic table - 14no.
Wooden bench - 6no.
Park style bench - 14no.

Rev	Description	By	Chk	Date
--	RIBA 4 issue for coordination.	EF	RS	29.08.23

NOTES - IF IN DOUBT, ASK

1. Do not scale directly from this drawing.
2. All dimensions are in millimetres.
3. All levels are shown in metres Above Ordnance Datum (AOD).
4. All levels and dimensions are to be checked on site by the site manager/contractor prior to commencing any works or ordering any materials.
5. This drawing is to be viewed in conjunction with all other detailed drawings and specifications from all members of the design team.
6. Any conflicts/discrepancies are to be highlighted to Southern Green prior to commencing works or ordering any materials.

CDM - SAFETY, HEALTH & ENVIRONMENTAL INFORMATION

Principal Designer: .....

In addition to the hazards/ risks normally associated with the types of work detailed on this drawing, note the following project specific risks which require attention/ mitigation by the contractor undertaking the works:

Construction: (add notes/ none identified)
Maintenance/ Cleaning: (add notes/ none identified)
Decommissioning/ Demolition: (add notes/ none identified)

It is assumed that all works will be carried out by a competent contractor, working where appropriate, to their own approved method statement. This is not an exhaustive list and reference must be made to the Construction Phase Plan or Health and Safety File and any additional Risk Assessment documents available.

N

0m 1m 5m 10m

Scale Bar - 1:250 @ A1

1244_ELSECAR

Elsecar Heritage Centre

Existing Site Plan - Full Package

1244_001F | Rev -

1:250 @ A1 | 26.09.23

Drawing Issue Status

- [ ] Comment/ Approval
- [ ] Contract
- [ ] Costing
- [ ] Construction
- [X] Planning
- [ ] Record Dwg
- [ ] Tender
- [ ] BIM

© Copyright and all intellectual property rights remain vested in Southern Green Ltd

SouthernGreen

0191 440 0034
www.southerngreen.co.uk
studio@southerngreen.co.uk