



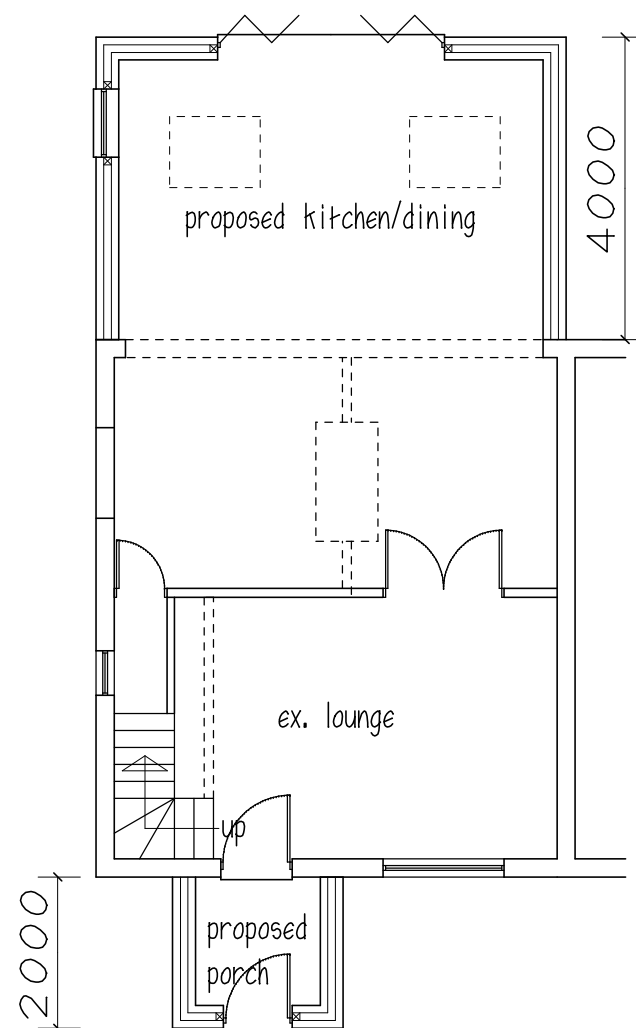


GROUND FLOOR

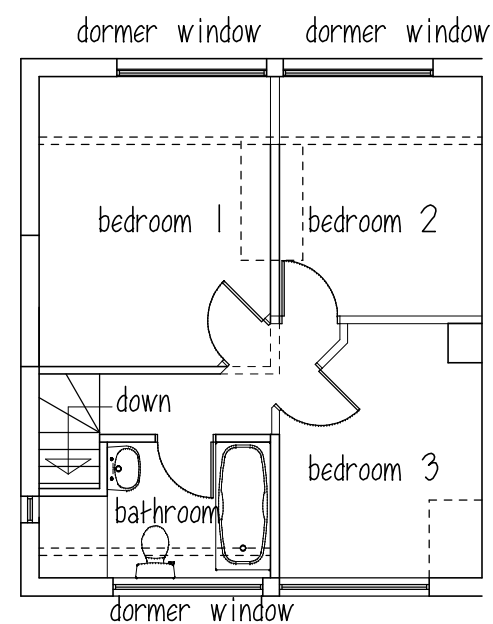

FIRST FLOOR

SIDE ELEVATION

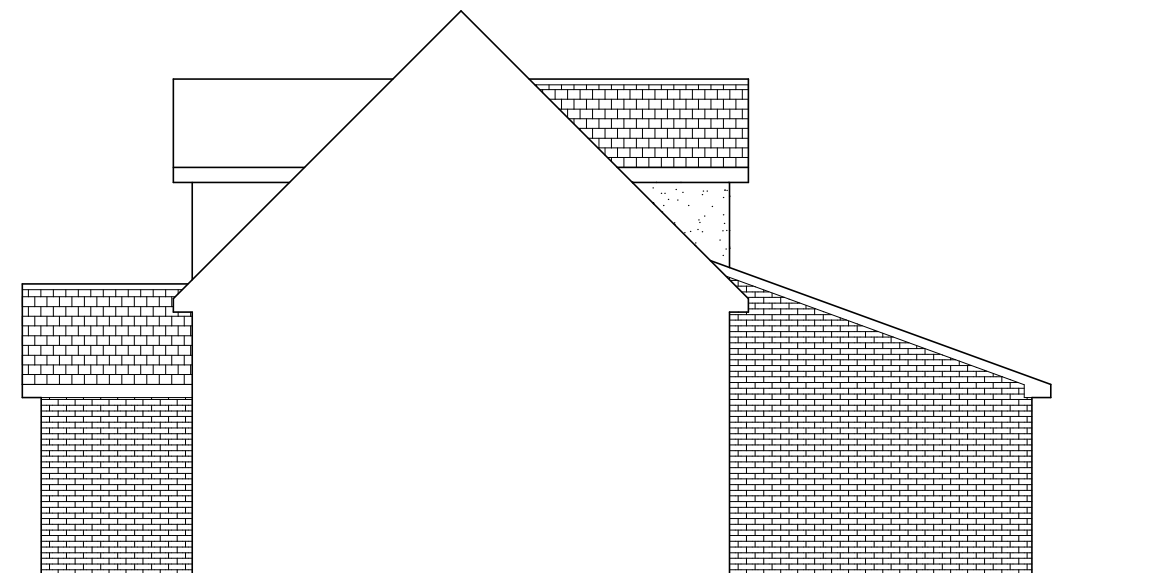


REAR ELEVATION

ROOF - rosemary tiles to match
WALLS - brickwork to match
DORMERS - render to match



FRONT ELEVATION

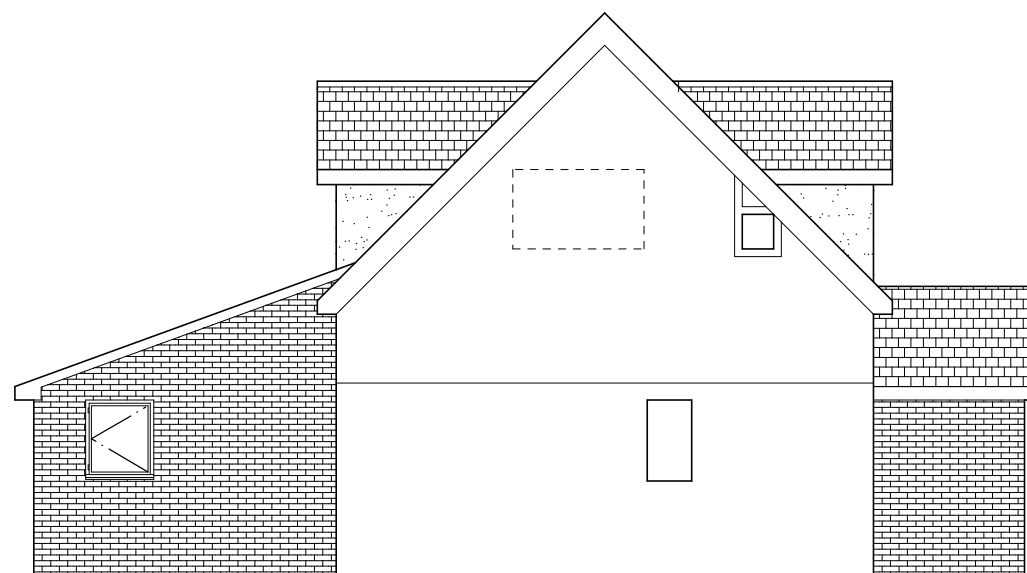

SIDE ELEVATION

Mr & Mrs P TATTERSALL

PROPOSED EXTENSIONS
36 PILLEY GREEN
TANKERSLEY

PLANS & ELEVATIONS

1:100@A3 JUNE 13 Rev C

Peter Thompson

"Linwood"

Barnsley Road

Dodworth

Barnsley S75 3JR

e-mail peter-thompson@hotmail.co.uk

t&f. 01226 201391

m. 07973251730



M.C.I.A.T.