

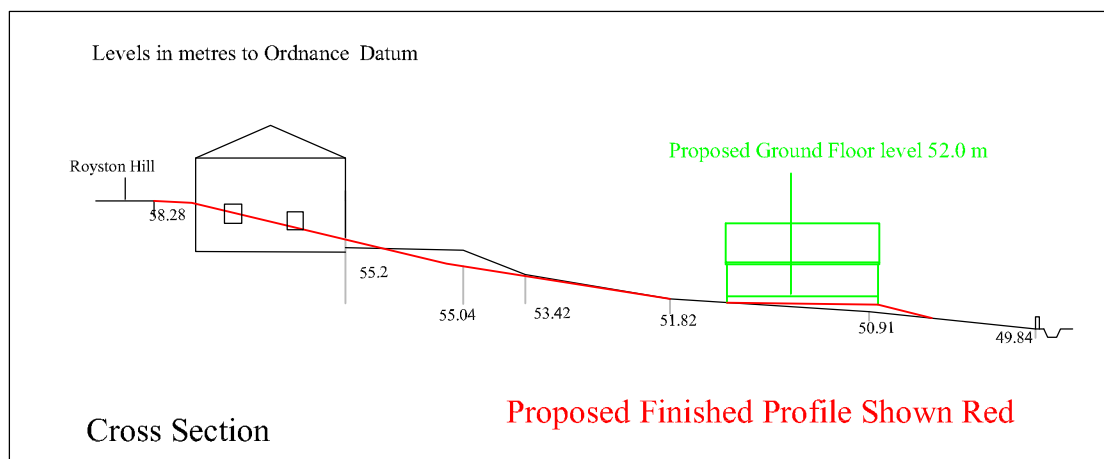


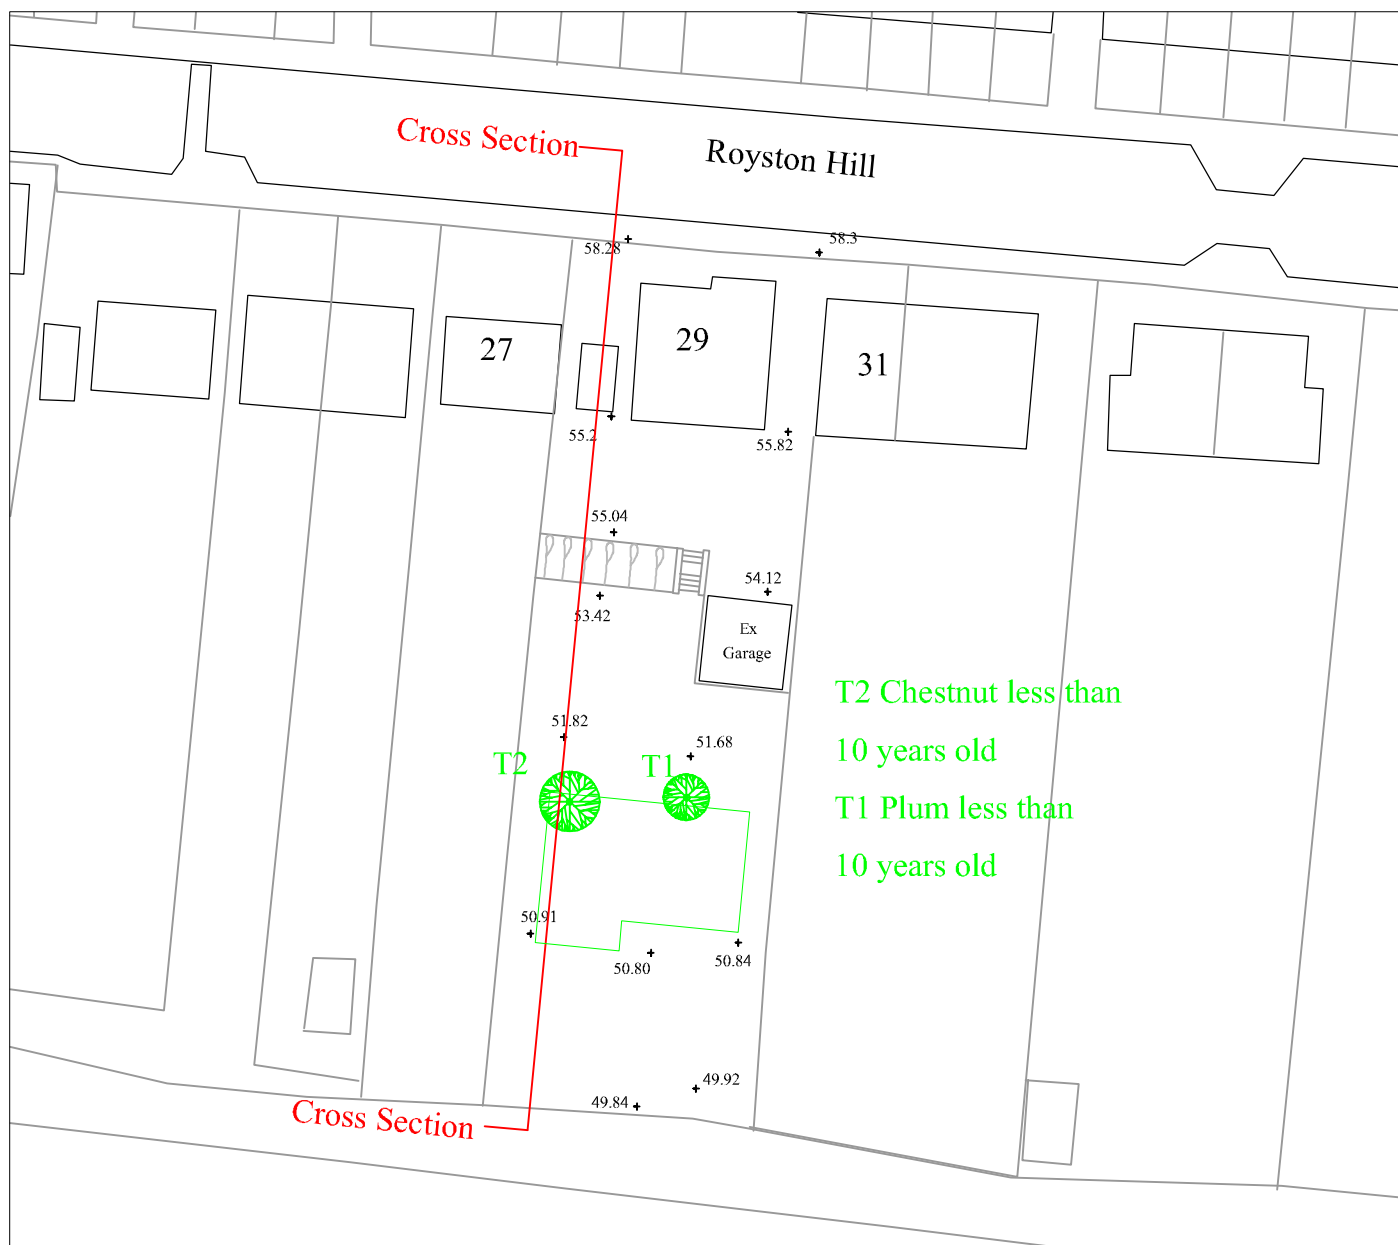

Graphic Scale in Metres

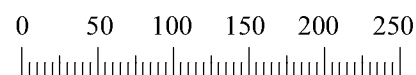

Survey, Levels and Cross Section
29 Church Hill, Royston, Barnsley, S71 4NQ

Scale
1/500
When plotted A4

Plan Ref
Spencer-SE1
Date 14/08/2008