



FRONT/SIDE ELEVATION




FRONT/SIDE ELEVATION




REAR ELEVATION



SIDE ELEVATION

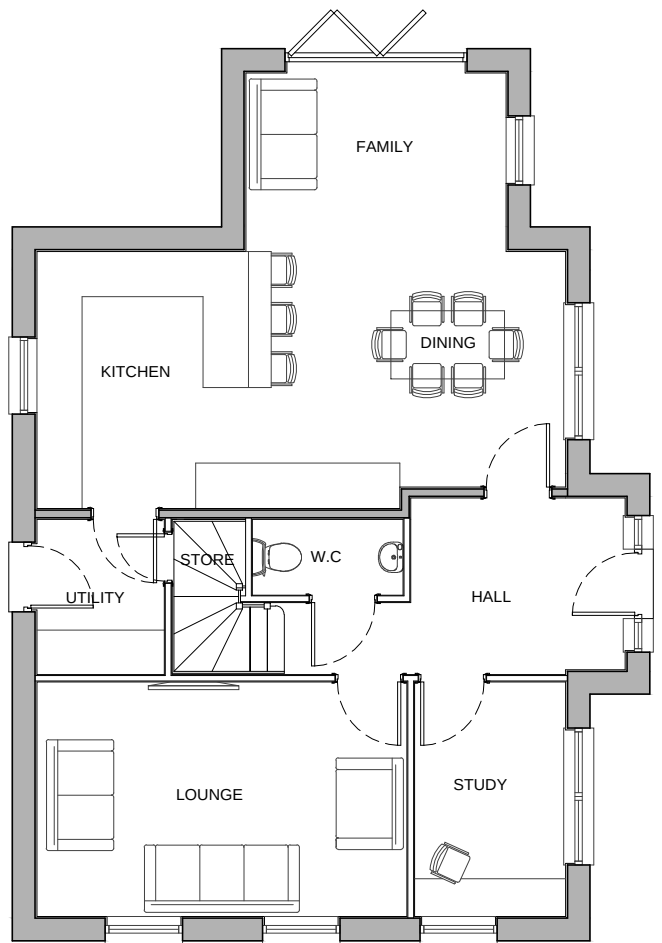

GROUND FLOOR PLAN

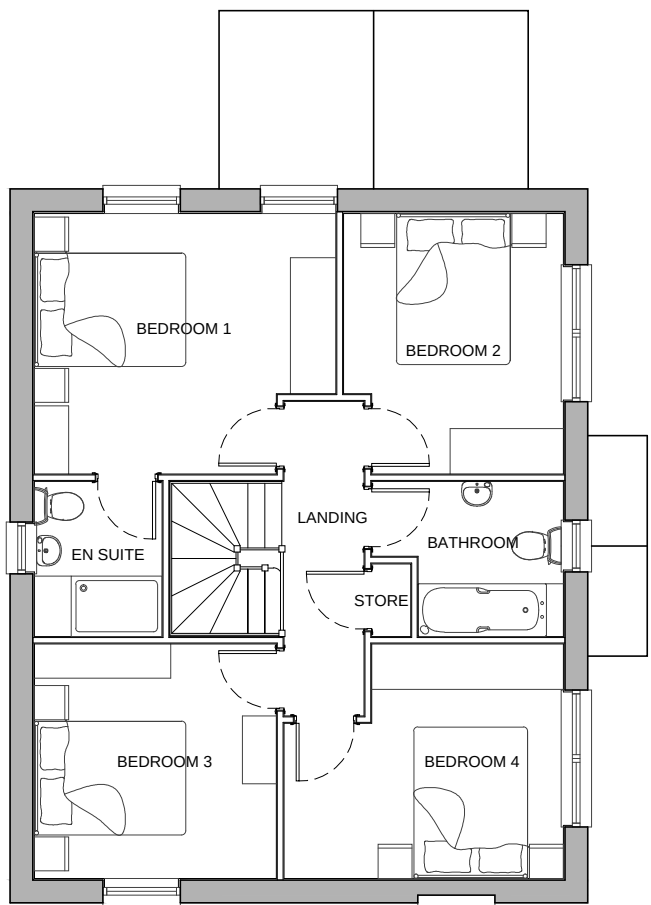

FIRST FLOOR PLAN

A	20.11.18	THE DRAWING HAS BEEN UPDATED TO MATCH BERKELEY DEVEERS' STANDARD WORKING DRAWING	RAN	VS
---	----------	--	-----	----

REV	DATE	DESCRIPTION	BY	CHECK
-----	------	-------------	----	-------



CLIENT: BERKELEY DEVEER		DRAWING NUMBER: P17:5149:11 - A	
PROJECT: PROPOSED RESIDENTIAL DEVELOPMENT COTE LANE, THURGOLAND		SCALE @ A2: 1:100	
DRAWING: T4+ - PLOT 2		DRAWN: RAN	DATE: FEB 18
PLANS & ELEVATIONS		CHECKED: VS	DATE: FEB 18

