


# LAND OFF STATION ROAD, WOMBWELL

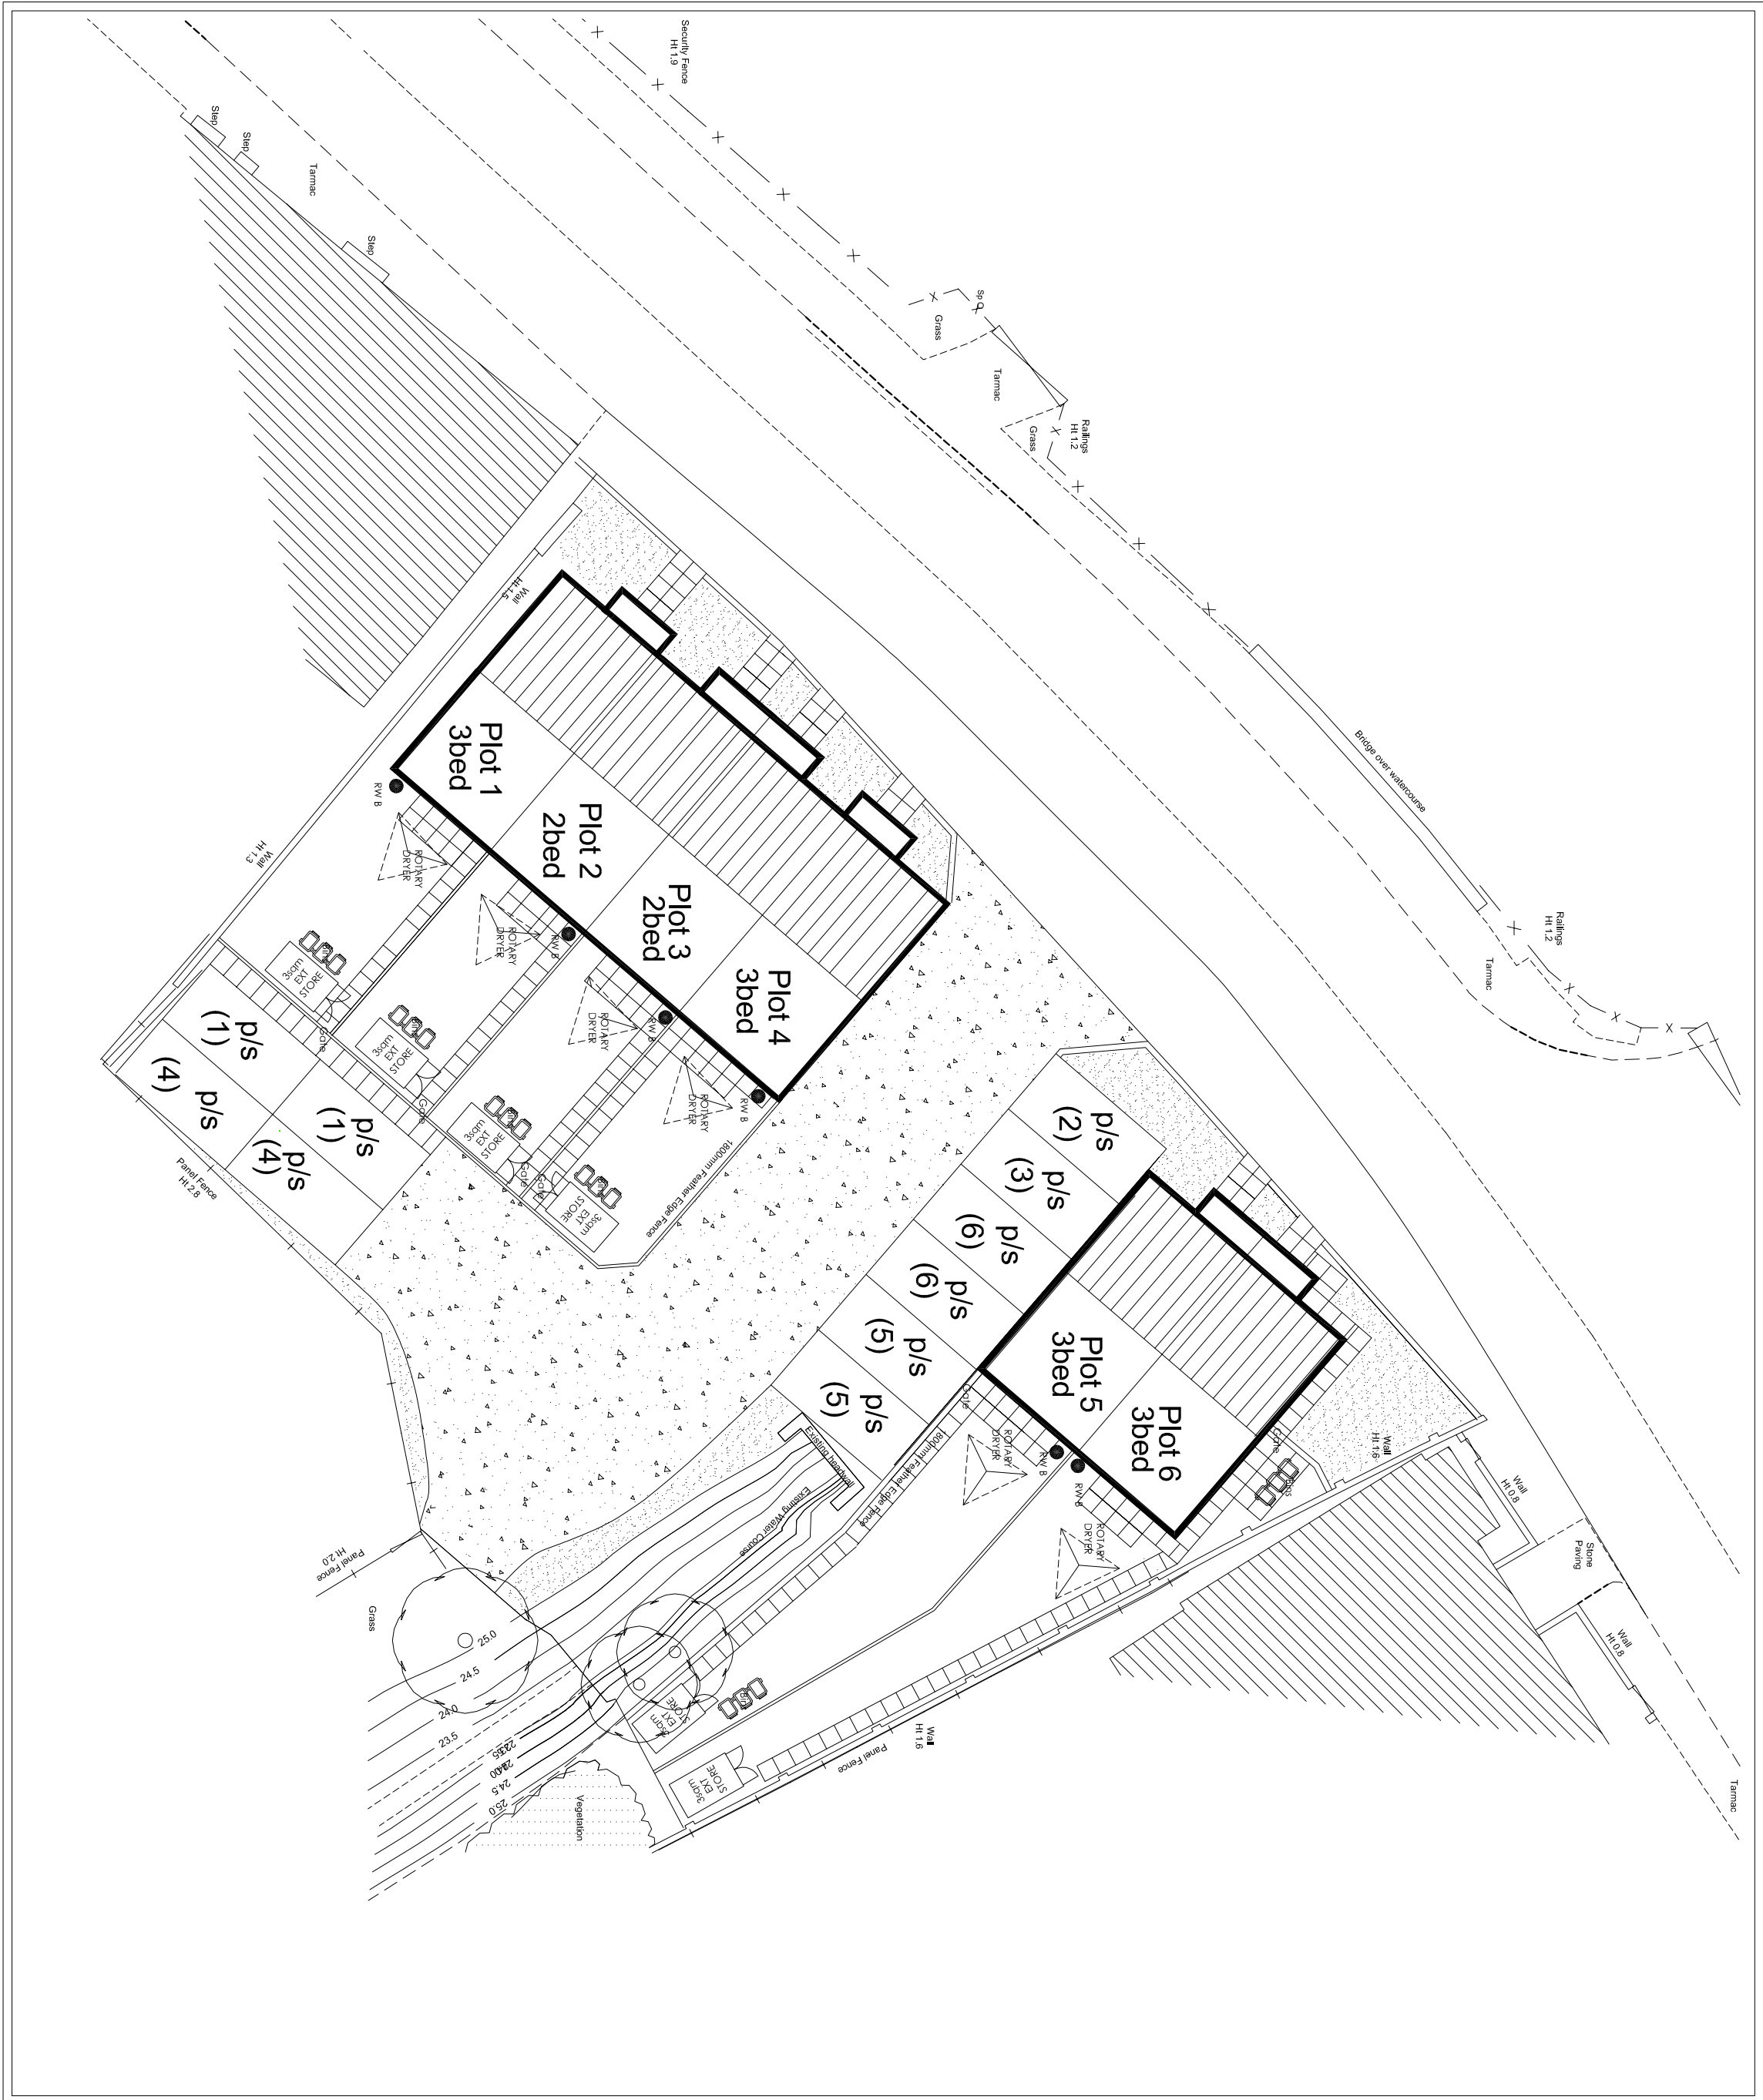

## NOTES

This drawing and all the information shown is the property of DK Designs and shall not be copied whole, or in part, or used for any other purpose without written permission of the Company


ALL DIMENSIONS TO BE CHECKED ON SITE

ALL SUBJECT TO STRUCTURAL  
ENGINEERS CHECKS AND  
CALCULATIONS

DO NOT SCALE FROM THIS DRAWING  
EXCEPT FOR THE PURPOSES OF LOCAL  
AUTHORITY PLANNING

IF ANY VARIATIONS ARE MADE TO  
SPECIFICATION/DRAWINGS WITHOUT DK  
DESIGNS KNOWLEDGE, DK DESIGNS WILL  
NOT BE HELD ACCOUNTABLE FOR NON  
COMPLIANCE OF PLANNING AND BUILDING  
REGULATIONS

4 No 3 Bedroom Town Houses  
2 No 2 Bedroom Town Houses

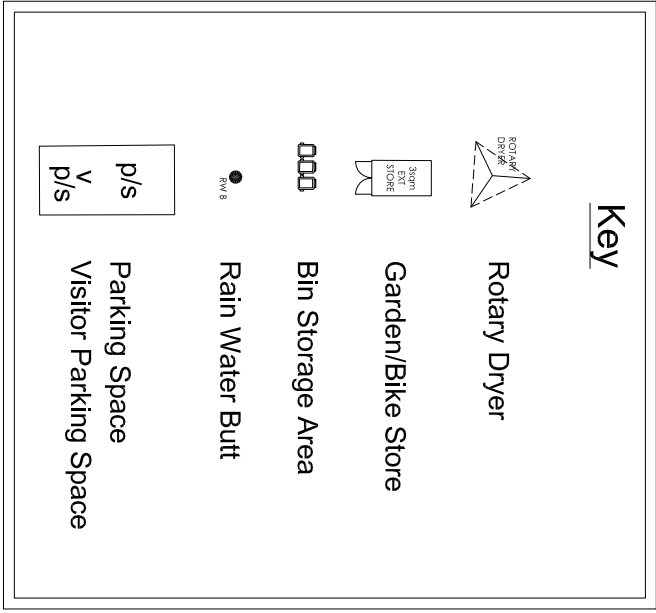

SUBJECT PLANNING APPROVAL

SUBJECT TO BUILDING REGS. APPROVAL

**DK DESIGNS**  
FUTURE PROJECTS TODAY

96 BLACKBURN DRIVE  
CHAPELTOWN  
SHEFFIELD  
S35 2ZP  
TEL/FAX:- 0114 2571043 MOB:- 07710783875  
EMAIL :- DESIGNS@DK-DESIGNS.CO.UK  
WEB:- WWW.DK-DESIGNS.CO.UK

Client: White Rose Homes Ltd

Project Title: Station Road, Wombwell  
Proposed Site Layout

|                 |            |          |        |
|-----------------|------------|----------|--------|
| Scale:          | 1:200      | Date:    | Dec 13 |
| Drawing Number: | 2013-76-03 | Revised: | C.     |

# PROPOSED SITE LAYOUT

Note:- All subject to Structural Engineers Calculations