


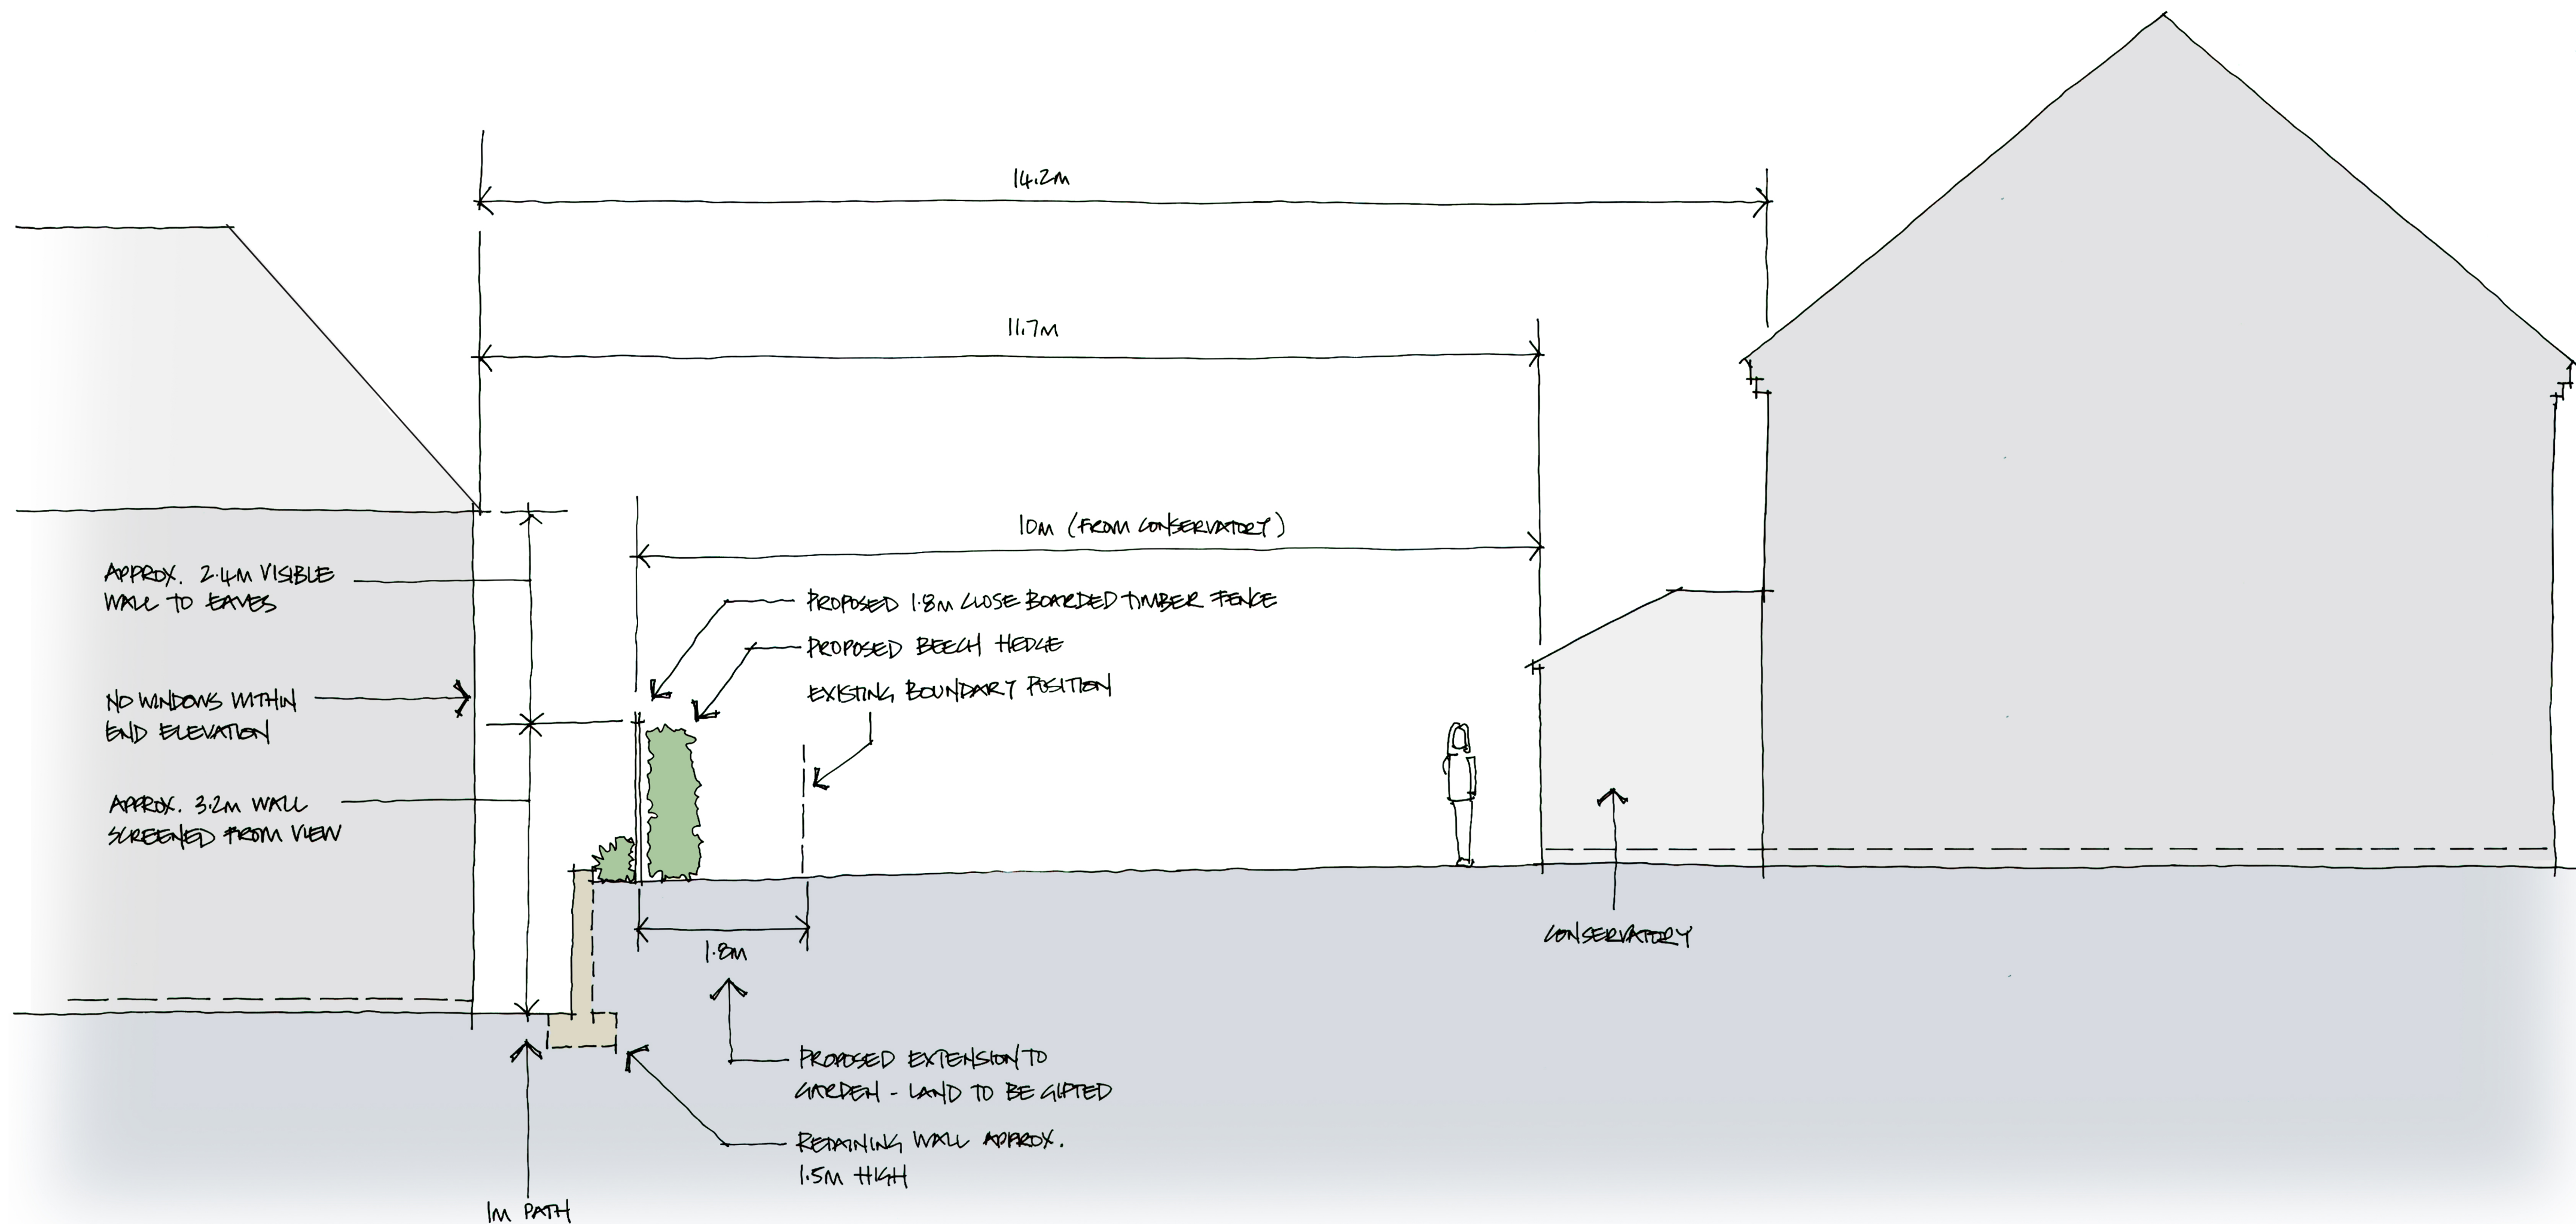

PROPOSED PLOT 6
(TYPE A6)

NO. 6 SPRINGWOOD CLOSE

SCALE 1:50 @ A1

CROSS SECTION THROUGH BOUNDARY

