




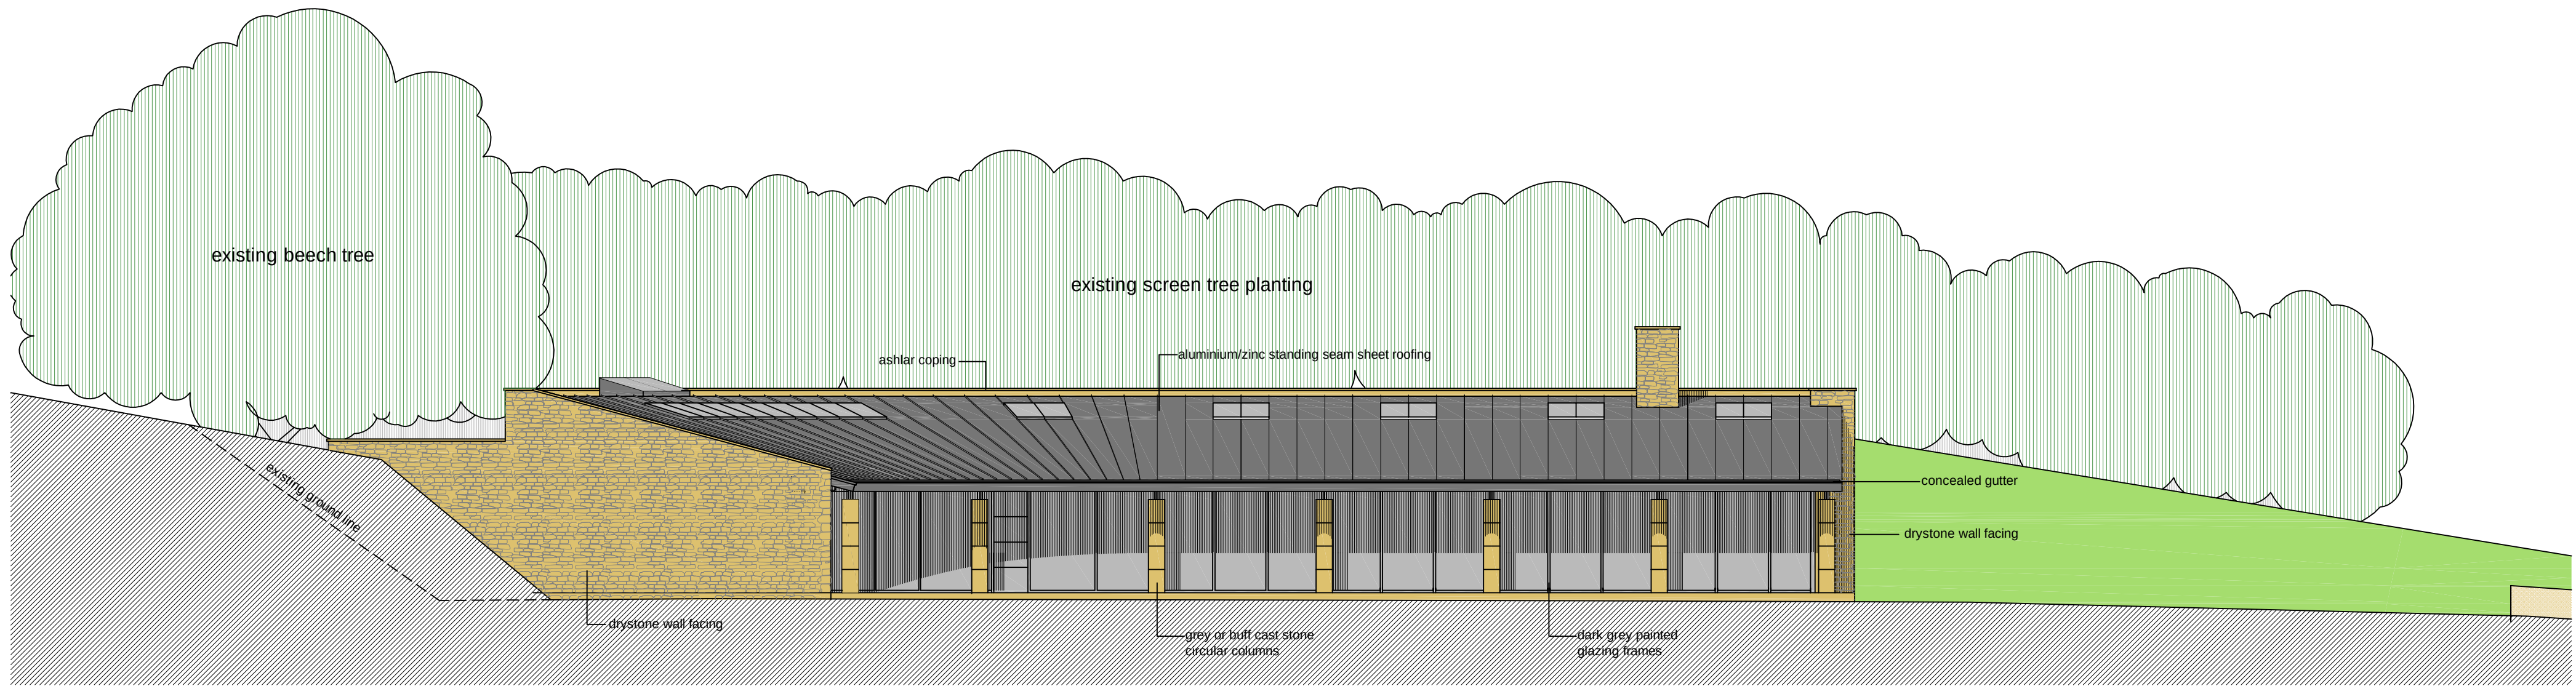

East Elevation 1:100

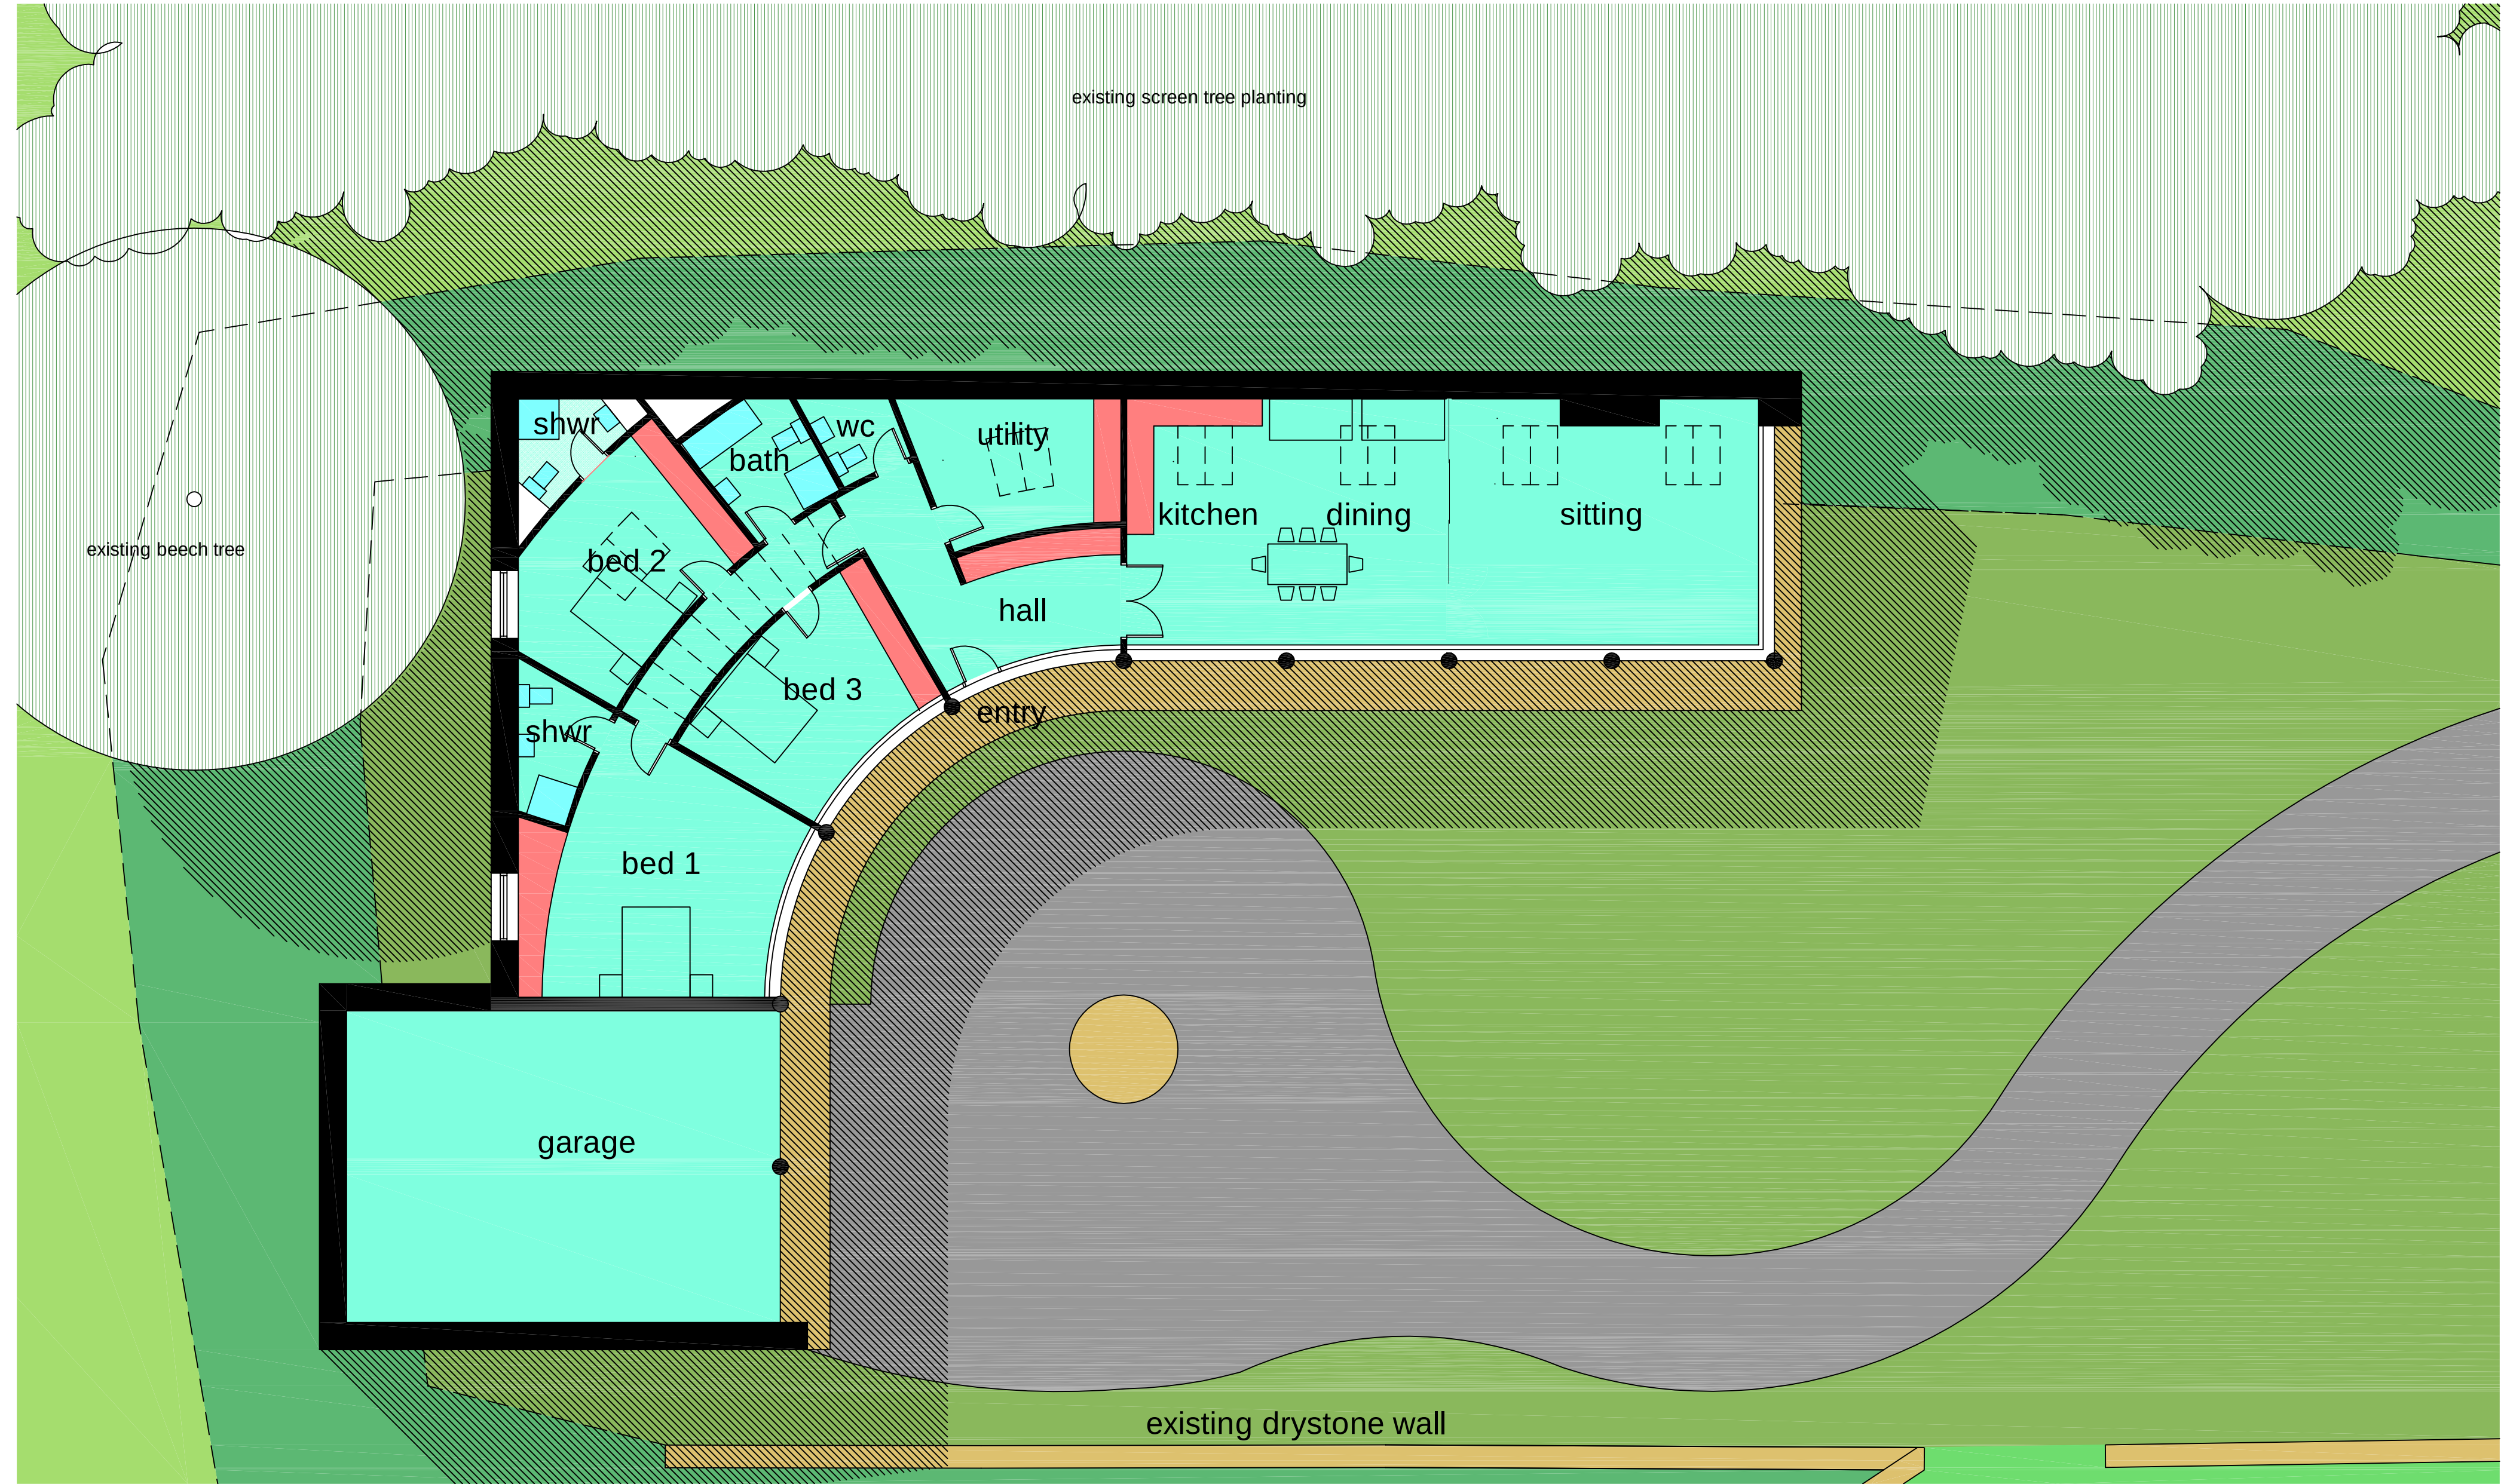

Floor Plan 1:100

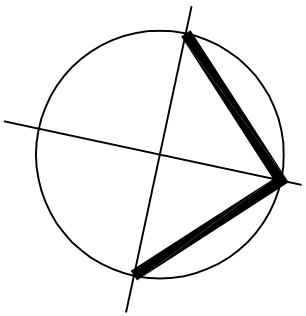

1:100 1m 2m 3m 4m 5m 6m 7m 8m 9m 10m

Client Mr and Mrs R.A.Deakin

Project
Law Head Farm, Hade Edge
Proposed single storey dwelling

Drawing
Floor Plan and East Elevation.

Number
4238-02-02

Checked
Scale @ A1
1:100

Date
11/2015