

GENERAL NOTES

It is the contractors responsibility to check all dimensions on site and report any discrepancy to the DTP immediately.

It is the Contractors responsibility to ensure that all the works carried out on site are in accordance with current Building Regulations, British Standards or CE certification.

This drawing is to be read in conjunction with the Structural Engineers and other consultants details and calculations.


Do not scale. If there is any detail on this drawing which is unclear, the Contractor is to contact the DTP immediately.

This drawing is Copyright and must not be reproduced in any form or part without the Design Team Partnership's prior consent.

The Design Team Partnership accept no responsibility for any alterations to the Design or Construction carried out by the contractor without their prior consent.

Any service information shown is indicative only. The contractor is to refer to the service consultants or specialist sub contractors detailed design information and specifications for further information and final service scheme.

No materials or products specified on the drawing may be changed or deleted without prior written agreement with the Design Team Partnership.

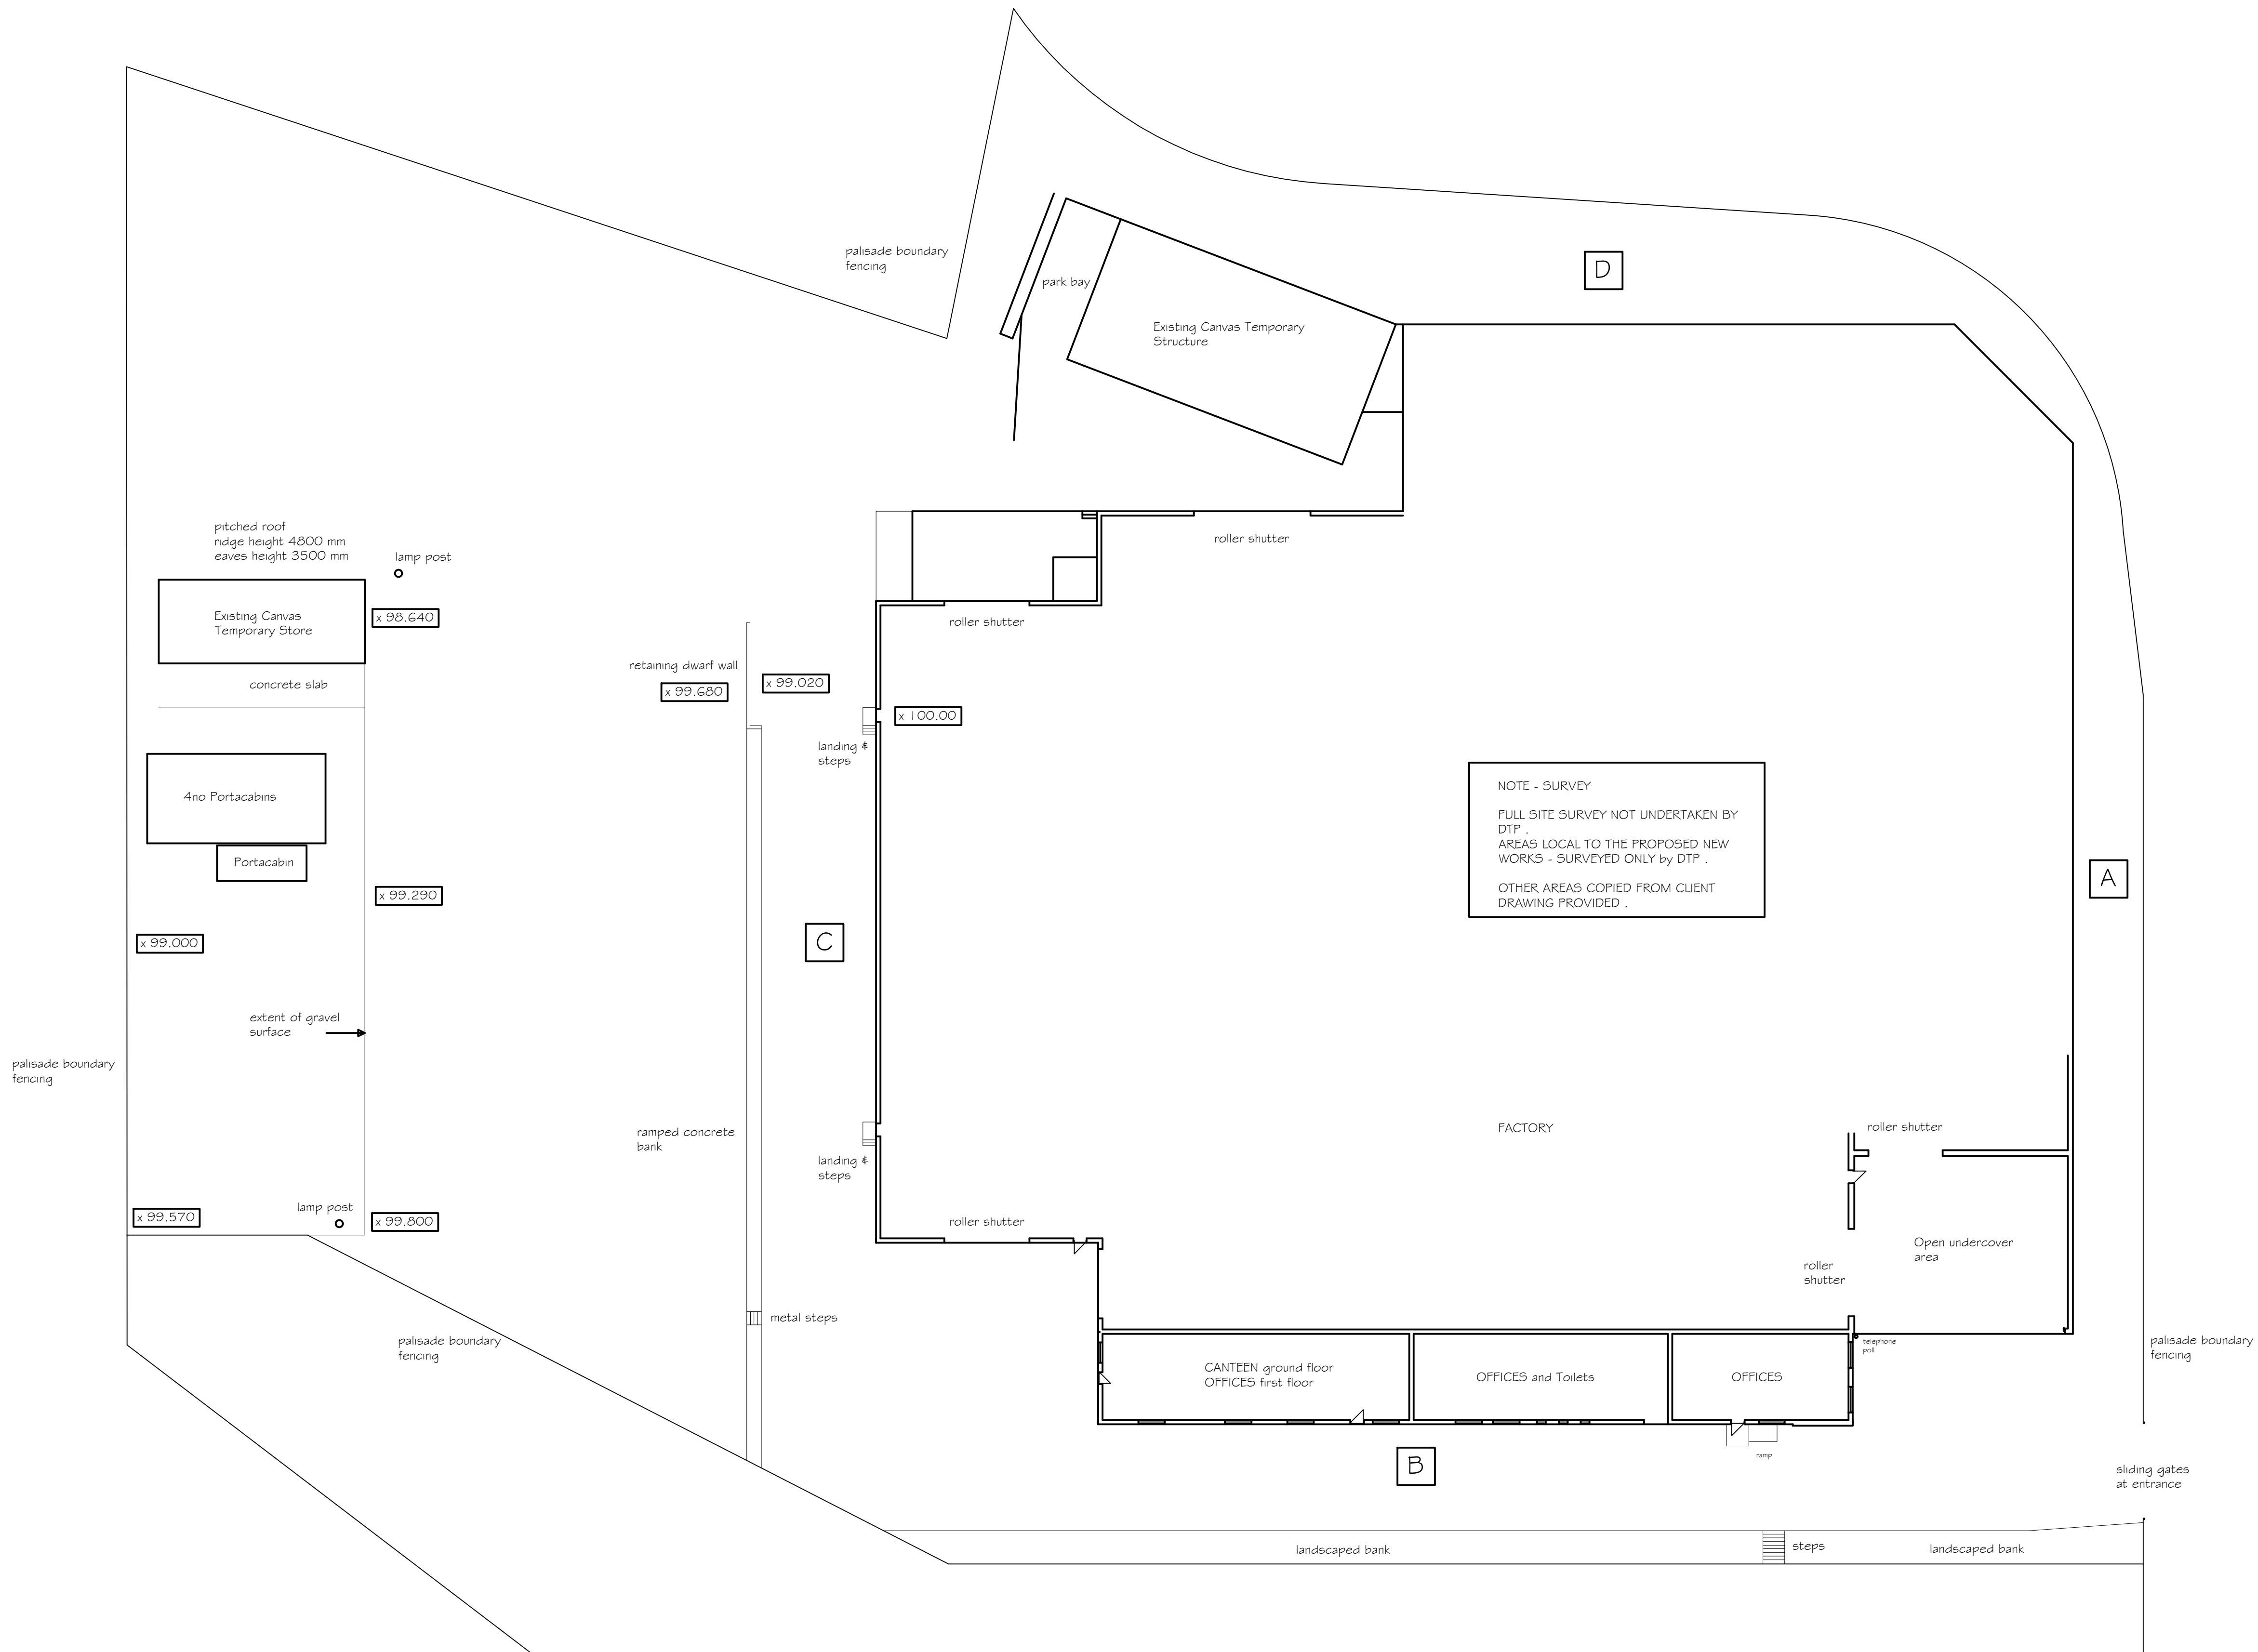

SITE LAYOUT PLAN

Site Survey

Project: NIFTY LIFTS LTD			
Title: Site Survey - SITE LAYOUT PLAN			
Date: May 17	Drawn: PB	Scale: 1:250	Drg. No: 1148 - 01 Rev:
 The Design Team Partnership LLP Architectural design and technology Suite 3, Cherrytree, Union Road, Nether Edge, Sheffield, S11 9EF T: 0114 2551148 F: 0114 2551292 E: contact@thedesignpartnership.com			