


2M HIGH SCREEN FENCE BETWEEN
POINTS A-B PERMITTED DEVELOPMENT

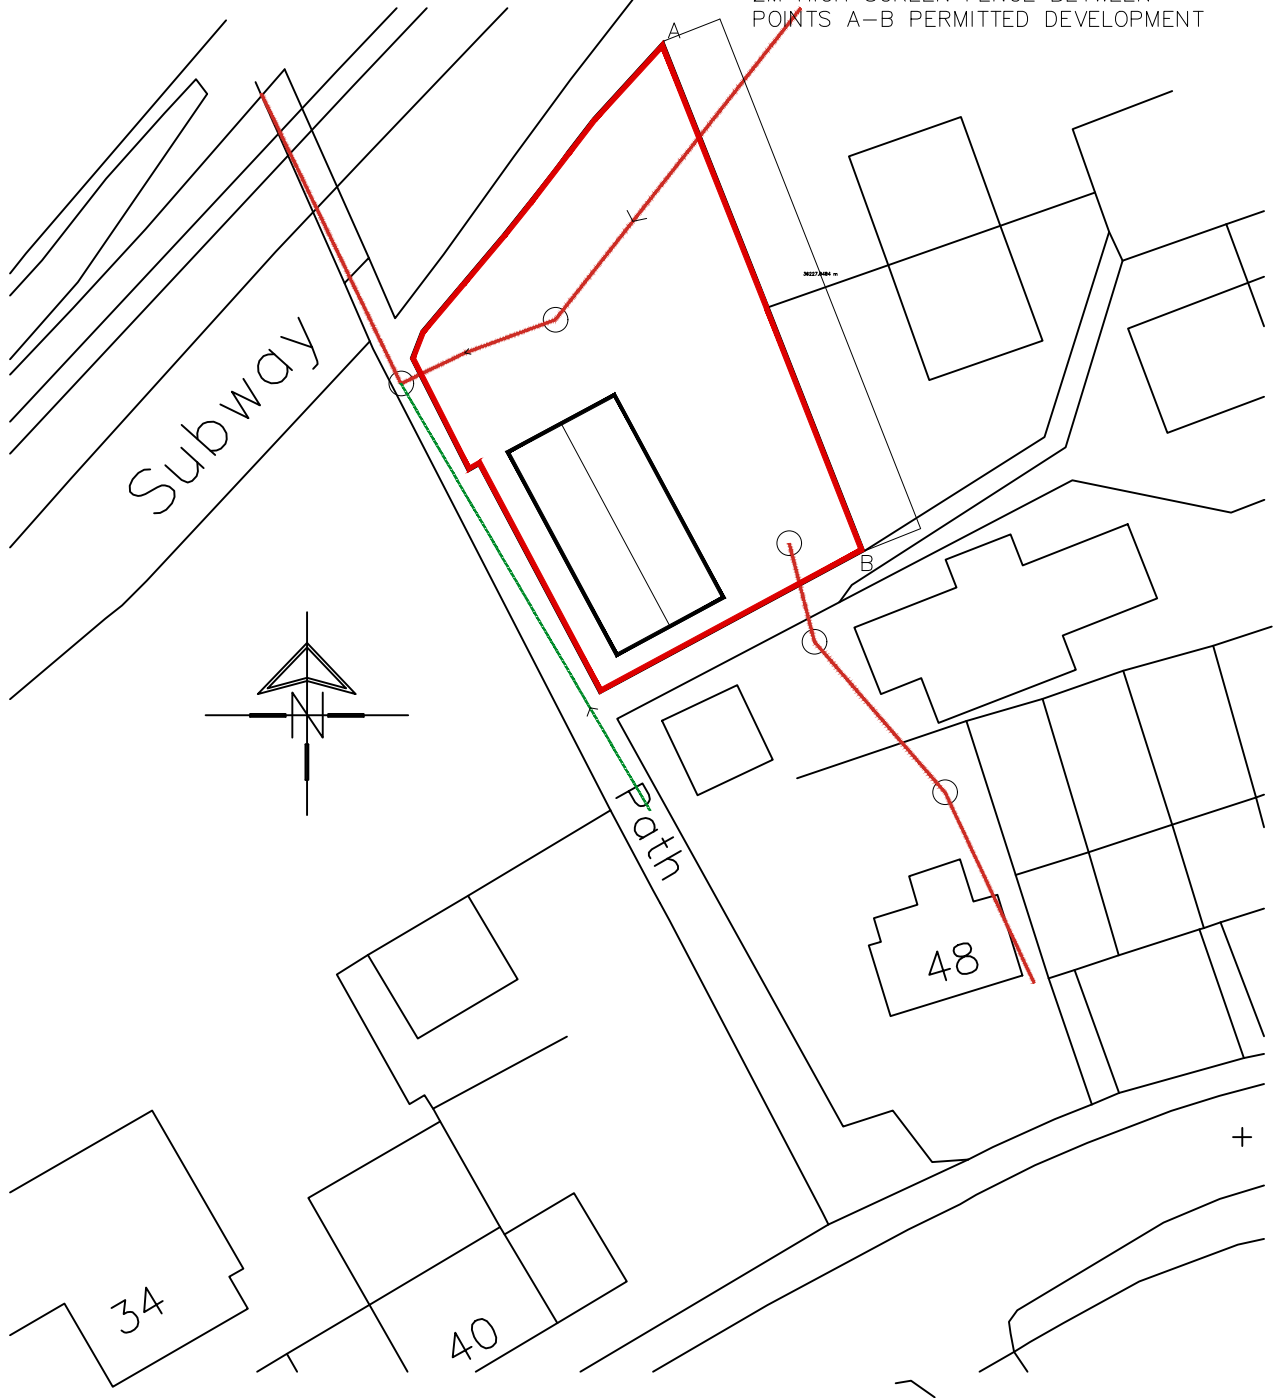

SITE PLAN SHOWING
SEWERS FROM YWA
RECORDS

SCALE 1:500 @ A4

REV A 28-07-25 FENCE ADDED
REV B 01-10-25 PLAN CORRECTED