
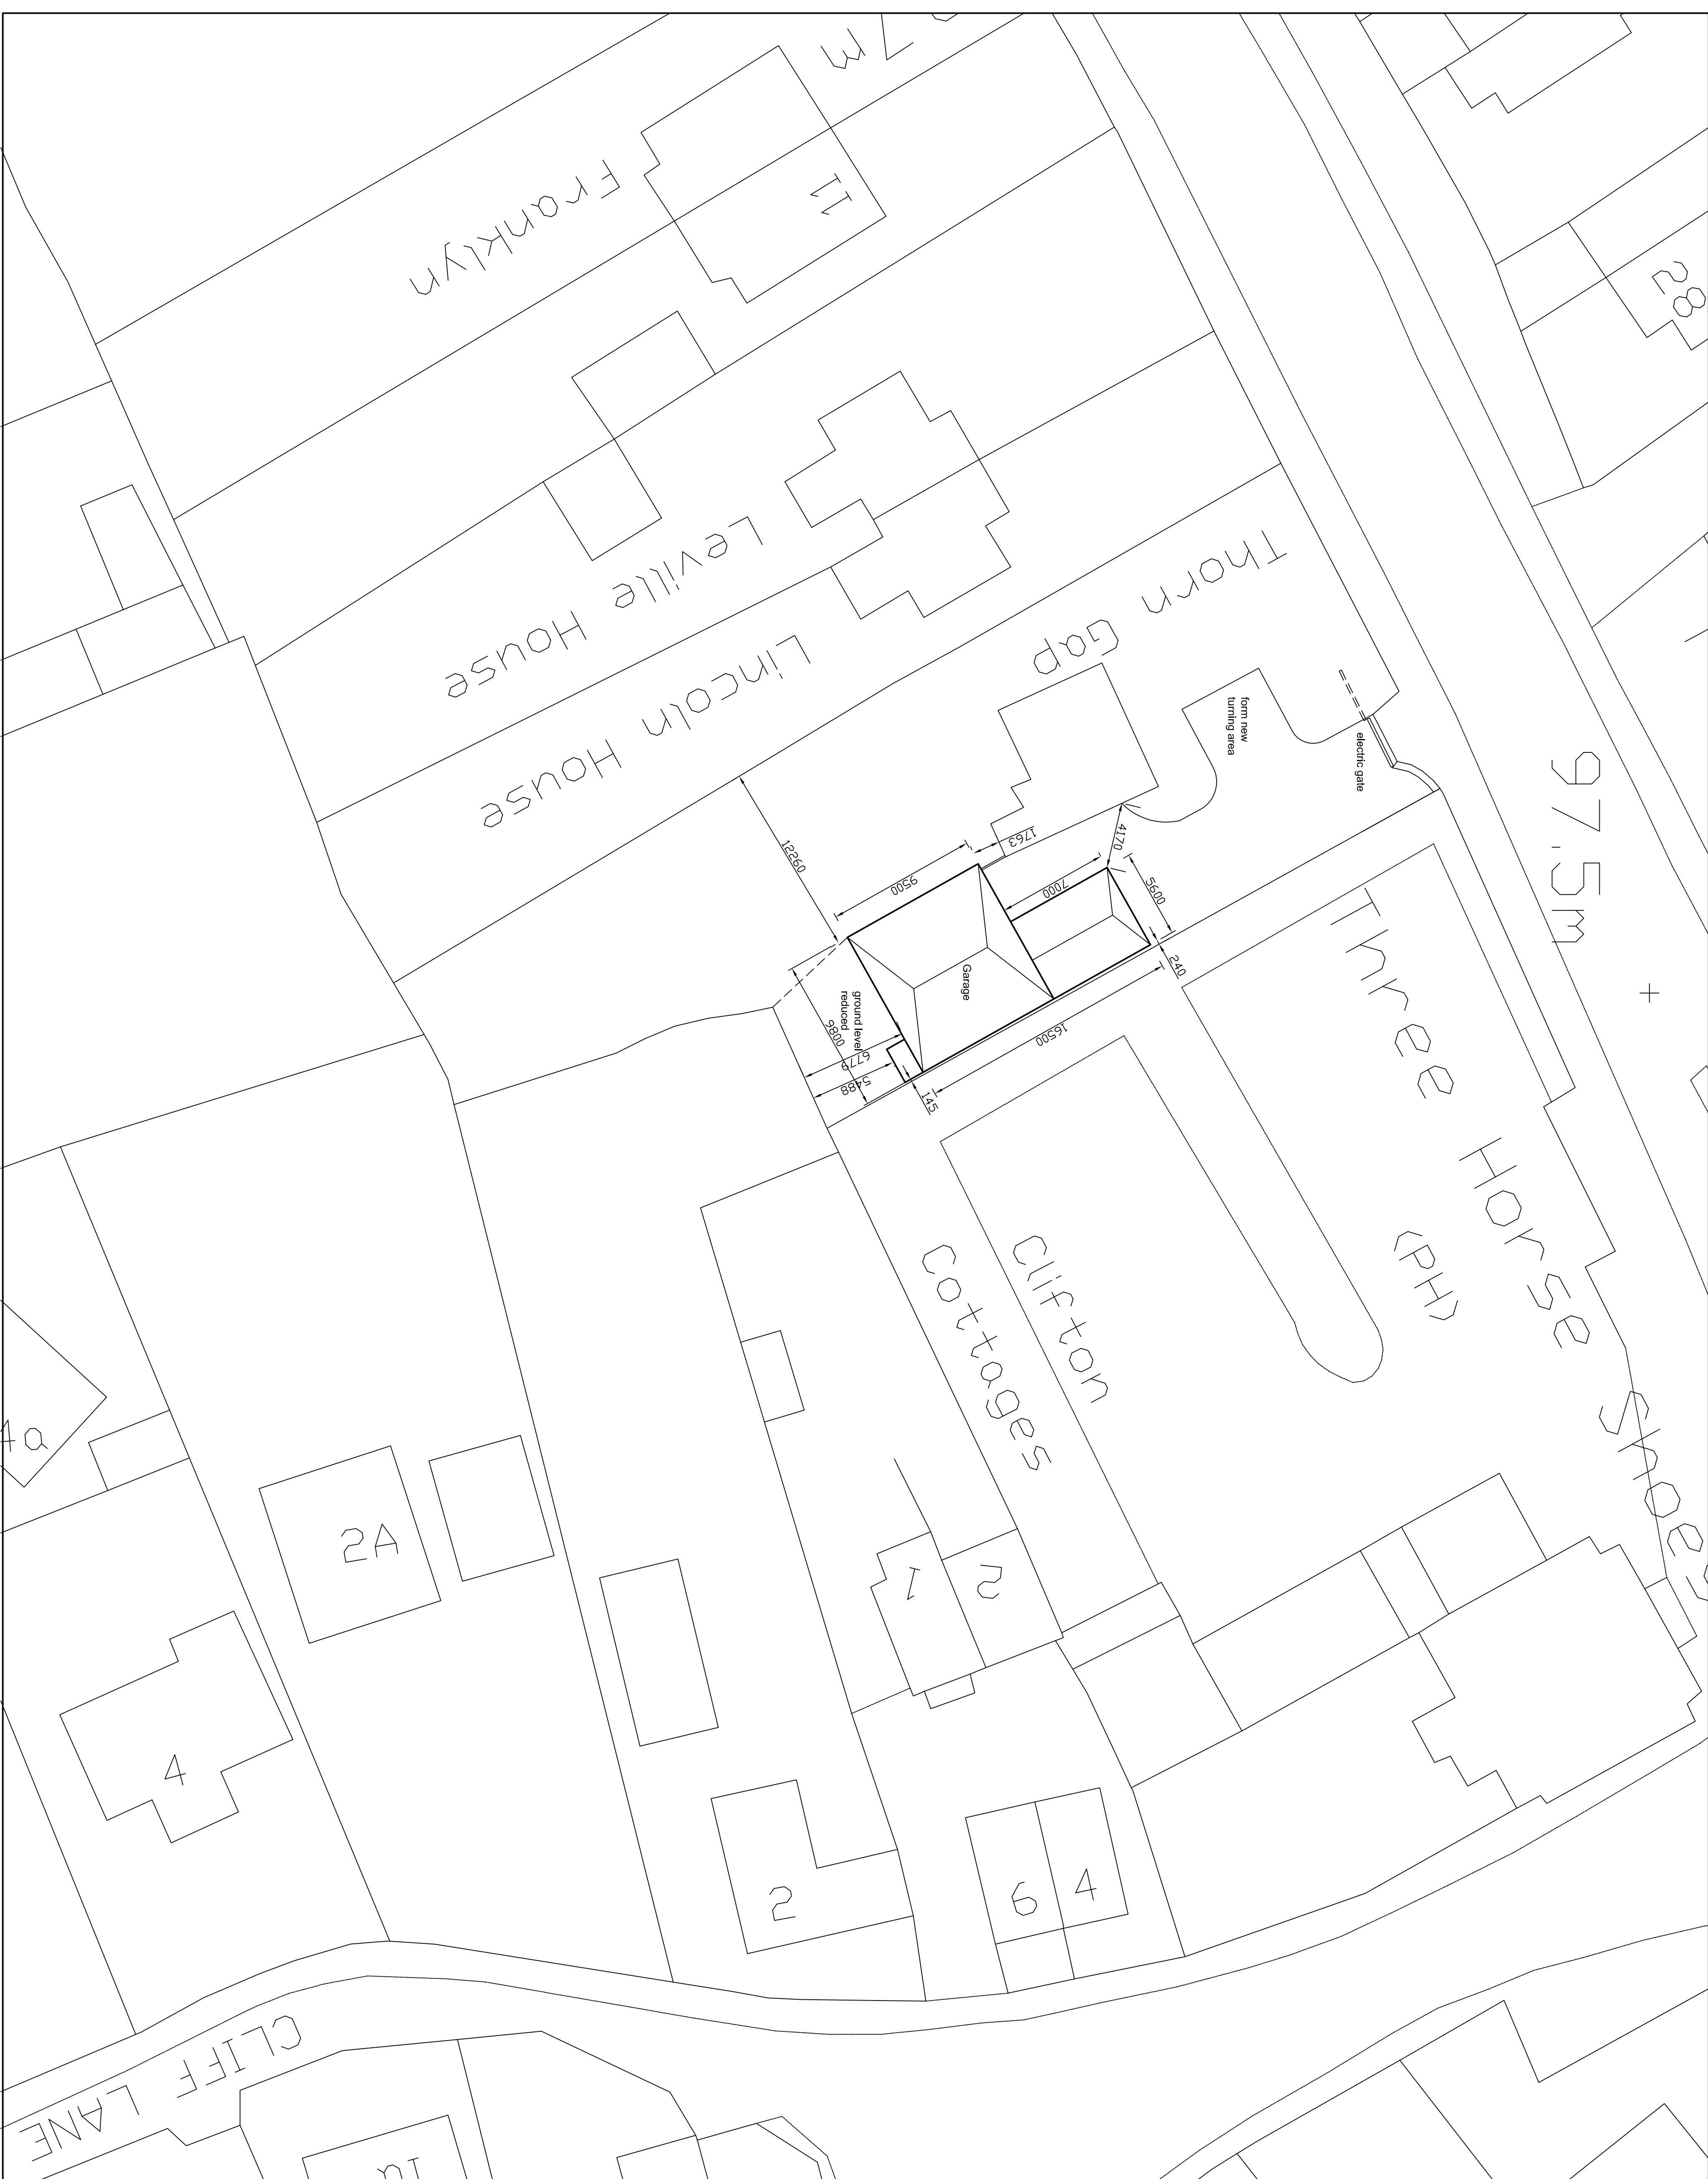


| Ref. | Revision | Date |
|------|----------|------|
|------|----------|------|

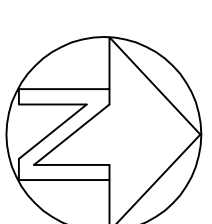

**PNBakes**  
Architectural Consultancy

502 Thornton Road, Thornton, Bradford, BD13 3JD  
Tel/Fax: 01274 830355 Mobile: 07989 579231

Client: **Mr. C. Little**

### FIGURE 1 Site Layout

**Project :** Garage and Workshop at 5, Barnsley Road, Brilerley, Barnsley.

|              |        |           |
|--------------|--------|-----------|
| Drawing No.  | Scale: | Date:     |
| BN/14/985/01 | 1:200  | Feb. 2014 |