
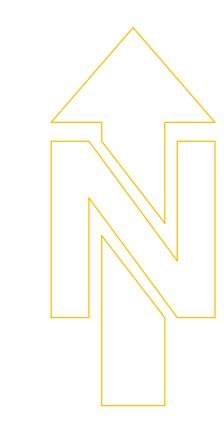


Design Criteria:
For Sale Units - Code for Sustainable Homes level 3
RSL & Intermediate Rent Units - Code for Sustainable Homes level 4
Secure by Design Accreditation Required - Whole Development
Building for Life - Silver - Whole Development

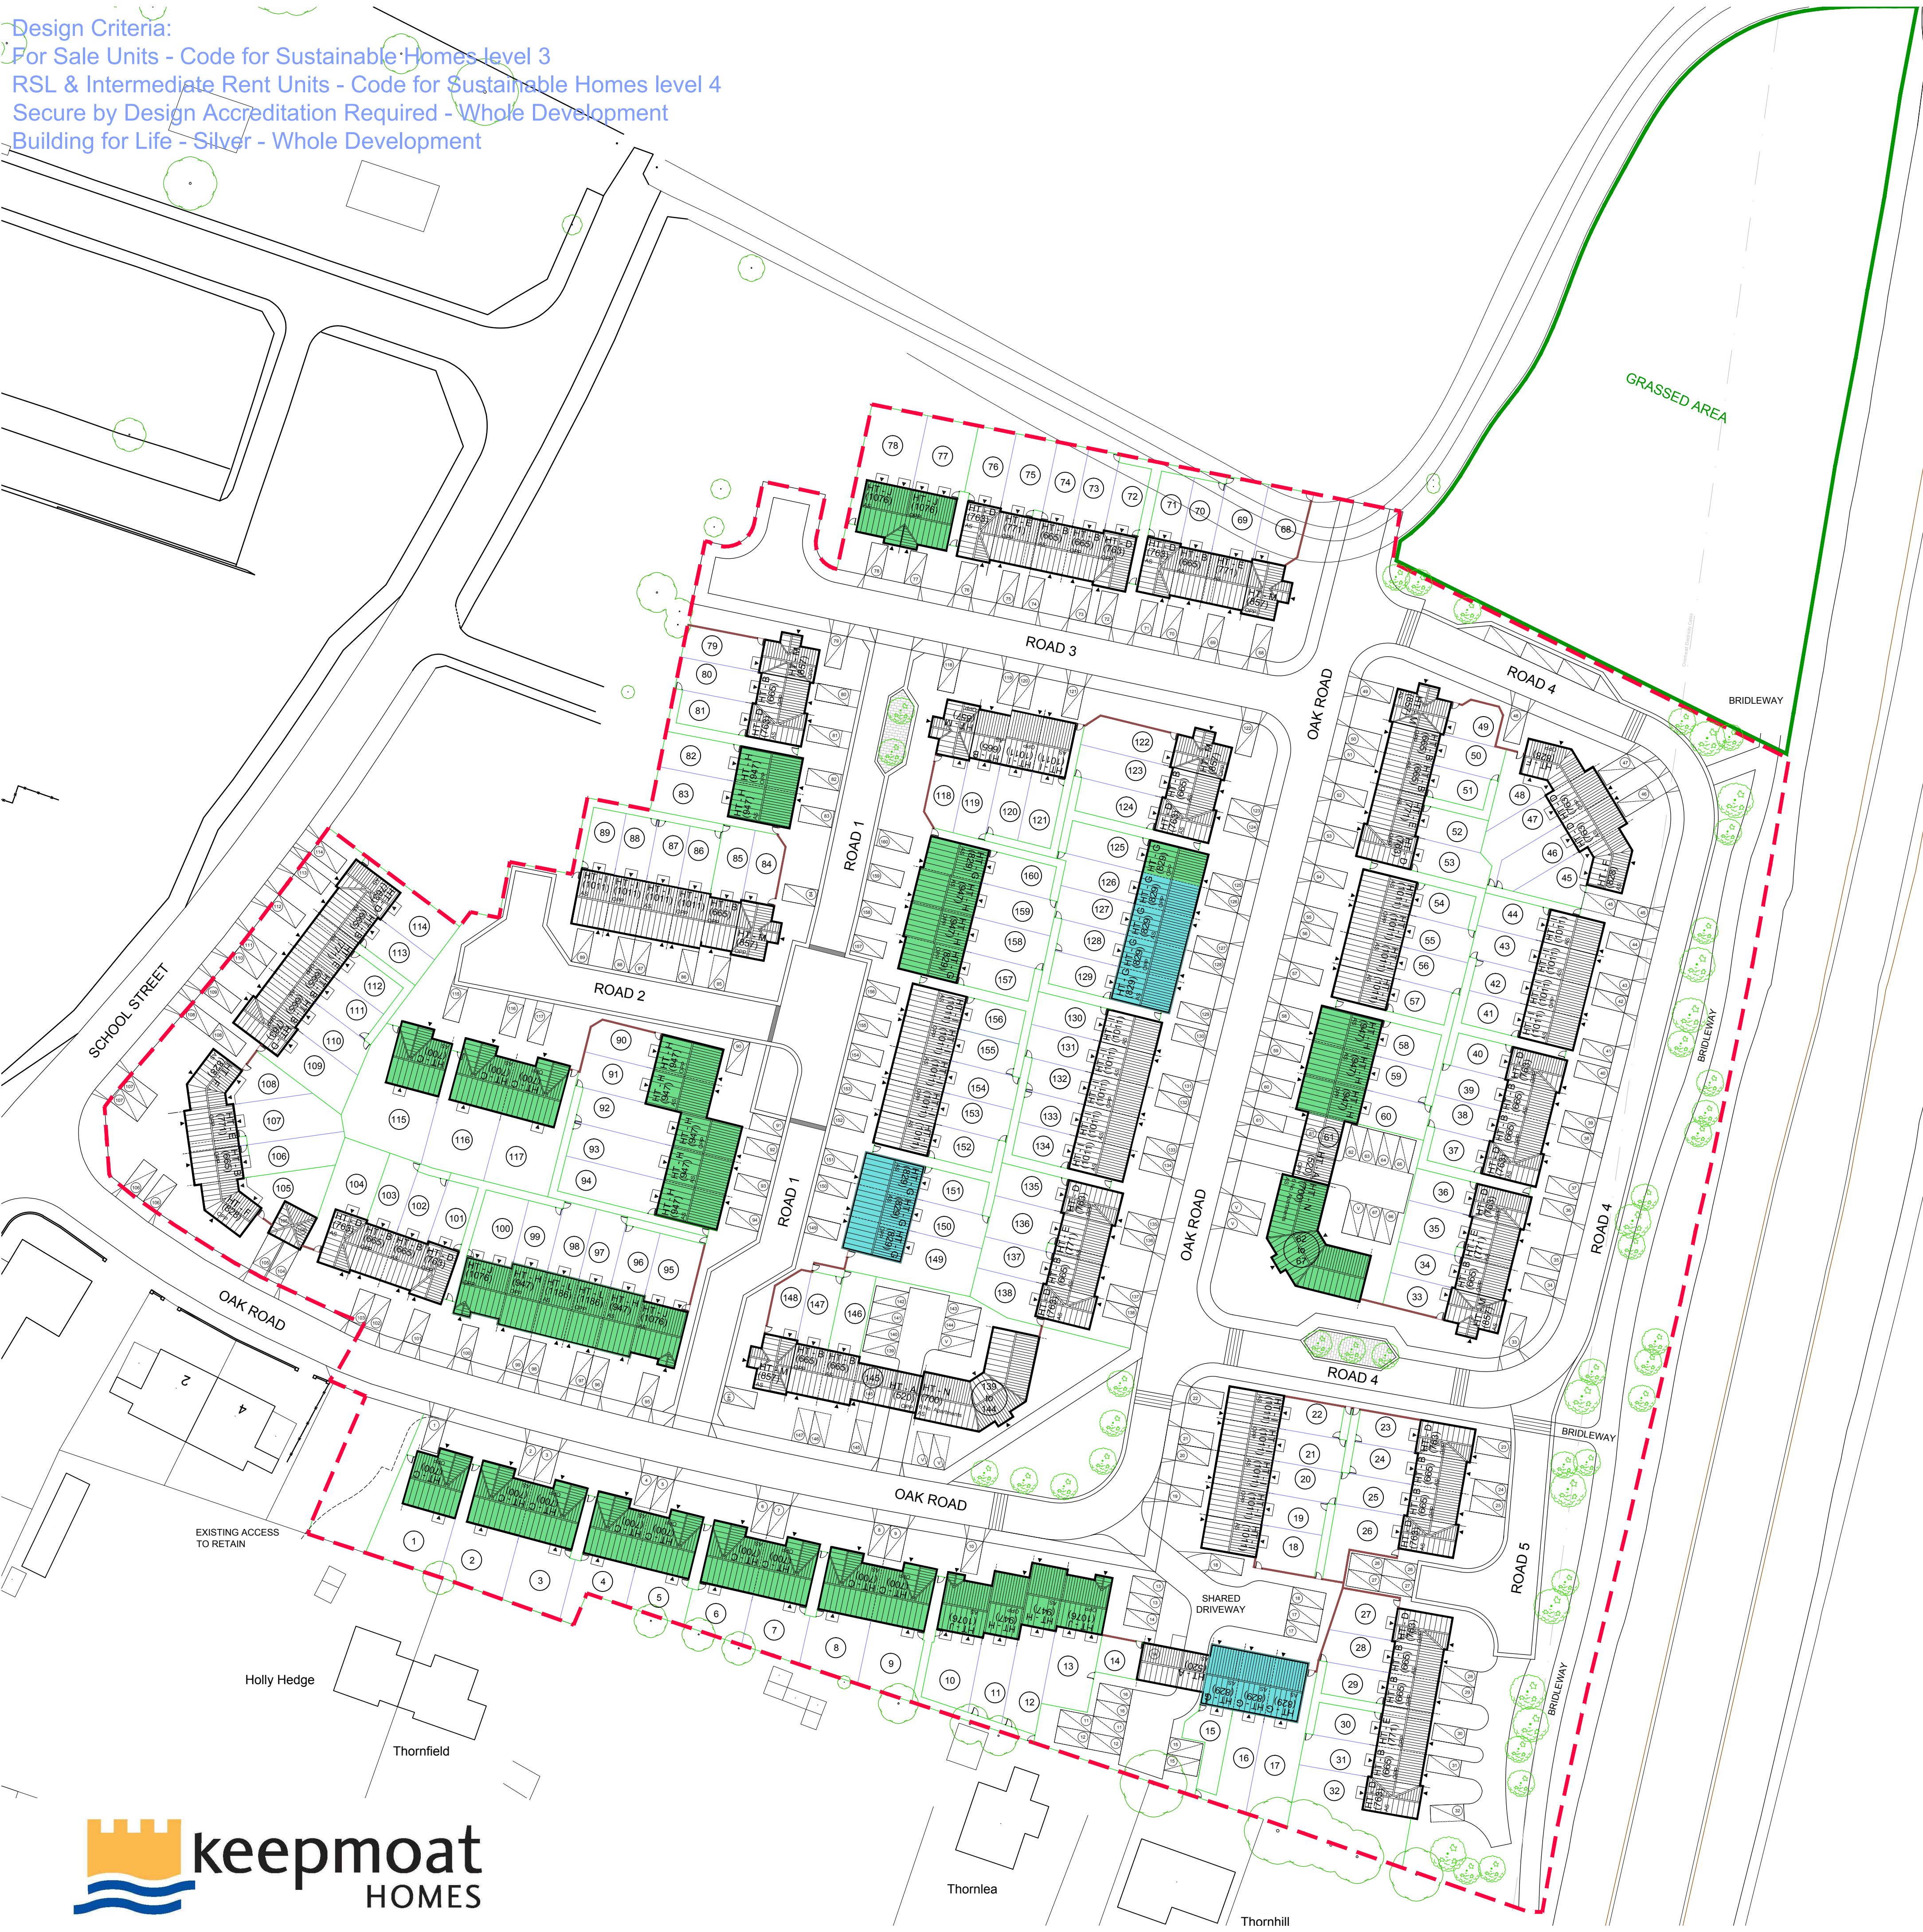

ACCOMMODATION SCHEDULE

HOUSES

A	520	2 BED	~ 2 Storey Coachhouse	= 3 UNITS
B	665	2 BED	~ 2 Storey House	= 26 UNITS
C	700 (DQS)	2 BED	~ Bungalow	= 12 UNITS
D	763	3 BED	~ 2 Storey House	= 21 UNITS
E	771	3 BED	~ 2 Storey House	= 8 UNITS
F	828	3 BED	~ 2 Storey House	= 4 UNITS
G	829 (DQS)	2 BED	~ 2 Storey House	= 13 UNITS
H	947 (DQS)	3 BED	~ 2 Storey House	= 14 UNITS
I	1011	3 BED	~ 2.5 Storey House	= 29 UNITS
J	1076 (DQS)	4 BED	~ 2 Storey House	= 6 UNITS
L	1186 (DQS)	3 BED	~ 2.5 Storey House	= 4 UNITS
M	850	3 BED	~ 2 Storey House	= 8 UNITS

APARTMENTS

N	700 (Apartment)	2 BED	~ 3 Storey Apartments	= 12 UNITS
---	-----------------	-------	-----------------------	------------

TOTAL = 160 UNITS

(Site Area 3.49 Hectares = 45 UNITS PER HA)


PARKING PROVISION

182 SPACES FOR 160 UNITS = 1.14 SPACES PER UNIT

 RSL Units

 Intermediate Rent Units

BOUNDARY TREATMENTS

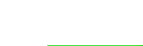-  1.2m High Post & Rail fence
-  1.8m High Close Boarded Fence
-  1.8m High Brick Wall
-  1.8m High Timber Gate

Note - Paths & Trees omitted for clarity.

Revision:	Date:	Drawn:	Checked:
Project:			
BARNSELY PROPOSED RESIDENTIAL REDEVELOPMENT THURNSCOE			
KEEPMOAT HOMES			
THURNSCOE - SITE 1 PLANNING LAYOUT BOUNDARY TREATMENTS			
Drawing No:	3835 - RM1 - 005		
Date:	Nov 09	Scale:	1:500 @ A1
CAD Ref:	3835-001 Thurnscoe - Site Layout Master	Drawn:	KNS
		Checked:	RM
Note: Do not scale from this drawing. All dimensions to be checked on-site.			
Watson Batty Architects Limited Shires House, Shires Road Guiseley, Leeds LS20 8EU			
T: 01943 876 665 F: 01943 862 300 E: enquiries@watsonbatty.com W: www.watsonbatty.com			
  			

