


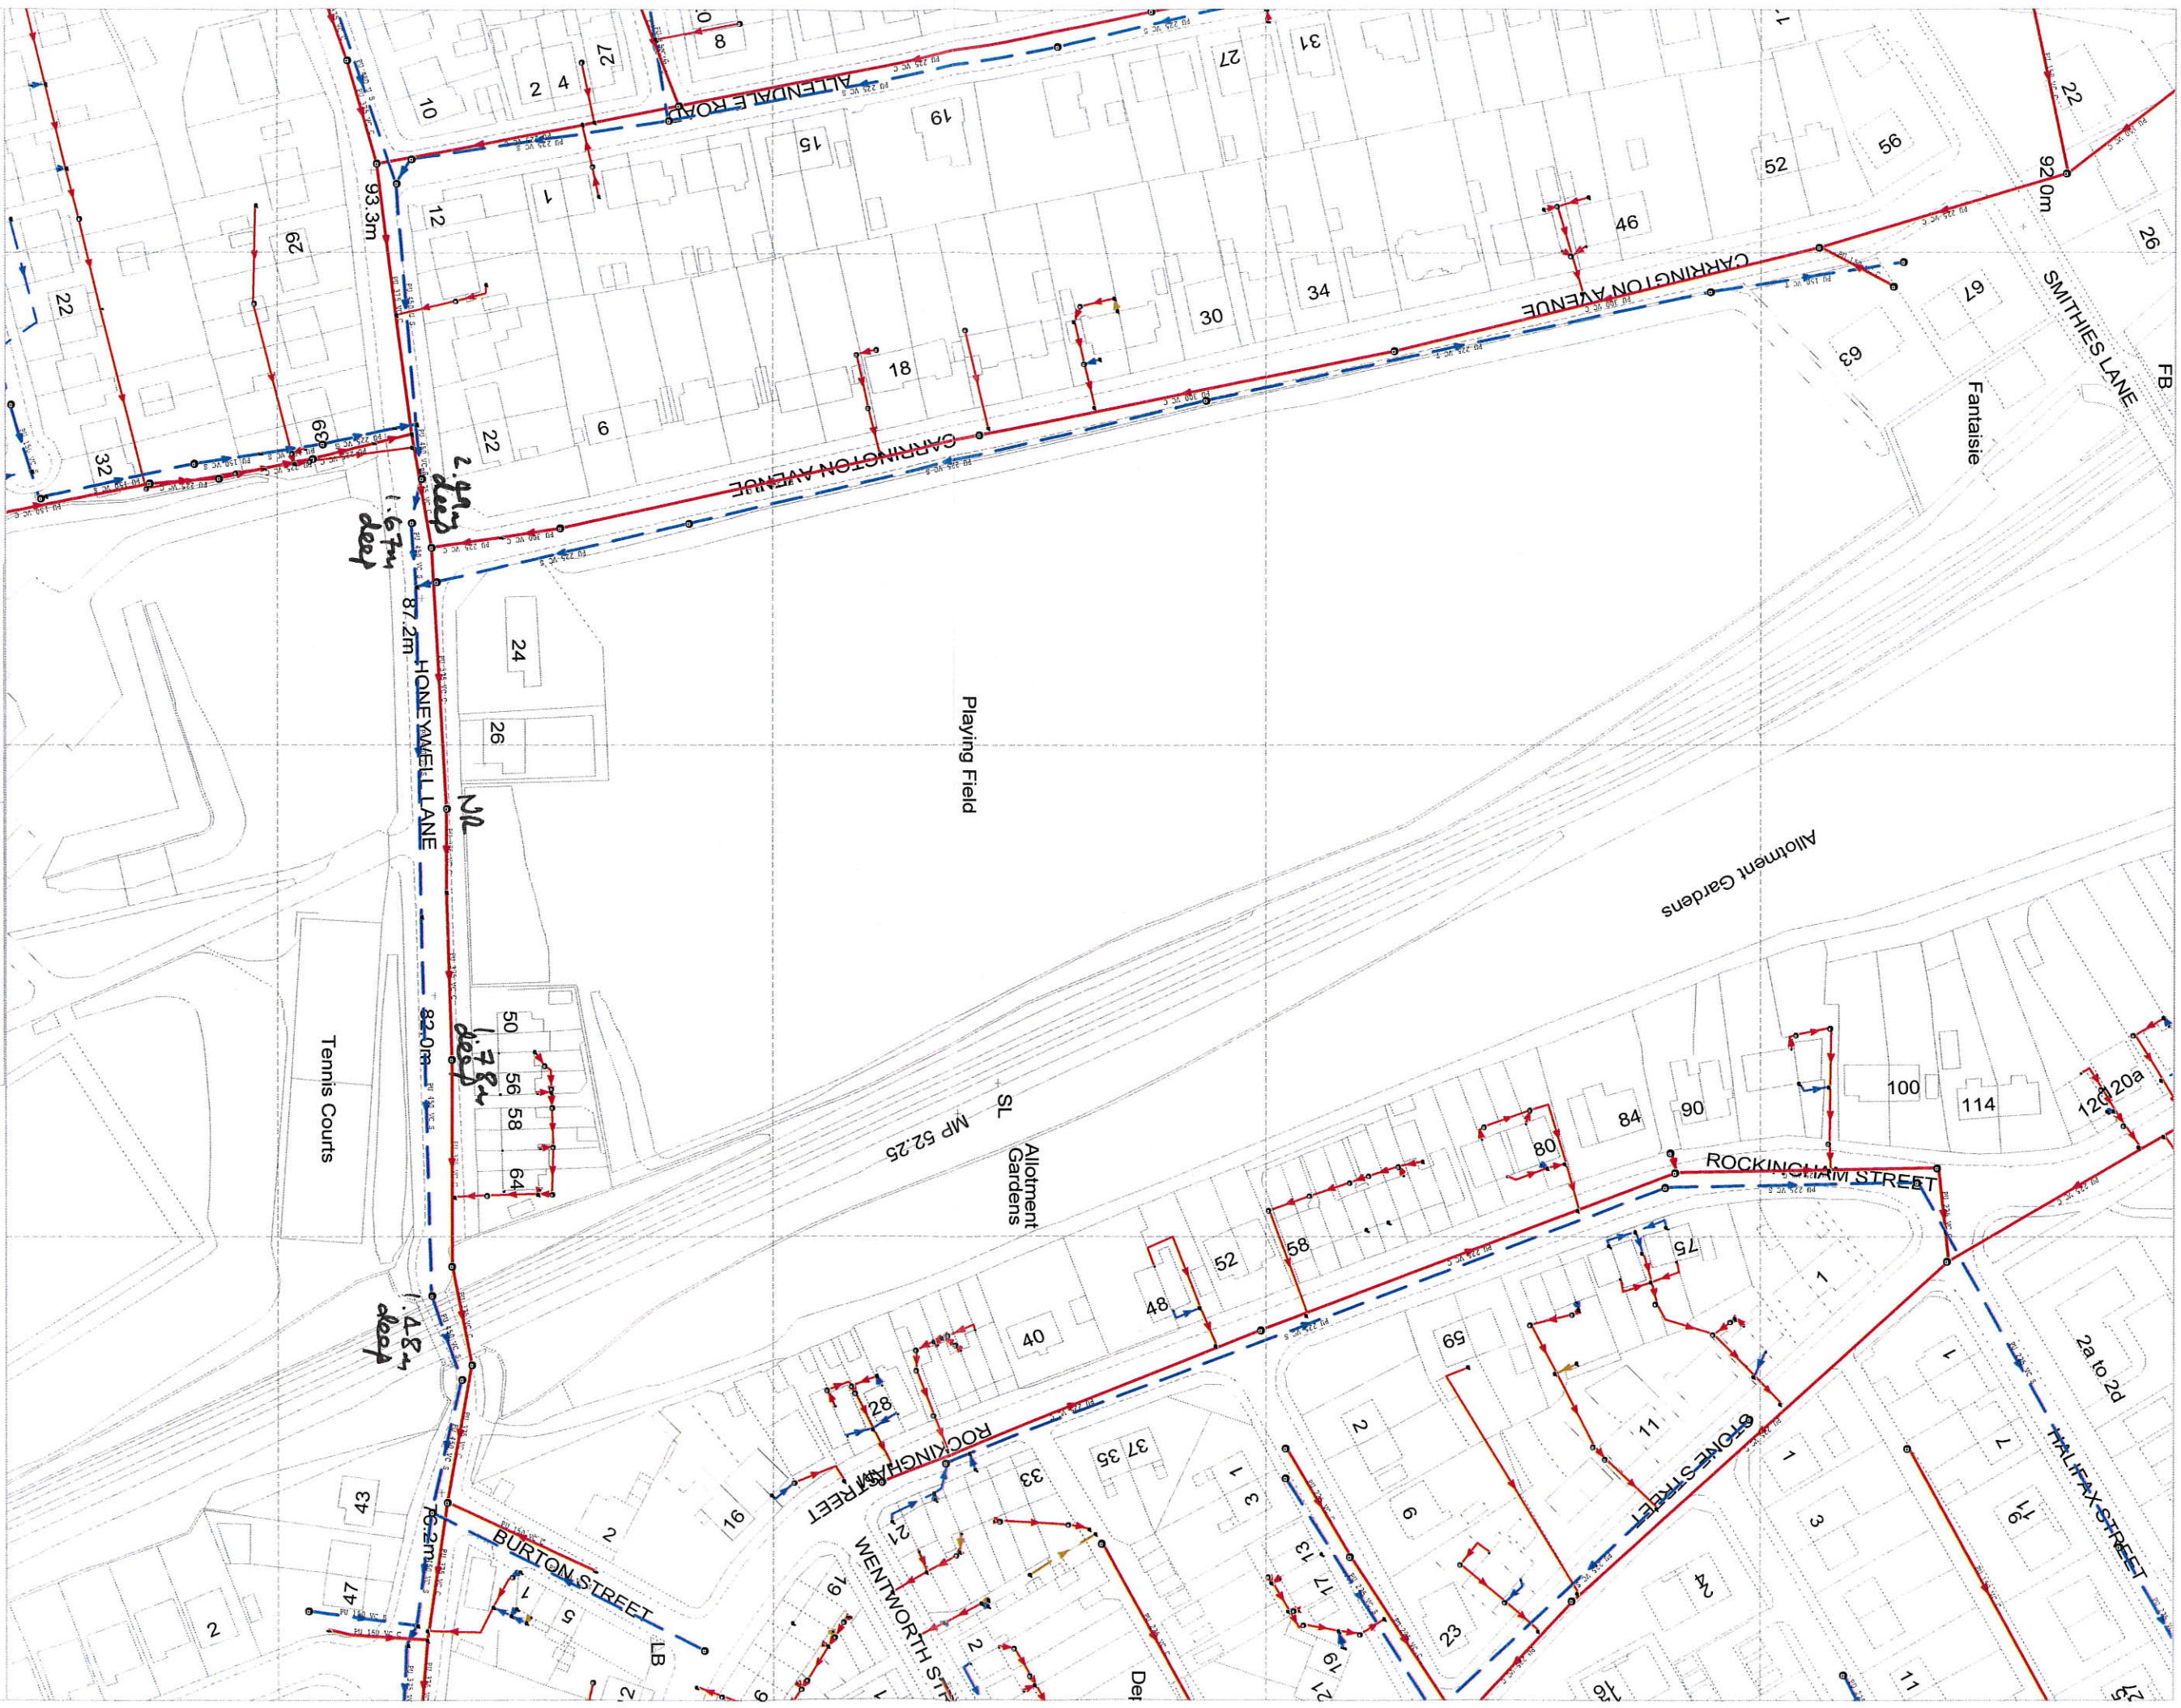

434179 : 407281

Map Name : SE3407SW

Title

Yorkshire Water,

PO Box 500,

Halifax Road,

Bradford BD6 2LZ

Contact Name :

K KHAN

Contact Tel :

Notes

25
Nt: No loaded left.

Partial Key

Foul Sewer = F

Combined Sewer = C

Surface Water Sewer = SW

Trade Sewer = TD

Partially Separate = PS

Date Req : 01/07/2014, 15:43:23

Source: Sewer Network Enquiry

Date Gen : 01/07/2014, 15:43:30

This plan is furnished as a general guide only and no warranty as to its correctness is given or implied. This plan must not be relied upon in the event of excavations or other works made in the vicinity of public sewers. No house or property connections are shown.