


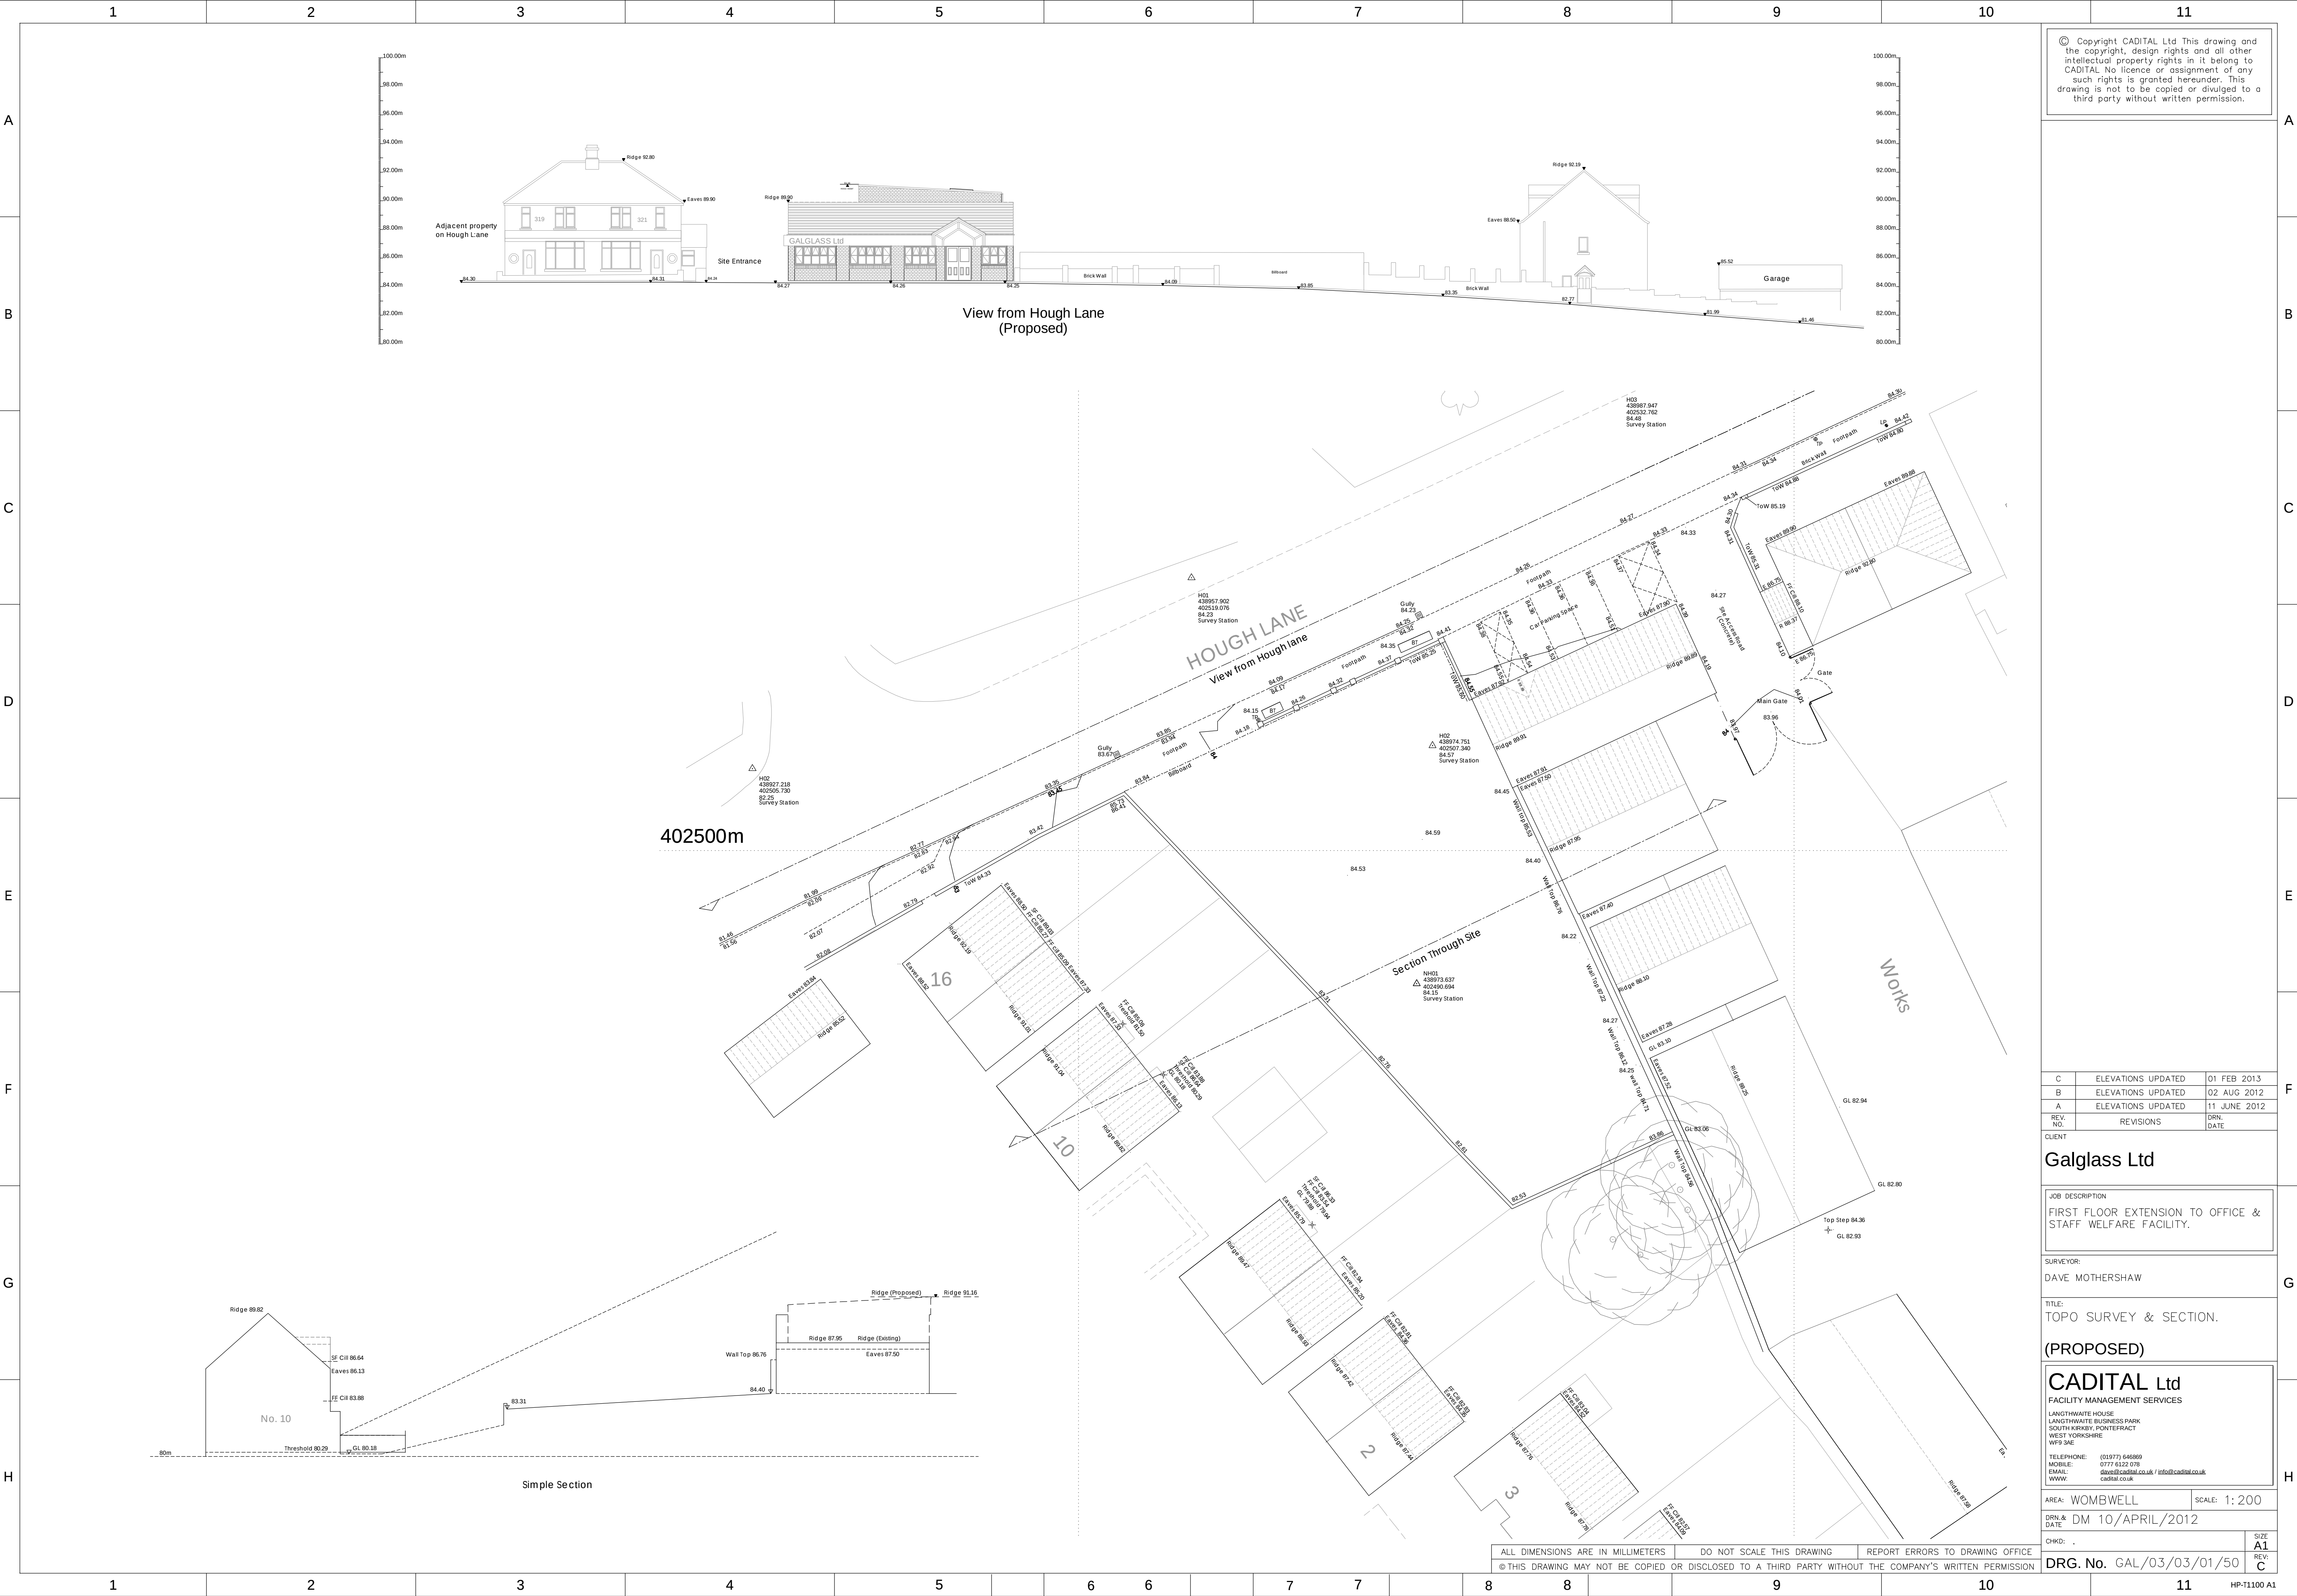

© Copyright CADITAL Ltd This drawing and the copyright, design rights and all other intellectual property rights in it belong to CADITAL. No licence or assignment of any such rights is granted hereunder. This drawing is not to be copied or divulged to a third party without written permission.

C	ELEVATIONS UPDATED	01 FEB 2013
B	ELEVATIONS UPDATED	02 AUG 2012
A	ELEVATIONS UPDATED	11 JUNE 2012
REV. NO.	REVISIONS	DRN. DATE

CLIENT

Galglass Ltd

JOB DESCRIPTION

FIRST FLOOR EXTENSION TO OFFICE & STAFF WELFARE FACILITY.

SURVEYOR:

DAVE MOTHERSHAW

TITLE:

TOPO SURVEY & SECTION.

(PROPOSED)

CADITAL Ltd

FACILITY MANAGEMENT SERVICES

LANGTHWAITE HOUSE
LANGTHWAITE BUSINESS PARK
SOUTH KRIBBY, PONTERACT
WEST YORKSHIRE
WF9 3AE

TELEPHONE: (01977) 646869
MOBILE: 0777 6322 078
EMAIL: Dave@cadital.co.uk / info@cadital.co.uk
WWW: cadital.co.uk

AREA: WOMBWELL

SCALE: 1:200

DRN. & DATE: DM 10/APRIL/2012

CHKD: .

SIZE: A1

REV: C

DRG. No. GAL/03/03/01/50

ALL DIMENSIONS ARE IN MILLIMETERS

DO NOT SCALE THIS DRAWING

REPORT ERRORS TO DRAWING OFFICE

© THIS DRAWING MAY NOT BE COPIED OR DISCLOSED TO A THIRD PARTY WITHOUT THE COMPANY'S WRITTEN PERMISSION