

CI/SfB

(16.2)

Common Arrangement R12

Uniclass

JD40/JD41

CellWeb™



CellWeb™ Confinement Systems



Geosynthetics

CellWeb™

CellWeb™ Confinement Systems



Initially developed by the U.S. Army Corps of Engineers to construct unpaved roads over weak ground, CellWeb dramatically improves the performance of infill materials across a range of applications including:

Applications:

- Load support
- Erosion control
- Retaining walls
- Channel protection
- Tree root protection

CellWeb™ is a three-dimensional cellular confinement system manufactured from high-density polyethylene (HDPE) strips that are ultrasonically welded together to create a strong, lightweight expandable panel.

Its unique hoop strength and interconnecting cell walls form a durable composite mattress that can be filled with common materials for the most demanding load support and erosion control applications.

As the distributor for CellWeb™ in the United Kingdom, Geosynthetics Limited can provide next day delivery to site as standard from stock.



Versatile, effective and economical CellWeb™ gives you the following benefits:

- Savings of up to 50% on infill materials compared to other load support systems.
- Reduces the need for excavation.
- Reduces sub base thickness.
- Simple, speedy installation saving on construction costs.
- Environmentally friendly.
- Protection for germination on vegetated slopes.


Product function



Millions of square meters of CellWeb™ systems have been successfully installed across the globe, answering many of today's challenging technical design problems.


Load support

Providing reinforcement to infill materials, CellWeb™ performs like a semi-rigid slab. This effectively distributes loads laterally reducing sub grade pressures. This means that CellWeb™ can help you to reduce the sub-base thickness by up to 50% saving time and material costs.

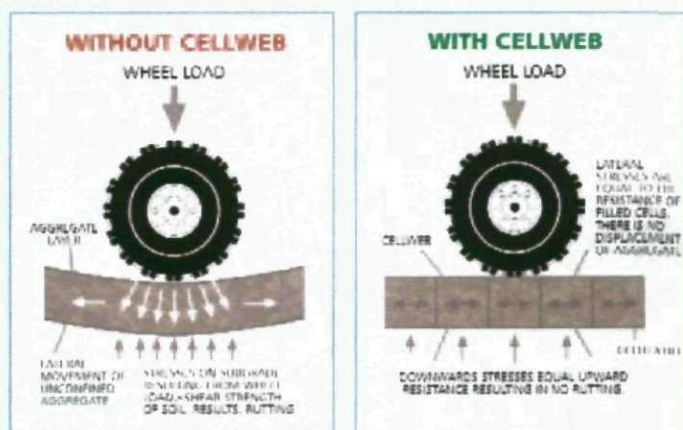

Erosion control and slope stabilisation

CellWeb™ confines and reinforces vegetation on steep slopes by increasing the soils natural resistance to erosion and protects the rootzone layer during germination. Similarly on non-vegetated slopes it prevents the down slope migration of granular infill resulting in greater stability. Perforated CellWeb™ panels increase lateral drainage and reduce hydrostatic build up.

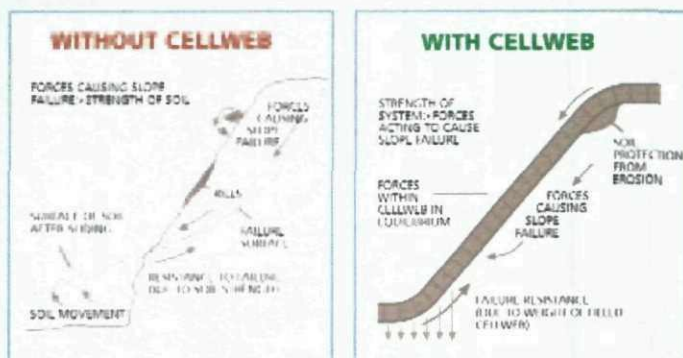

Geosynthetics Ltd is a leading d

**Please call
01455 617 139**

or email sales@geosyn.co.uk
for further information.


Wide
product
range

Large
stock
holding

Next day
delivery


Retaining walls

When used to construct a retaining wall, CellWeb™ functions as both the face protection and the reinforcing element. Its structure confines the soil and prevents it from falling or being eroded, resulting in a longer life and less maintenance. CellWeb™ panels significantly increase the thickness of the wall; which in turn increases the weight of the wall and its retaining ability.

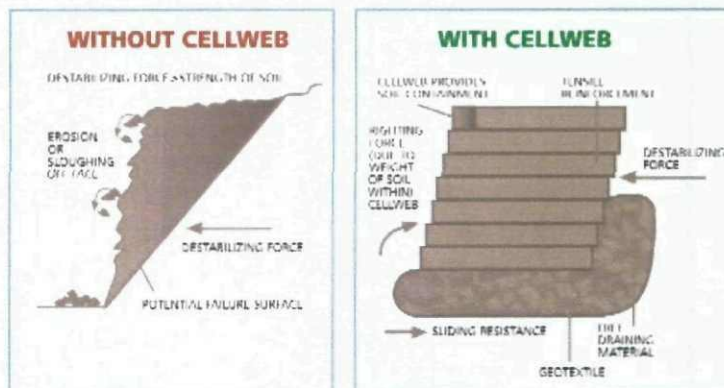


Channel protection

CellWeb™ reinforces and protects channels, riverbeds and swales by increasing the shear strength of the selected infill. Water is directed above the infilled cellular structure, leaving the rootzone undisturbed, providing a more attractive and cost effective solution to concrete lined channels. In watercourses with high velocities a granular or concrete infill can be used to further increase performance.

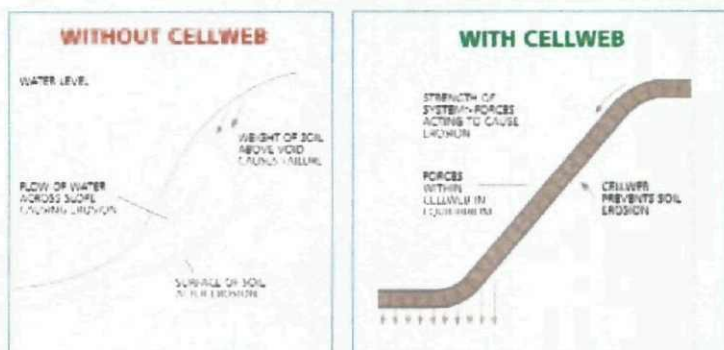

Tree root protection

Because CellWeb™ reduces the need for excavation, this makes it ideal for stabilising access roads and car parks around tree root systems. What's more it reduces compaction of sub soils above the roots and promotes the migration of water and nutrients, ensuring the long-term preservation of the tree itself.

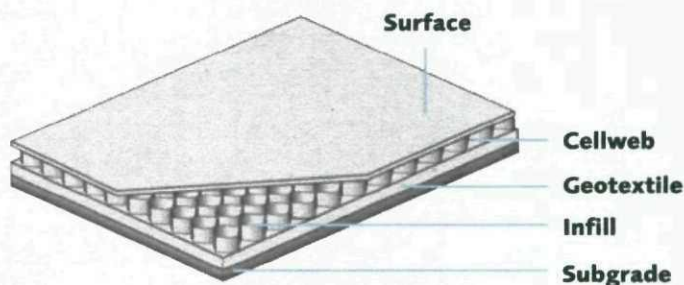


Contributor of geosynthetic materials in the UK

Design
service

Onsite
support

See all products
online at
geosyn.co.uk



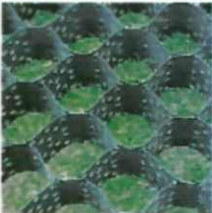

Quality assurance

Certified quality

Cellweb™ is manufactured in accordance with an ISO 9001 Quality Management System with perforated walls, and a comprehensive range of cell diameters and depths. The perforated system improves the frictional interlock of infill material giving greater stability and facilitating lateral drainage.



Civil engineering, construction and landfill:

- Road/rail stabilisation
- Pipeline/sewer support
- Temporary site access
- Structural supports
- Foundations
- Car parks
- Retaining walls
- Footpaths
- Tree root protection

Erosion control:

- Slope protection
- Slope stabilisation
- Channel lining
- River lining
- Scour aprons
- Revetments
- Coastal protection
- Slipways
- Water crossings
- Balancing ponds

Landscape architecture:

- Tree root protection
- Driveways
- Footpaths
- Grass car parks
- Maintenance
- Cart paths
- Slope protection



Geosynthetics Ltd is committed to offering the best solutions for soil stabilisation, erosion control, drainage and environmental protection problems.

Well trained staff are always available to discuss which materials are best suited to any particular application.

Technical specification



Product Specifications

Properties	Standard Cell	Large cell
Material	Virgin HDPE	Virgin HDPE
Wall thickness	1.25mm	1.25mm
Seam welding	Ultrasonic to 100% of seam length	Ultrasonic to 100% of seam length
Cell depth	75, 100, 150, 200 and 300mm	75, 100, 150, 200 and 300mm
Width of expanded panel	2.56m	2.56m
Length of expanded panel	8.1m	13.72m
Cell diameter (expanded)	259 x 224mm	508 x 475mm

This brochure is produced to give an example of the products we supply and how, subject to your own testing, our products may be used. Nothing in this brochure shall be construed so as to make any ascertain or give any warranty as to the fitness for purpose of any of our products in respect of any specific job. You should satisfy yourself through your own testing as to the suitability of our products for any specific purpose and rely solely on such testing and/or the advice of any professional(s) you commission. While we ensure as far as is possible that all information given in this brochure is accurate at the time of print, information and examples given in this brochure are by way of illustration only and nothing contained in this or any other promotional literature produced by us shall in any way constitute an offer or contract with you or shall be relied upon by you as a statement or representation of fact.

Please call - 01455 617 139

or email sales@geosyn.co.uk for more technical advice and further information.

Geosynthetics Limited


Fleming Road, Harrowbrook Industrial Estate
Hinckley, Leicestershire LE10 3DU.

Fax: 01455 617 140

Email: sales@geosyn.co.uk



Geosynthetics

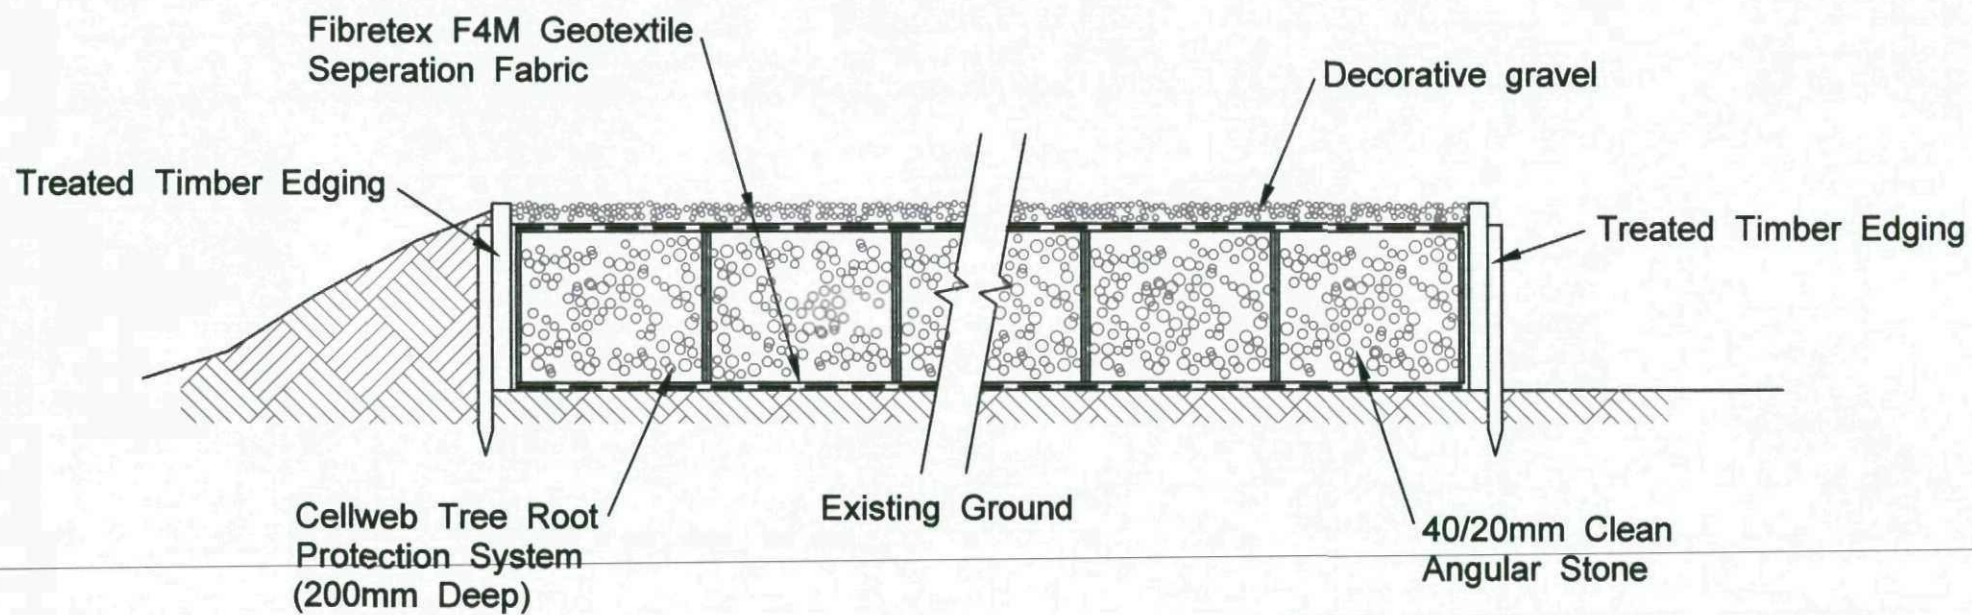

Geosynthetics Ltd

Fleming Road, Harrowbrook Industrial Estate,
Hinckley, Leicestershire. LE10 3DU
Tel: 01455 817139 Fax: 01455 817140 www.geosyn.co.uk

TITLE

**Cellweb Section - Tree Root Protection
c/w Gravel Surface**

DRAWN BY

SCALE

1:10

DATE

06/05

CHECKED BY

DRAWING NO

GS-CW-G-200

REVISION

APPROVED