


NJT DESIGN LIMITED - DISCLAIMER:

This drawing is copyright and shall not be reproduced or used for any other purpose without the written permission of the architect. This drawing must be read in conjunction with all other related drawings and documentation. It is the contractor's responsibility to ensure full compliance with the Building Regulations and all other relevant legislation and standards. The architect does not accept any liability for any errors or omissions on site. Any discrepancies as to be reported immediately. If IN DOUBT ASK. Materials not in conformity with relevant British or European Standards/Codes of practice or materials known to be substandard to health & safety must not be used or specified on this project.


Notes:

- Brickwork - to be Hanson - Hathaway - Brindled
 - Roof Tiles - to be Marley Eternit - Modern interlocking tile in smooth grey.
 - Smooth render finish in natural stone colour.
 - Windows - to be aluminium framed colour grey - design as shown by local supplier. With smooth stone facing lintels and cills.
 - Velux window made up of vertical and sloping elements.
- All Soffits, Facias to be white uPVC with black uPVC guttering and downpipes.


SIDE ELEVATION
(TYPICAL)

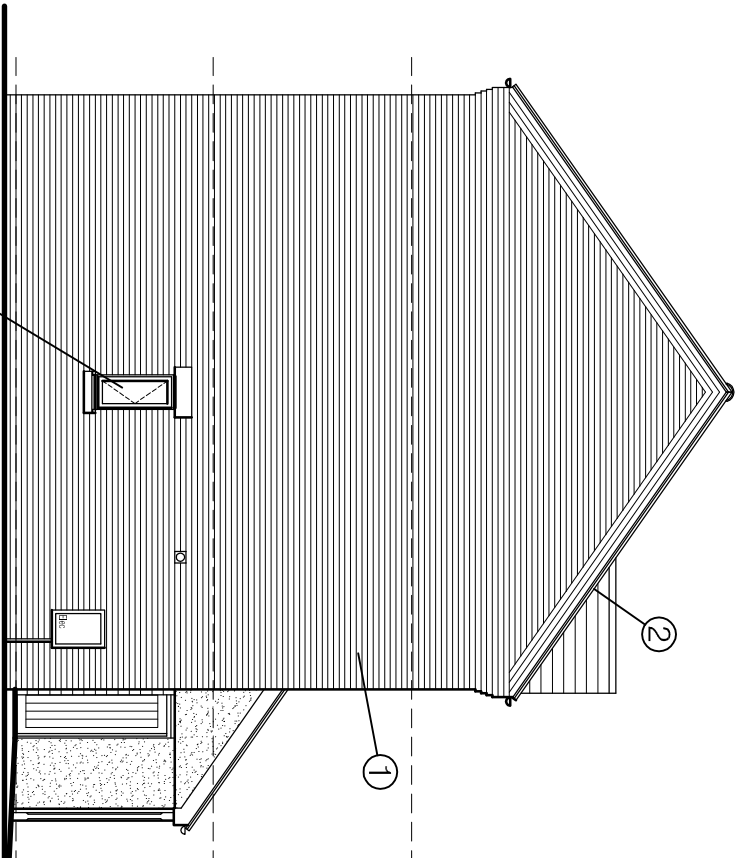


FRONT ELEVATION
(PAIR)

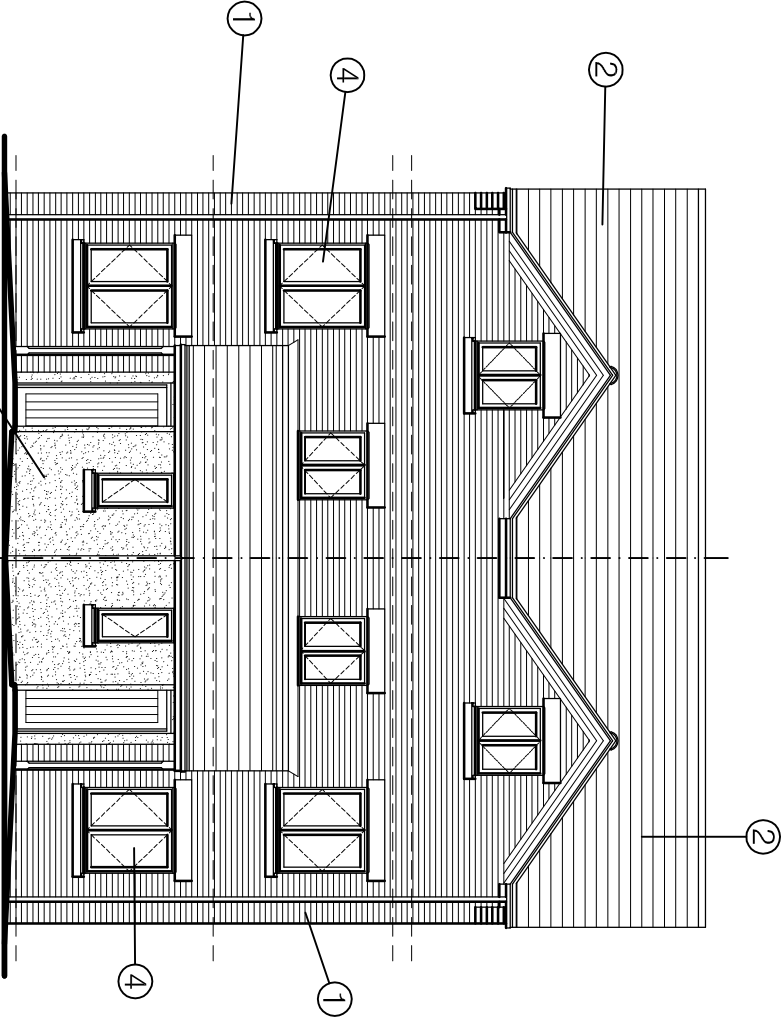

SIDE ELEVATION
(TYPICAL)

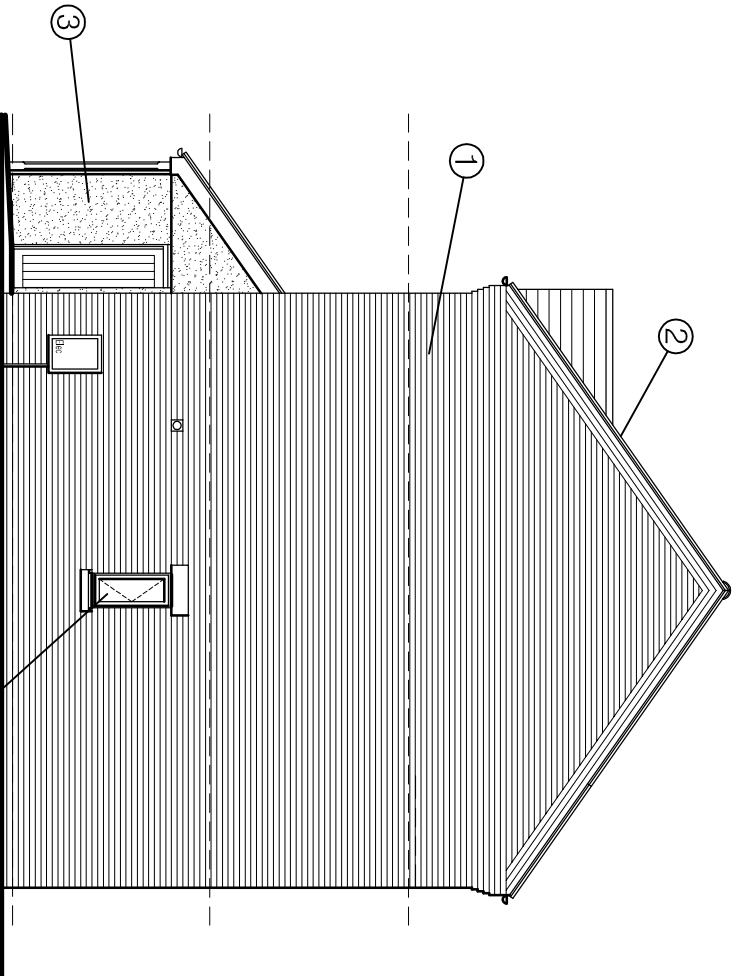

REAR ELEVATION
(PAIR)

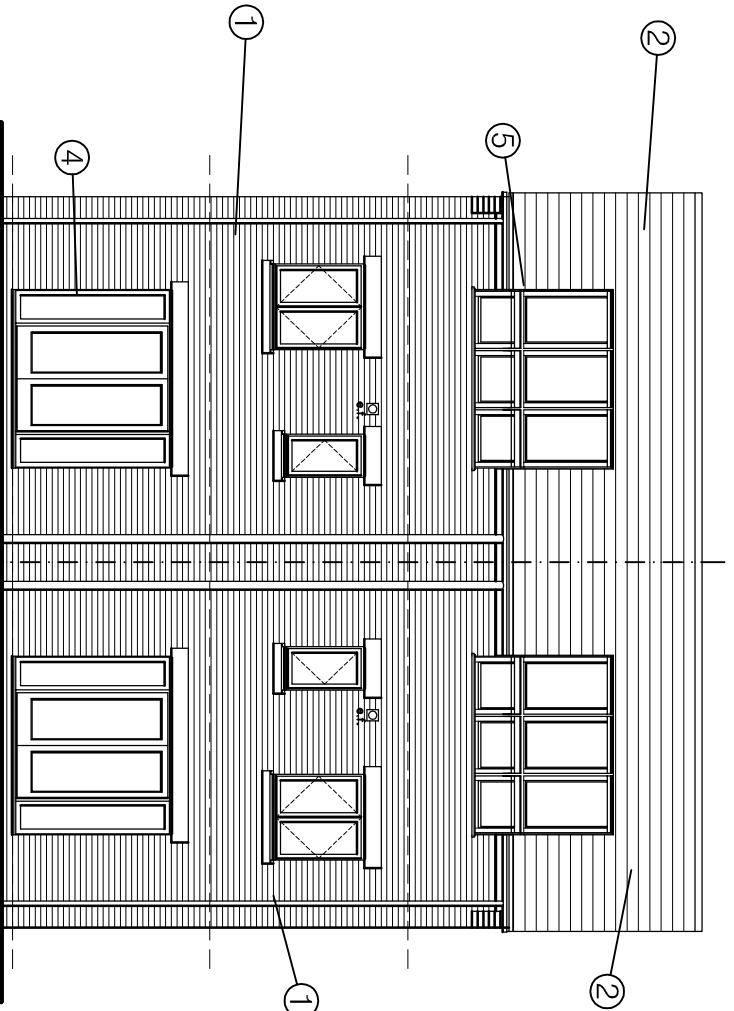

RMG DEVELOPMENTS

REV A - May 2009 - Elevations altered following comments from Planning Office. Balcony removed from rear elevation.

No	Date	Description	Checked By
CLIENT			

PROJECT
DEVELOPMENT OF
LAND AT 56 KERESFORTH
ROAD, DODWORTH -
BARNSELEY

TITLE

PROPOSED ELEVATIONS

DRAWING STATUS
PLANNING APPROVAL

DRAWN	NJT	CHECKED	NJT
SCALE	1:100 @ A3		
DATE	MARCH 2009		



JOB NO:	DRAWING NUMBER	REV
08-009	A(00)-05	A