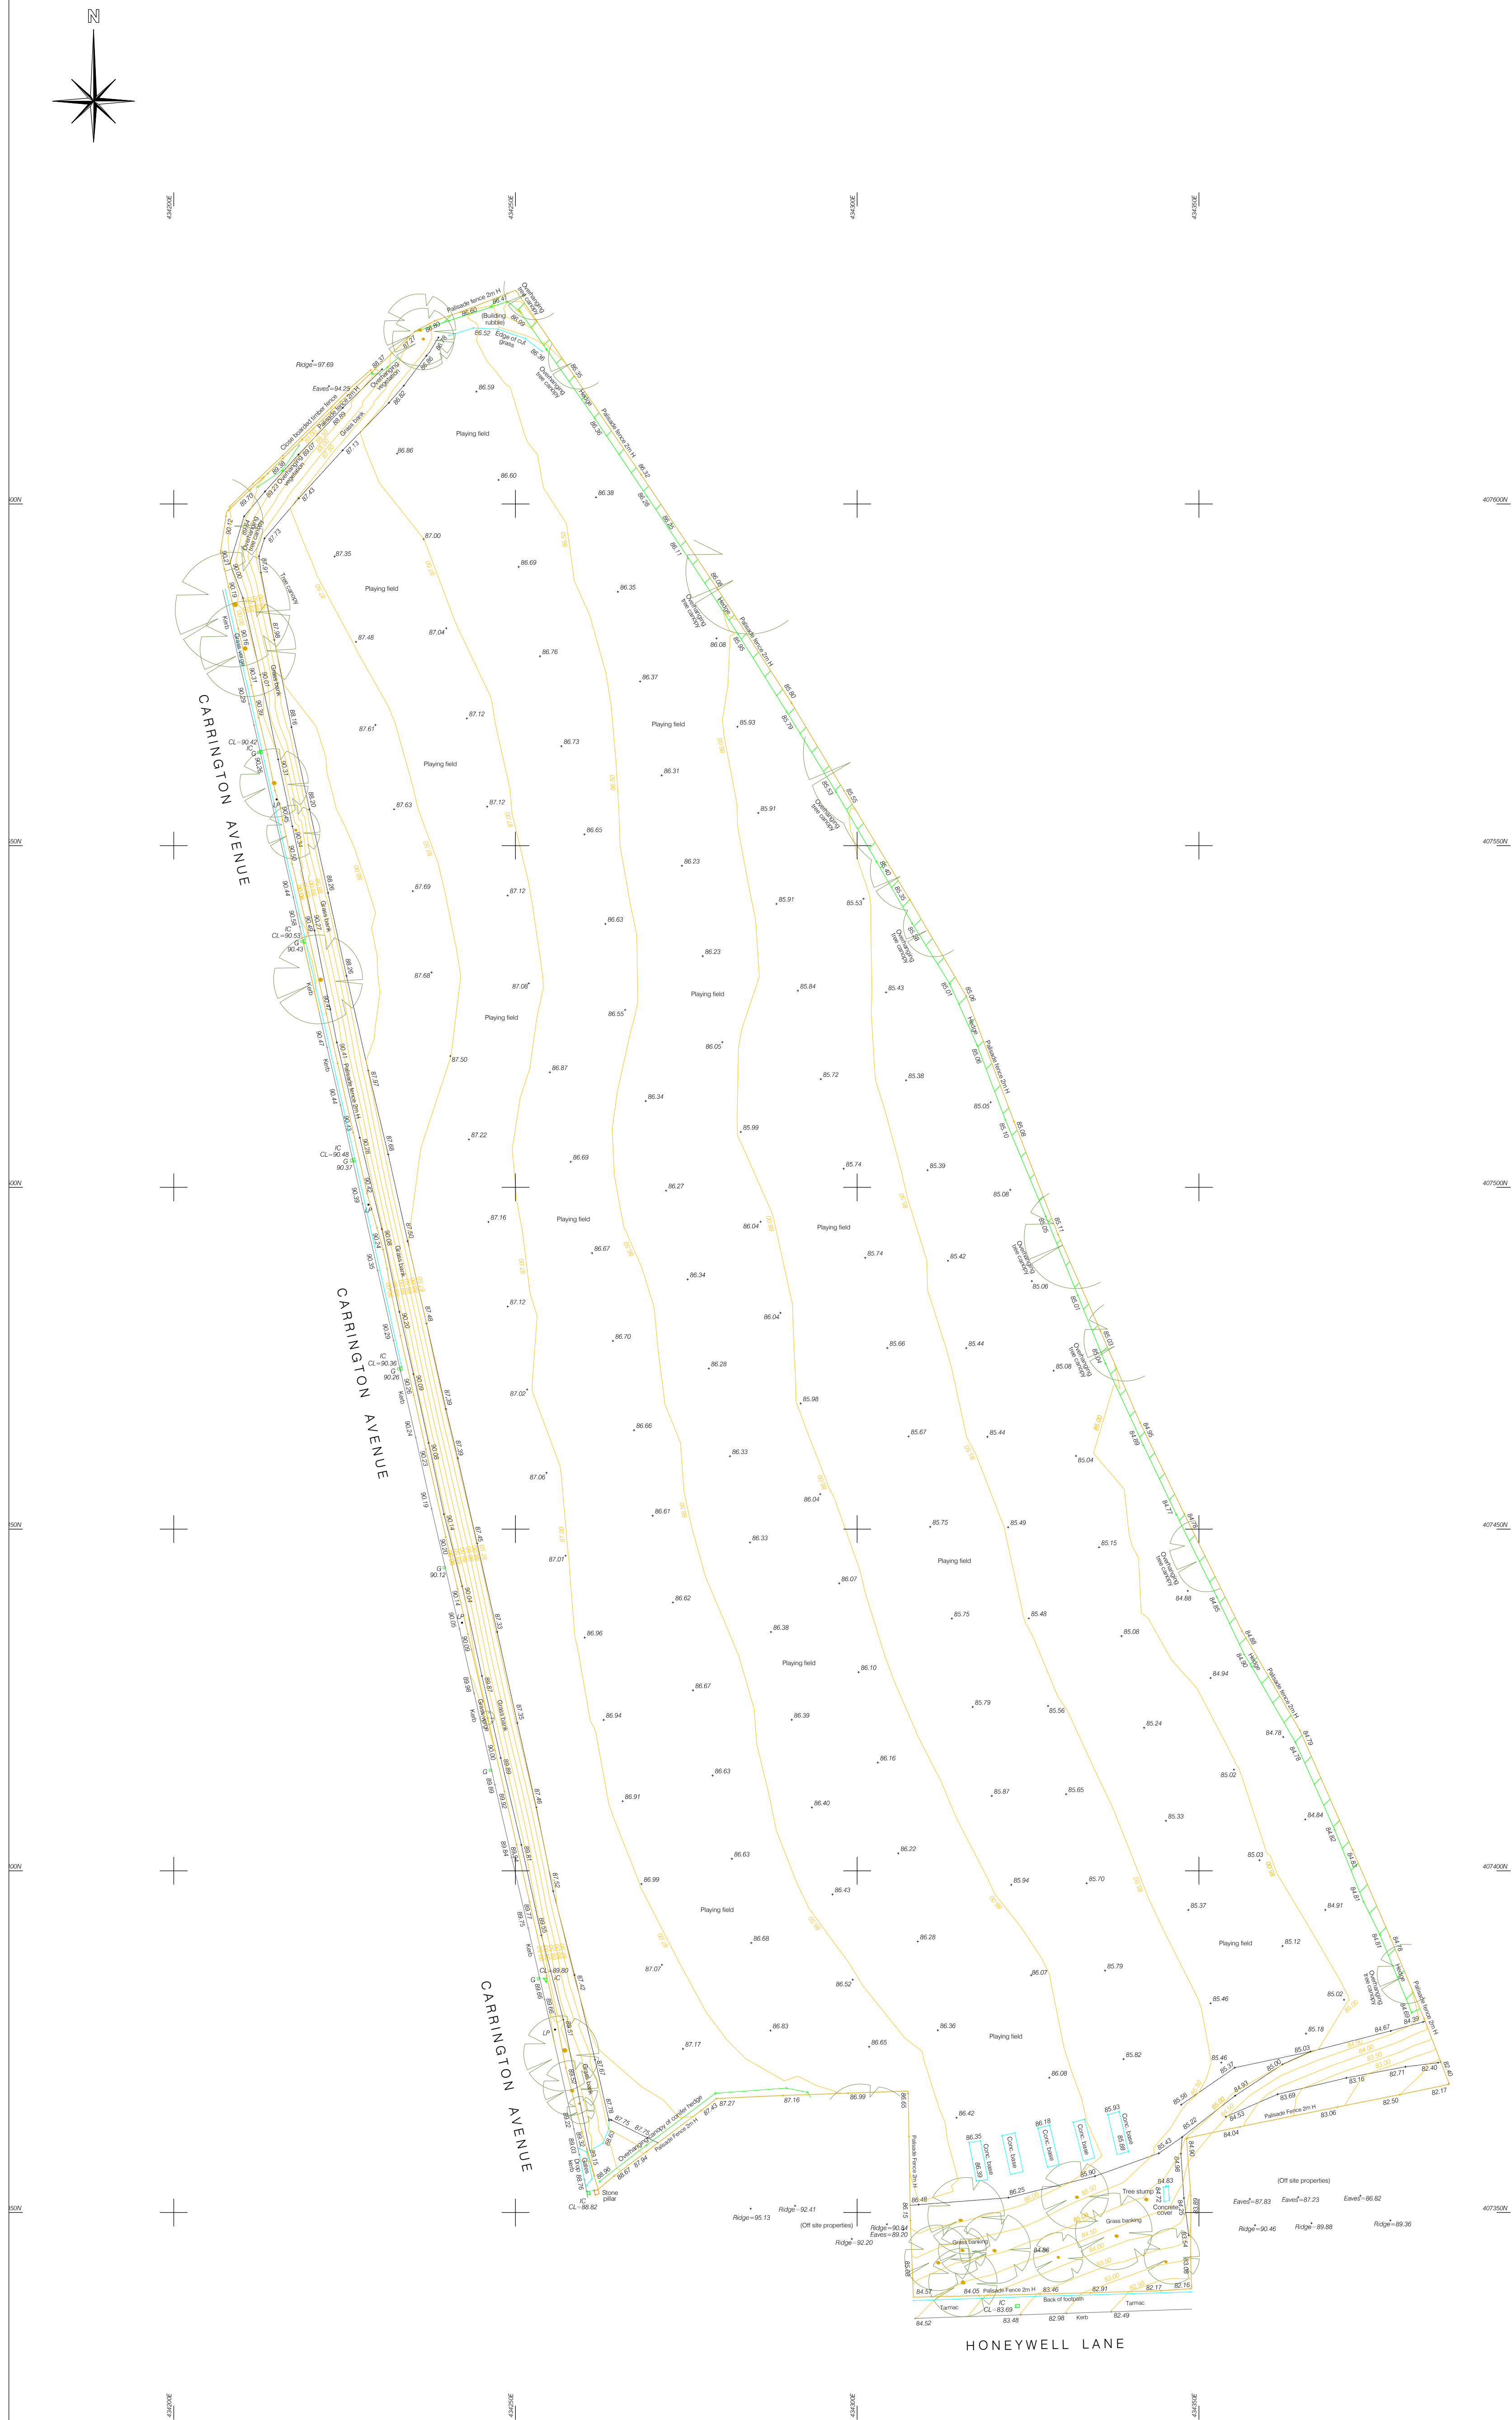


[illegible]

The accuracy of this survey is commensurate with the drawing scale specified within the title block. The drawing and all information contained therein is issued in confidence and remains the copyright of First Point Surveys Ltd. Disclosure of this information to Third Parties without permission is forbidden as is copying or replication.

Do not scale from this drawing, work to figured dimensions. Check all dimensions on-site. In the event of any discrepancy, please refer query to First Point Surveys Ltd. Any boundaries shown are physical features on-site and do not necessarily represent the legal extents of ownership.

Levels related to Ordnance Survey Datum (OSGM02) using GPS
Coordinates related to Ordnance Survey grid (OSGB36) using GPS
Please note due to obstructions such as parked cars & vegetation First Point
Surveys cannot guarantee all pertinent information has been surveyed.
Full details have not been surveyed beyond the site boundary (Palisade fence)

FIRST POINT SURVEYS
LAND, BUILDING & UNDERGROUND UTILITY
SURVEYORS

[illegible]