




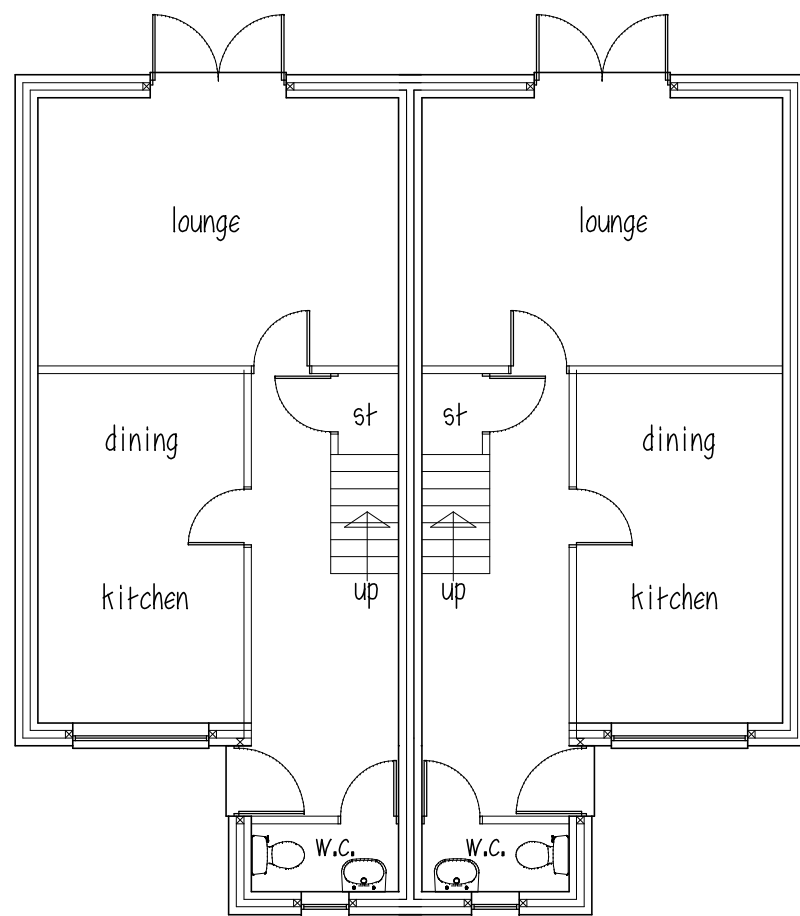

GROUND FLOOR

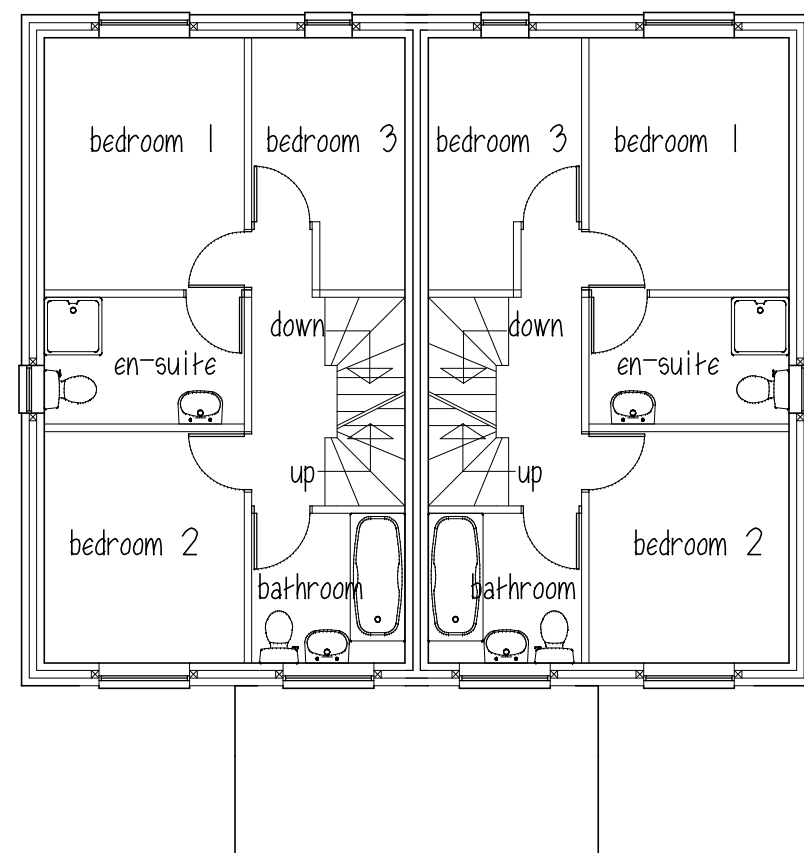


FIRST FLOOR

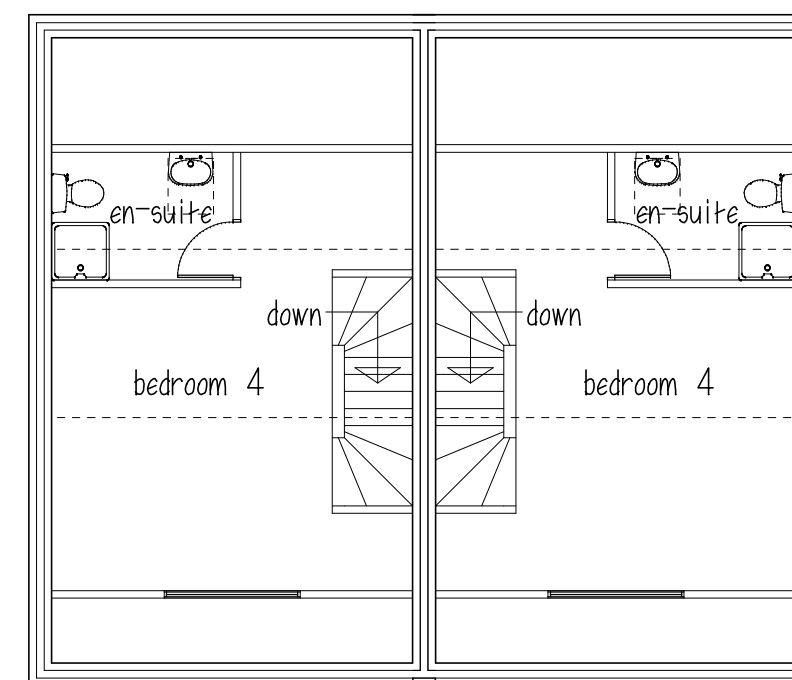

ATTIC


ROOF - concrete interlocking tiles
WALLS - brick with art. stone head & cills

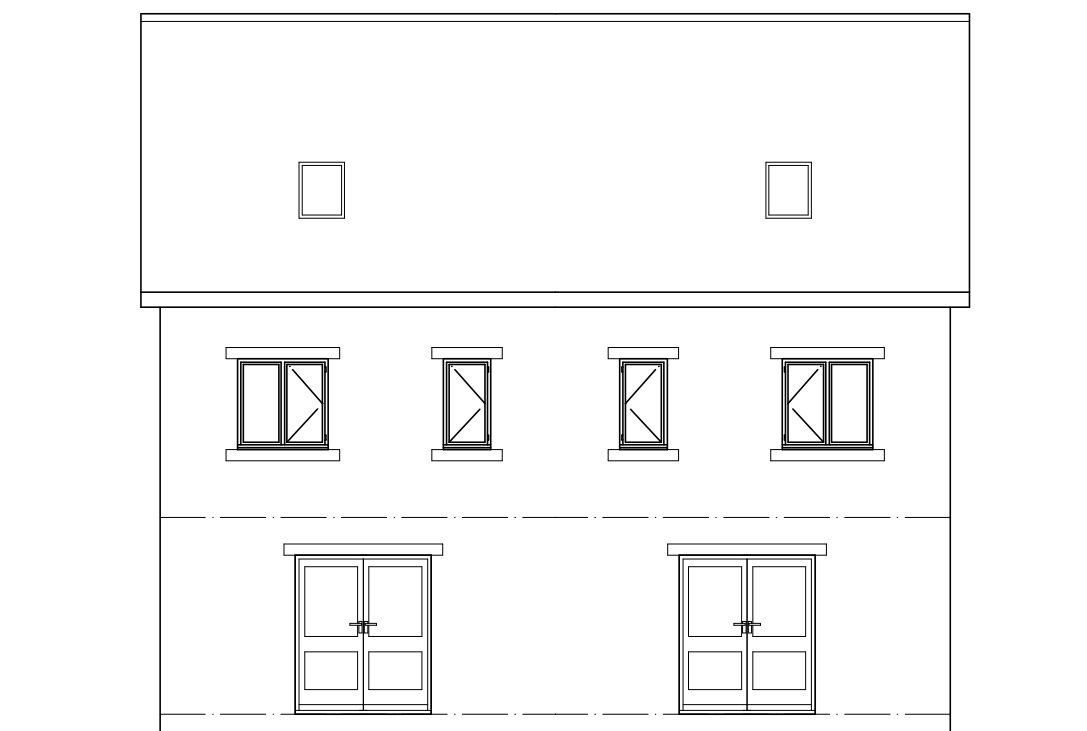

REAR ELEVATION



FRONT ELEVATION

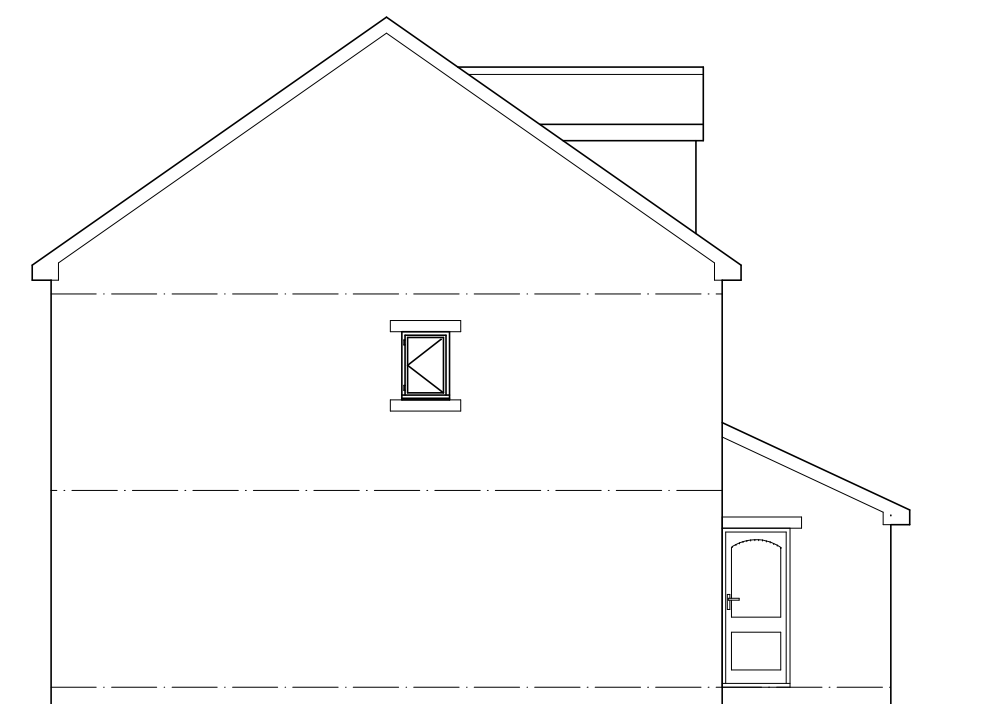

SIDE ELEVATION

FIRST KLAS DEVELOPMENTS LTD

PROPOSED SEMI-DETACHED
DWELLINGS

ASJ. 34 HIGH ST. ROYSTON,
BARNSELY S71 4RF

PLANS & ELEVATIONS

1:100@A2 APRIL 22 Rev A

Peter Thompson

Linwood
Barnsley Road
Dodworth
Barnsley S753JR



M.C.I.A.T.

tel & 01226
fax 201391