



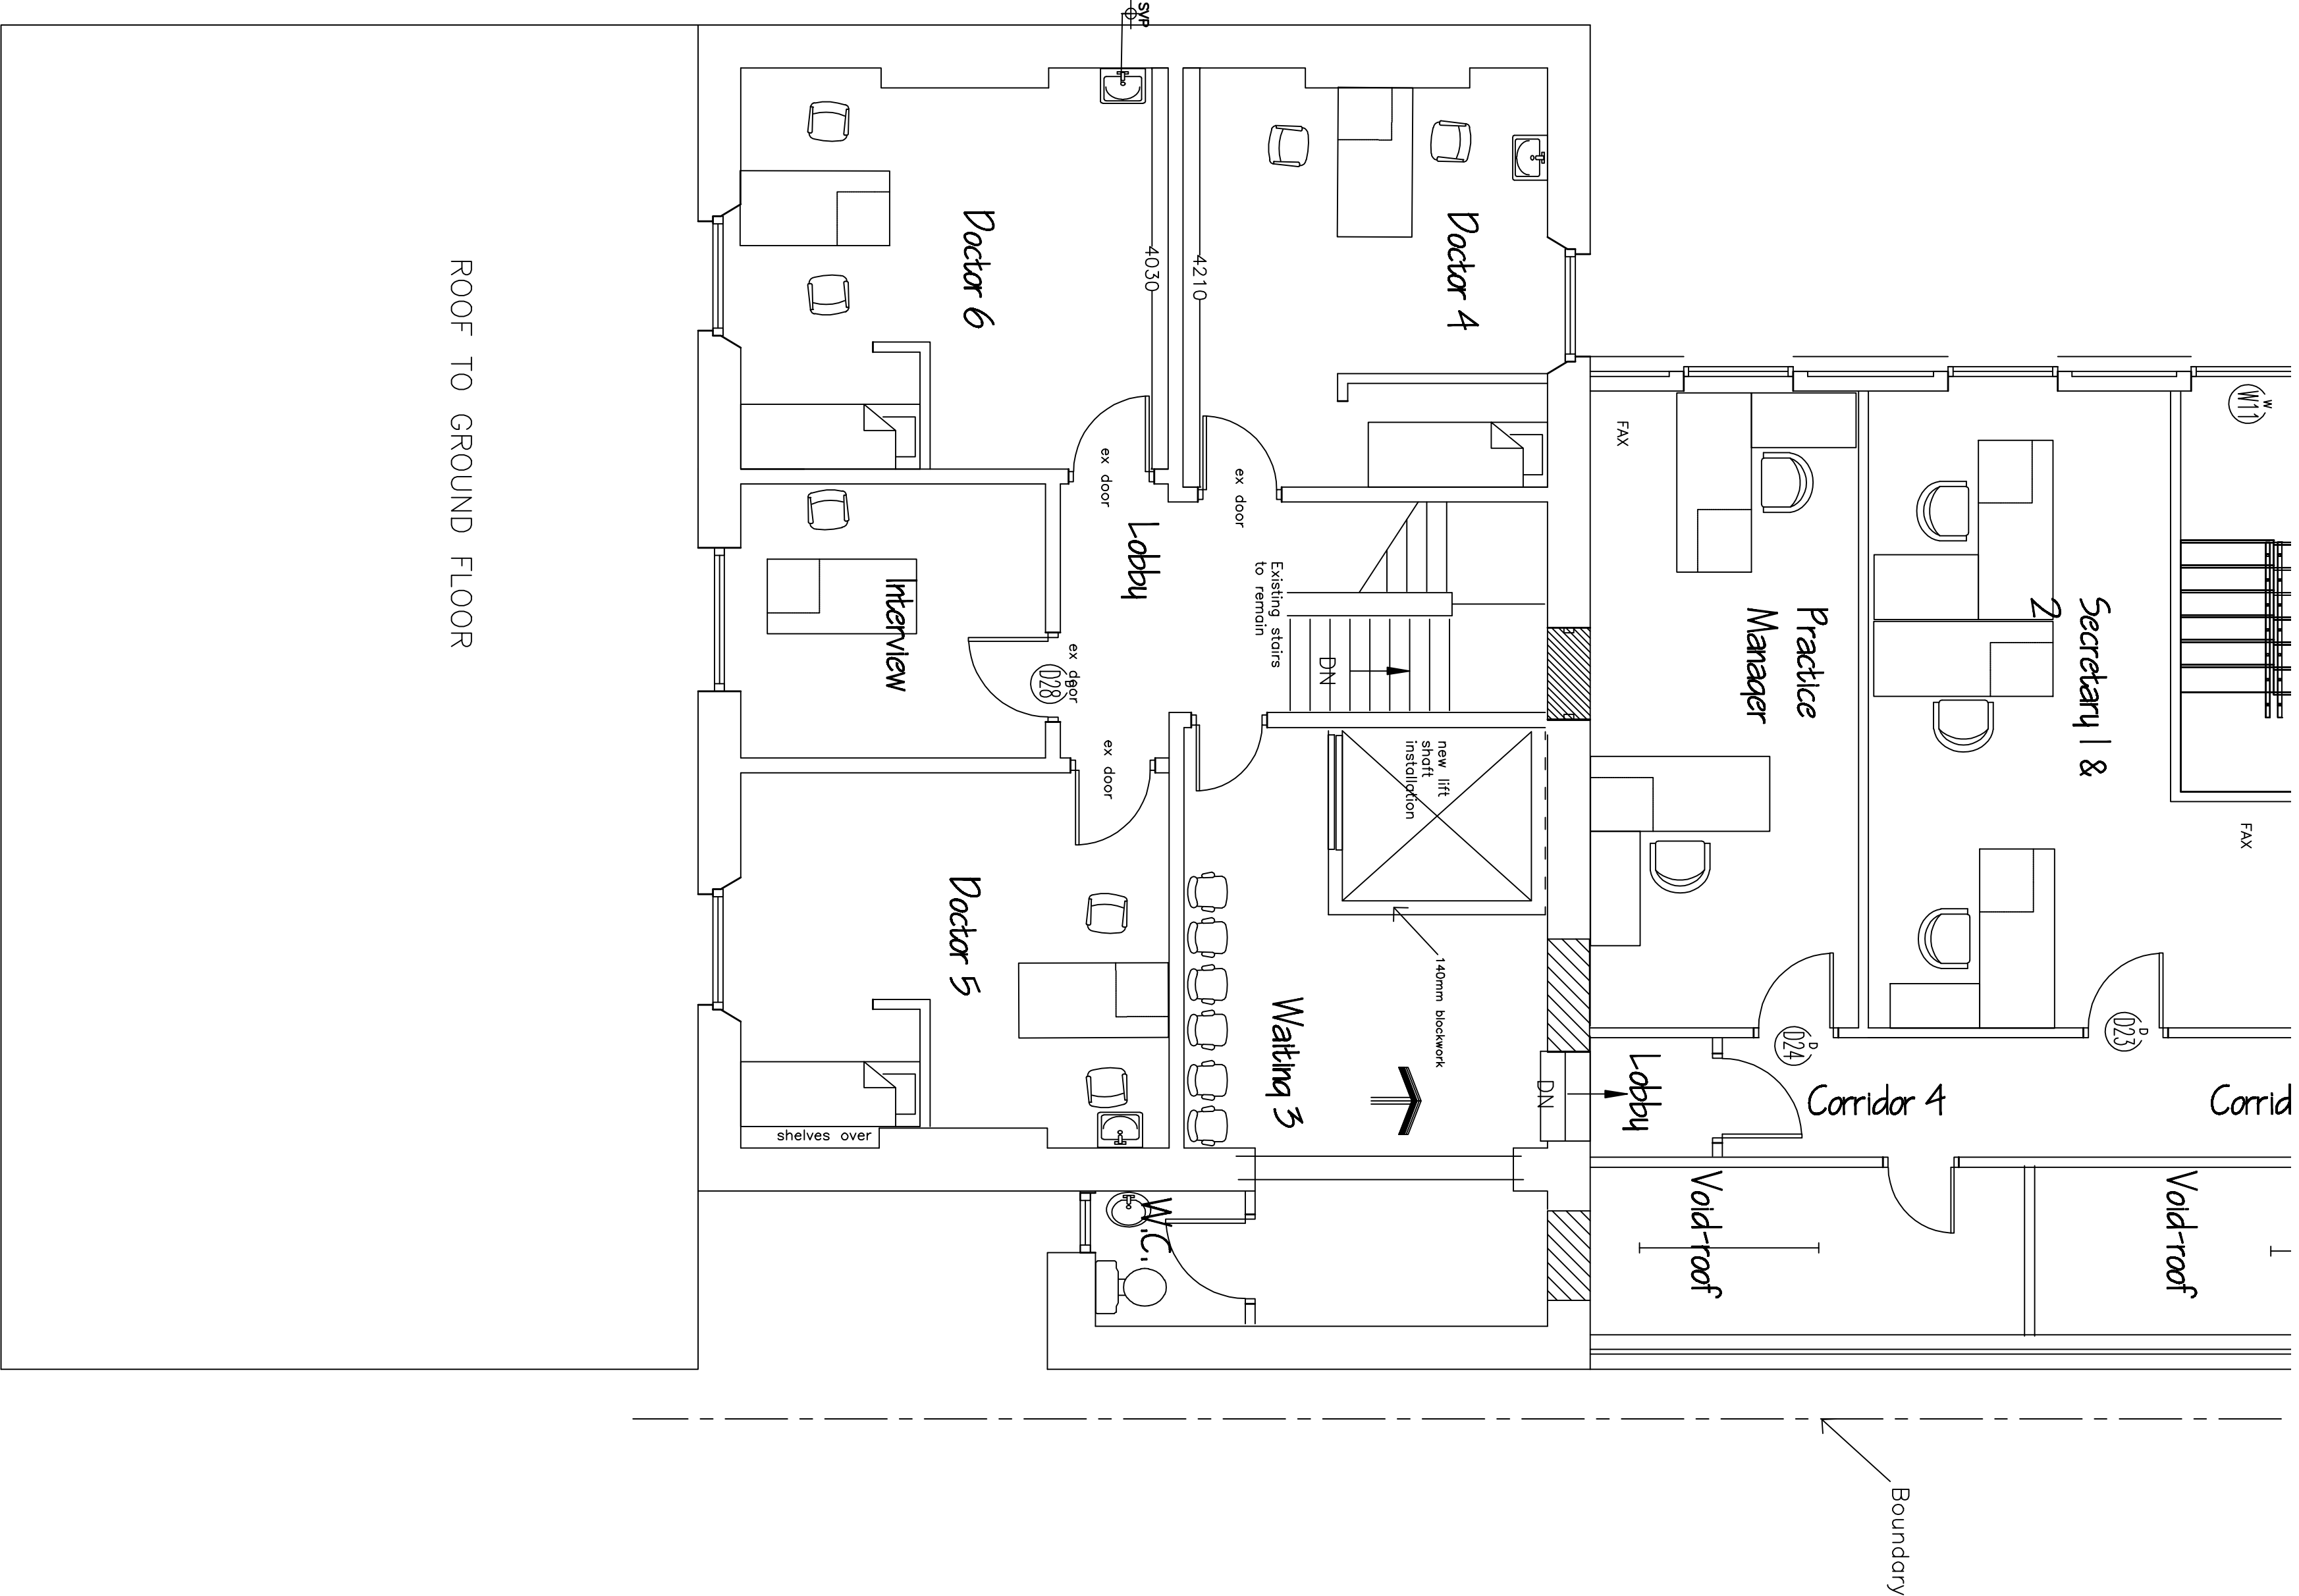


EXISTING FIRST FLOOR PLAN

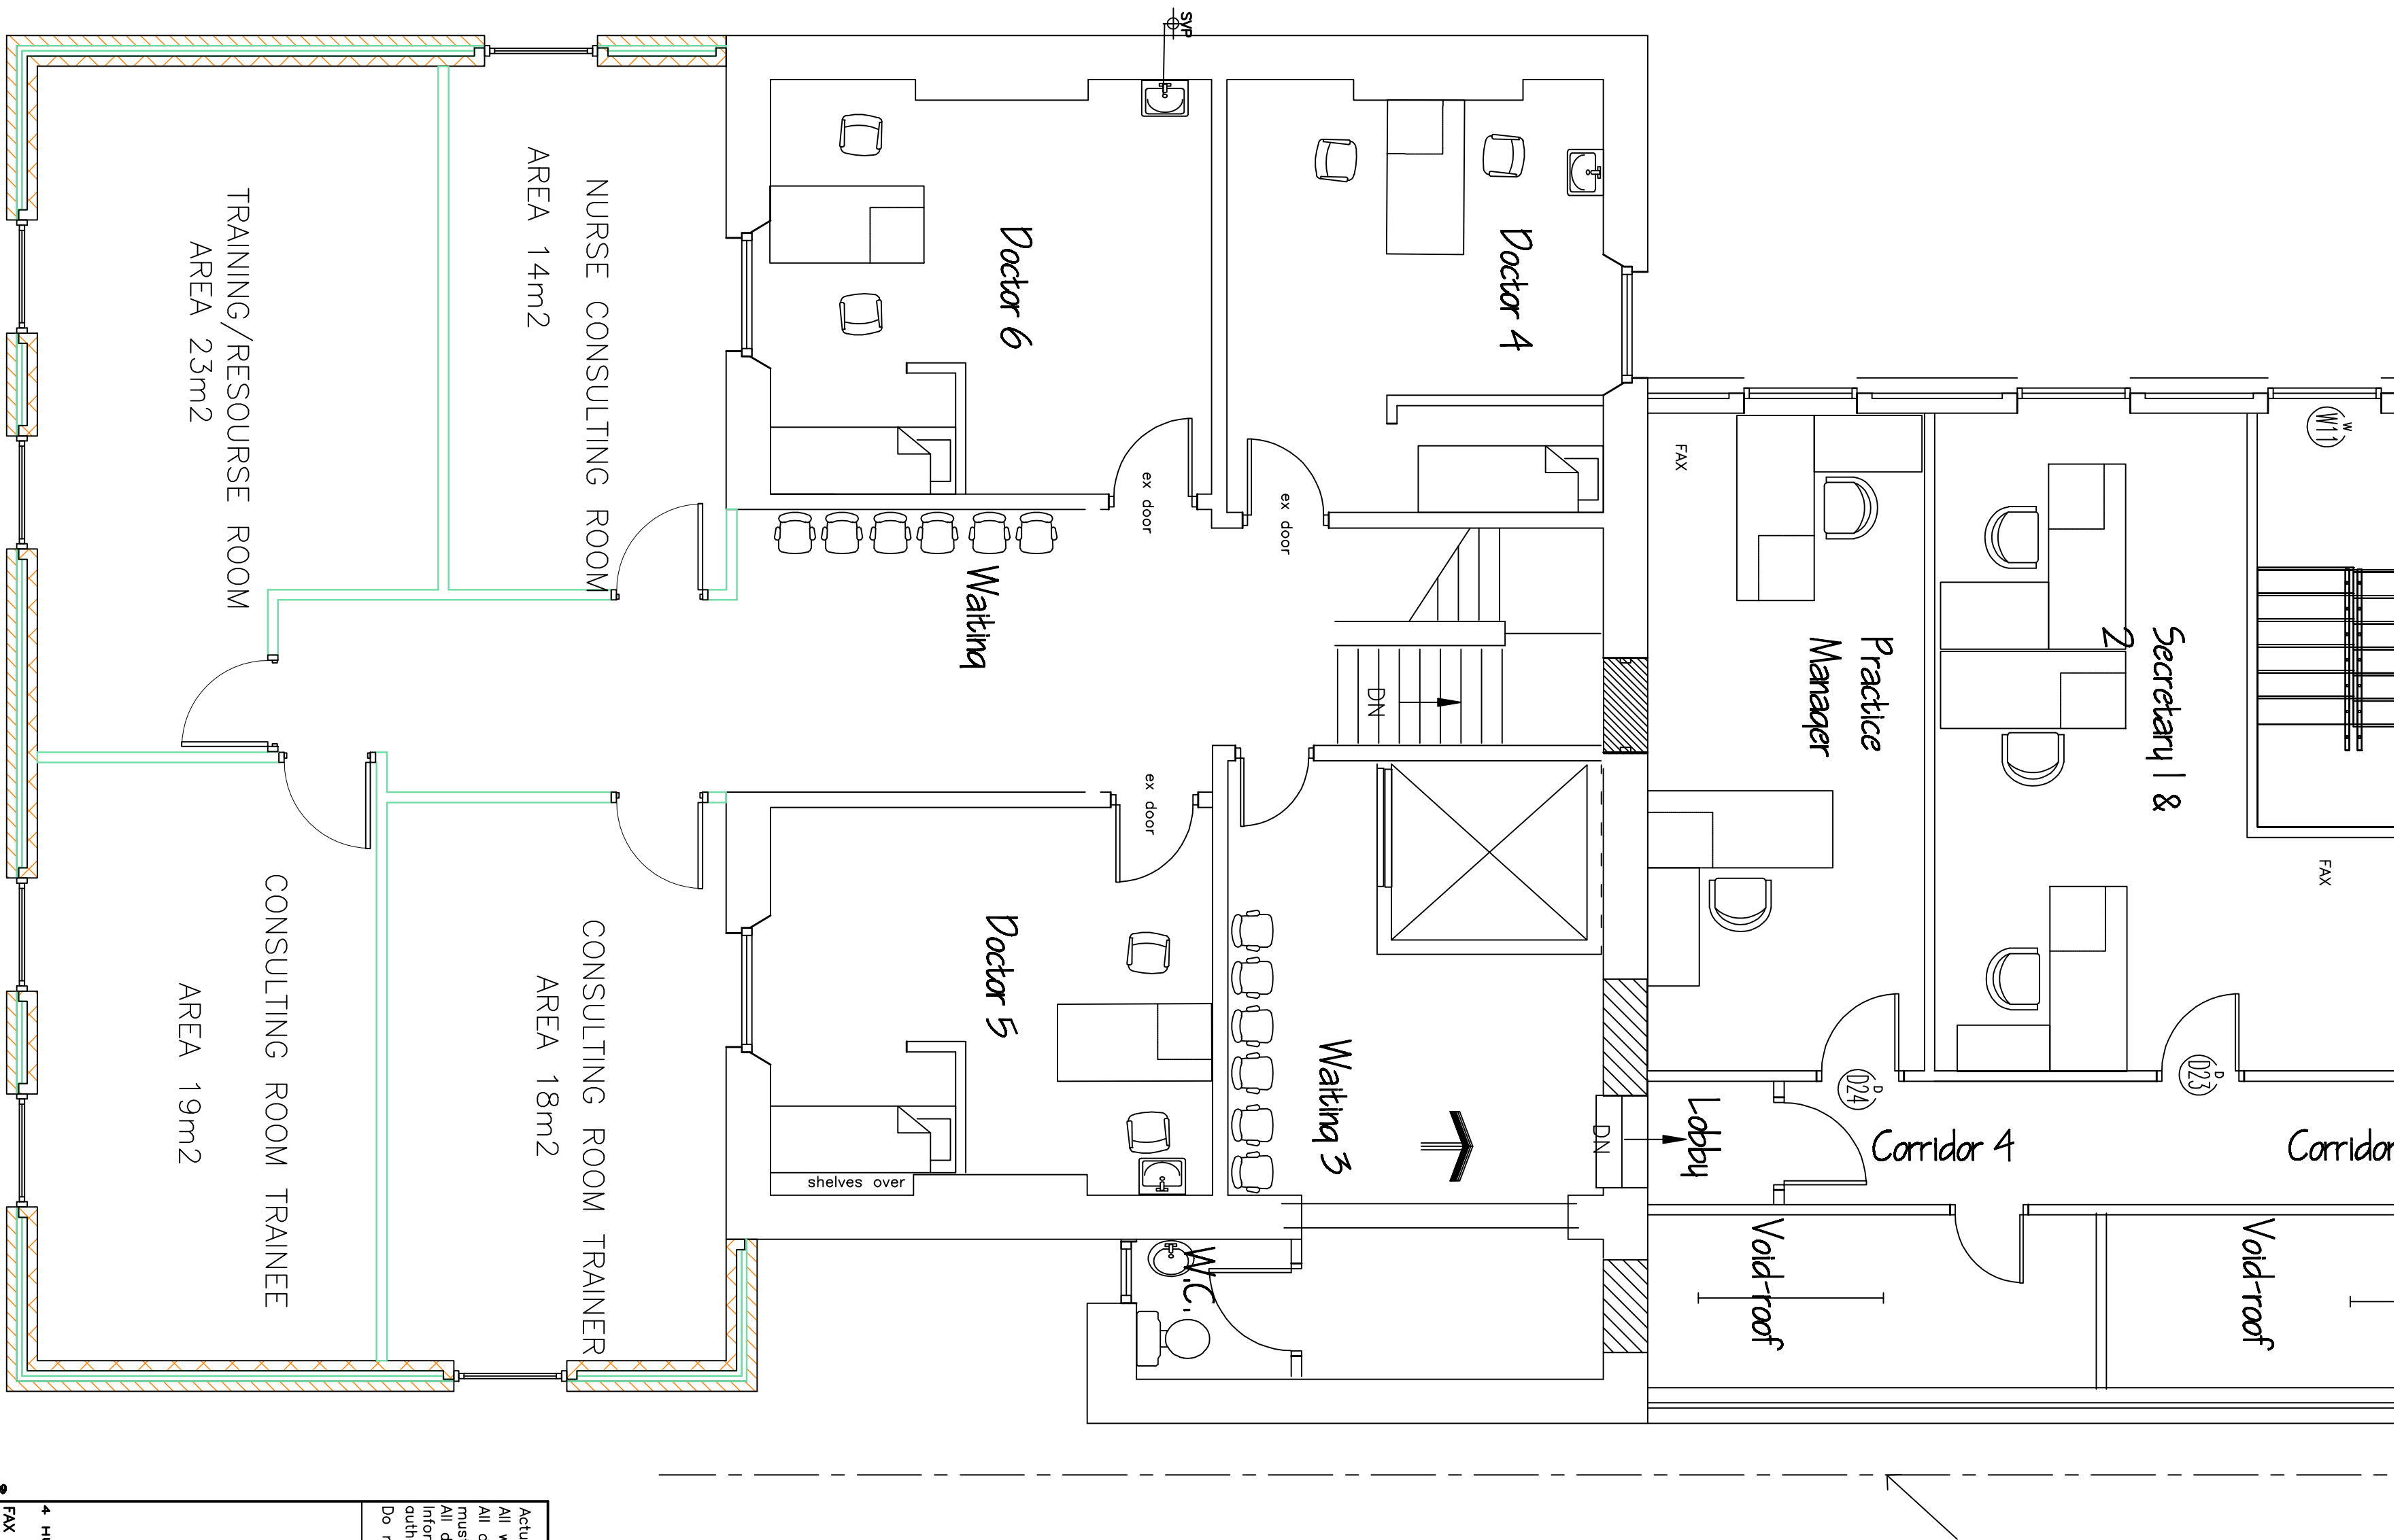

PROPOSED FIRST FLOOR PLAN

Actual depth of foundations to be determined on site.
All work to be to the satisfaction of the local authority.
All dimensions to be checked on site and any discrepancies must be notified immediately.
All dimensions are in millimetres unless otherwise stated.
Authority approval.
Do not scale this drawing.

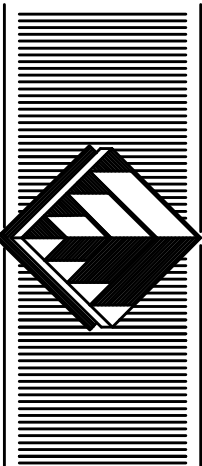

CHARTERED BUILDING CONSULTANTS
4 HUDDERSFIELD ROAD, BARNLEY, SOUTH YORKSHIRE S70 2LT
FAX (01228) 731285 E-mail: info@pmdesign.co.uk

PROJECT
DR McDONALD & PARTNERS
PROPOSED PLANS
PROPOSED TRAINING ROOMS
6 HUDDERSFIELD ROAD
BARNLEY

FILE NAME	SCALE	DATE	DRAWN	REV.
Dr McDonald Front Ext'n.dwg	2260/03	1:50	DC	

COPYRIGHT © Project Management Services 2009