




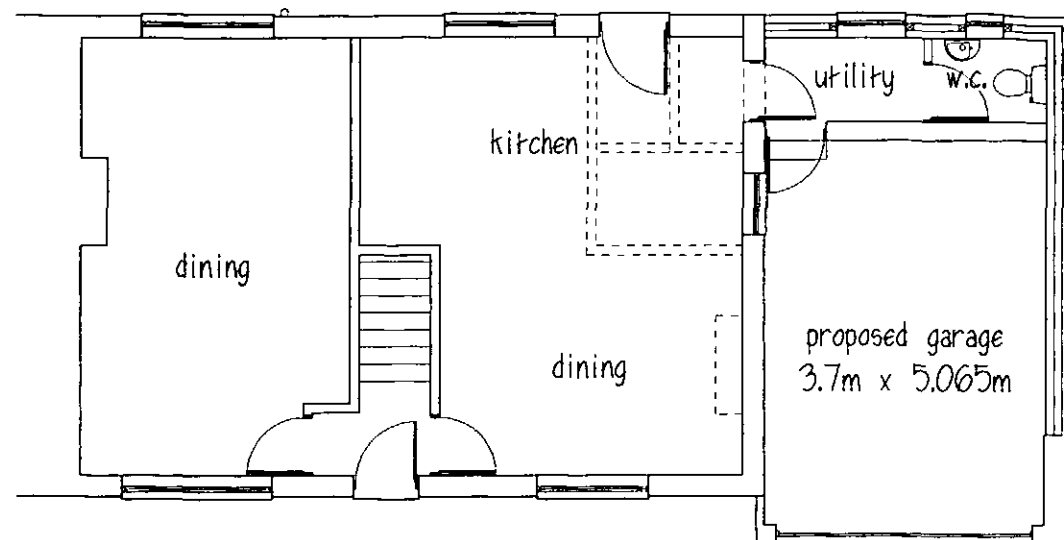


GROUND FLOOR

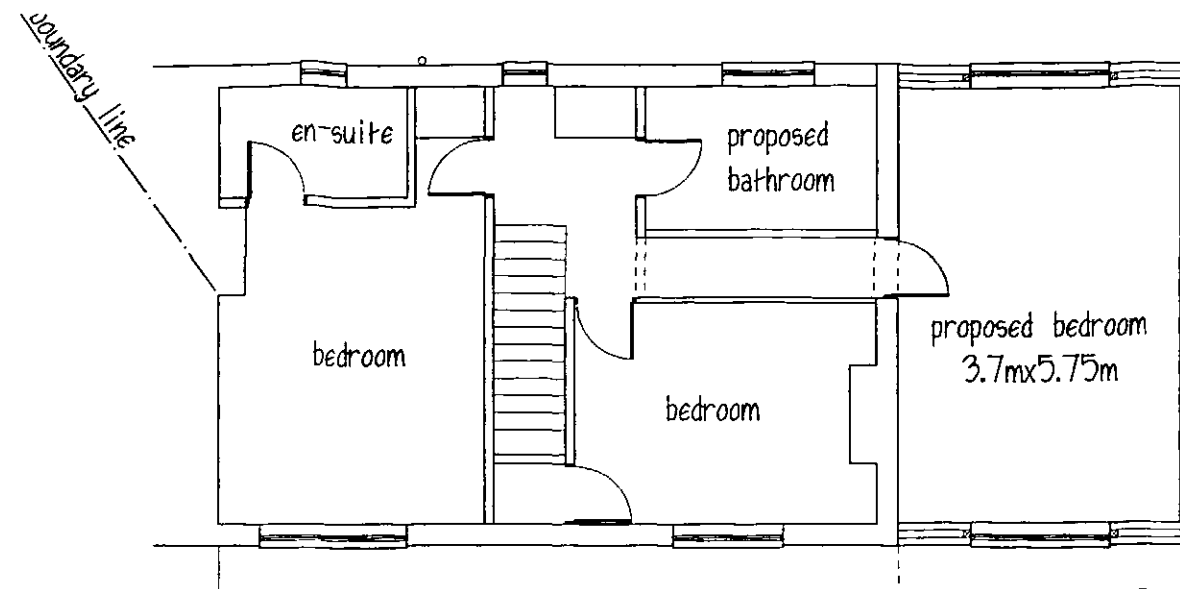

FIRST FLOOR

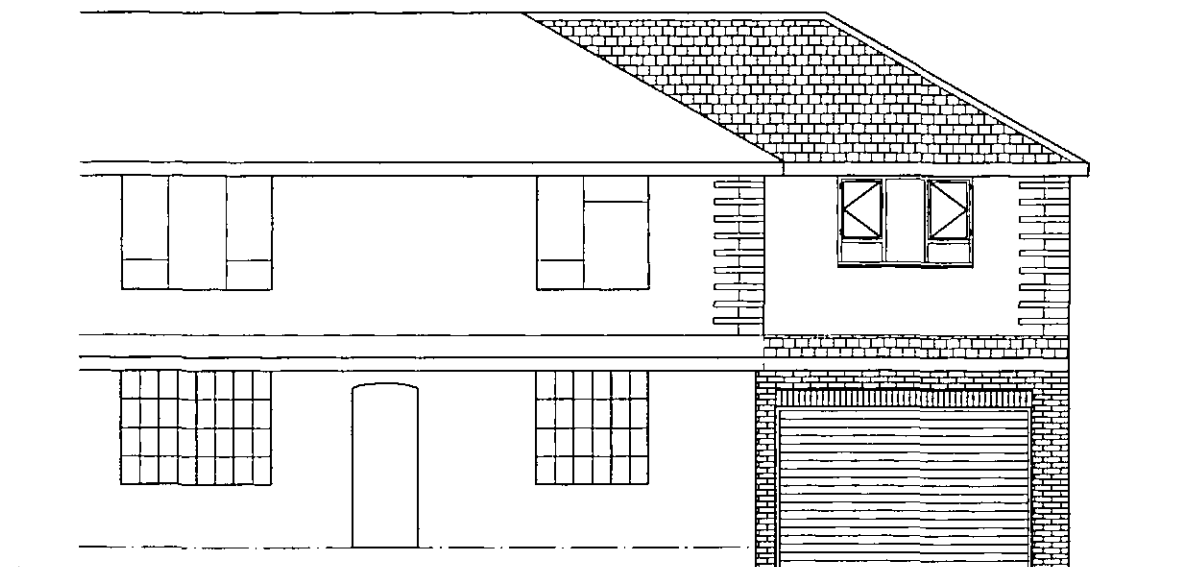

FRONT ELEVATION

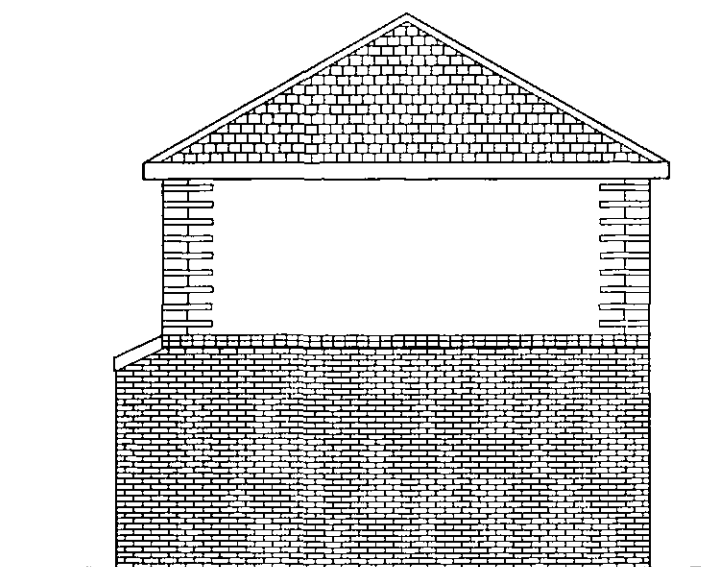

SIDE ELEVATION

Mr & Mrs R GREENWOOD

PROPOSED SIDE EXTENSION
82 NEWTOWN AVENUE
CUDWORTH

PLANS & ELEVATIONS

1:100@A3 FEB. 10

Peter Thompson

"Linwood"
Barnsley Road
Dodworth


Barnsley S75 3JR
e-mail peter-thompson@hotmail.co.uk



tel. 01226 201391

m. 07973251730

ROOF - grey marley modern conc. tile
with red ridge & hip tiles to match
WALLS - ground floor brickwork
first floor rendered to match, with
quoins to match

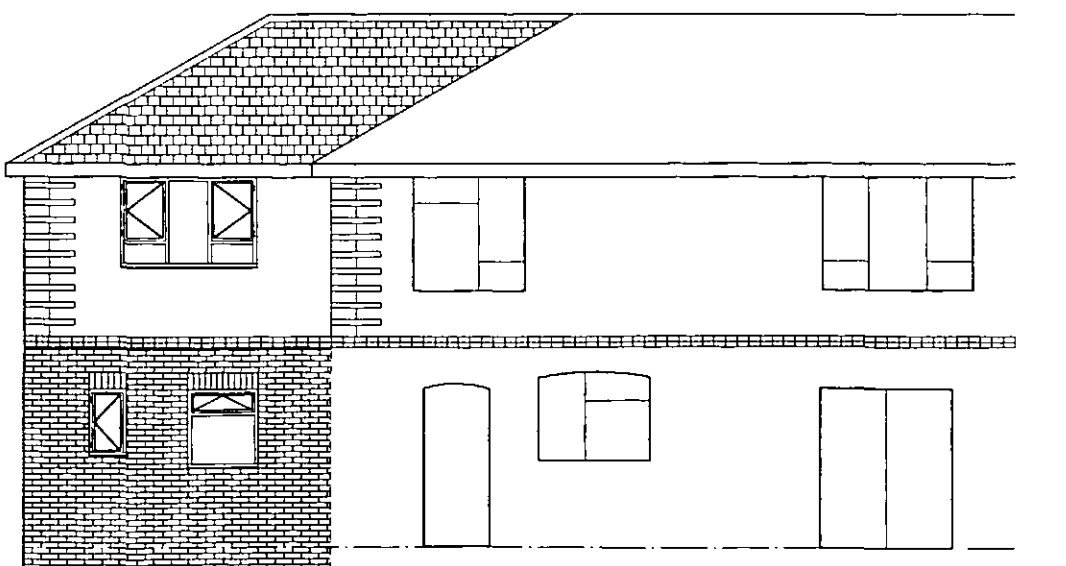

REAR ELEVATION