




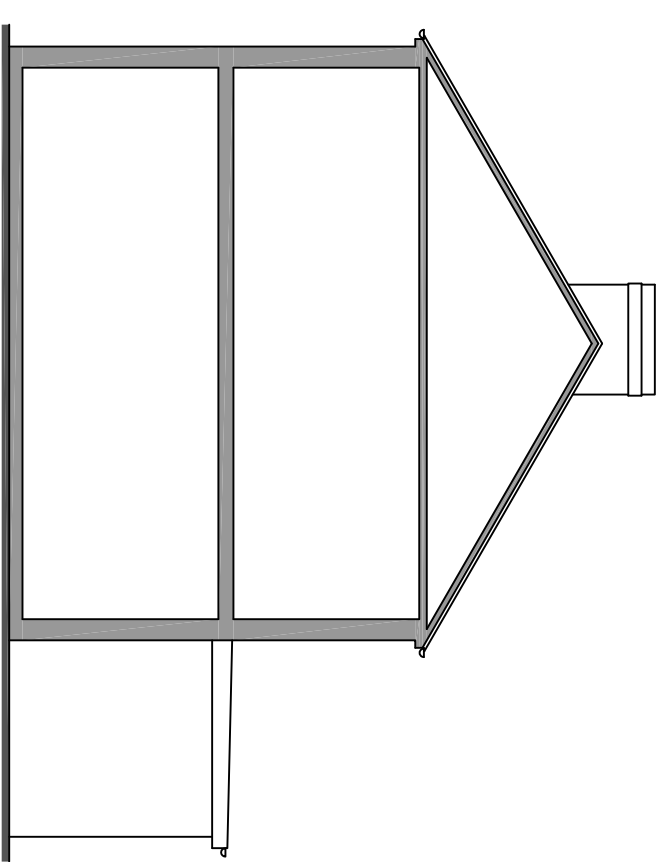


side elevation Scale: 1/100

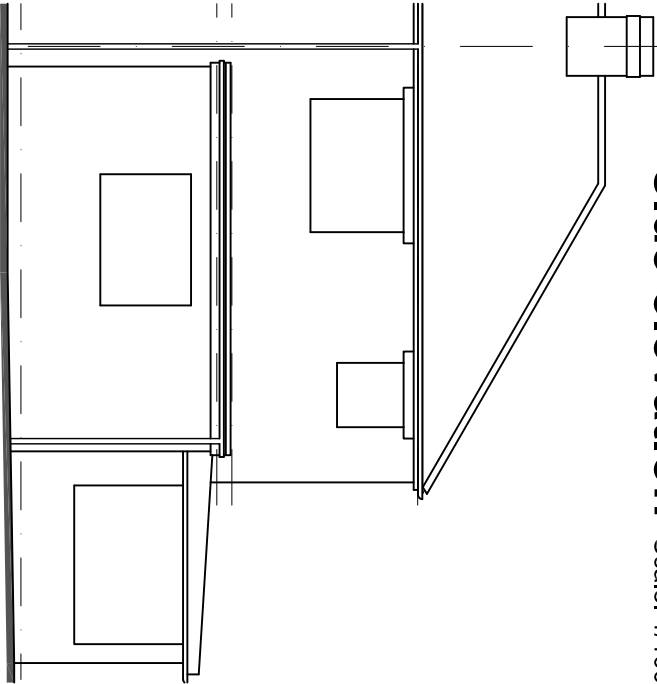


rear elevation Scale: 1/100

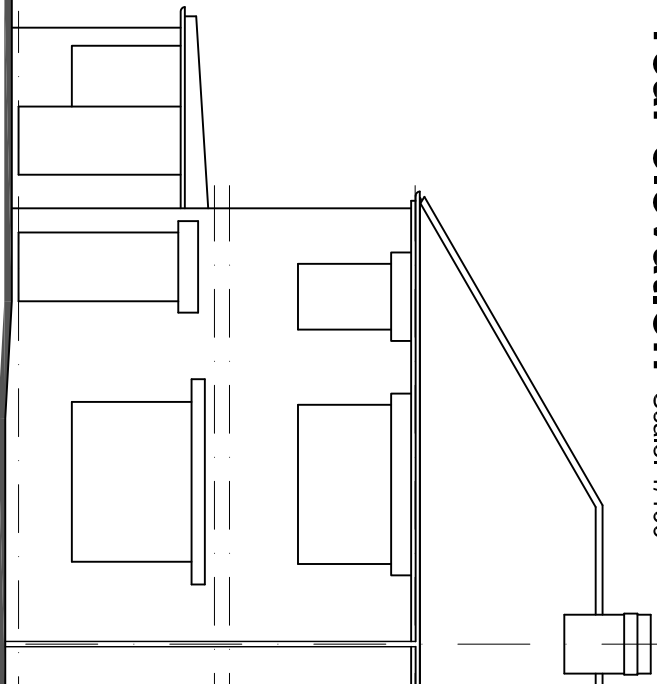


front elevation Scale: 1/100

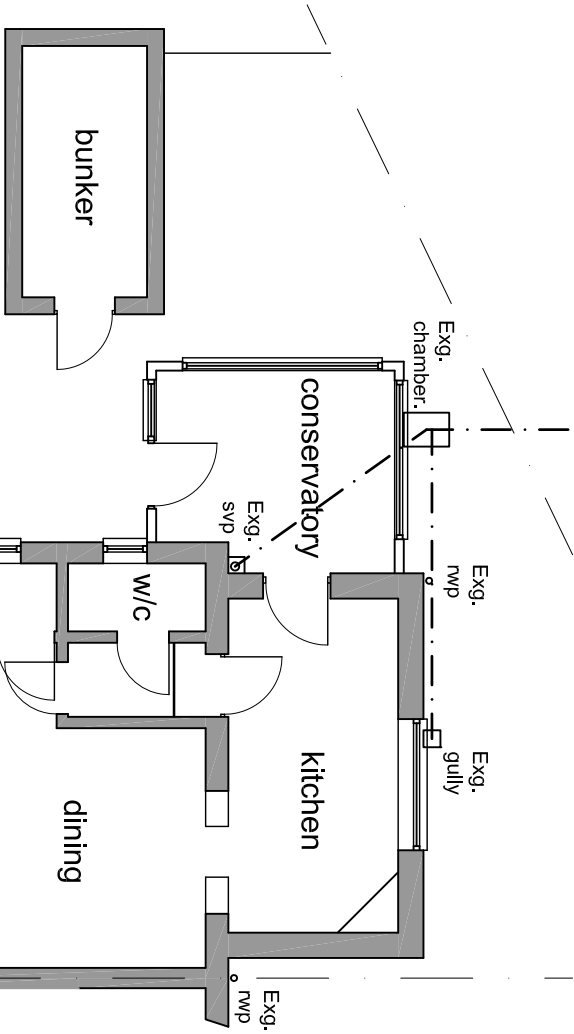

ground floor plan Scale: 1/100

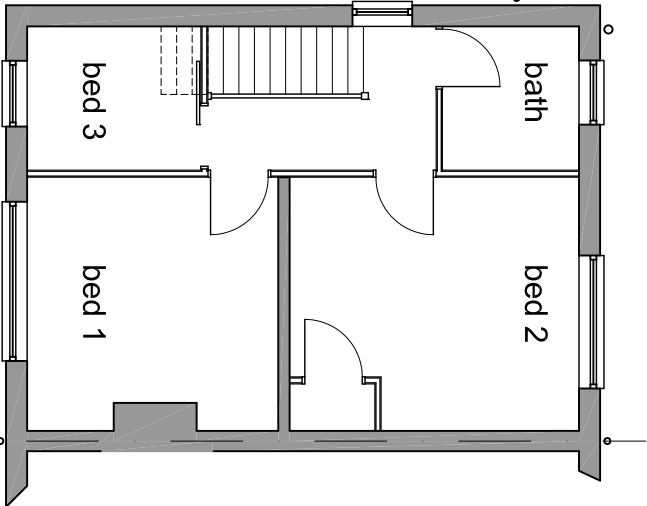

first floor plan Scale: 1/100

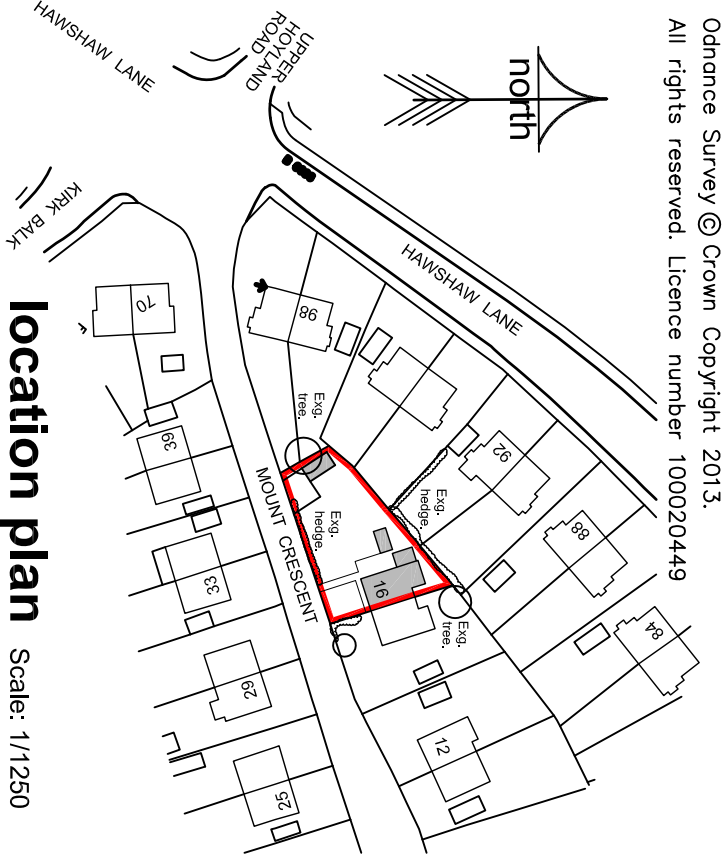

location plan Scale: 1/11250

Odnance Survey © Crown Copyright 2013.
All rights reserved. Licence number 100020449

REVISION:

TITLE
PLANS AS EXISTING

PROJECT
PROPOSED EXTENSION
AT
16 MOUNT CRESCENT
HOYLAND
BARNSELEY
S74 0HG

FOR
MISS L BROOKES
SCALE (A3)
1/100 & 1/1250

DATE
OCT 2013

DRAWN
TTB

PROJECT NO
258

DRAWING NO
01

REVISION
-

Barber Design Limited

Tel: (0114) 2460608
Mob: 0776 7072109
Email: todd@barberdesignltd.co.uk

21 Mountbatten Drive
Burncross
Sheffield
S35 1WF

© COPYRIGHT EXISTS ON THE DESIGNS AND INFORMATION SHOWN ON THIS DRAWING
All dimensions to be verified on site prior to commencing any work DO NOT SCALE FROM DRAWING