

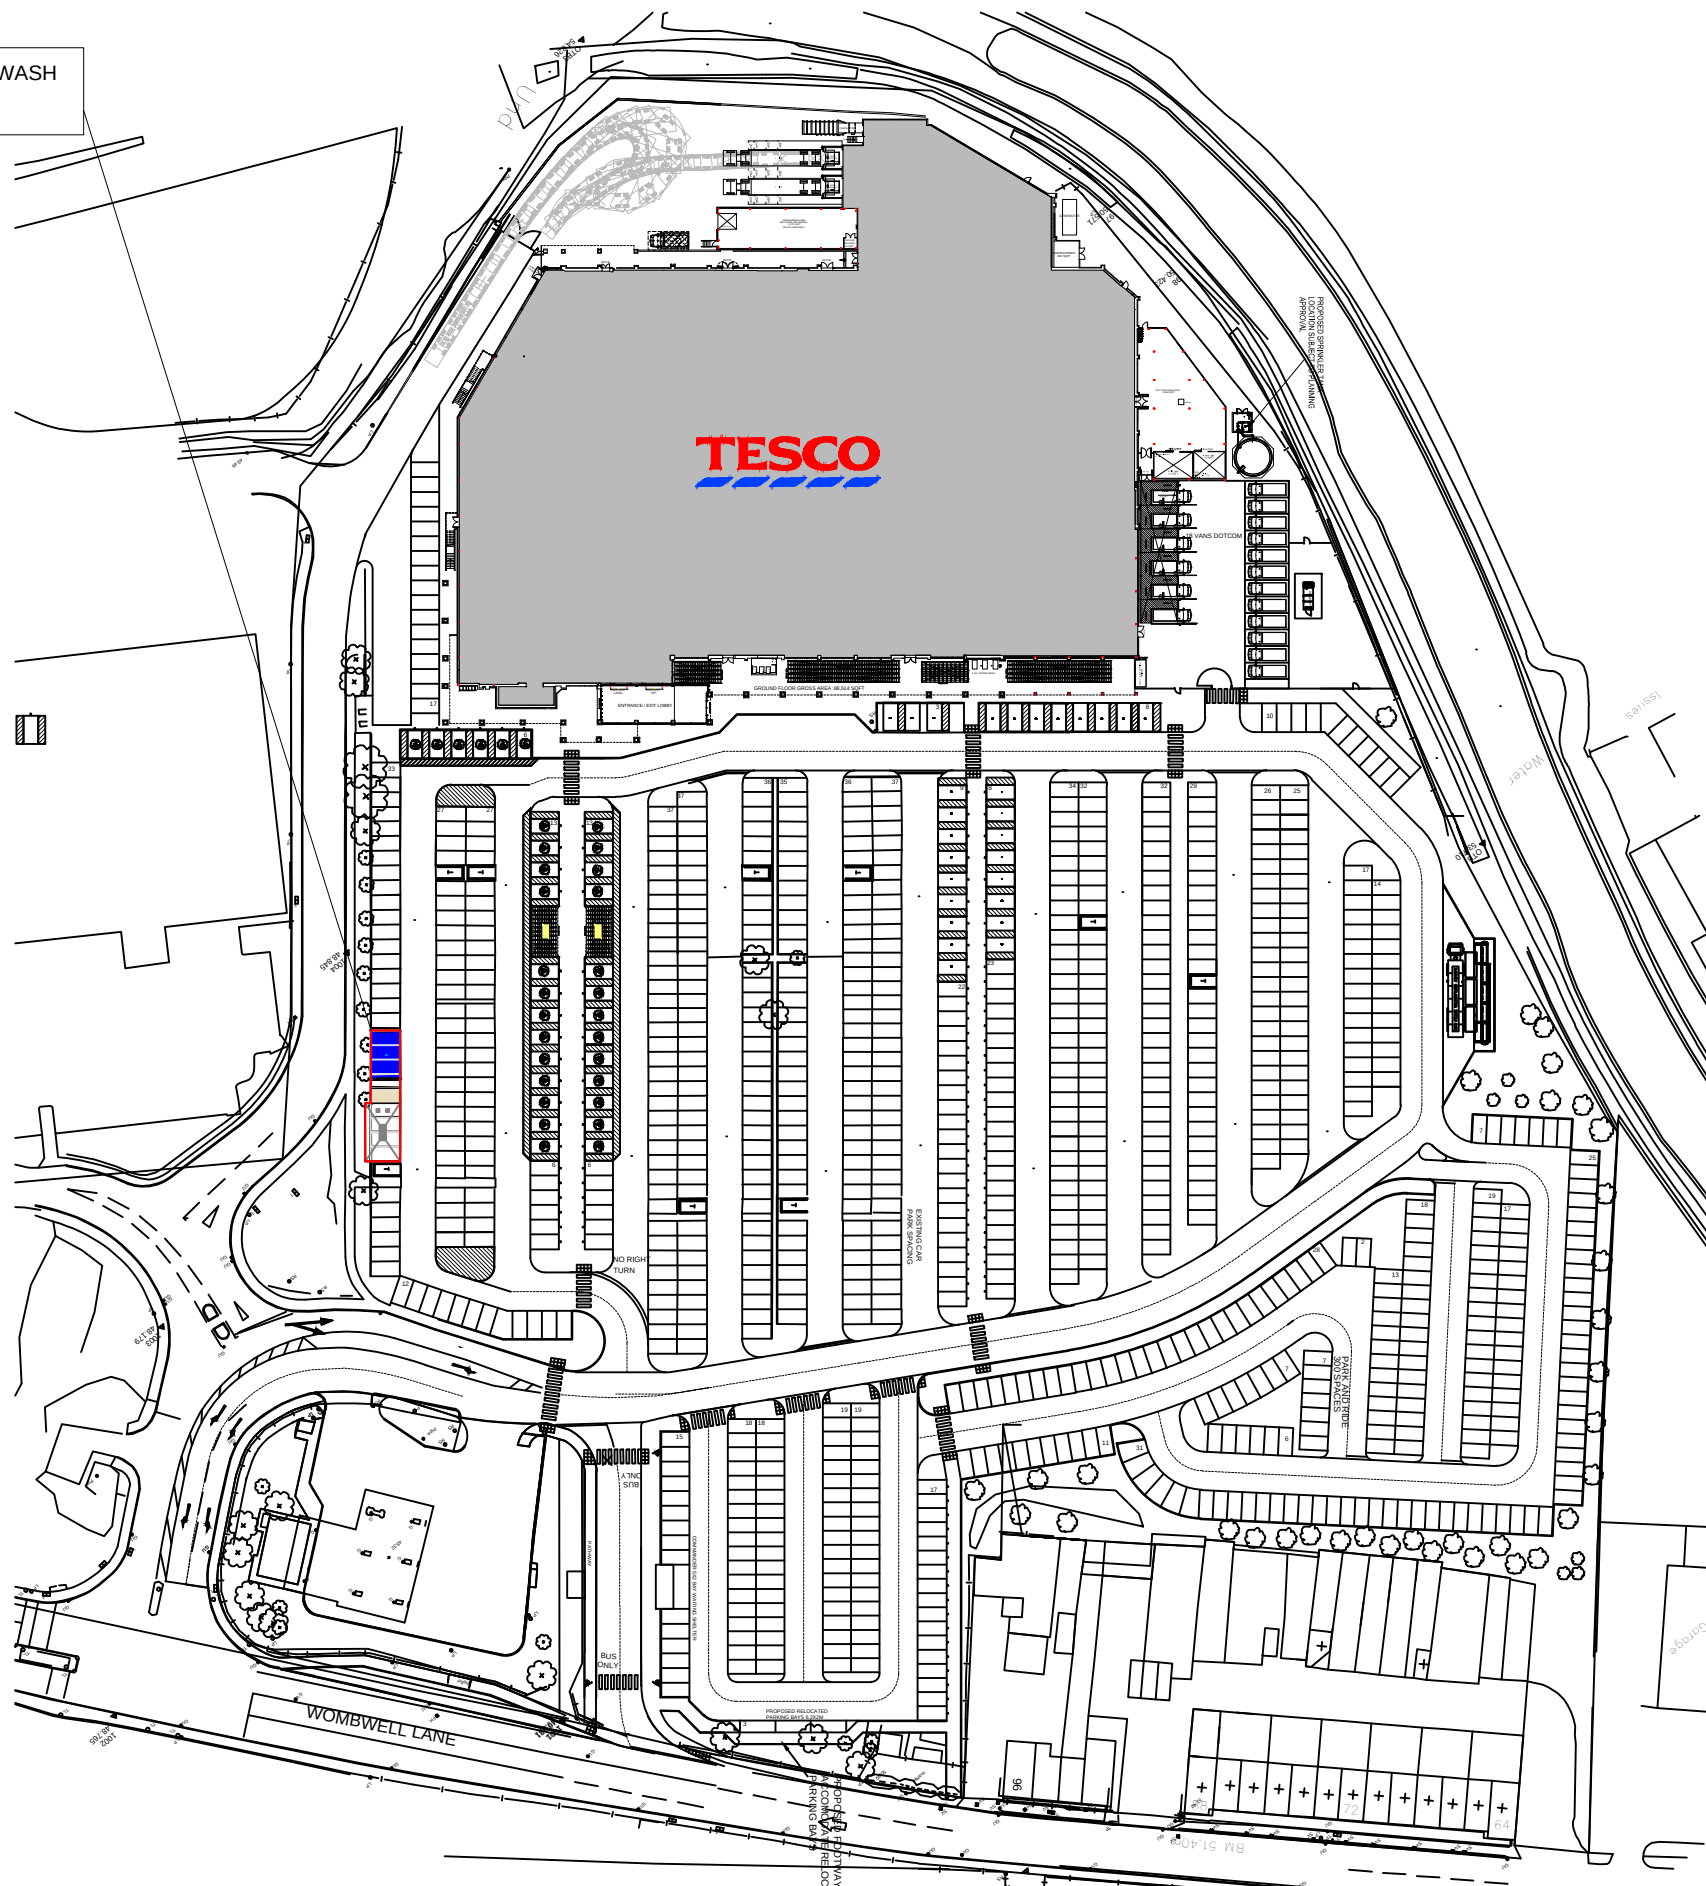
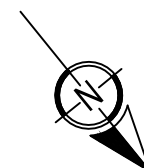



HAND CAR WASH
LOCATION

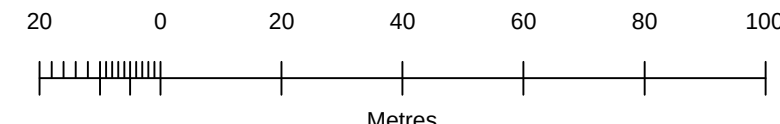

CAR WASH LAYOUT

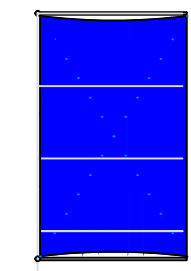

CANOPY LOCATION - 3 1/2
CAR PARK SPACES ARE
COVERED BY A
CANTILEVERED CANOPY
WITH A BLUE PVC SKIN

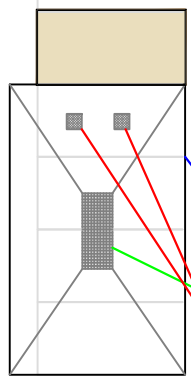

CABIN LOCATION

WET WASH AREA - WE
INSTALL A CONCRETE
WASH PAD ACROSS FOUR
CAR PARK SPACES - IT IS
BUILT IN FOUR SECTIONS
WITH A LARGE
CENTRALISED DRAIN AND
A TWO STAGE
INTERCEPTOR SYSTEM

Drawing ref:
02699133 - Waves hand car wash location
and layout - 1:1250
Scale: 1:1250
Paper size: A3