



- safagrass mat
- wet pour safety surface
- Lightmain round bar seat
- Lightmain flat bar picnic table

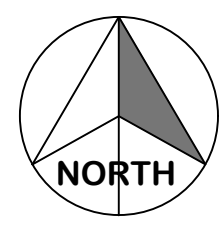

path in Flexipave - colour to be Stone Age Bronze

story board in semi-secluded area - beneath tree canopies, in front of one tree, backed by informal hedge

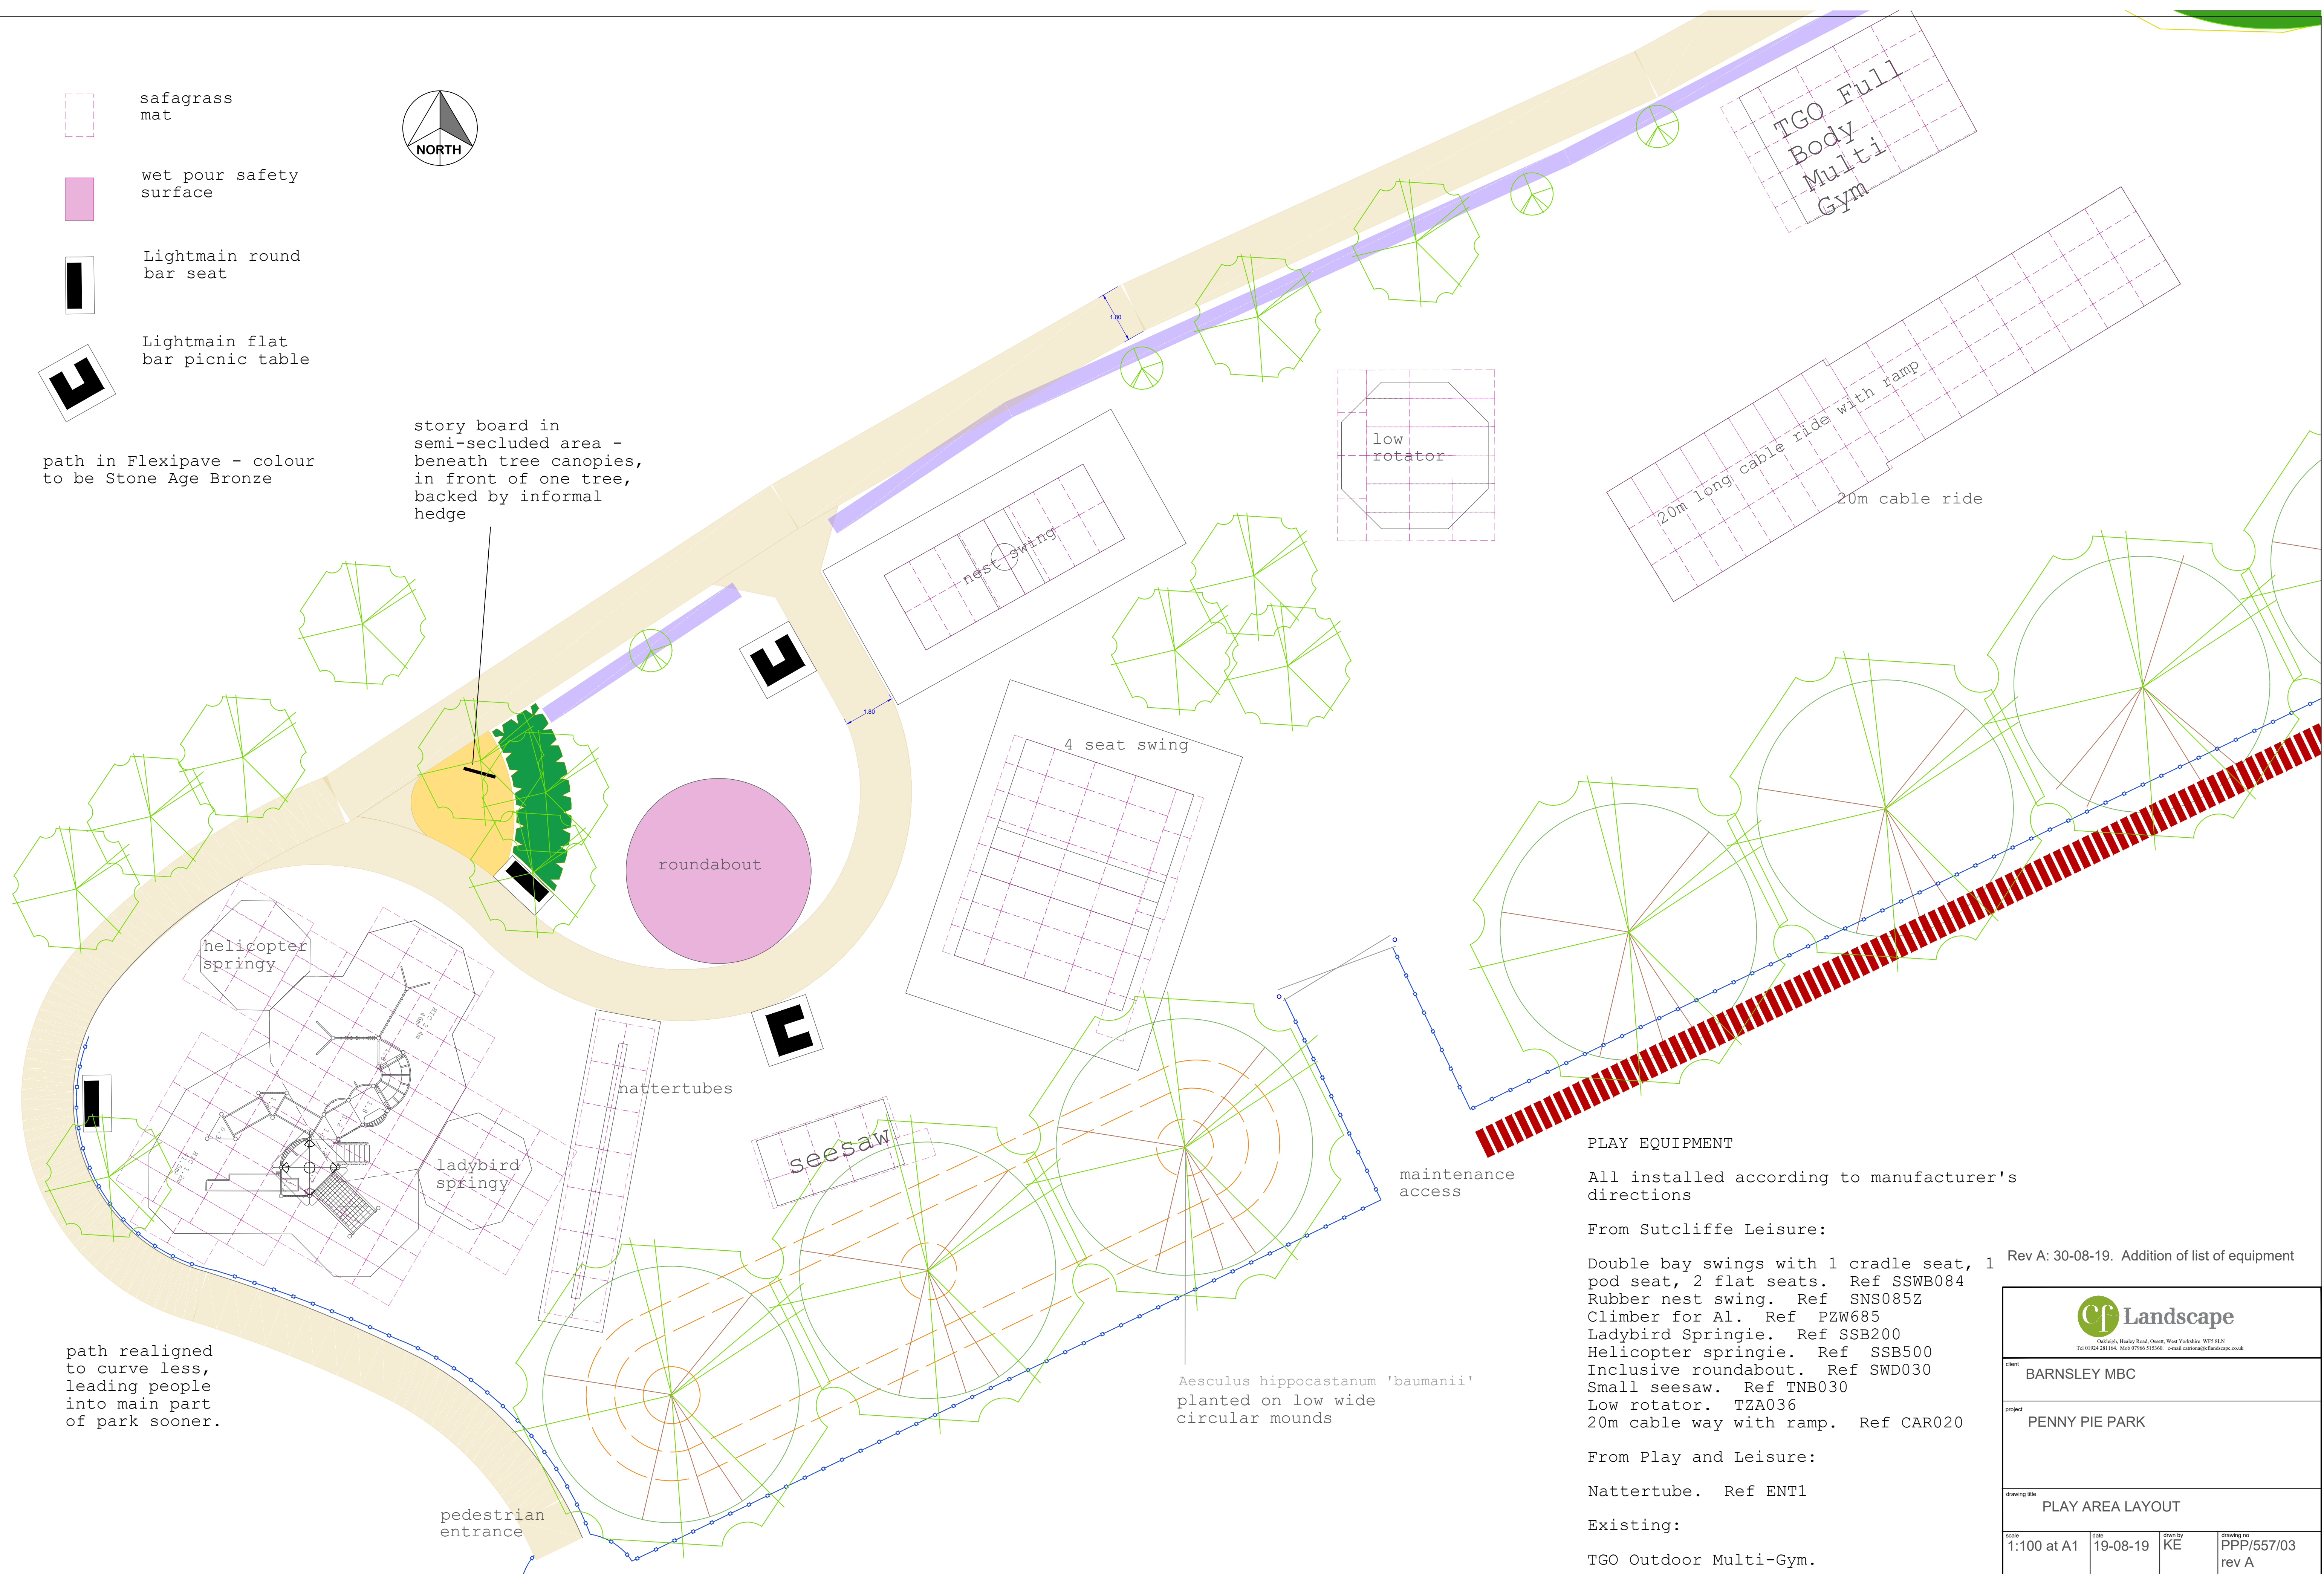

path realigned to curve less, leading people into main part of park sooner.

Aesculus hippocastanum 'baumanii' planted on low wide circular mounds

PLAY EQUIPMENT

All installed according to manufacturer's directions

From Sutcliffe Leisure:

- Double bay swings with 1 cradle seat, 1 pod seat, 2 flat seats. Ref SSWB084
- Rubber nest swing. Ref SNS085Z
- Climber for A1. Ref PZW685
- Ladybird Springie. Ref SSB200
- Helicopter springie. Ref SSB500
- Inclusive roundabout. Ref SWD030
- Small seesaw. Ref TNB030
- Low rotator. TZA036
- 20m cable way with ramp. Ref CAR020

From Play and Leisure:

Nattertube. Ref ENT1

Existing:

TGO Outdoor Multi-Gym.

Rev A: 30-08-19. Addition of list of equipment

|   |                  |            |            |
|---|------------------|------------|------------|
| <div><div>cf</div><div>Landscape</div><div><small>Oakleigh, Huby Road, Don't, West Yorkshire WF3 5LN<br/>Tel 01924 281146, Mob 07966 515380, e-mail carmen@cflandscape.co.uk</small></div></div> |                  |            |            |
| client   | BARNSELY MBC     |            |            |
| project   | PENNY PIE PARK   |            |            |
| drawing title   | PLAY AREA LAYOUT |            |            |
| scale   | 1:100 at A1      | date       | 19-08-19   |
| drawn by   | KE               | drawing no | PPP/557/03 |
|   |                  |            | rev A      |