
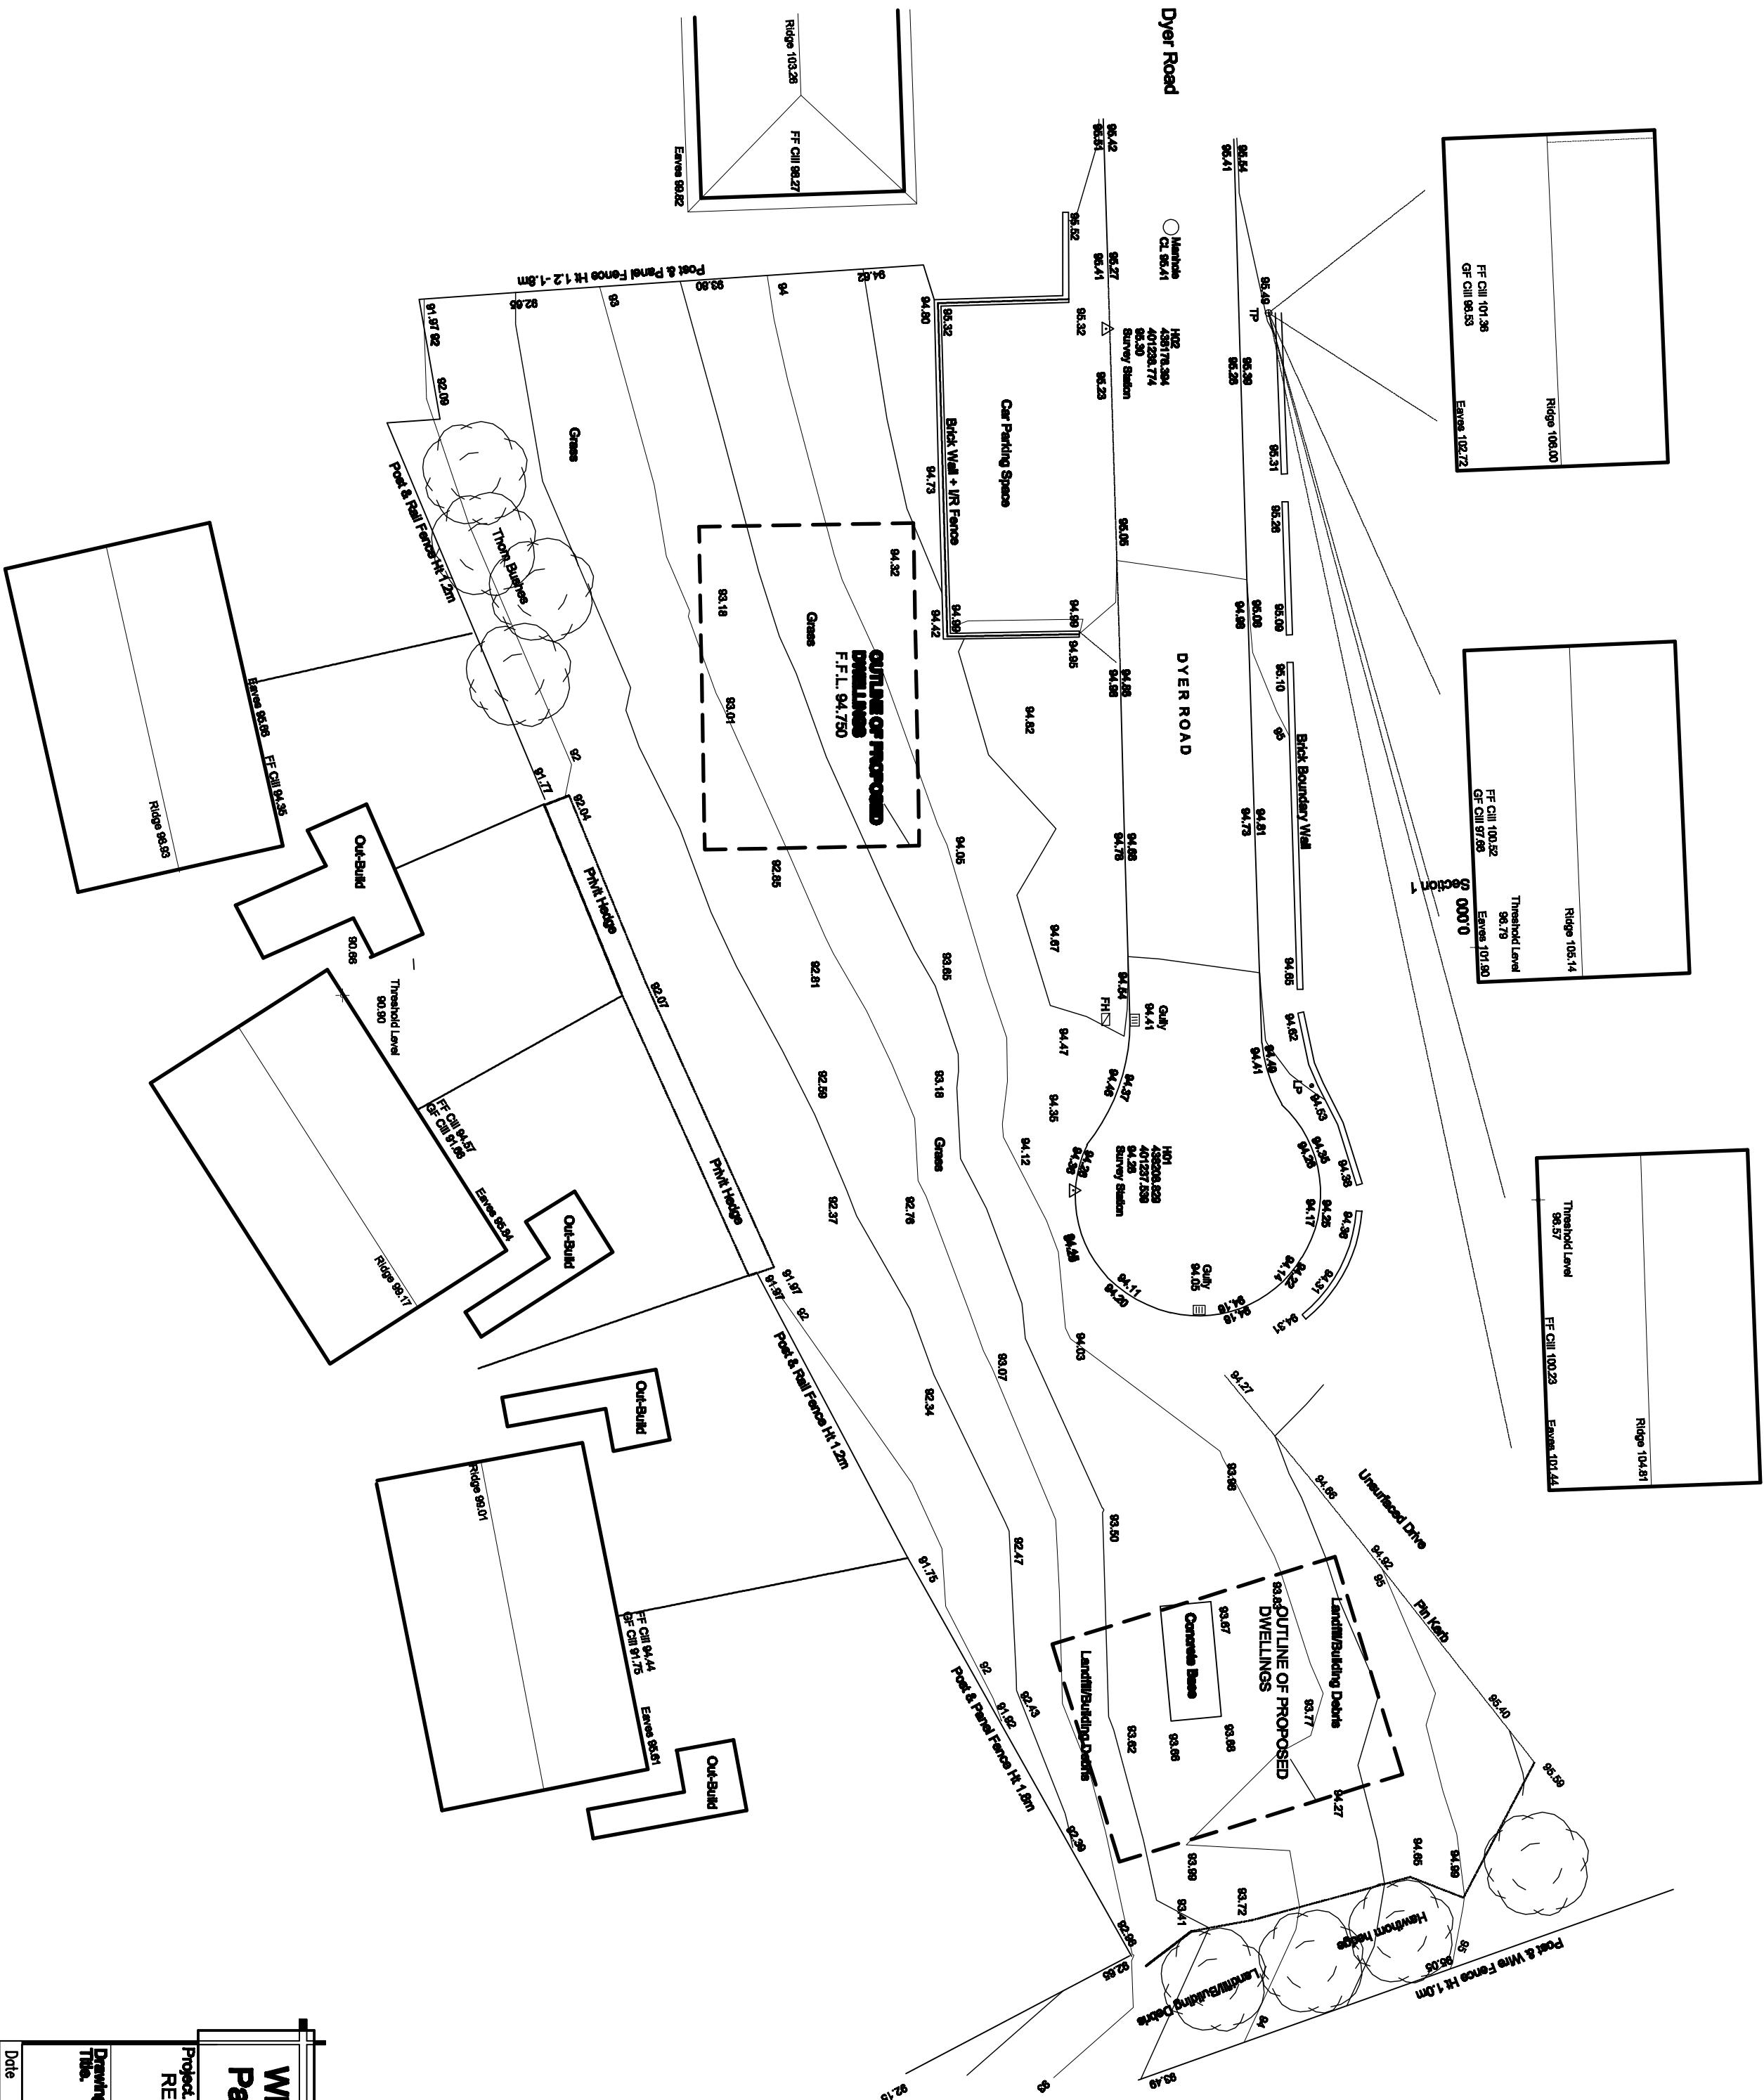


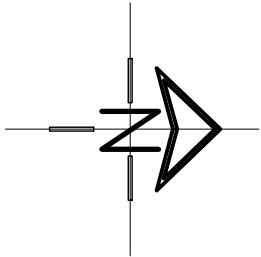

White Agus Partnership			1288, NEW ROAD, STAINCROSS, BARNSELEY, S75 8PP			PHONE: 01228 289482 E mail: agus@stainc.com		
Project: RESIDENTIAL DEVELOPMENT AT DYER ROAD JUMP, BARNSELEY			Client: MESSERS ELEY, MYERS, WHITE & WILLIAMS					
Drawing Title: SURVEY			Date: JULY 2009		Scale: 1:200			
			Ref: 08-123		Dwg. No.:		Rev.:	
Date	Suffix	Description	Date	Suffix	Description			