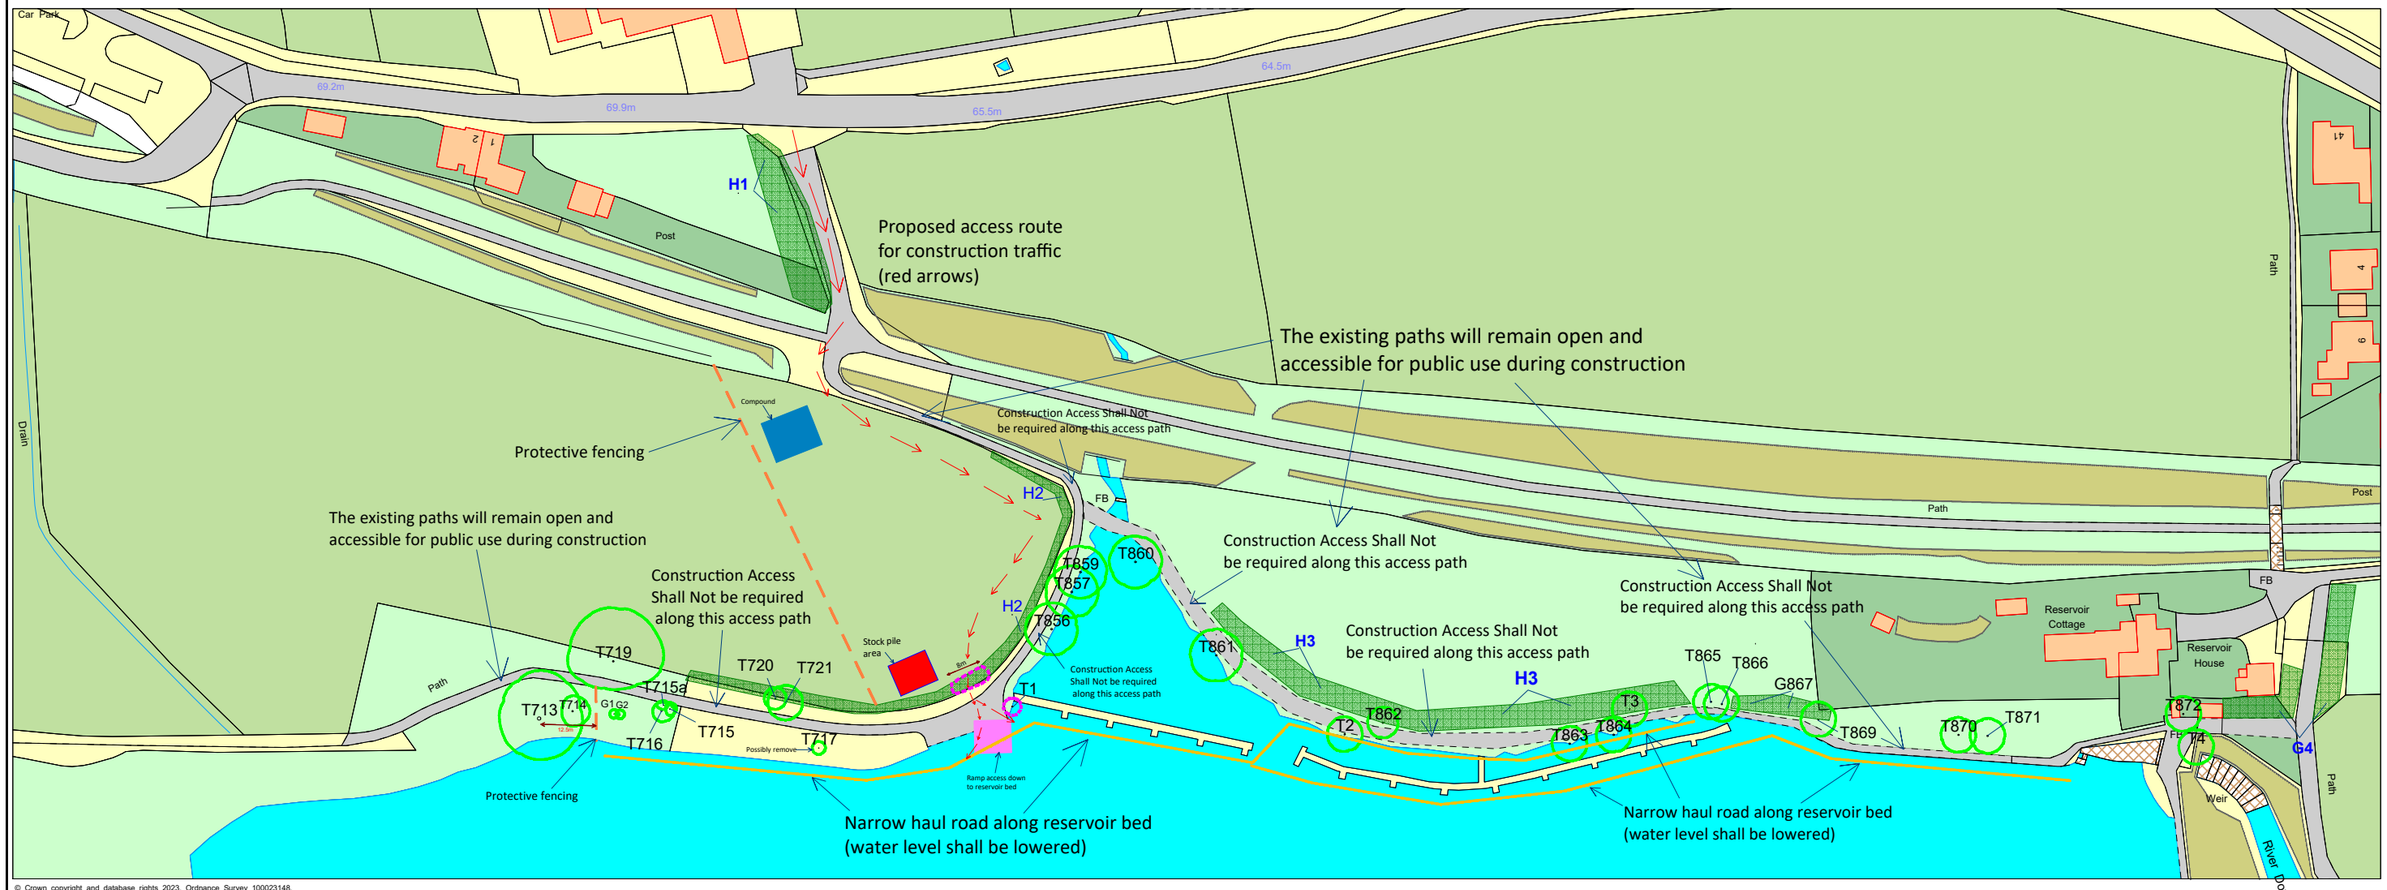


© Crown copyright and database rights 2023. Ordnance Survey 100023148.

This is NOT a BS5837 Arboricultural Survey.

The canopy outlines shown on this map are for illustrative purposes only and DO NOT indicate the true crown spread of the trees, groups and hedges

Trees have NOT been assigned BS5837 retention Categories. All tree canopies are illustrated by a GREEN outline on this map regardless of condition or retention category

Trees were NOT measured

The tree positions on this map are approximate, and are to be used as an indicator for locating trees for contractors.

There are no T858 or T868 as these tags were damaged, therefore they were omitted

Where it was not possible to tag trees, trees were listed as T1, T2, T3 etc, in numerical order.

Tree Removals and Pruning:

H1:

On 4 trees- crown lift and tip reduction pruning required on east side of overhanging branches, to create 6m clearance over access road

H2:

Remove 8m section of hedge for access from the field to the access path.

T1:

Remove tree

T865:

Crown lift pruning required- remove at least 4 branches on south side to create 6m clearance over access way, plus prune some lower epicormics around the base for clearance

T866:

Crown lift pruning- remove at least 2 main branches on south side, plus lower tip reduction pruning on lower pendulous branches over access way, to create 6m clearance over access way

T717:

Possibly remove this tree if it is within influencing distance

= Tree Protection Fencing

= Groups and Hedges

= Canopy outline (illustrative purposes only)

= Access Road

= Low Level Access (Construct Haul Road)

= Trees & Hedges to be removed

= Ramp Access (To Reservoir Bed)

= Stock Pile Area

= Compound

SELWYNTREES
TRAINED · QUALIFIED · TRUSTED
30 Tickhill Road Doncaster
South Yorkshire DN4 8QE
01302 816850
info@selwyntrees.co.uk

Tree Protection Plan- North Bank Worsbrough Reservoir, Barnsley

SCALE :	DATE :
1 : 1400 @ A3	23/03/2023

MAP FILENAME : TPP- North Bank Worsbrough Reservoir

N

Map data shown may contain Ordnance Survey ® products supplied by Pear Technology Services Ltd. Email: info@pearltechnology.co.uk
© Crown Copyright and database rights from date shown above
Ordnance Survey ® licence number 100023148