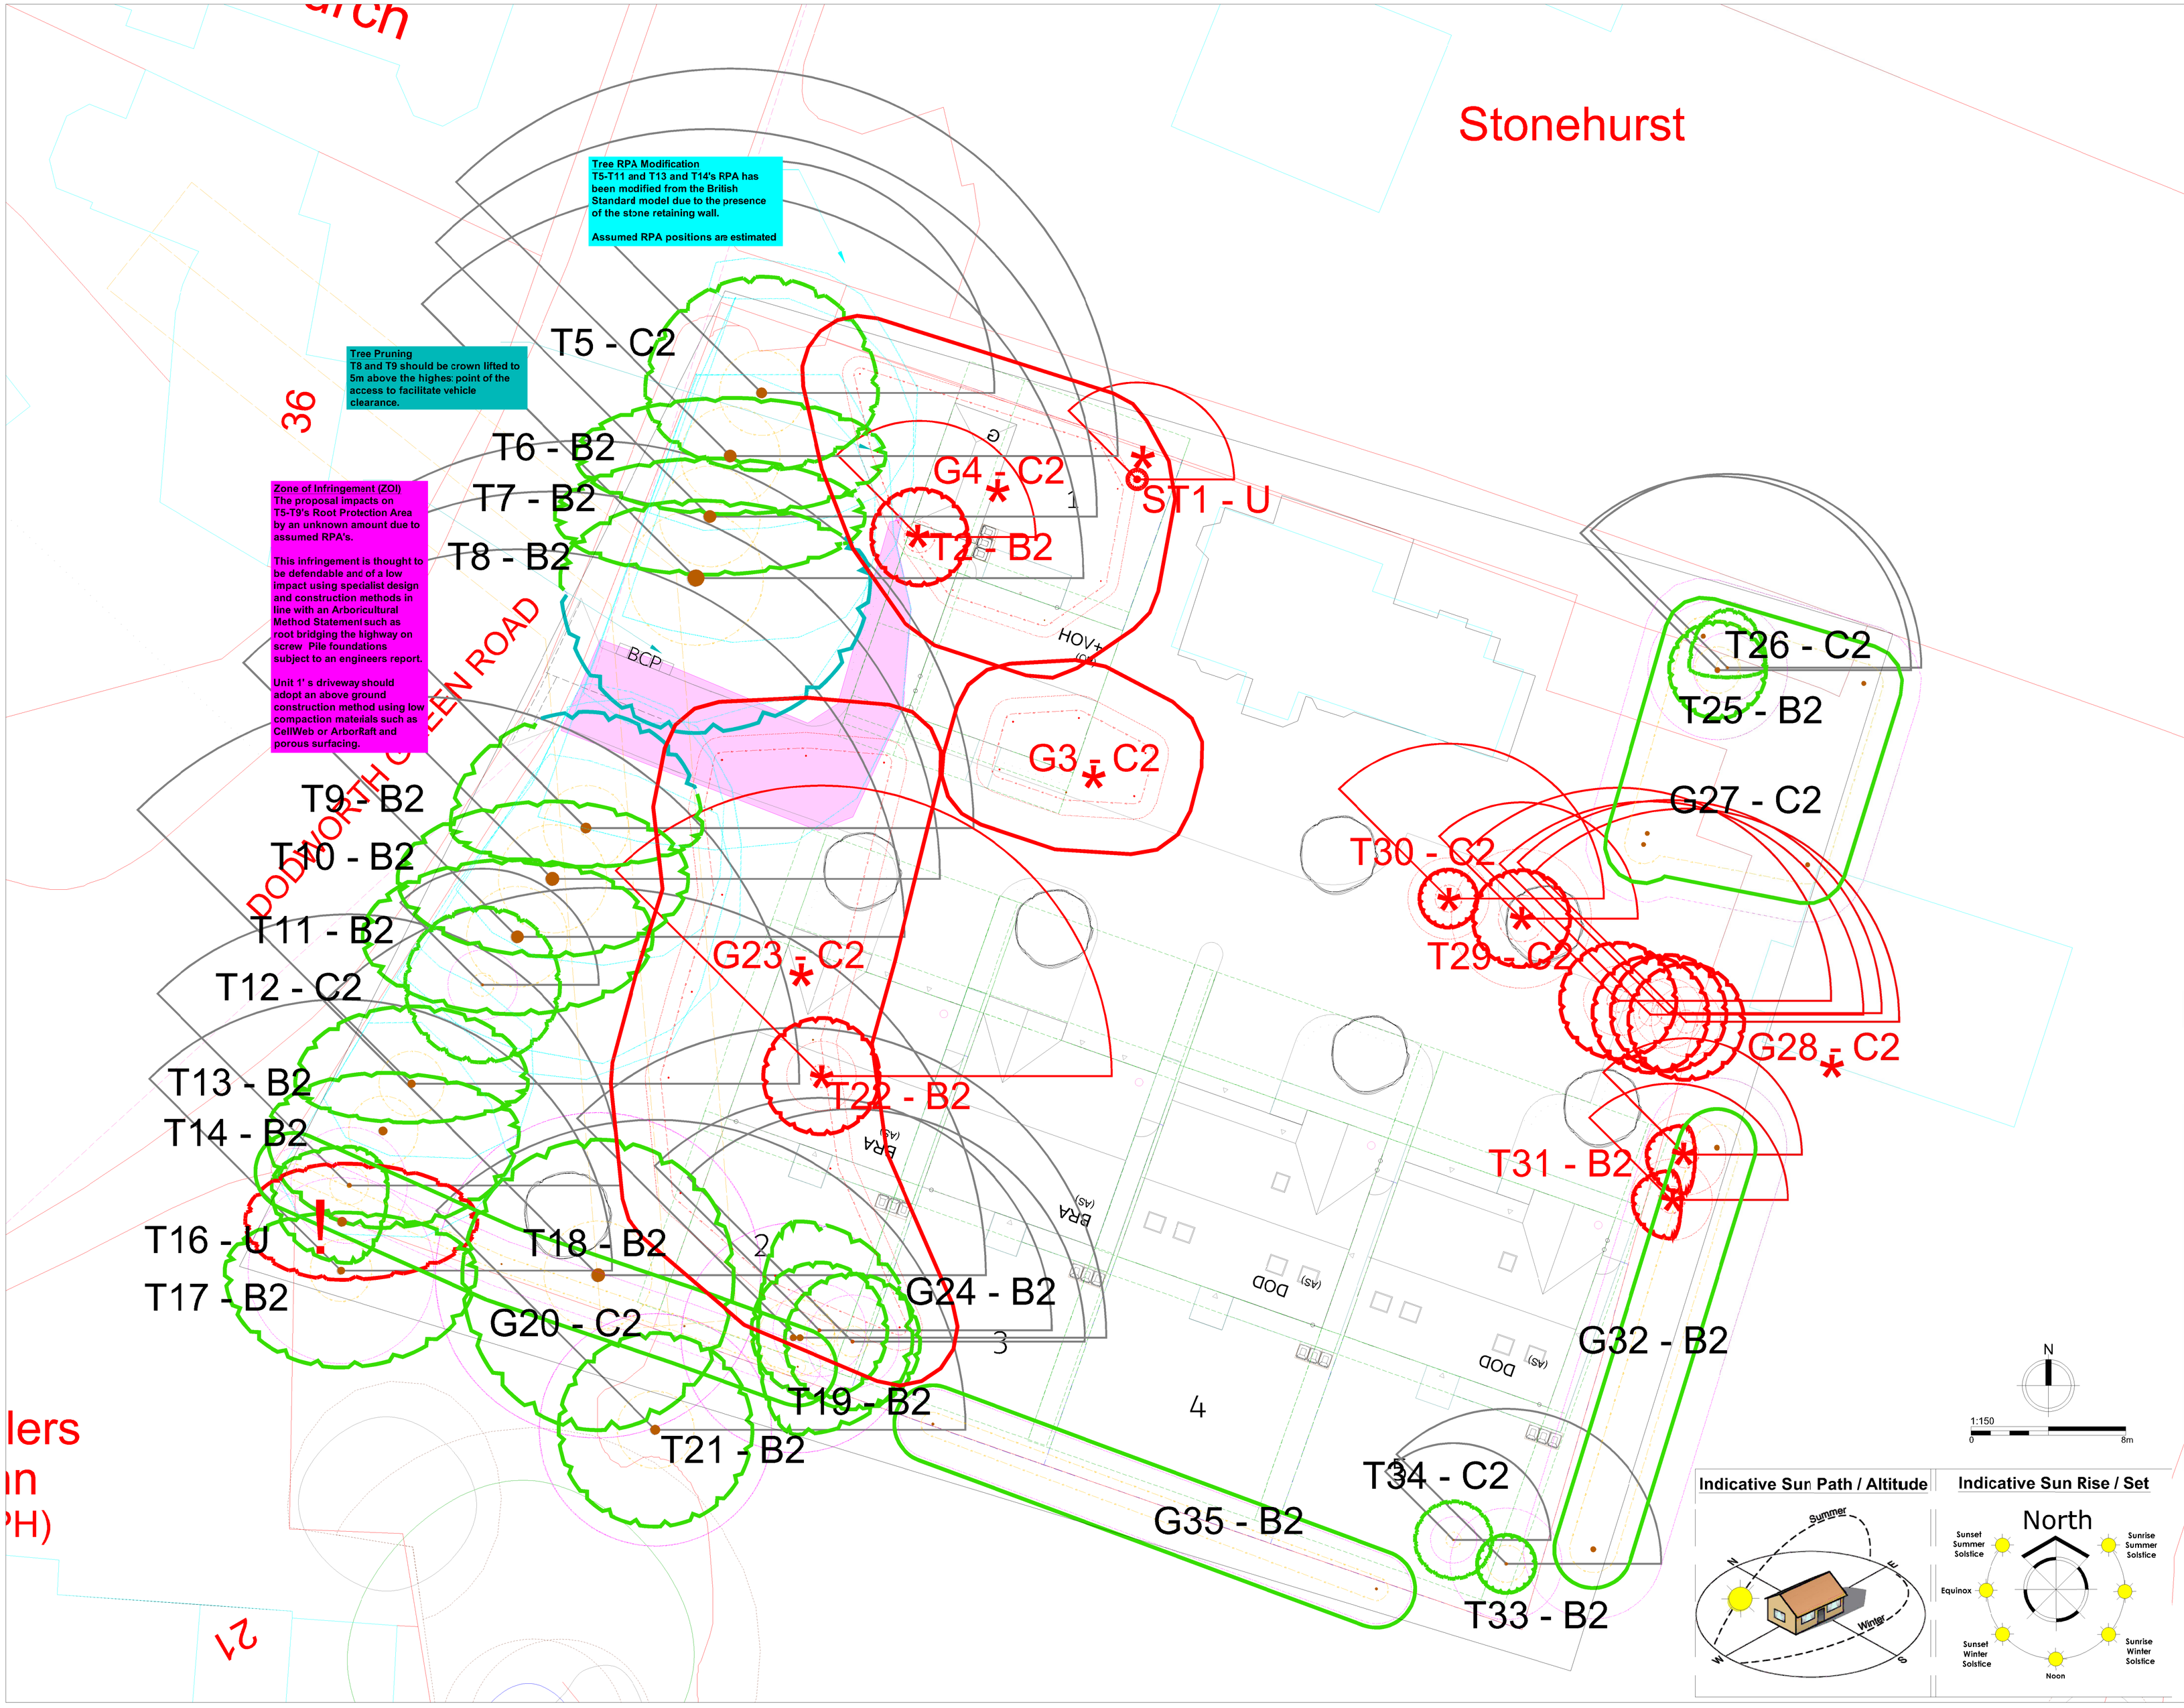

© Barnes Associates Ltd. This plan should be viewed in COLOUR, please do not scale from this drawing, all dimensions should be checked on site, any errors or divergences should be brought to the attention of Barnes Associates Ltd. All right described in Chapter IV of the Copyright, Design & Patents Act 1988 have been generally asserted and copyright of this plan remains with Barnes Associates Ltd until all fees are paid in full.

Individual Tree Symbols

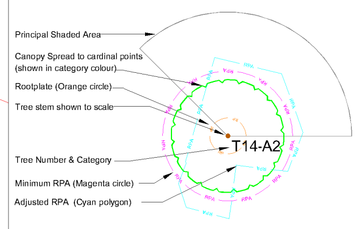

Tree Management Requirements

Trees to be retained within the scheme and protected in line with the guidelines set out in BS5837.

Tree Group Hedge & Woodland Shelterbelt

- Retained group Canopy
- Pruned group Canopy (segment)
- Group loss to enable the scheme
- Partial group loss to enable the scheme
- Group Root Protection Area (RPA)

Zone of Infringement- (ZOI) Indicated by Magenta shading. Areas of conflict within RPA's of retained trees.

Trees to be retained and protected in line with BS5837 though requiring facilitation pruning. Pruning to be in line with BS3998.

Trees to be removed to enable the scheme to be carried out as proposed. All works to be undertaken in line with BS3998.

Trees identified as U category requiring management, irrespective of scheme

Revision		Description:
A	23/08/2024	Preliminary issue
B	05/09/2024	Bridge moved 2m south, layout changes.

Notes:

Drainage/Utility layout not provided.
Existing/Proposed level data not provided.
Excavation dimensions/battering not provided.
No detailed cross sections/drawings provided of structures.

Client: Newett Homes

On behalf of:

Project: Dodworth

Title: Arboricultural Impact Assessment

Drawing No: BA230623AIA Status: P

Scale: 1:150 @ A1

Date: 05/09/2024

Drawn By:	Checked:	Approved:
MM		SB

Indicative Sun Path / Altitude

Indicative Sun Rise / Set

BARNES associates ltd
SURVEY MANAGE IMPROVE
Ground Floor 5 St James Square
Boroughbridge YO51 9AS
T 01423 322371
E info@barnesassociates.co.uk
W barnesassociates.co.uk
Company number 10438116
Registered in England and Wales