


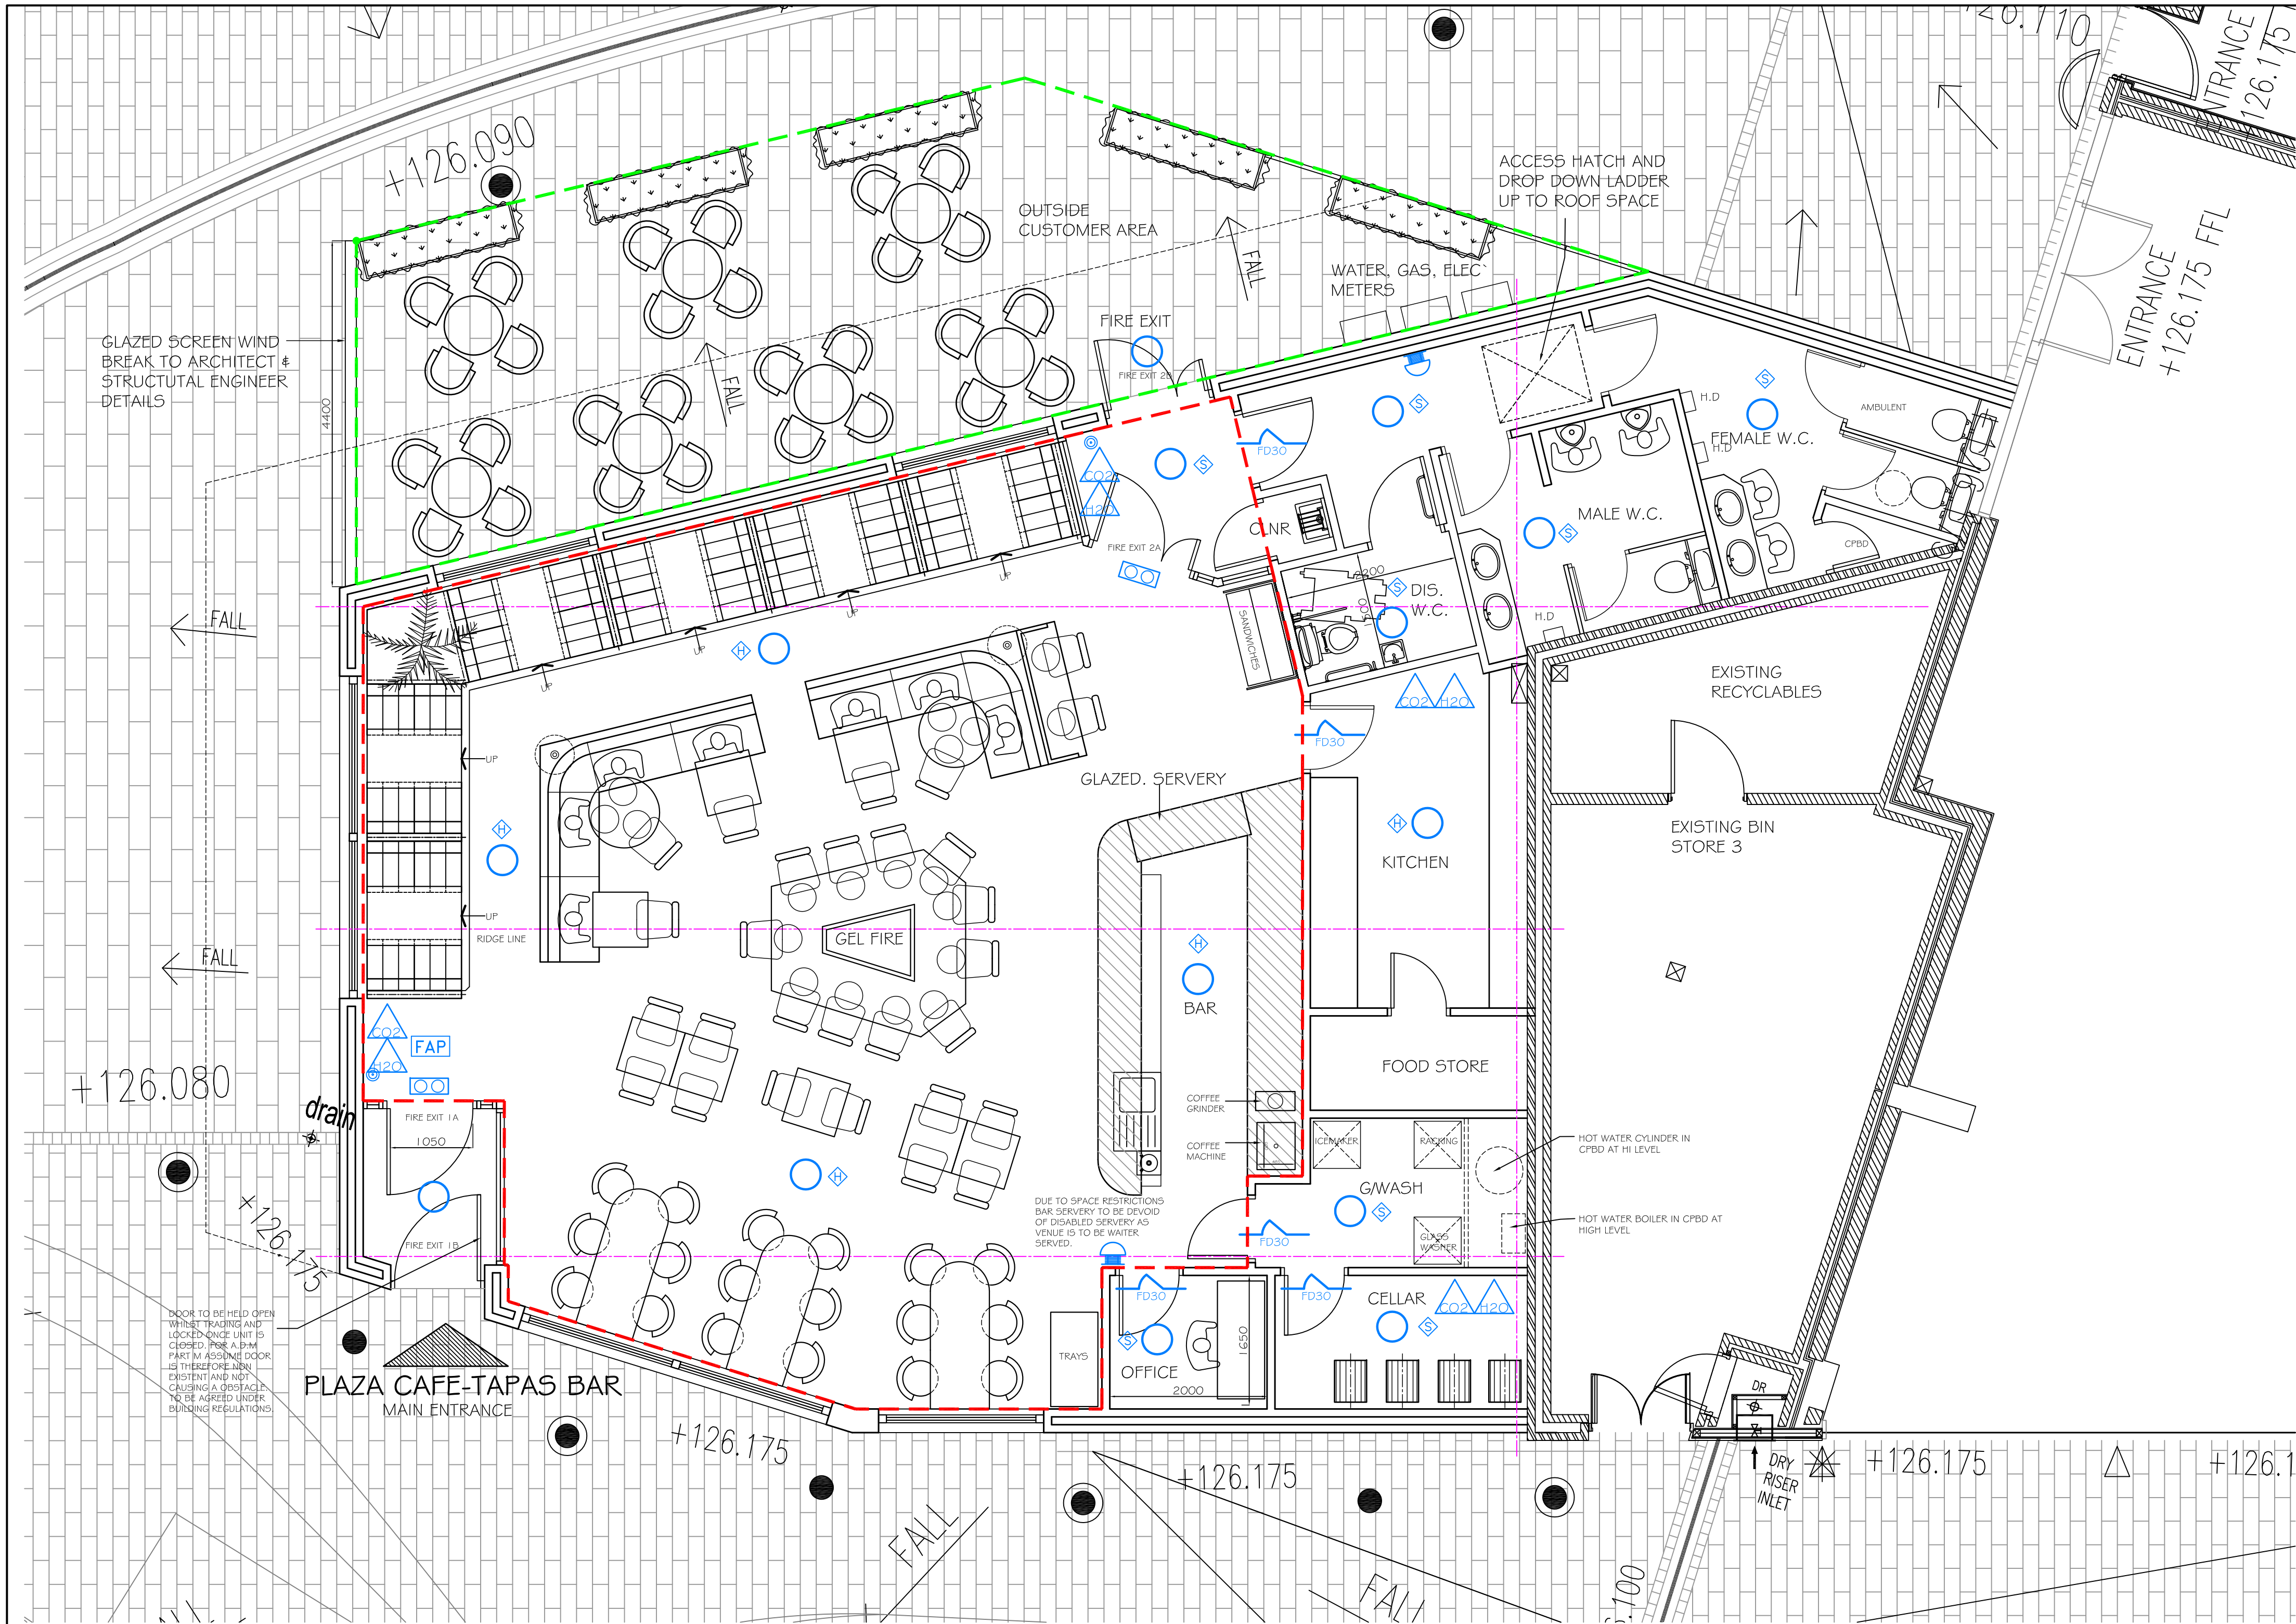

© Copyright reserved by Glyn Dyer Design Ltd.

This drawing is the property of Glyn Dyer Design Ltd and is issued upon condition that it is not copied in any manner or issued to third parties or the design contained within not recreated without the written consent from Glyn Dyer Design Ltd.

Glyn Dyer Design Ltd does not warrant the accuracy of the measurements or any other information contained on the drawing and all parties using this drawing and the information contained within must check and verify and satisfy themselves as to the accuracy or otherwise of such measurements or other information.

Do not scale from this drawing. All figured measurements are indicated as a general guide only. All discrepancies or omissions must be reported to Glyn Dyer Design Ltd. for their comments or approval prior to commencing work.

This drawing to be read in conjunction with all other consultants information and any anomalies reported to Glyn Dyer Design Ltd. prior to commencement on site.

This drawing is subject to approval by statutory authorities and as such is subject to revision as required.

GENERAL NOTES:-

1/ DO NOT SCALE FROM THIS DRAWING. USE FIGURED DIMENSIONS ONLY PRIOR TO ORDERING ANY PARTS OR COMMENCING ANY CONSTRUCTION WORKS.

2/ CLIENT TO INSTRUCT A PRINCIPLE DESIGNER TO CO-ORDINATE CDM HEALTH AND SAFETY REGULATIONS.

3/ ALL WORKS SUBJECT TO BUILDING REGULATIONS APPROVAL BY OTHERS.

4/ ALL WORKS SUBJECT TO PLANNING AND CONSERVATION OFFICER APPROVAL BY OTHERS.

5/ ALL WORKS SUBJECT TO LICENSING APPROVAL BY OTHERS.

6/ ALL SHELLWORK AND STRUCTURAL DETAILING TO BE BY AXIS ARCHITECTURE.

LEGEND

BREAK GLASS CALL POINT

3HR MAINTAINED ILLUMINATED EXIT SIGN

EMERGENCY LIGHTING:-
3 HR NON-MAINTAINED TO PUBLIC TRADING AREAS. 3 HR MAINTAINED TO ALL FIRE ESCAPES, STAFF, NON PUBLIC AND TOILET AREAS.

FIRE ALARM PANEL

FIRE EXTINGUISHERS

HEAT DETECTOR-65 C NORMAL 75 C KITCHEN

SMOKE DETECTOR

COMBINED HEAT / SMOKE DETECTOR

FIRE DOOR 30 MINS

BELL SOUNDER


FIRE MANS SWITCH

AREA TO BE USED FOR THE SALE OF ALCOHOL, THE PROVISION OF HOT FOOD AND DRINK AFTER 11 PM AND PROVISION OF REGULATED ENTERTAINMENT.

AREA REQUIRING PAVEMENT LICENCE FOR EATING & DRINKING.

ALL FIRE SAFETY EQUIPMENT TO SPECIALIST CONTRACTORS SETTING OUT AND ALL TO BE IN COMPLIANCE WITH CURRENT LEGISLATION.

ANYTHING SHOWN ON THIS PLAN WHICH IS NOT REQUIRED BY THE PLAN REGISTRATION IS FOR ILLUSTRATIVE PURPOSES ONLY, AND DOES NOT FORM PART OF THE PREMISES LICENSE.

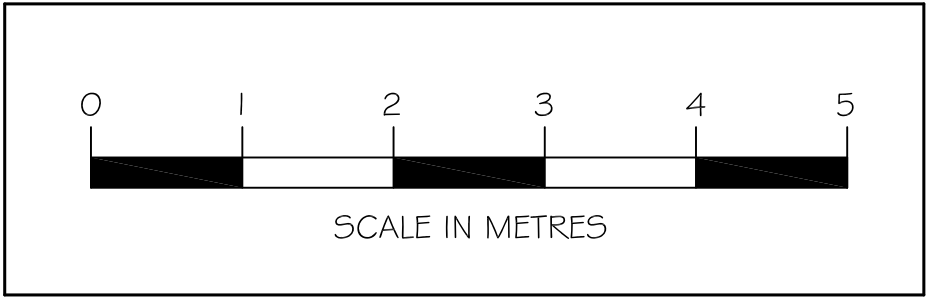

CAFE BAR CAPACITY CALCULATIONS BY AREA (AS RESTAURANT USE)			
ROOM LOCATION	AREA M2	FACTOR	TOTAL PERSONS
MAIN ROOM			
BAR APRONS	12.5	0.3	42
SEATING	-	-	77
GENERAL AREAS	37	0.5	74
MAIN ROOM TOTAL			193 PERSONS
TOTAL VENUE CAPCACITY BY INTERNAL AREA = 193 PERSONS TO BE AGREED BY LICENSING OFFICER.			
EXTERNAL PAVEMENT AREA			
SEATING	28	1	28
GENERAL AREAS	29	1	29
EXTERNAL PAVEMENT AREA TOTAL			57 PERSONS
TOTAL VENUE CAPCACITY BY EXTERNAL PAVEMENT AREA =57 PERSONS TO BE AGREED BY LICENSING OFFICER. (NOTE : AREA IS EXCLUDED FROM ANY INTERNAL CALCULATION)			

TOILET CAPACITIES (AS RESTAURANT USE) -B.S.6465 (1 : 2006+A1 : 2009)	
MALE TOILETS	QUANTITIES
W.C.	1
URINAL	2
WHB	1
MALE TOILETS TOTAL CAPACITY	200 NO.
FEMALE TOILETS	QUANTITIES
W.C.	2
WHB	2
FEMALE TOILETS TOTAL CAPACITY	50 NO.
UNISEX DISABLED TOILET + STAFF	QUANTITIES
W.C.	1
WHB	1
UNISEX DISABLED + STAFF	25 NO.
TOTAL TOILET CAPACITY =275 NUMBER TO BE AGREED BY LICENSING OFFICER	

CAPACITY BY FINAL FIRE EXIT			
FIRE EXIT ROUTE	FIRE EXIT DOOR	CLEAR EXIT WIDTH (mm)	TOTAL PERSONS
F.E 1	F.E. 1A	1050	220
	F.E. 1B	1050	-
F.E 2	F.E 2A	1212	DISCOUNTED
	F.E 2B	1212	-
TOTALS			220 PERSONS
TOTAL VENUE CAPACITY BY FINAL EXIT WIDTH = 220 PERSONS TO BE AGREED BY LICENSING OFFICER			

TABLE COVERS	
ACTUAL COVERS MAIN INTERNAL AREA	77 NO.
ACTUAL COVERS MAIN EXTERNAL AREA	28 NO.
TOTAL TABLE COVERS	105 NO.

REVISION NOTES:		DATE:
A	REDRAWN FOLLOWING CLIENT MEETING	15.07.16
B	OFFICE ADDED WITH CELLAR AND GLASSWASH ADJUSTED TO SUIT, GABION WALL ALTERED.	18.07.16
C	EXISTING BIN STORE BUILDING AND RECYCLABLES BUILDING ADDED TO PLAN.	17.08.16
D	SEATING ARRANGEMENTS CHANGED AND LOBBY PROVIDED AT REAR FIRE EXIT, SCALE CHANGED, GABION WALL OMITTED.	16.04.17
E	SEATING STYLE ADJUSTMENTS AND SANDWICH UNIT ADDED.	03.05.17
F	VARIOUS ADJUSTMENTS FOLLOWING CLIENT MEETING AT 10.05.17	11.05.17
G	PREMISES LICENSE ISSUE INCLUDING FIRE STRATEGY, RED LINE AND CALCULATIONS.	11.05.17

INTERIOR DESIGN

m: 0777 318 0444

e: studio@glyndydesign.com

CLIENT:

THE BROOK GROUP

PROJECT:

GATEWAY PLAZA, BARNSELEY

TITLE:

PLAZA CAFE / TAPAS BAR

DATE:

11.07.16

SCALE:

1 TO 50 AT A1

STATUS:

PREMISES LICENSE ISSUE

DRWG NO:

GWP-DOO1 r G