




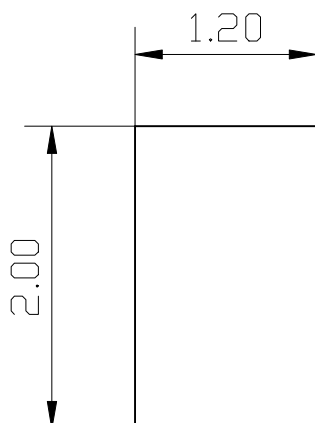

FRONT ELEVATION

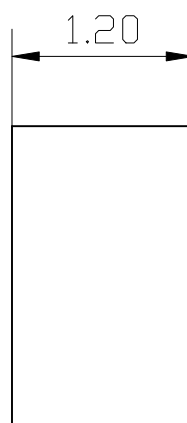

SIDE ELEVATION

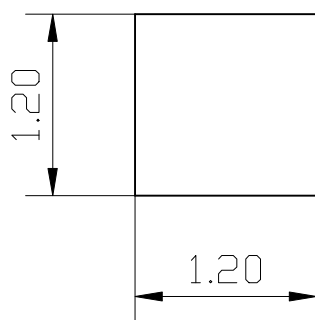

PLAN

PROPOSED METER CABINATE
1NO CABINATE PER TURBINE POSITION WHERE
INDICATED ON THE LOACTION PLAN

IF MORE THAN 1NO TURBINE ERRECTED,
CABINATES ARE POSITION IN A LINE BUTT UP
TO EACH OTHER

COLOUR
RAL 7000 SQUIRREL GREY

CLIENT
EWH 1
ST PEGS MILL
THORNHILL BECK LANE
BRIGHOUSE HD6 4AH

TITLE
METER CABINATE DETAILS

DATE 09.08.12
SCALE 1:50

DRAWN BY MC

CHECKED

DRG NO MC-P01

REVISION

© COPYRIGHT



TELEPHONE 0113 2525825
FAX 0113 2525874

M.J. COATES
2 UNITY HALL COURT
HAIGHMOOR ROAD
WEST ARDSLEY
WAKEFIELD
WF3 1ED

DESIGN SERVICES

AMENDMENTS