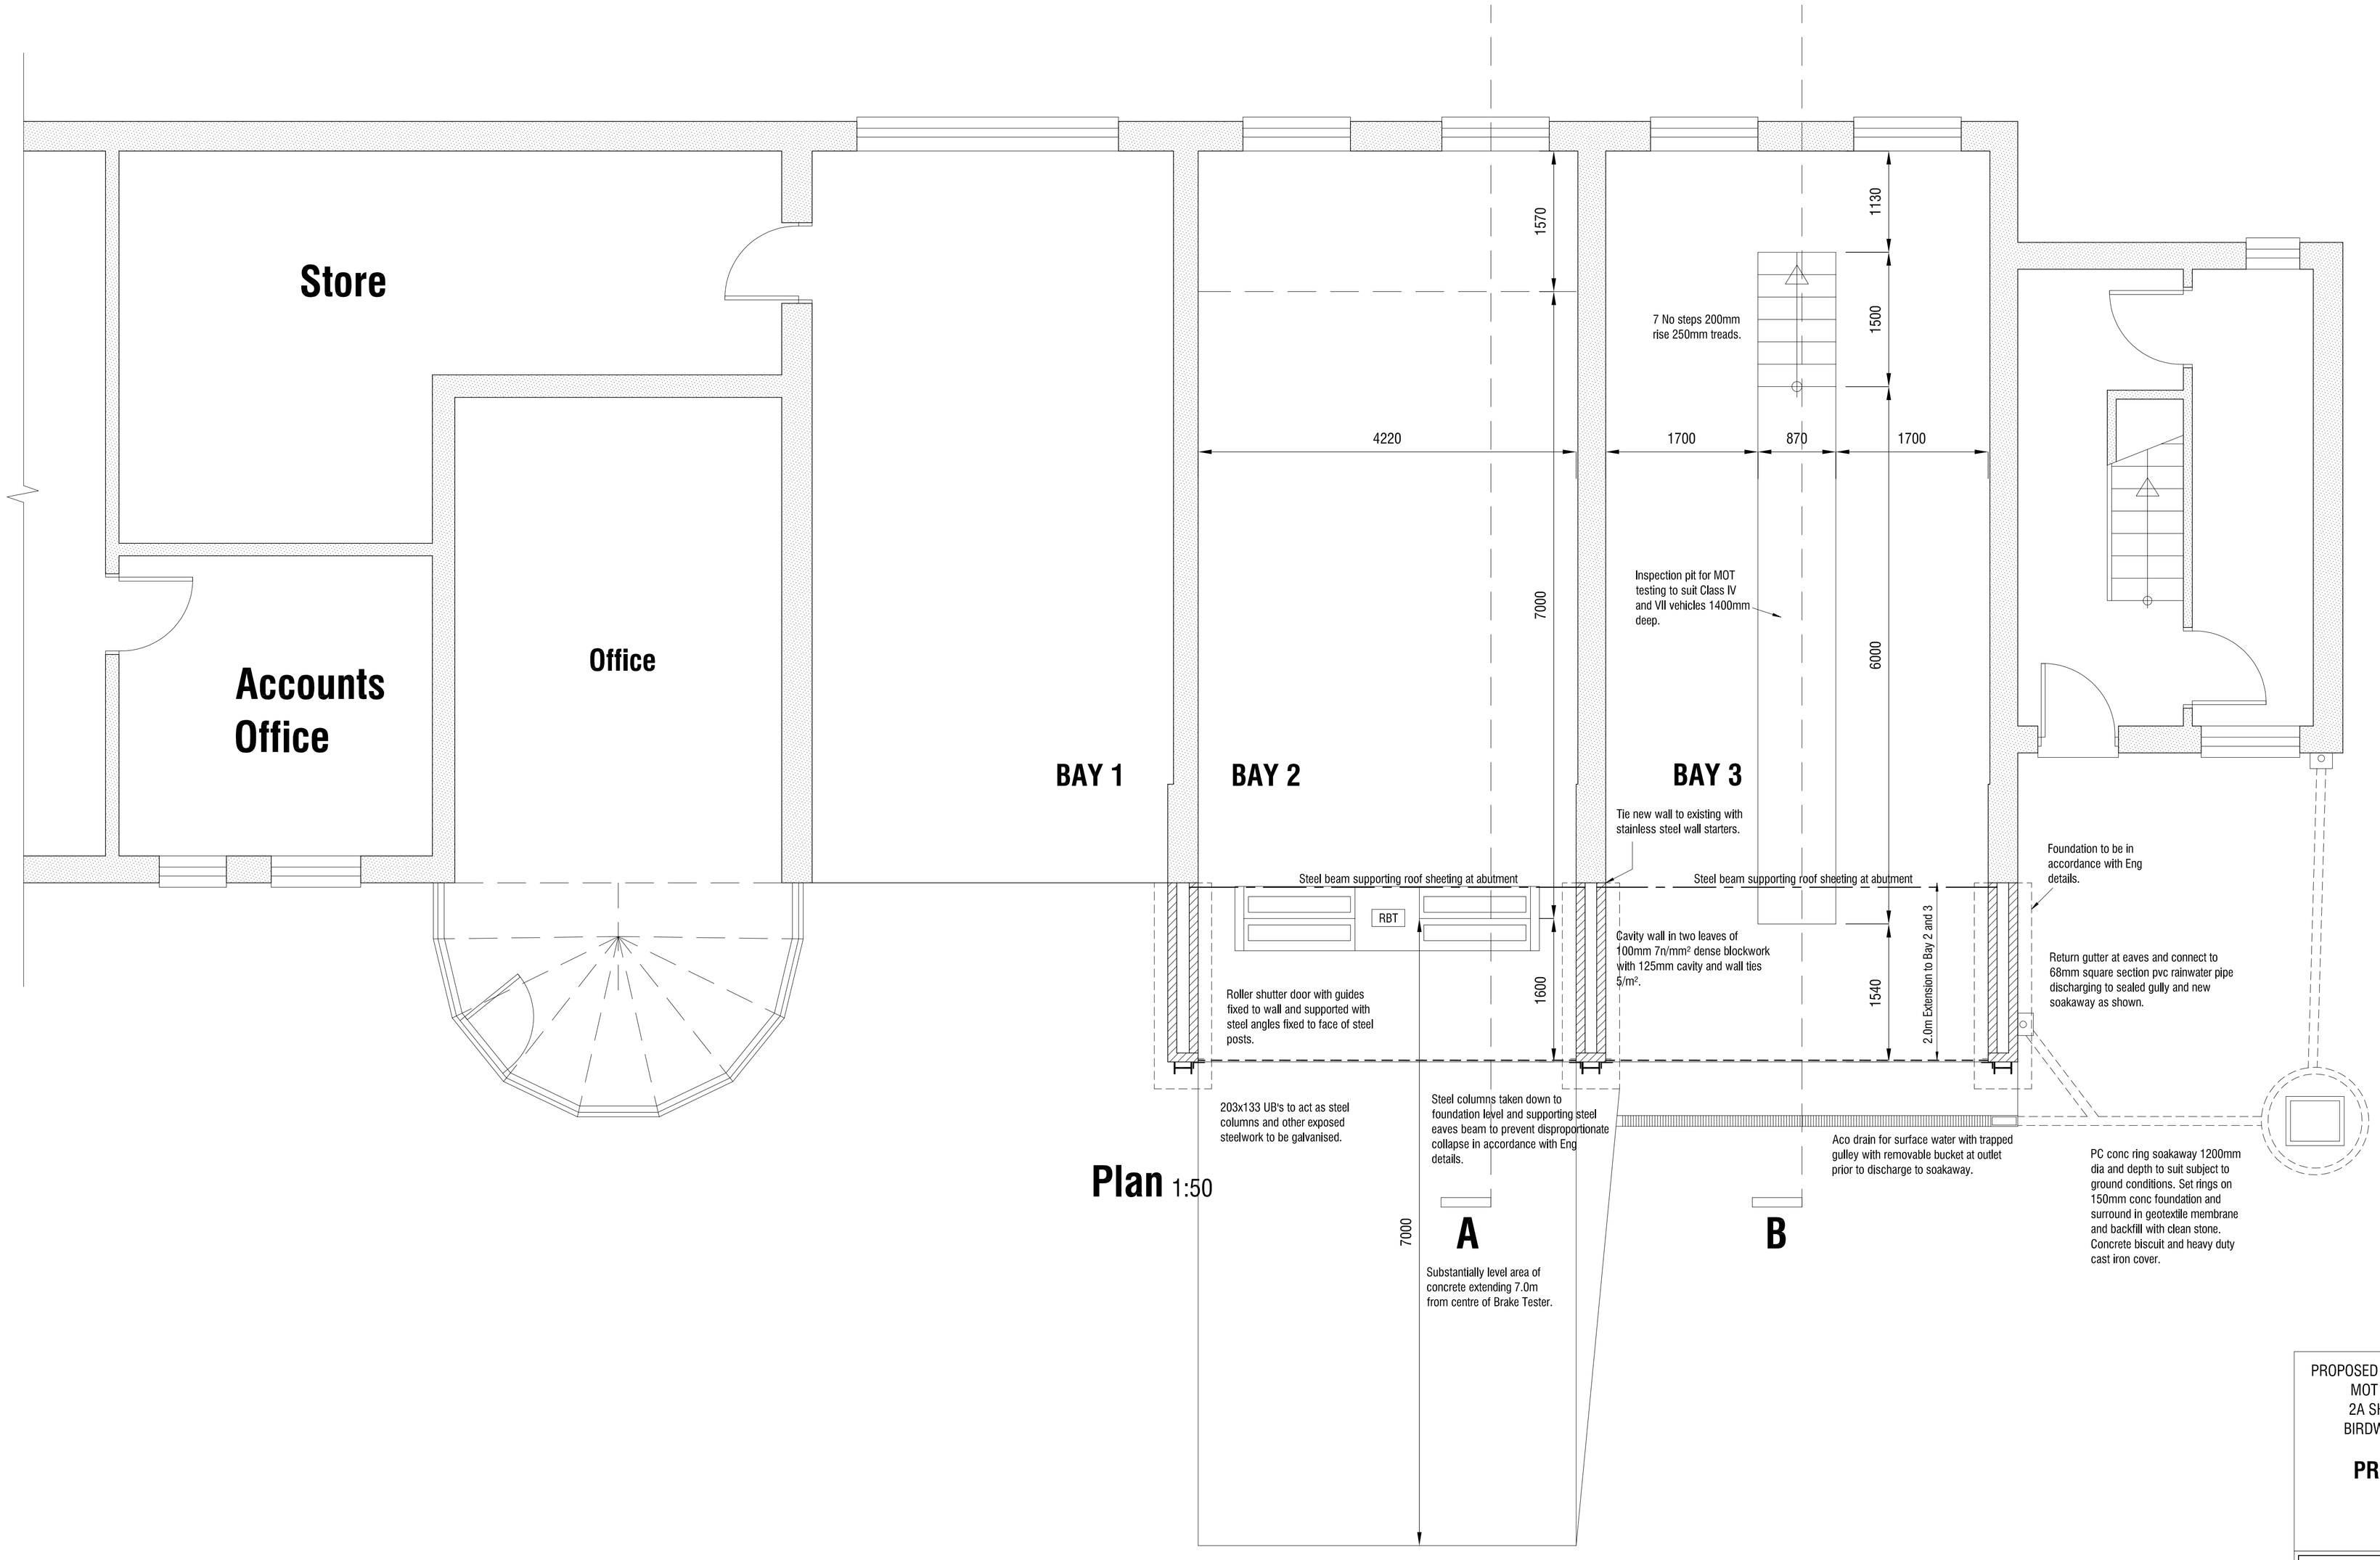


Plan 1:50

PROPOSED EXTENSION TO FORM
MOT SERVICE BAYS
2A SHEFFIELD ROAD
BIRDWELL BARNSLEY

PROPOSALS

PLAN

mboothdesign
architectural design and building consultants

11 Crowden Walk Barnsley
S75 2LU
T: 01226 286256
M: 07881898300
E: mboothdesign@btconnect.com

Scale	1:50 @ A1	Drawn	MJB
Date	JAN 2012	Ref.	12.04
Dwg No.	**WD1**	Rev.	

0m 2m 4m 6m

Copyright mboothdesign. All dimensions in millimeters unless otherwise stated. Dimensions for setting out in existing buildings are to be checked and verified on site, to be checked on site