



SIGN 9
3690x11450MM

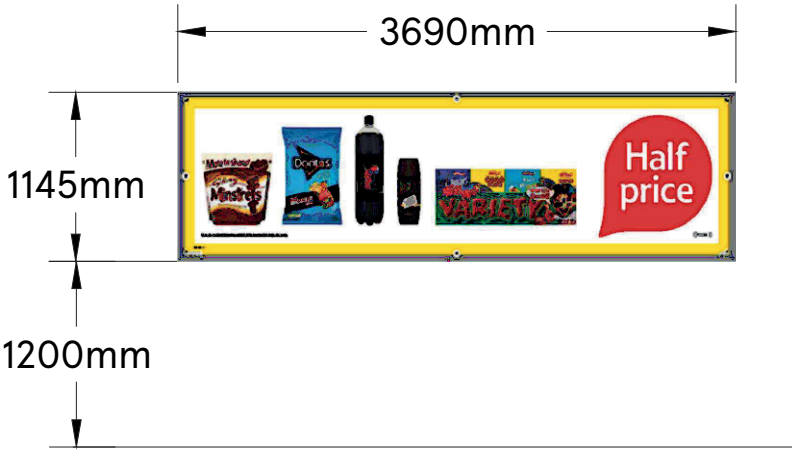


Wall mounted promotional banner with metal frame. SIZE : 3690X2345mm
Inset Scale - 1 : 50

SIGN 10
800x700MM

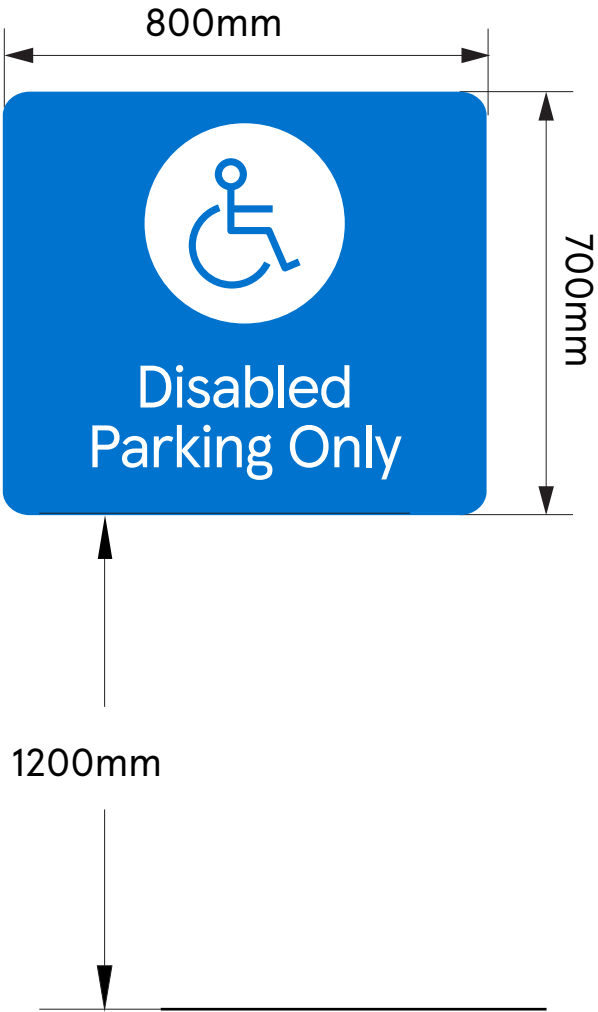


New Wall mounted Disabled Car Park Sign
Inset Scale - 1 : 20

SIGN 11
800x700MM

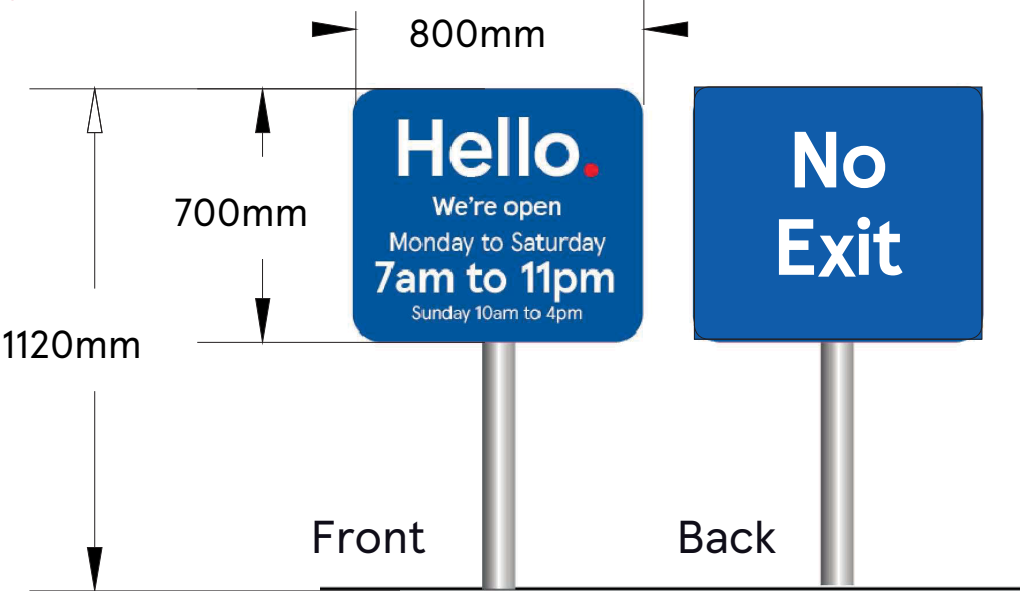


Pole mounted Hello / No Exist signs
SIZE : 800X1120mm
Inset Scale - 1 : 20

SIGN 12
800x700MM

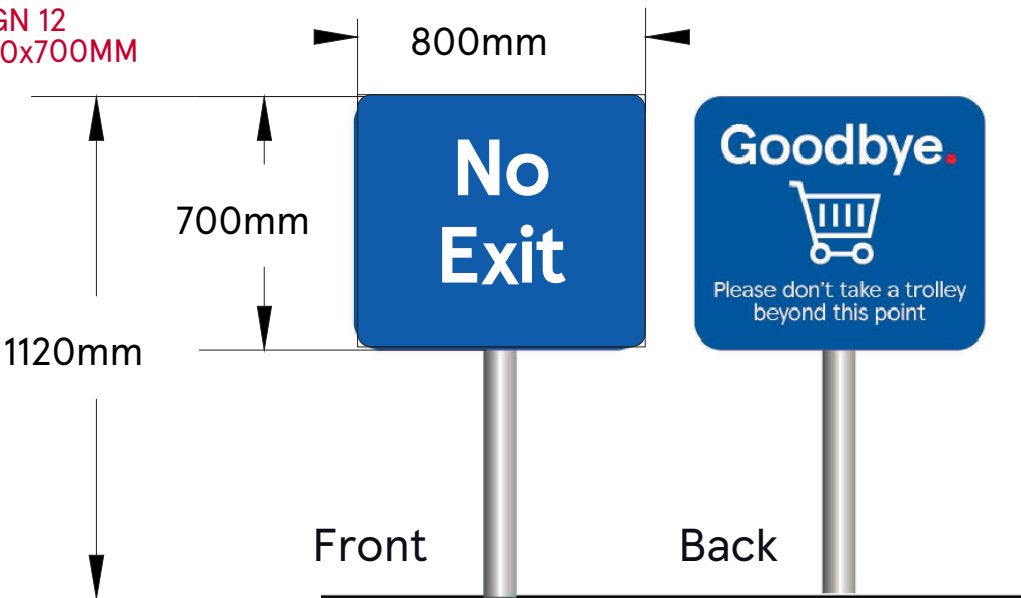

Pole mounted No Exist / Goodbye signs
SIZE : 800X1120mm
Inset Scale - 1 : 20

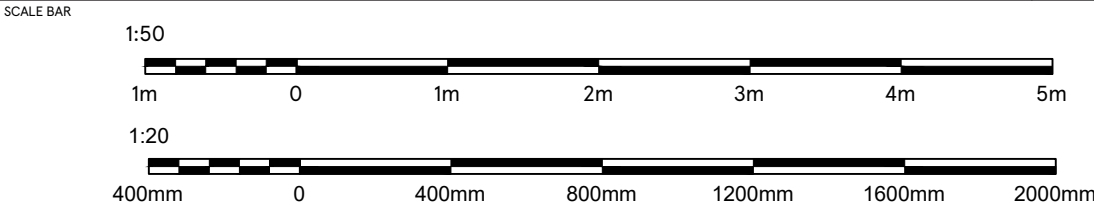

DRAWING NO
03_6798_03C

SCALE
1:20/1:50 @A3

CHECKED BY
SHIKHA
DRAWN BY
PRIYANKA

DATE
19.01.2023

STORE TYPE
EXPRESS

STORE NAME
BARNESLEY HUDDERSFIELD

CONTENT
PROPOSED SITE SIGNAGE _ADV

TESCO
FEASIBILITY PLANNING
STORE PLANNING DEPARTMENT
PROPERTY SERVICES
HIGHWOODS BUILDING, KESTREL WAY
WELWYN GARDEN CITY, HERTFORDSHIRE, AL7 1GB UK
TELEPHONE : 01707 395150
THE COPYRIGHT AND ALL OTHER RIGHTS IN AND RELATING TO THIS PUBLICATION BELONG TO AND ARE THE SOLE PROPERTY OF TESCO STORES LIMITED. ALL RIGHTS ARE RESERVED. NEITHER THE WHOLE NOR ANY PART OF THIS PUBLICATION MAY BE REPRODUCED OR TRANSMITTED IN ANY FORM OR BY ANY ELECTRONIC OR MECHANICAL MEANS INCLUDING PHOTOCOPYING AND RECORDING OR FROM ANY RETRIEVAL SYSTEM WITHOUT THE PRIOR WRITTEN LICENCE FROM THE OWNER. © 1997 TESCO STORES LIMITED.