




B M B C
CORPORATE MAIL ROOM
03 MAR 2014
Received by:
ORIGINAL COPY

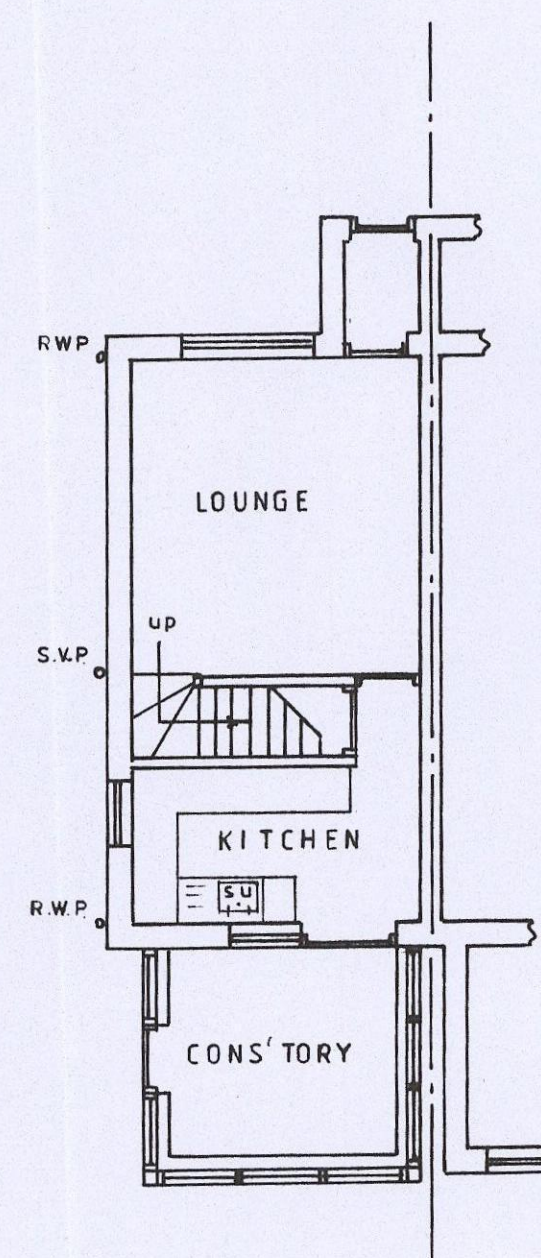


EXISTING G.F. PLAN

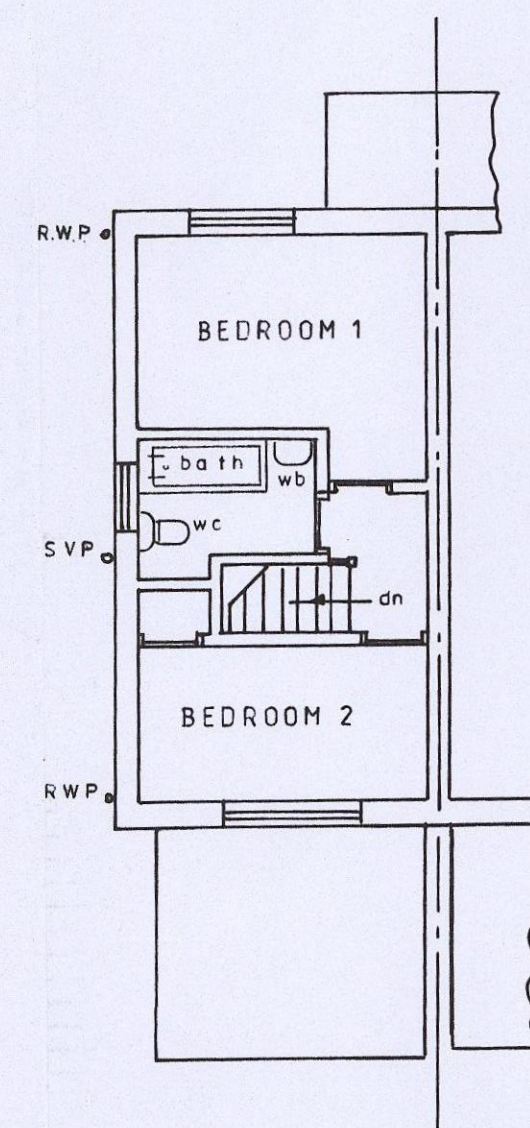


EXISTING F.F. PLAN

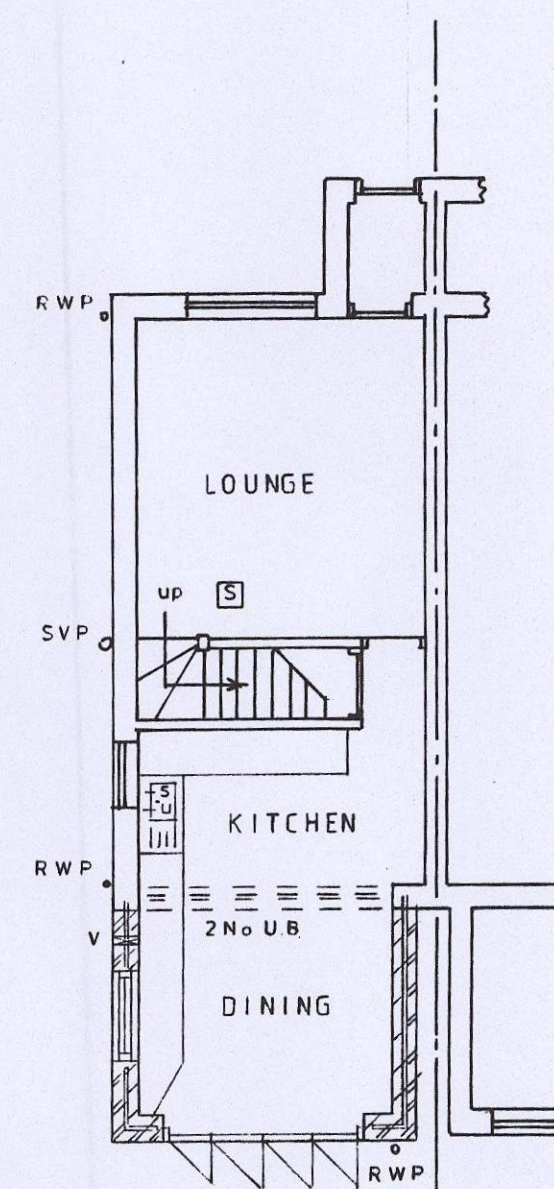


PROPOSED G.F. PLAN

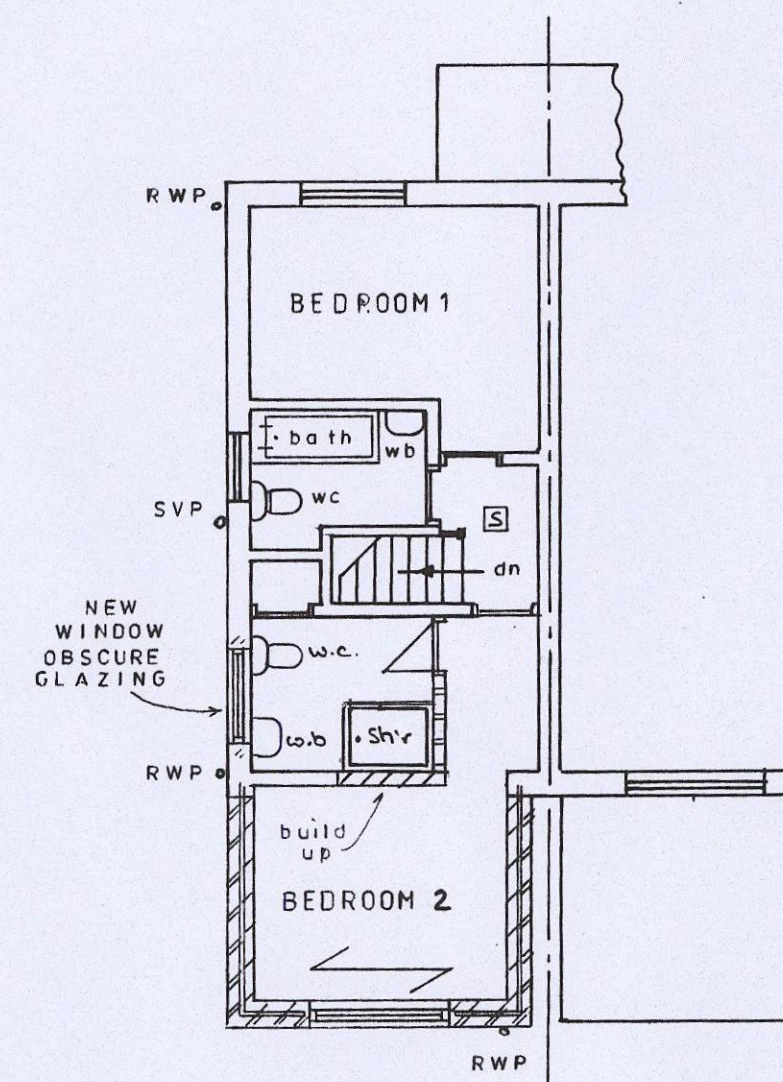


PROPOSED F.F. PLAN

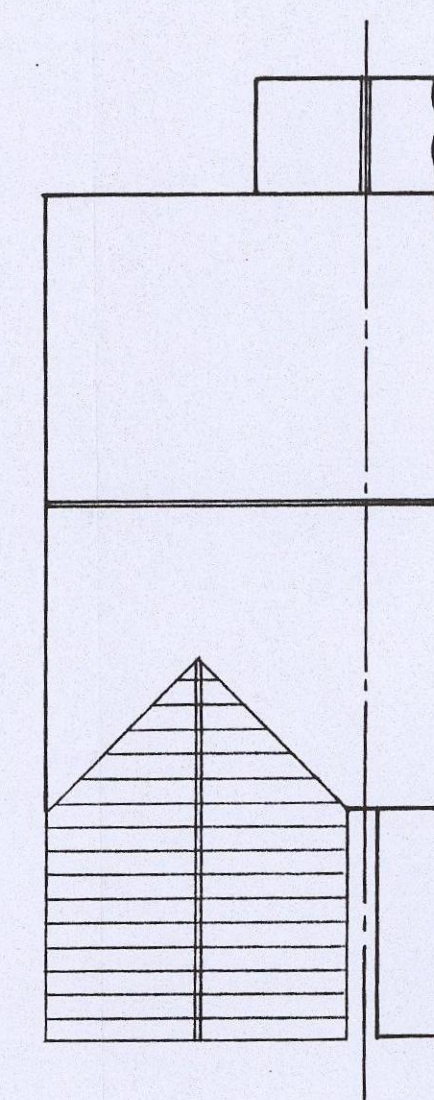


ROOF PLAN

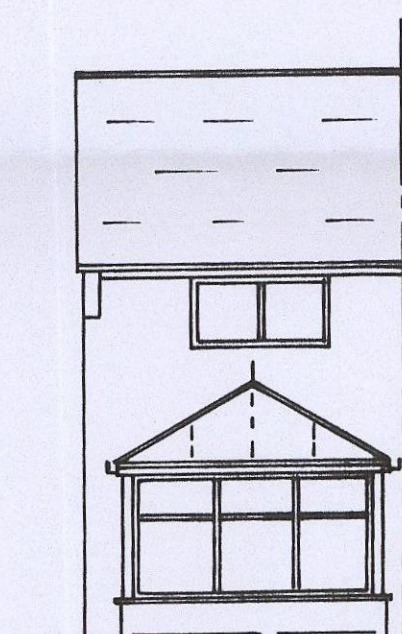


EXISTING REAR
SOUTH-WEST

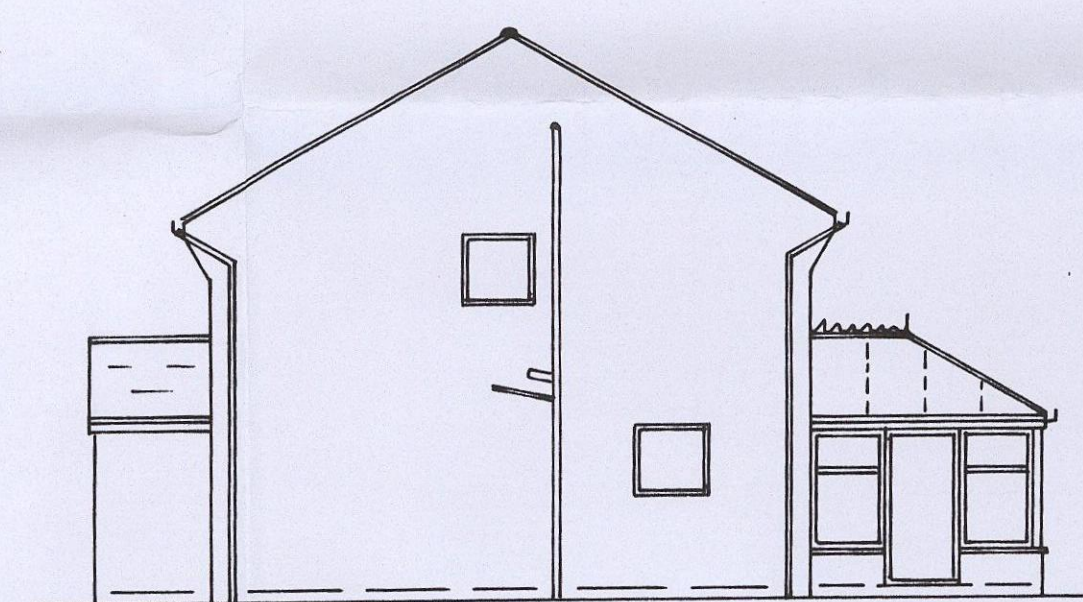


EXISTING SIDE
NORTH-WEST

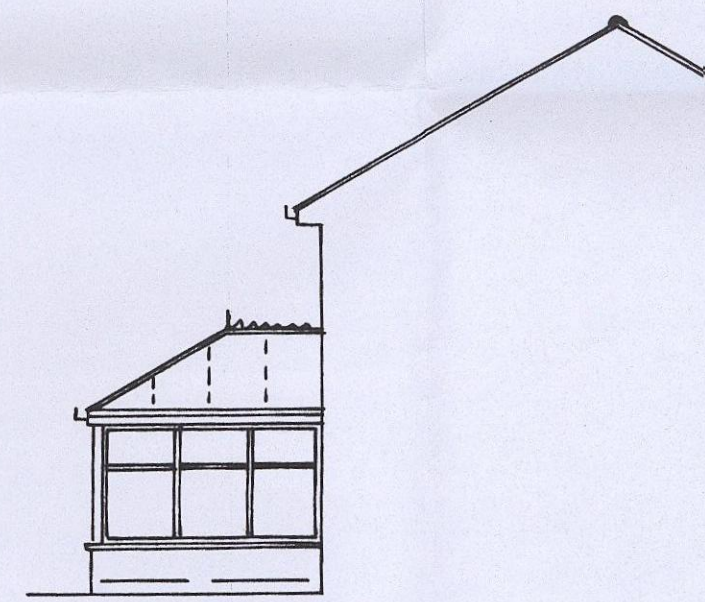


EXISTING SIDE
SOUTH-EAST

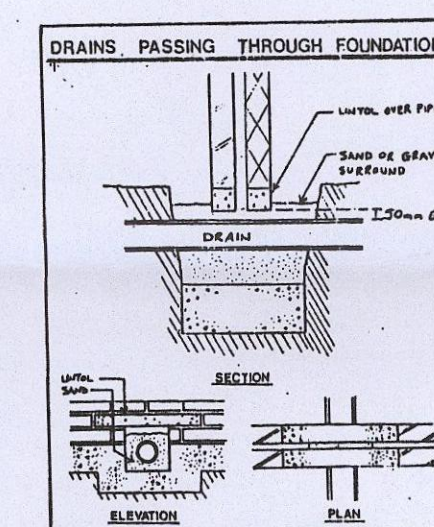


PITCH
OPX 30°

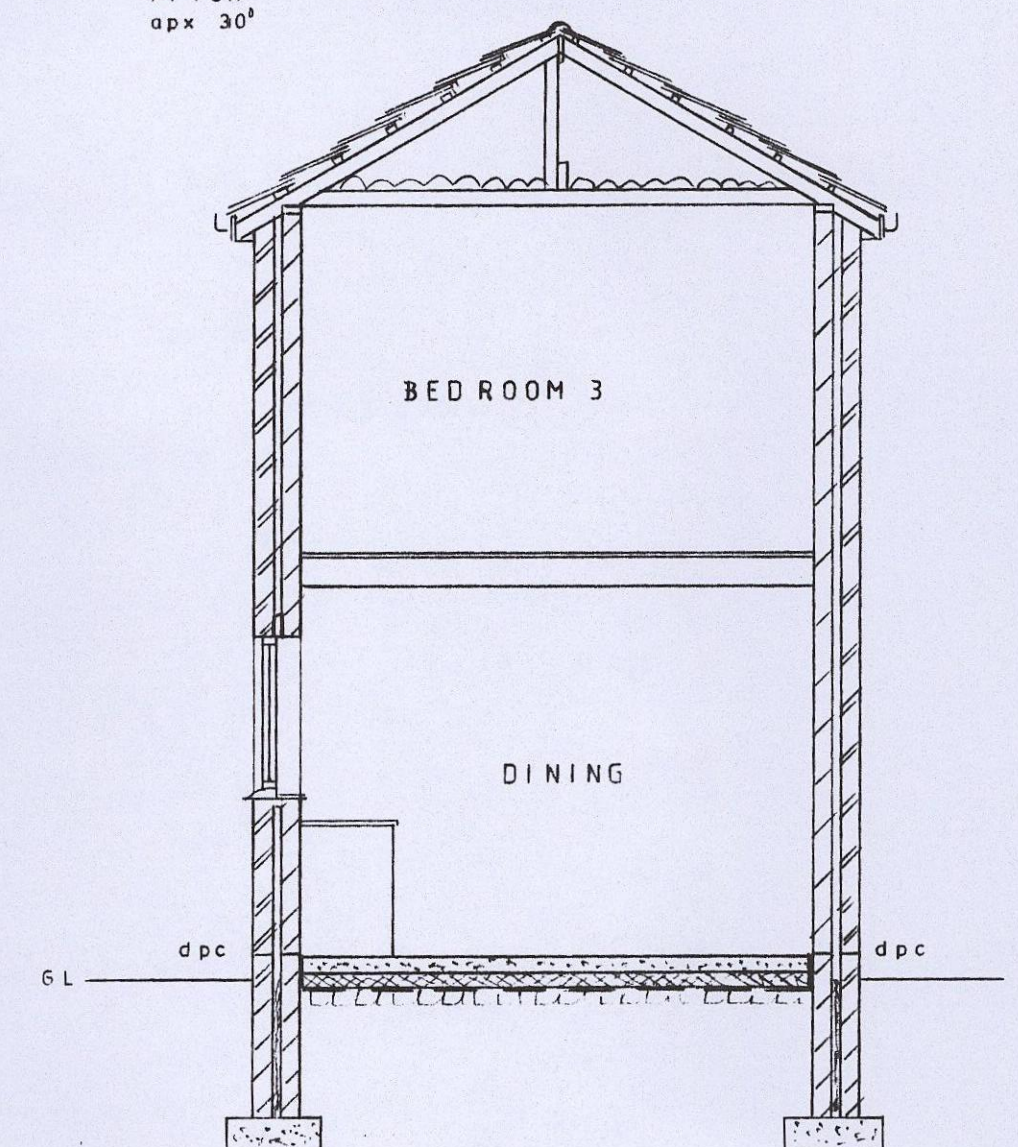


SECTION 1:50

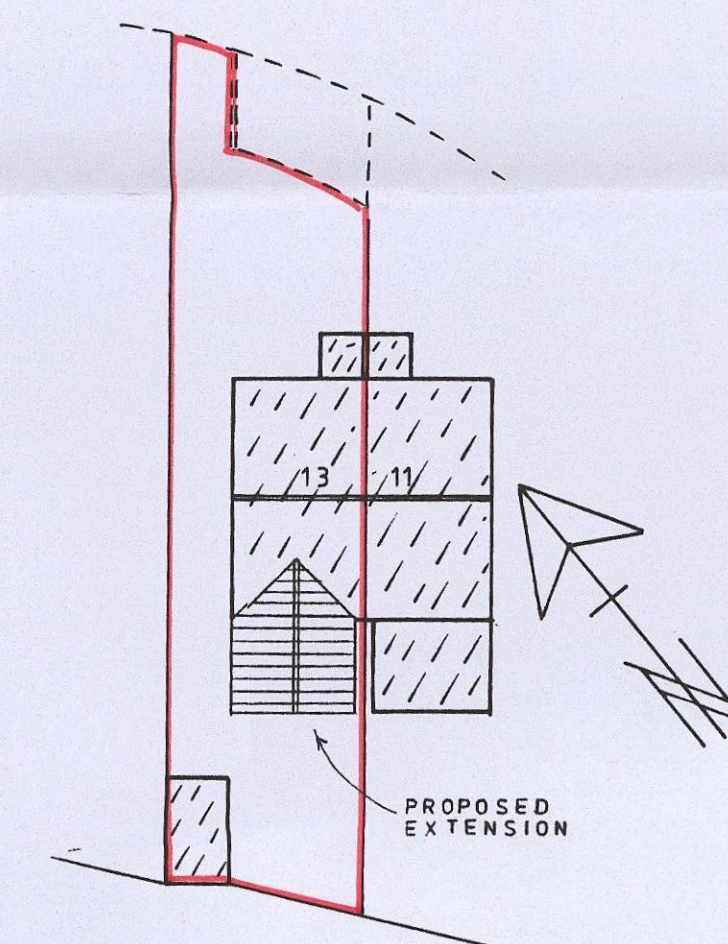


SITE PLAN 1:250

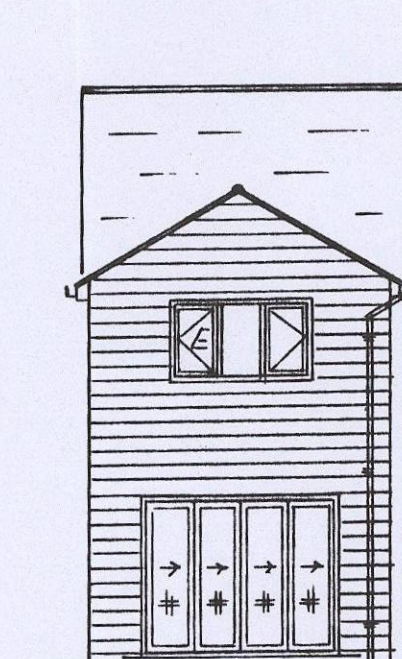

PROPOSED REAR
SOUTH-WEST

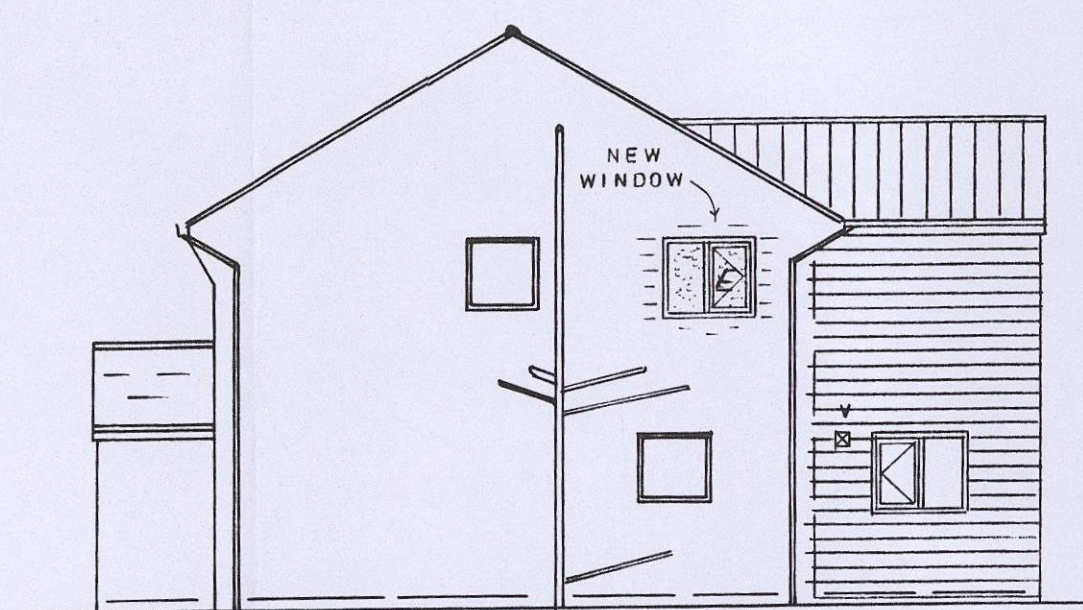

PROPOSED SIDE
NORTH-WEST

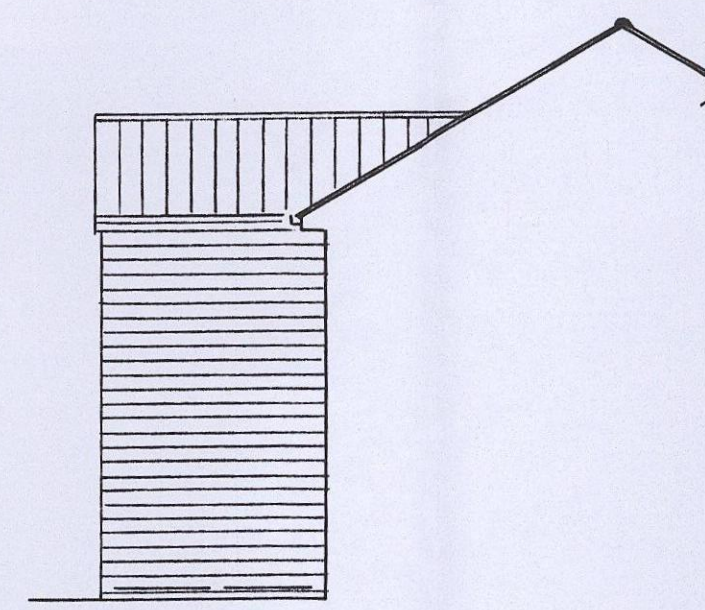

PROPOSED SIDE
SOUTH-EAST