


221123_SLR-004_CM6-2_SM.dwg

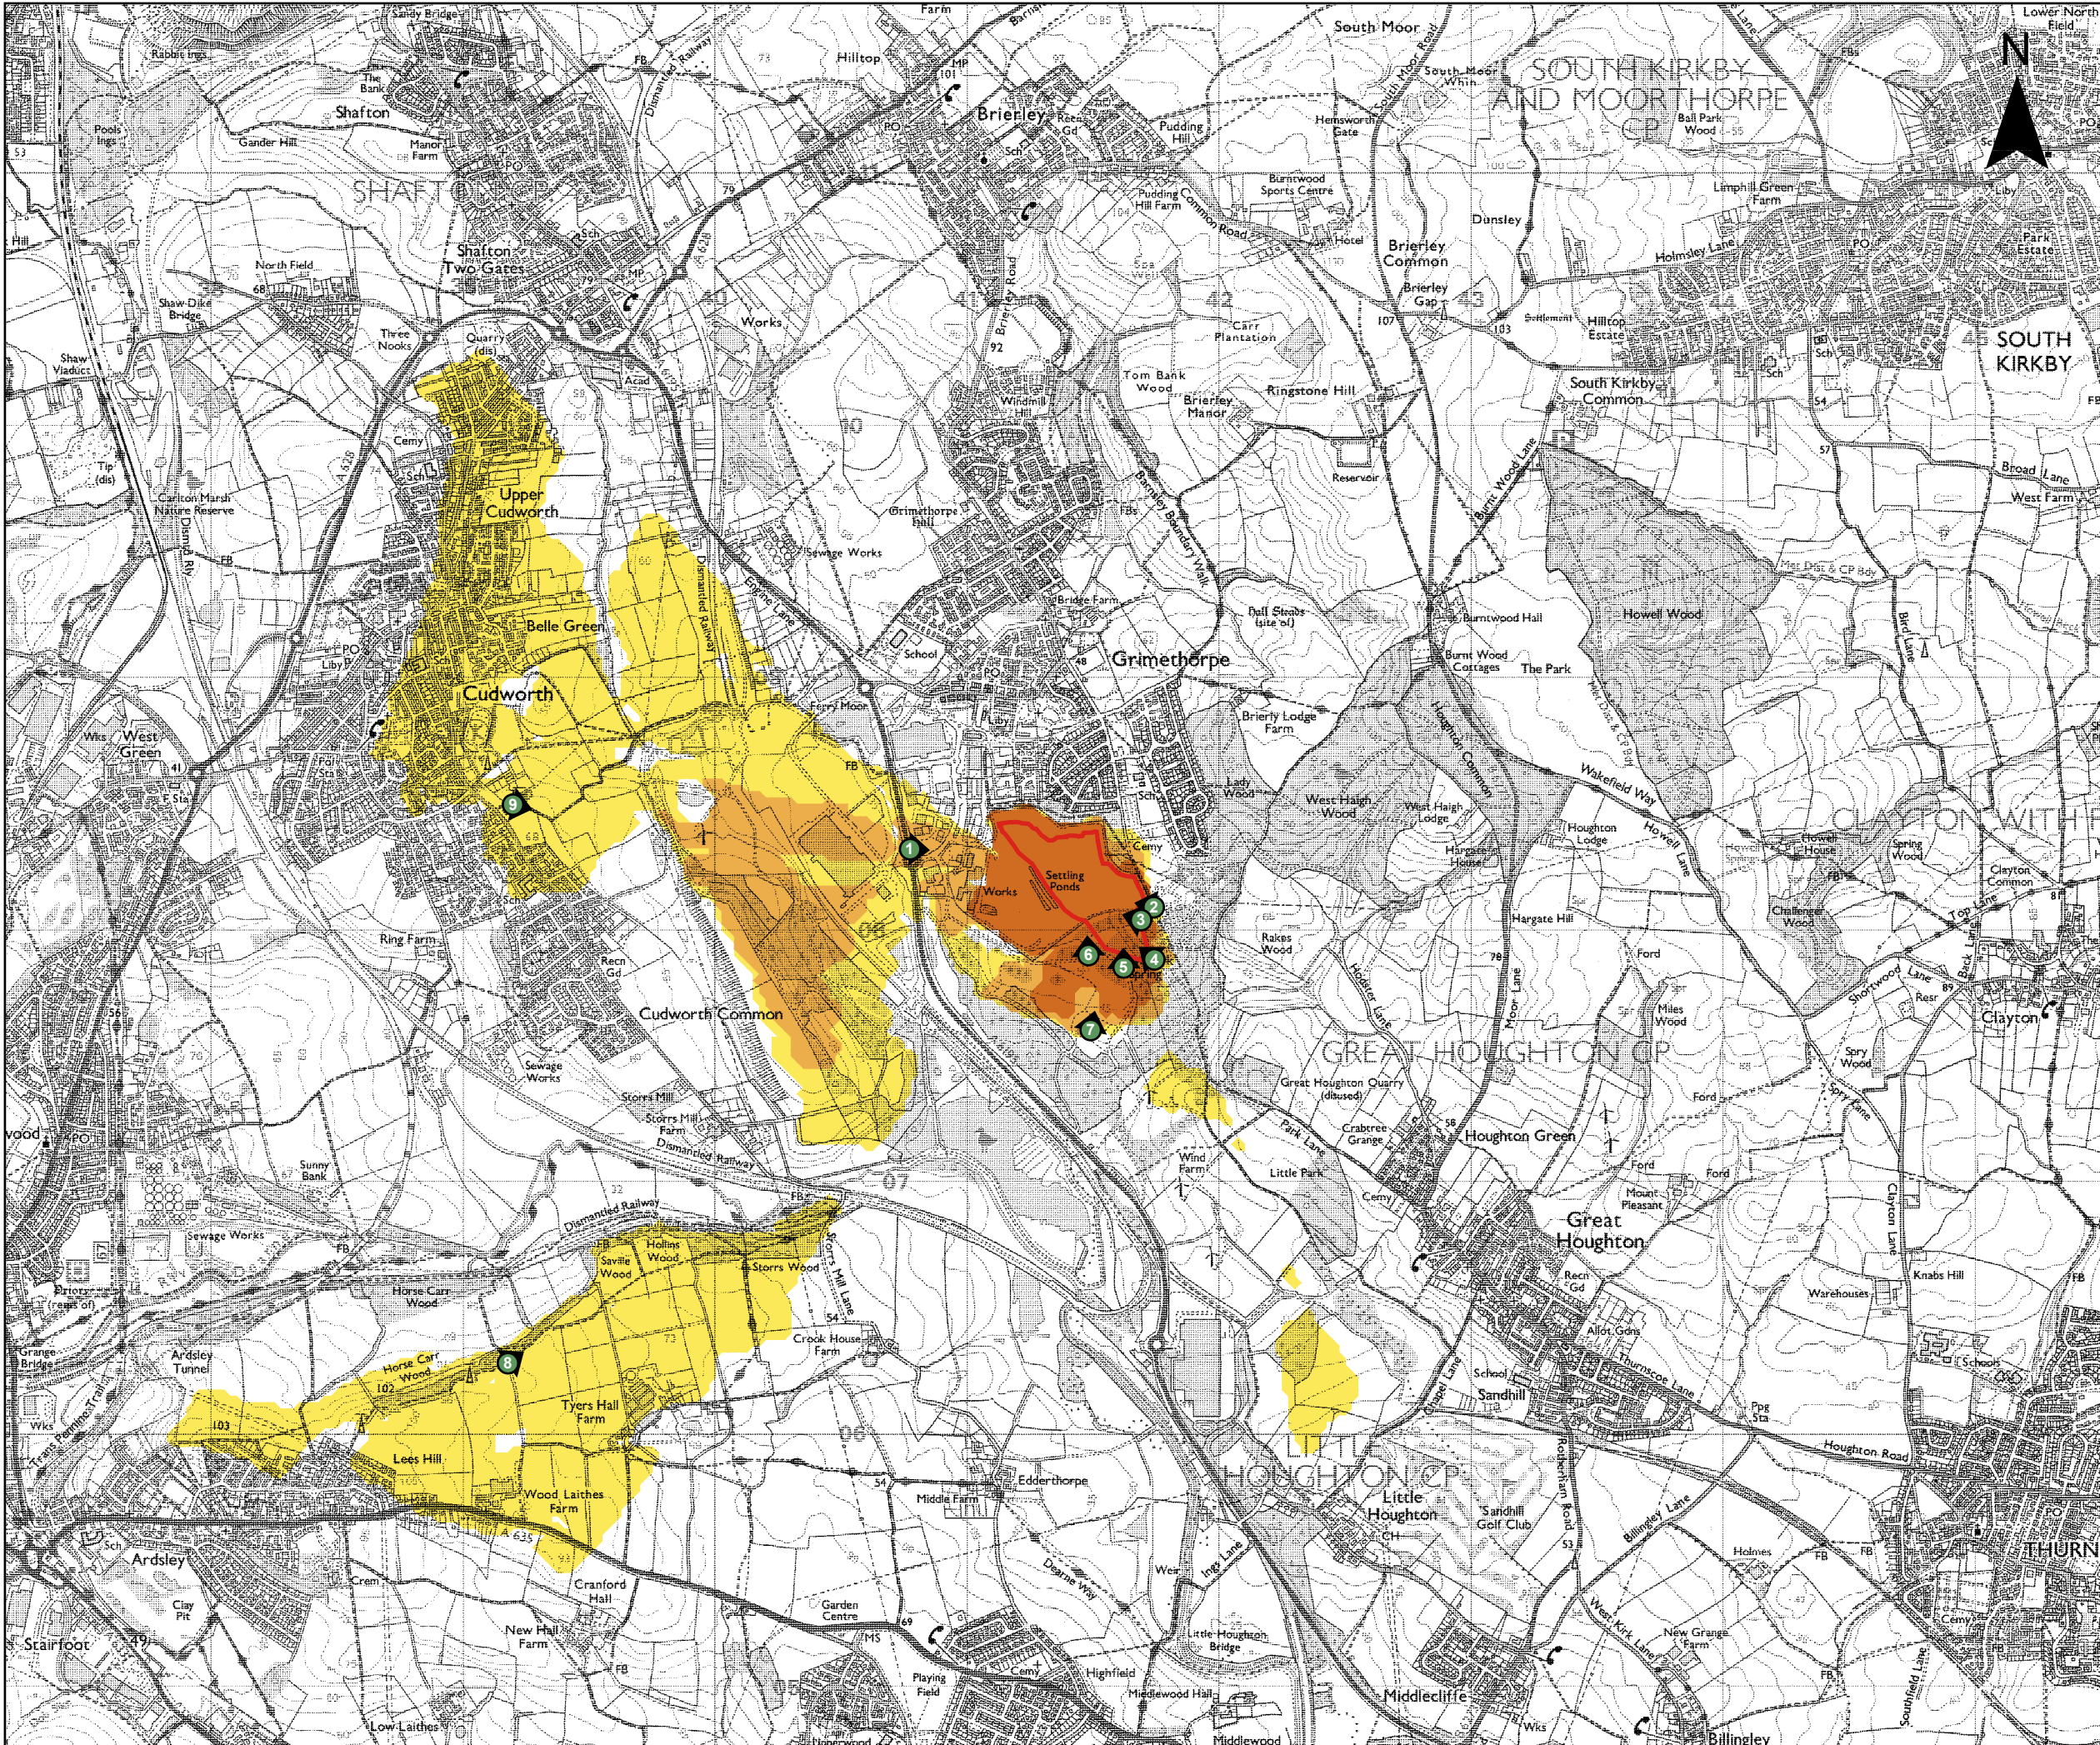

LEGEND



AREA ASSESSED FOR ZTV


ZONES OF THEORETICAL VISIBILITY:



GREATER THAN 3 DEGREES
VISIBLE VERTICAL ANGLE



BETWEEN 1 AND 3 DEGREES
VISIBLE VERTICAL ANGLE

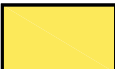

BETWEEN 0.25 AND 1 DEGREES
VISIBLE VERTICAL ANGLE

VIEWPOINTS



VIEWPOINT



MICHELMERSH
Brick Holdings PLC



SLR
global environmental solutions

2ND AND 3RD FLOORS,
15 MIDDLE PAVEMENT,
NOTTINGHAM, NG1 7DX
T: 01159 647280
www.slrconsulting.com

CARLTON MAIN CLAY PIT
PROPOSED EXTENSION

**ZONE OF THEORETICAL VISIBILITY
EXTRACTION AREA - PH 4**

CM 6/2

Scale
1:25,000 @ A3

Date
NOV 2022