


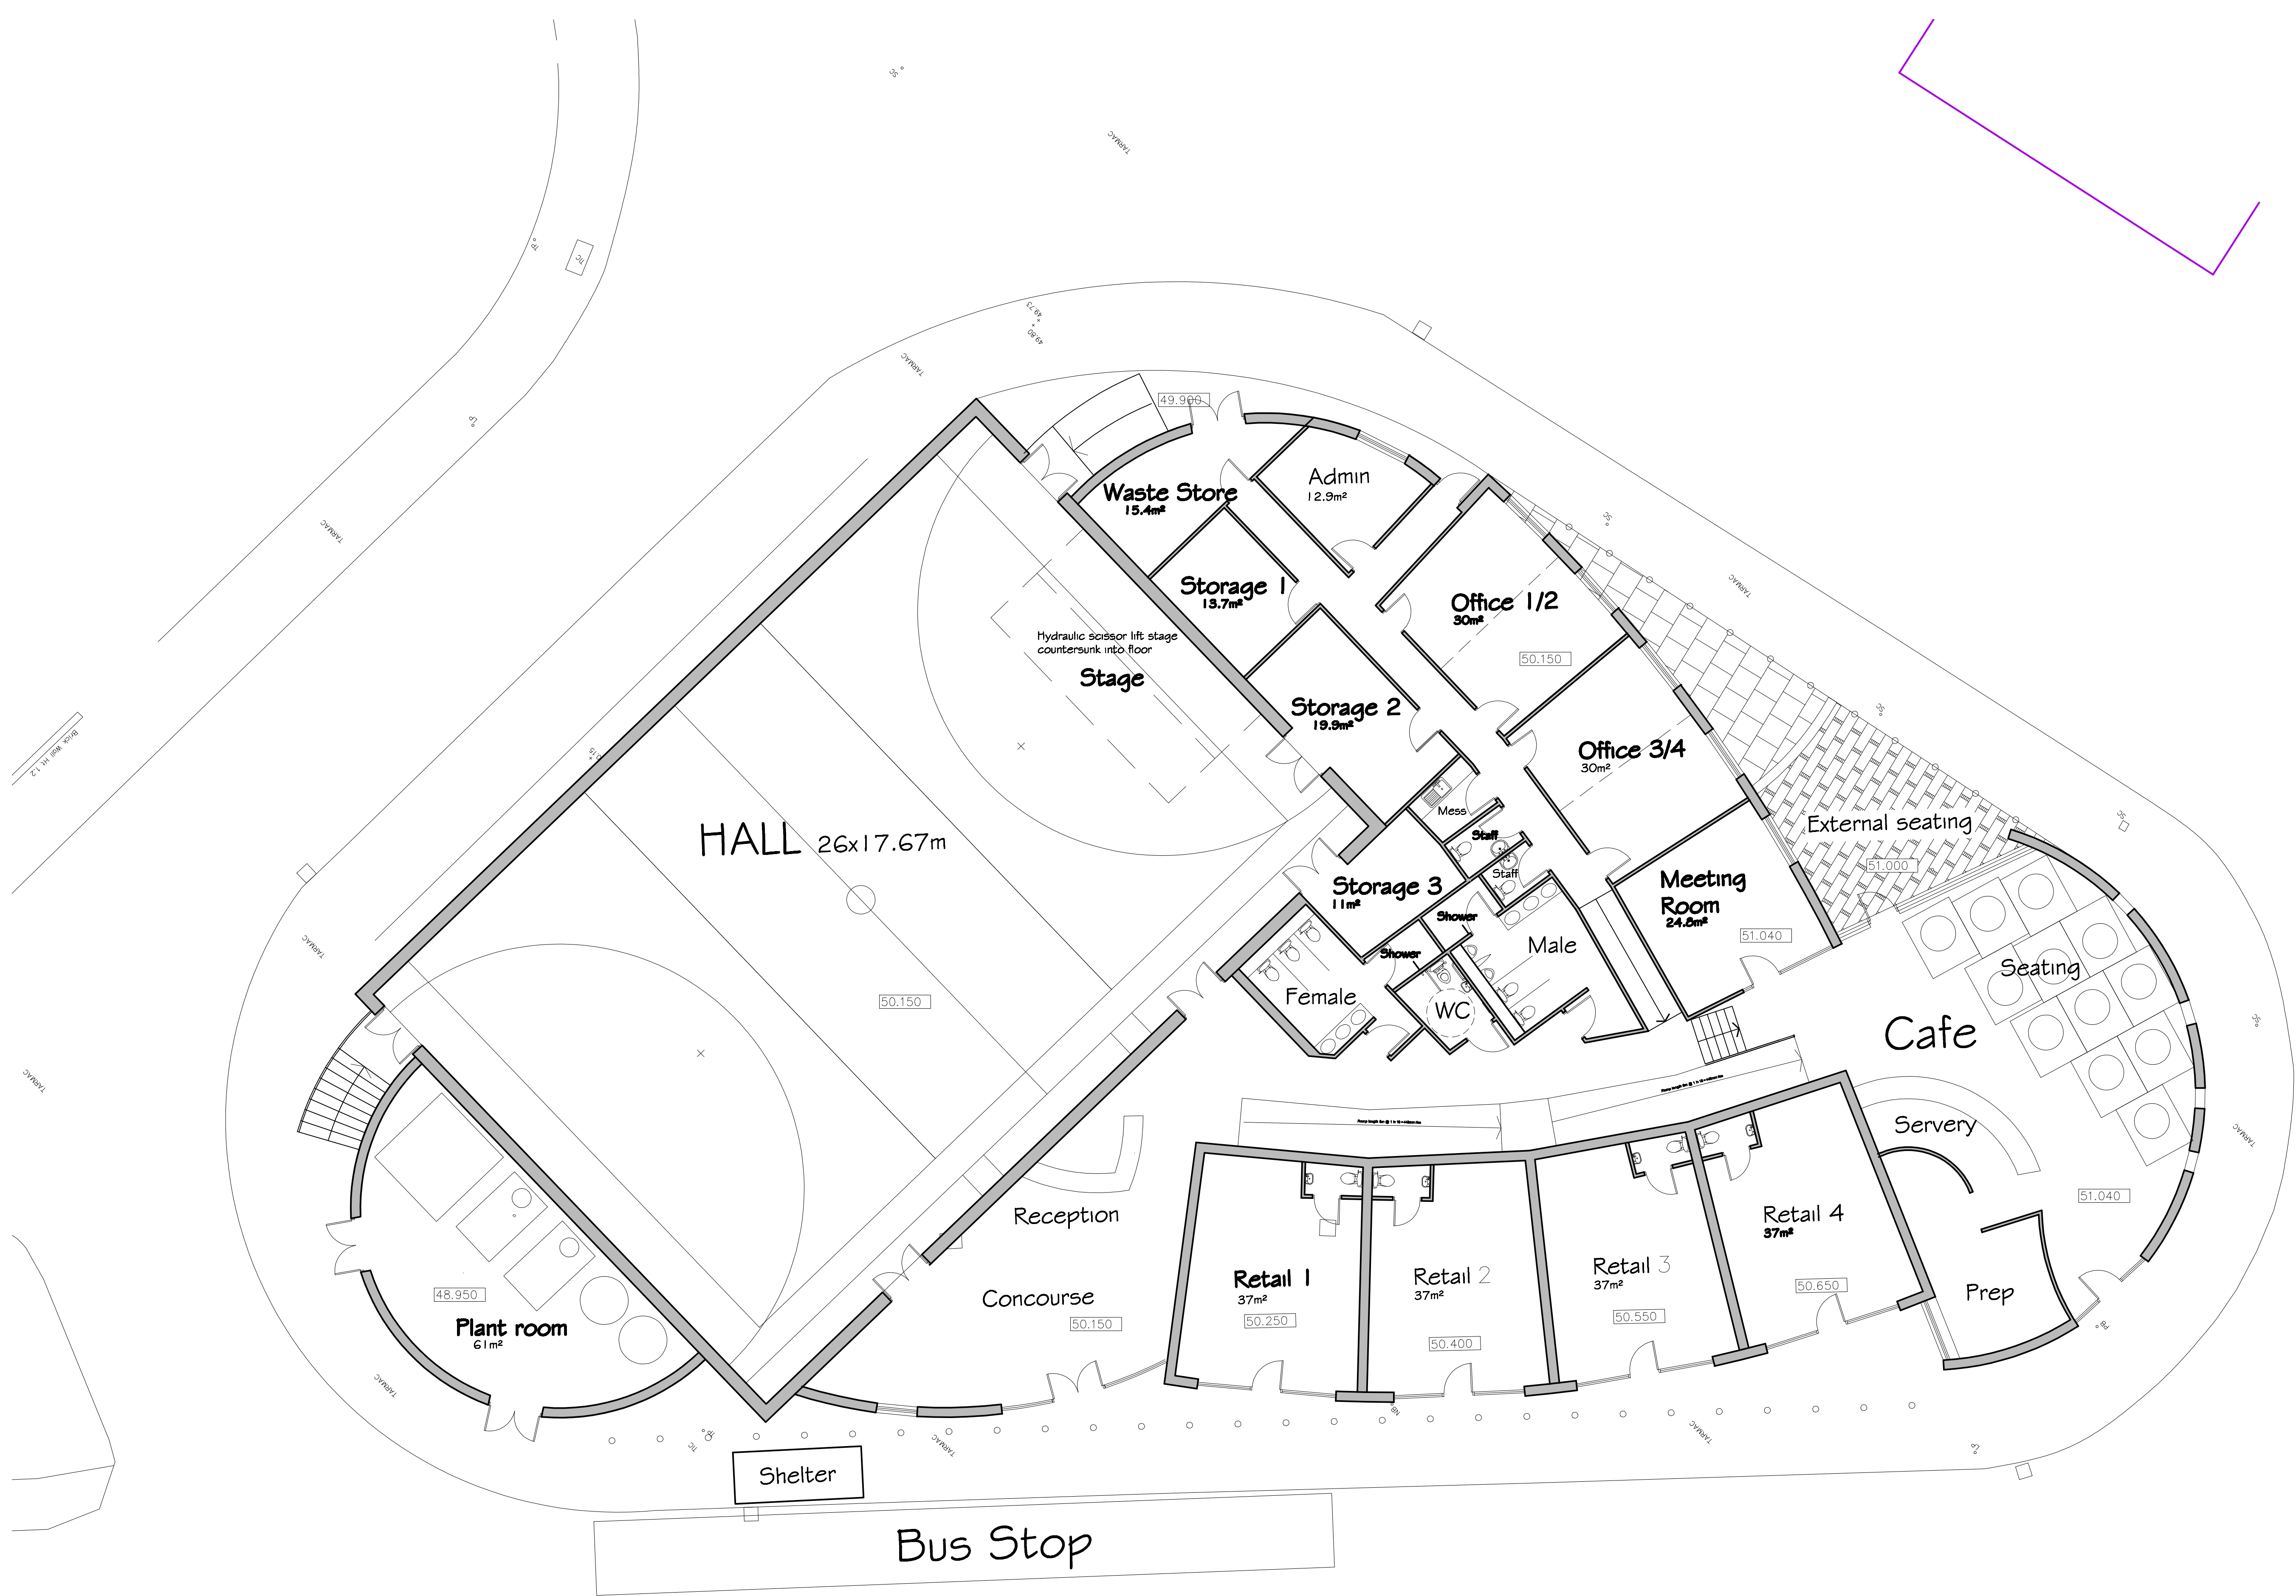

Do not scale from this drawing
The Contractor is to check all dimensions on site and report discrepancies to the Architect.

All rights described in Chapter IV of the Copyright, Designs and Patents Act 1988 have been generally asserted ©

B	02.05.08	Drawn: NGR	Check:
Waste store added + bollards, reception desk relocated			
A	30.01.08	Drawn: NGR	Check:
Showers added			

Enrich Design Ltd
Mayfield House, Mayfield Road, Sheffield, S10 4PR
t: 0114 236 1725 m: 0772 004 6152
enrichdesign@btconnect.com www.enrich.co.uk

drawn NGR	check
PROJECT WCCA 40 - 52 HIGHSTONE ROAD WORSBOROUGH	
DRAWING THE COMMON GENERAL ARRANGEMENT PLAN	
scale 1:100@A1	date 24.09.07
ref 721	number 02
rev B	