
WOMBWELL - TYPICAL ROAD SECTION

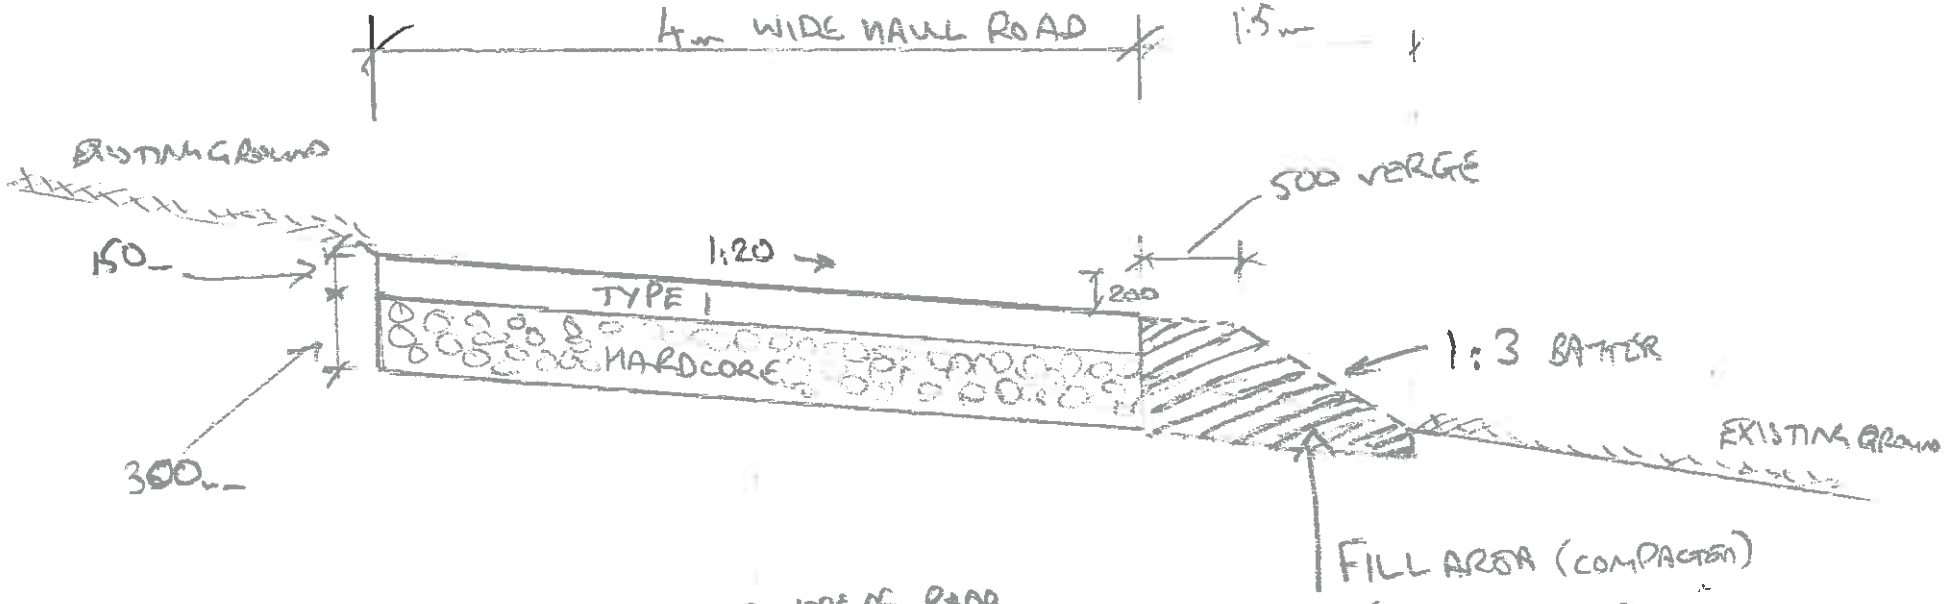

CENTRE OF ROAD = CENTRE OF EXISTING PATH

LOWEST CBR VALUE 4.3%

PLACE TOPSOIL TO ONE SIDE FOR REPLACEMENT AT LATER DATE

H MILLS