Homes England

Proposed Residential Development, Shafton, Barnsley,

Flood Risk and Foul Drainage Assessment

March 2018

Geneva Building, Lake View Drive, Sherwood Business Park
Annesley, Nottingham NG15 0ED


www.wyg.com

Document Control

Document:	Flood Risk and Drainage Assessment
Project:	Shafton, Barnsley
Client:	Homes England
Job Number:	A090070-332
File Origin:	O:\Engineer\Projects A000000 to A999999\A090070-332 Shafton FRA\Project Admin\Reports\Shafton FRA
Revision: -	**Version 1**
Date:	**March 2018**

Prepared by	Checked by	Approved By
Anna Cuanalo	**Tom Spawton**	**Colin Davidson**



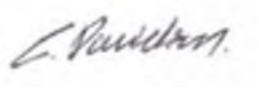

This report has been prepared for Homes England, and any duty of care to any other party is excluded. Any other party using or intending to use this information for any other purpose should seek the prior written consent of WYG.

The conclusions reached are those which can reasonably be determined from the sources of information referred to in the report and from our knowledge of current professional practice and standards. Any limitations resulting from the data are identified where possible but both these and our conclusions may require amendment should additional information become available. The report is only intended for use in the stated context and should not be used otherwise.

Copyright of this report is owned by WYG and may not be published, reproduced or adapted without their consent.

Contains Environment Agency information © Environment Agency and database right.

Table of Contents

1 Executive Summary 1
2 Introduction 3
2.1 Background 3
2.2 Site Location 3
2.3 Data Collection 4
2.4 Proposed Development 4
3 Data 5
3.1 Environment Agency 5
3.2 Topographical Survey 6
3.3 Strategic Flood Risk Assessment 6
3.4 Preliminary Flood Risk Assessment 6
3.5 British Geological Survey Mapping 6
3.6 Soakaway Testing 6
3.7 CCTV Survey 7
4 Flood Risk Assessment 7
4.1 Historical Flooding 7
4.2 Fluvial Flooding 7
4.3 Tidal Flooding 8
4.4 Groundwater 8
4.5 Surface Water/Overland Flow 8
4.6 Sewer Flooding 11
4.7 Artificial Sources 11
4.8 Climate Change 11
5 Site Drainage 12
5.1 Existing Site Drainage 12
5.2 Proposed New Development Drainage 13
5.3 Foul Discharge 17
6 Flood Risk Management and Mitigation Measures 18
6.1 Sequential Test 18
6.2 Mitigation of Surface Water Flood Risk 18
6.3 Proposed Site Drainage 18
7 Conclusions 19

Appendix A - Proposed Site Layouts

Appendix B - LLFA Correspondance

Appendix C - YW Plans and Correspondace

Appendix D - SFRA and PFRA Maps

Appendix E – MicroDrainage Calculations

Appendix F – Topographic Survey

Appendix G – Soakaway Testing

Appendix H – CCTV Survey

1 Executive Summary

Existing Site	The Greenfield Site covers an area of approximately 1.3ha and is located to the north east of High Street, Shafton, Barnsley, S72 8NF (grid reference 439371mE, 410885mN). The proposed development is to construct 43 residential dwellings.
Flood Risk Assessment	The Environment Agency (EA) flood risk zone map shows the site to lie entirely within Flood Risk Zone 1 (low risk – likelihood of flooding less than 0.1% - 1 in 1000 year return period). The closest Main River to the site is Hemp Dike which is located approximately 850m to the North of the site. Following review of flood risk at the site, it is considered that the proposed development is at low risk of flooding from sources including rivers and watercourses, surface water, sewers and groundwater. According to Table 2 of the NPPF, the proposed development would be considered as the 'More Vulnerable' land use classification in respect to flood risk vulnerability.
Site Drainage	In accordance with the recommendations in the NPPF, the design of the new development will adopt measures to reduce the surface water discharge through the use of sustainable drainage techniques. Surface water runoff will be attenuated within the Site drainage system to mitigate off-site flooding and to protect vulnerable areas within the Site. Soakaway testing has identified poor infiltration rates for the site. In the absence of a local watercourse a sewer connection is considered the only feasible option. Yorkshire Water has been consulted and has confirmed that in this instance a limited discharge of 3.5 l/s of surface water could be connected to the surface water sewer within Acacia Grove. An above ground detention basin has been sized that provides a volume of 431 m^3 of attenuation storage which is sufficient to balance flows during the 1 in

	100 year + CC event whilst limiting the discharge to 3.5 l/s. Other potential SuDS options such as permeable paving with subgrade storage within private parking areas and filter drains may be considered at detailed design stage. Yorkshire Water has confirmed that the foul sewerage from the site can discharge at an unrestricted rate to the combined sewer in High Street to the south west of the site. A pumped connection will be required.
Conclusions	Provided that steps are taken within the detailed design to mitigate and manage the residual flood risks it is concluded that the site is appropriate for the proposed development. A practical means of surface water management for the site has been provided.

2 Introduction

2.1 Background

This report was commissioned by Homes England and has been produced to support the planning application for 43 residential dwellings located to the north of High Street, Shafton, Barnsley, S72 8NF. The land to be developed currently consists of Greenfield land.

This Flood Risk Assessment report is undertaken in accordance with the National Planning Policy Framework (NPPF, March 2012) and the accompanying technical guidance issued by the Department for Communities and Local Government (March 2012). Recommendations and guidance set out within the Code of Practice 'BS 8533: 2011 Assessing and Managing Flood Risk in Development' has also been considered in the production of this report.

2.2 Site Location

The Site is located north east of High Street, Shafton, Barnsley, S72 8NF (grid reference 439371mE, 410885mN). The land under consideration has an approximate area of 1.3ha and is a Greenfield Site. The Site is approximately rectangular in shape and is bound to the East by Residential Dwellings and Greenfield land, to the south by High Street, and to the north and west by Residential Dwellings as shown in Figure 1.

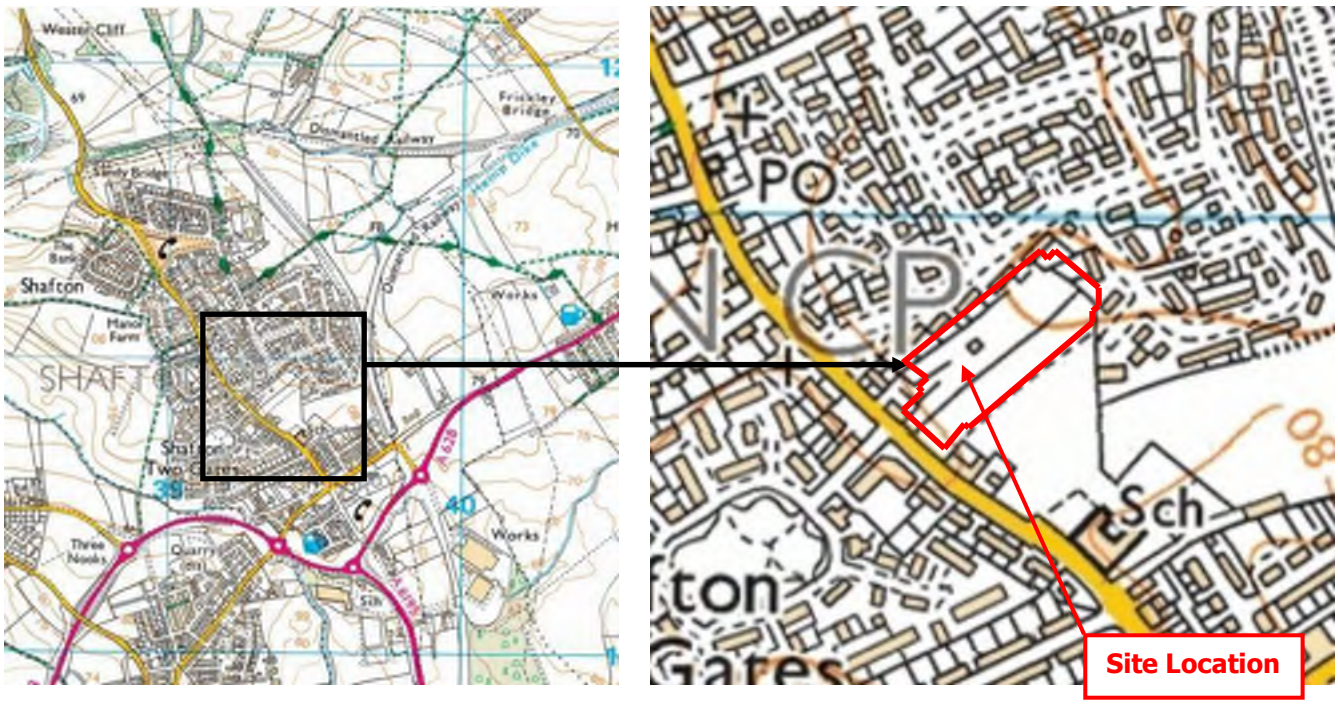


Figure 1 – Site location plan

2.3 Data Collection

The flood risk assessment utilises the following data sources:

- Proposed Site Layout;
- Topographical Survey;
- Barnsley Metropolitan Borough Council Strategic Flood Risk Assessment (SFRA) dated September 2010;
- Barnsley Metropolitan Borough Council Preliminary Flood Risk Assessment (PFRA) dated July 2011;
- British Geological Survey (BGS) Mapping (BGS website);
- Environment Agency flood mapping (EA website);
- LLFA Correspondence;
- WYG Soakaway testing, November 2017;
- CCTV Drainage Survey of downstream network.

2.4 Proposed Development

The proposals indicate that the Greenfield land is to be redeveloped for residential use with the client stating that up to 43 residential dwellings are proposed for the site. A proposed residential development layout is included within Appendix A of this report.

According to NPPF Flood Vulnerability Classification (Table 2), residential development is classed as 'more vulnerable' in respect to flood risk. The proposed land use is considered appropriate within Flood Risk Zone 1.

3 Data

3.1 Environment Agency

The Environment Agency's (EA) Flood Risk Map has been consulted and the entirety of the site is shown to lie within Flood Risk Zone 1. This zone comprises land assessed as having a less than 1 in 1000 annual probability of river or sea flooding (<0.1% annual exceedance probability (AEP)). The EA flood risk map is shown in Figure 2 below.

The EA website flood risk map shows that the closest Main River to the site is Hemp Dike which is located approximately 850m to the north of the site.

The EA flood risk map is shown in Figure 2 below.



Figure 2: Environment Agency website flood risk map

Since the application site is located within Flood Risk Zone 1, no recent correspondence has been undertaken with the EA as the responsibility for flood risk is now covered by the Lead Local Flood Authority (LLFA) for the area, this being the Barnsley Metropolitan Borough Council.

3.2 Topographical Survey

A topographical survey has been made available for the site and is shown within Appendix F. The topography of the Site varies from 73.4m AOD and 79.3m AOD, with a general downwards slope from southwest to northeast.

3.3 Strategic Flood Risk Assessment

Barnsley Metropolitan Borough Council Strategic Flood Risk Assessment (SFRA) was completed by JBA Consulting and was published in September 2010.

The SFRA provides historic information with regard to flooding and assesses the risk of flooding from rivers, the sea; surface water/overland flow, groundwater, sewers and artificial sources. Each of these flood risks are discussed in detail in Section 4 of this report.

3.4 Preliminary Flood Risk Assessment

The Preliminary Flood Risk Assessment (PFRA) prepared by East Barnsley Metropolitan Borough Council dated July 2011 has been reviewed. The report discusses the past and present flood risks and historical flooding within the area. The report also discusses other sources of flooding such as groundwater and surface water.

3.5 British Geological Survey Mapping

From the British Geological Survey (BGS) Mapping, the Site is shown to be underlain by coal measures and mudstone, siltstone and sandstone with no superficial deposits.

3.6 Soakaway Testing

To determine whether the site is suitable for infiltration type drainage, soakaway testing was undertaken. The soakage testing report is shown within Appendix G. A series of three trial pits were excavated to a maximum depth of 2.5 m BGL. Infiltration rates were calculated as $1.40E^{-7}$, $9.75E^{-7}$ and $1.77E^{-6}$ respectively with an average site infiltration rate of $9.61E^{-7}$. Based on these poor infiltration rates, the site is considered not to be suitable for infiltration type SuDS and discharge of surface water from site will be required.

3.7 CCTV Survey

A CCTV survey was conducted to identify invert levels of the sewers to the northeast of the site. The report from the survey is shown in Appendix H. The survey identified that a gravity connection to surface water sewer may be feasible but would require laying through third party land or a narrow public footpath.

4 Flood Risk Assessment

4.1 Historical Flooding

Map 2 of the SFRA shows historical flood events from local sources of flooding. According to the Map, no instances of flooding have been recorded within the vicinity of the Site or the immediate surrounding area. The map is available in Appendix D of this report.

The LLFA correspondence has mentioned past flooding within the gardens and outbuildings to properties within Acacia Grove which is believed to be caused by run-off from the site.

4.2 Fluvial Flooding

The EA flood risk map shows that the closest Main River to the site is Hemp Dike which is located approximately 850m to the north of the site.

As stated in Section 3.1 of this report, the entirety of the site and the surrounding area is shown to lie within Flood Risk Zone 1 which comprises of land assessed as having a less than 1 in 1000 annual probability of river flooding (<0.1% AEP).

Map D-1 of the SFRA shows 1 in 100 year fluvial flood extent and depth maps within the region. There are no instances of fluvial flooding shown within the vicinity of the proposed development or within the Shafton area.

The LLFA have confirmed via correspondence that the proposed development is not affected by any flood plains from major watercourses in the area.

Based on the available data, there is no record of fluvial flooding of the site, and therefore the site is considered to be at low risk of fluvial flooding.

4.3 Tidal Flooding

The site is remote from the coast and at levels in excess of 70m AOD. As such the site is not considered to be at risk of tidal flooding.

4.4 Groundwater

Groundwater flooding can occur when heavy rainfall causes the groundwater table to reach the surface of the ground. In this case, the Site is not located on a Principal Aquifer or a Source Protection Zone. As previously stated, the Site is underlain by coal measures and mudstone, siltstone and sandstone which is relatively impermeable by nature.

The PFRA states that the Environment Agency's national dataset has been used to assess flood risk from groundwater and shows that there is no local information available which provides evidence on future groundwater flood risk across Barnsley and groundwater is not believed to be an issue within the borough. Ground water was not encountered during the excavation of trial pits as part of the in site soakaway testing (November 2017). Due to the relatively low risk of groundwater flooding indicated by the PFRA, and the absence of any recorded instances of flooding from this source, the site is not considered to be at risk of groundwater flooding.

4.5 Surface Water/Overland Flow

Surface water flooding occurs following heavy or prolonged rainfall, where water can no longer be absorbed into the ground resulting in surface run-off. Unless it is channelled elsewhere, the run-off travels overland, following the natural gradient of the land. Ponding occurs as the overland flow reaches natural depressions or blockages in the local topography.

The SFRA Map C-1, included within Appendix D, has identified areas within the Barnsley Metropolitan Borough catchment that are considered to be most at risk of surface water flooding. The nearest area to the Site is within farmland 2km south of the site.

The EA Risk of Flooding from Surface Water map has been consulted and a copy of the map is shown in Figure 3.



Figure 3 - Environment Agency website surface water flood risk map

The map shows that the majority existing site is at very low risk of flooding from surface water (annual probability of flooding less than 1 in 1000 years). A small area within the site, as well as areas north of the site is at low risk of flooding from surface water (annual probability of flooding of between 1 in 100 and 1 in 1000 years) and an area north of the site on Poplar Avenue is at high risk of flooding from surface water (annual probability of flooding of greater than 1 in 30 years).

The surface water depth map for the low chance of occurring event has been reviewed and is shown within Figure 4.



Figure 4 – Environment Agency website surface water depth map

The map shows that the depth of flood water near the north border of the site for the low chance of occurring event is mostly below 300mm and partly between 300 to 900mm.

The LLFA are aware of flooding issues to gardens and outbuildings to properties on Acacia Grove which are believed to be caused by runoff from the site.

As part of the development a new piped drainage network, designed to current standards, will be provided to intercept surface water run-off from the development areas that increase the impermeable area. Suitable provision would also be made for the storage of excess surface water run-off within an attenuation basin on site.

The site is considered to be at low risk of surface water flooding, and it is believed that with increased surface water management as part of the proposed development, the risk of surface water flooding to land north of the site is likely to reduce.

4.6 Sewer Flooding

Sewer flooding can occur when the capacity of a piped network is exceeded or when the system becomes blocked or collapses.

The PFRA Appendix 4 contains a record of sewer floods. The nearest recorded sewer flood was approximately 430m south of the site. The PFRA concludes that sewer flooding across Barnsley generally appears to be sporadic and infrequent.

Following implementation of a suitable drainage scheme for the proposed development the risk of flooding from sewers is considered to be low.

4.7 Artificial Sources

The EA online Map showing the 'Risk of Flooding from Reservoirs' shows that the site is not located within an area at risk of flooding from reservoirs.

4.8 Climate Change

In accordance with the NPPF and EA updated guidance dated 19th February 2016, and to minimise the risk of surface water flooding, the site drainage will be designed taking climate change into account thereby minimising the risk both to the site and the wider catchment. Additional storage will be provided within the new drainage system to allow for the anticipated increase in rainfall intensities over the life of the development due to climate change.

In respect of other sources of flooding it is acknowledged that the effects of climate change are likely to increase flood risk; however, since the site is considered to be at relatively low risk at present, after taking climate change into account, it is considered that the risk will remain low.

5 Site Drainage

5.1 Existing Site Drainage

The existing site is currently undeveloped Greenfield land that slopes from southwest to northeast. The YW asset plans, included within Appendix C of this report, show 225mm and 375mm diameter surface water sewers located within the Poplar Avenue to the north west of the site and a 225mm diameter surface water sewer within Acacia Grove to the north east. A 150mm diameter foul water sewer flows within gardens to the rear of residential properties located north of the site. A 225mm combined sewer is located within High Street to the west of the site.

A short length of combined sewer, serving existing terrace properties which front onto High Street, flows within the site boundary. This sewer, which is of unspecified diameter, will be protected by easement (assumed 6m centred on the pipe). YW have stated that a build over may be permitted subject to approval, however based on the masterplan it is likely to be more practical to divert this sewer as part of the new on site drainage works.

It is assumed that the surface water runoff from the site currently drains via overland flow with a small element of infiltration into the soil. The LLFA are aware of flooding issues to gardens and outbuildings of properties on Acacia Grove which the LLFA believe to be caused by runoff from the site.

Soakage testing undertaken identified very low permeability rates for the site, therefore infiltration type drainage into the ground would not be viable.

The Qbar (mean annual flood flow rate) for the site has been estimated to be 5.4 l/s using Micro Drainage software. The Micro Drainage calculations of the existing Qbar (greenfield runoff) rate for the site are included within Appendix E.

It is proposed that surface water discharge from the developed site will be managed on site with a restricted discharge to the public surface water sewer preventing uncontrolled discharge of runoff to adjacent developed areas which is believed to occur in the current regime. Yorkshire Water has advised that the maximum discharge to surface water sewer is 3.5 l/s; a rate which is lower than the existing Qbar runoff rate. The proposed drainage strategy is discussed in more detail in the following section.

There are understood to be no foul flows currently discharging from the site.

5.2 Proposed New Development Drainage

Surface Water

In accordance with the recommendations set out in the NPPF, the design of the new development will adopt measures to reduce the impact of surface water run-off through the use of sustainable drainage techniques.

The Planning Practice Guidance provides the following statement in relation to the method of discharging surface water.

"Generally, the aim should be to discharge surface water as high up the following hierarchy of drainage options as reasonably practicable:

1. *Into the ground (infiltration)*
2. *To a surface water body;*
3. *To a surface water sewer, highway drain or another drainage system;*
4. *To a combined sewer."*

In line with the NPPG hierarchy, the preferred method of surface water removal would be to drain the site via infiltration. Infiltration testing was undertaken and identified very poor infiltration rates for the site, therefore infiltration type drainage is not considered suitable for this site.

Discharge to watercourse was also considered, however no watercourses were identified in proximity to the site. Therefore, discharge to a surface water body is not considered suitable for this site.

Discharge to surface water sewer is therefore the preferred option for this site. An appropriate drainage strategy could involve a combination of above ground detention basins, permeable paving with sub-structure attenuation storage, swales and the use of oversized pipes.

The outlet from the attenuation storage would be connected to the existing public surface water sewer located within Acacia Grove. The rate of flow from the developed site would be restricted using a suitable flow control device such as an orifice plate or Hydro-brake. Yorkshire Water have identified capacity for connection within Acacia Grove at a rate of 3.5 l/s. The proposed connection point will require sewer laying through third party land and therefore this will require either a suitable agreement with the third party land owner or a sewer requisition. Additionally in order to achieve a gravity surface water connection it is considered likely that additional off site sewer laying will be required in order to reach a point within the downstream public sewer network where sewers are of sufficient depth. A potential point of connection

within Park View, just downstream of Acacia Grove, has been identified and is shown on the Indicative Drainage Strategy Plan in Appendix A.

The topographical survey plan shows a small pond in the north of the site with an outfall pipe. It is not clear whether the pipe outfalls into the pond from adjacent properties or whether the pipe conveys flows away from the pond. Based on the invert level of the pipe it is not considered likely that this feature could provide a suitable gravity connection for the site, however further investigation of this feature is advised to determine whether there are any flows into the site which need to be maintained.

Attenuation requirements

The site masterplan, available within Appendix A, is shown to create approximately 0.61ha of impermeable area over the 1.3ha site (48%).

Appendix B of the Non-Statutory Technical Standards for Sustainable Drainage Practice Guidance (Lasoo; 2016) defines a good practice approach to the application of urban creep factors to new developments. The urban creep factor allows for consideration of the potential impact of the conversion of permeable surfaces to impermeable over time e.g. impermeable surfacing of front gardens to provide additional parking spaces, extensions to existing buildings, creation of large patio areas etc. The allowance relevant to a development with density 30 – 34 dwellings per hectare is an allowance of 8% which should be applied to the impermeable area within the curtilage of proposed properties. The impermeable area of the site, excluding proposed access roads, is approximately 0.33 ha. Therefore, allowing an 8% increase to the 0.33 ha area and considering an impermeable area of 0.28 ha for access roads, the total impermeable area of the site would be 0.636 ha.

A Micro Drainage Source Control analysis has been undertaken using an impermeable area of 0.636 ha; FEH rainfall data and a discharge restriction of 3.5 l/s to estimate the amount of surface water attenuation storage required for the site. As advised by the LLFA an allowance of 30% for climate change has been included within the calculation. It has been calculated that a volume of approximately 432 m^3 of storage is required to attenuate the 1 in 100 year plus 30% climate change event when limiting the discharge to the surface water sewer to the Yorkshire Water required rate of 3.5 l/s. The Micro Drainage calculation sheets are included within Appendix E of this report.

Changes to the estimated impermeable areas, indicated above, or to the size of any land use shown in the site layout will affect the storage required.

Drainage strategy

The indicative drainage strategy is shown within Appendix A. The 432 m^3 of storage can be provided within an above ground attenuation feature. Permeable paving could also be utilised in areas proposed for private parking / shared access. The above ground attenuation feature has been modelled as 1.3 m deep with 1 in 4 side slopes.

Water Quality

The SuDS design should seek to provide an appropriate management train of SuDS components to effectively mitigate the pollution risks associated with the different site uses.

Within this development, there are two key drivers in respect of pollutant risks to the receiving downstream sewer systems, these being pollution from vehicle parking areas and pollution from highways.

In accordance with Table 4.3 of The SuDS Manual CIRIA C753, the pollution hazard level is considered to be 'Low' for the proposed land use. Therefore, the requirements for discharge to surface waters state that the 'Simple index approach' should be used.

Step 1 of the simple index approach is to identify the pollution hazard indices for the proposed land use. Table 26.2 of The SuDS Manual states the following:

Land use	Pollution hazard level	Total suspended solids (TSS)	Metals	Hydro-carbons
Individual property driveways, residential car parks, low traffic roads and non-residential car parking with infrequent change.	Low	0.5	0.4	0.4

Step 2 of the simple index approach is to select SuDS with a total pollution mitigation index that equals or exceeds the pollution hazard index.

Up to four levels of treatment may be possible with these potentially being provided by the following systems:

- Permeable Paving;
- Filter Strips;
- Swales; and
- Detention Basins.

Table 26.3 of The SuDS Manual states the various mitigation indices for discharges to surface waters. The mitigation indices for the potential SuDS systems are shown below.

	Mitigation indices		
Type of SuDS component	**TSS**	**Metals**	**Hydro-carbons**
Permeable pavement	0.7	0.6	0.7
Filter strip	0.4	0.4	0.5
Swale	0.5	0.6	0.6
Detention basin	0.5	0.5	0.6

It can be demonstrated that if during the detailed surface water drainage design, filter strips, swales or permeable paving are not utilised, then the detention basin would provide adequate treatment for the proposed development.

Although possible options have been stated, alternative SuDS options may also be considered during the detailed design stage which achieves or exceeds the water quality objective.

Provided that the mitigation indices of the treatment techniques are greater than or equal to the hazard indices for the proposed development then there should be no reduction in the overall water quality within the receiving system.

Maintenance of SuDS

It is proposed that the new sewers would be offered for adoption are by the Water and Sewerage Company, via a S104 agreement. The proposed detention basin would be maintained privately by a suitable

management company, paid for by the residents. A regular inspection & maintenance regime will be provided as part of the detailed design, together with details of who will be responsible for the inspection and maintenance of the proposed SuDS components.

Highways drainage associated with adopted roads would be the responsibility of the highways authority.

5.3 Foul Discharge

The proposed development includes construction of 43 dwellings. The estimated foul sewerage discharge from the site, based on 4000 l/dwelling/day as recommended in Sewer for Adoption 7th edition, is 2.0 l/s. YW have confirmed that the public combined sewer in High Street to the south west of the site has capacity for the proposed development, however a pumped connection will be required to connect at this point (see YW asset plan in Appendix C).

There is a further foul sewer to the north west of the site shown running through the gardens of properties adjacent to the site. This sewer is shown very close to the site boundary at the northern corner of the site and may offer an alternative connection point for foul sewerage for the site. Invert levels of this sewer are not known however it is possible that a gravity sewer connection may be possible at this location. Since this alternative connection point lies within third party garden land, agreement with the land owner or sewer requisition would be required. It is advised this option is investigated further as part of the detailed design.

6 Flood Risk Management and Mitigation Measures

6.1 Sequential Test

The proposed development site is shown to be located within Flood Zone 1 and is classified as a more vulnerable development. Therefore, in accordance with the NPPF, the site is considered suitable for the proposed development.

6.2 Mitigation of Surface Water Flood Risk

Ground floor levels within the proposed development should be set a minimum of 150mm above surrounding ground levels in accordance with Building Regulations so the future risk of flooding from surface water runoff will be minimal. External paved areas should be designed to fall away from the new buildings and in particular to channel flows away from entrances into buildings.

6.3 Proposed Site Drainage

In accordance with the recommendations in the NPPF, the design of the new development will adopt measures to reduce the surface water discharge through the use of sustainable drainage techniques. Surface water runoff will be attenuated within the Site drainage system to mitigate off-site flooding and to protect vulnerable areas within the Site. The proposed drainage strategy includes a storage system providing sufficient volume such that no off Site flooding occurs for up to the 1 in 100 year event including a 30% increase in runoff for climate change.

An above ground detention basin has been modelled in order to estimate the amount of storage that is required. The size of the basin required to limit discharge to the sites Greenfield runoff rate has been provided in Section 5.2. The detention basin will provide sufficient volume such that no off-site flooding occurs for up to the 1 in 100 year storm event including a 30% increase for climate change and a 8% allowance for urban creep.

7 Conclusions

This FRA has been commissioned by Homes England to support the planning application for a residential development of 43 dwelling units. The land to be developed currently consists of Greenfield land located to the north of High Street, Shafton, Barnsley, S72 8NF (grid reference 439371mE, 410885mN).

According to Table 2 contained within the NPPF, the proposed development would be considered as 'More Vulnerable' land use classification in respect to flood risk vulnerability.

The Environment Agency's (EA) Flood Risk Map has been consulted and the entirety of the site is shown to lie within Flood Risk Zone 1. This zone comprises land assessed as having a less than 1 in 1000 annual probability of river or sea flooding (<0.1% annual exceedance probability (AEP)). An assessment of flood risk within the site has been carried out and the site is not considered to be at risk of flooding from surface water, groundwater, sewers or artificial sources. It is therefore concluded that the site is at low risk of flooding and in accordance with the requirements of the Sequential Test in the NPPF; the site is suitable for the proposed development.

The principle source of flood risk to the development is considered to be an increase in surface water runoff as a consequence of increasing the impermeable area of the site following development.

To mitigate this risk, the site drainage will be designed taking climate change into account thereby minimising the risk both to the site and the wider catchment. Additional storage will be provided within the new drainage system to allow for the anticipated increase in rainfall intensities over the life of the development due to climate change.

There is a practical strategy identified for discharge of foul and surface water from the site, however, a sewer requisition may be required for the surface water connection.

This report concludes that the site is at low risk of flooding. Through incorporation of appropriate SuDS techniques, the development will not increase flood risk elsewhere in the catchment. Furthermore, it is concluded that a practical means of surface water and foul water management can be provided for the site.

Appendix A

Proposed Site Layout
Indicative Drainage Strategy

Belvedere Close

Poplar Avenue

Acacia Grove

High Street

Legend

- Parking space
- Attenuation pond
- Pumping station
- Pumping station buffer
- Existing tree to be retained
- Existing tree to be removed
- Proposed tree

Proposed Development Mix

2 bed	11	26%
3 bed	30	70%
4 bed	2	5%
	43	

Based upon Ordnance Survey data with the permission of Ordnance Survey on behalf of the Controller of Her Majesty's Stationery Office, © Crown copyright. License no: AR 1000 17603

© WYG Environment Planning Transport Limited 2016. Registered in England Number: 3050297

Project title:

High Street, Shafton

Drawing title:

Indicative Masterplan

Dwg Nº: A090070-332 003 Rev: -

Drawn:RK Checked:LW Date: 02/03/18

Scale @ A2: 1:500

North

DRAFT

Quay West, Trafford Wharf Road, Trafford Park, Manchester, M17 1HH
0161 874 8700 uld@wyg.com



DO NOT SCALE: CONTRACTOR TO CHECK ALL DIMENSIONS AND REPORT ANY OMISSIONS OR ERRORS

NOTES:

1. DO NOT SCALE. ALL DIMENSIONS ARE IN MILLIMETRES
2. THIS DRAWING IS TO BE READ IN CONJUNCTION WITH ALL OTHER RELEVANT CONTRACT DRAWINGS.
3. THE CONTRACTOR SHOULD SITE CHECK ALL EXISTING DIMENSIONS SHOWN. ANY DISCREPANCIES ON THIS DRAWING IDENTIFIED BY THE CONTRACTOR SHOULD BE BROUGHT TO THE ATTENTION OF THE ENGINEER PRIOR TO CONSTRUCTION ON SITE.
4. THE CONTRACTOR SHALL CONFORM TO ALL STATUTORY AUTHORITY REQUIREMENTS, CHECKING WITH EMPLOYER/CLIENT TO IDENTIFY BOTH BELOW GROUND AND OVERHEAD SERVICES. CONTRACTOR TO FULLY COMPLY WITH ALL CDM, H&S AND PARTY WALL ACTS THAT ARE CURRENT. ALL BS REFERENCES ARE TO CURRENT EDITIONS.
5. ALL TEMPORARY WORKS FOR FORMWORK, EXCAVATIONS ETC, TO BE THE DESIGN RESPONSIBILITY OF THE CONTRACTOR.
6. ALL LEVELS ARE IN METERS (A.O.D.)
7. SEWER ROUTES SHOWN INDICATIVELY AND ARE SUBJECT TO CONFIRMATION AS PART OF THE DETAILED DESIGN.

KEY:

- PROPOSED SURFACE WATER PIPE
- PROPOSED FOUL SEWER PIPE
- PROPOSED SURFACE WATER MANHOLE
- PROPOSED FOUL SEWER MANHOLE
- PROPOSED RISING MAIN
- SITE BOUNDARY
- EXISTING SURFACE WATER PIPE
- EXISTING FOUL SEWER PIPE
- EXISTING SURFACE WATER MANHOLE
- EXISTING FOUL SEWER MANHOLE

REV	DESCRIPTION	BY	CHK	APP	DATE

Homes England

GENEVA BUILDING,
LAKE VIEW DRIVE,
SHERWOOD BUSINESS PARK,
ANNESLEY, NOTTINGHAMSHIRE
NG15 0ED

TEL: +44 (0)1623 684 550
e-mail: nottingham@wyg.com

Project:

SHAFTON FLOOD RISK ASSESSMENT

Drawing Title:

INDICATIVE DRAINAGE STRATEGY

Scale @ A2	Drawn Date	Checked Date	Approved Date
1:500	AC 06.03.2018	CD 06.03.2018	CD 06.03.2018

Project No.	Office	Type	Drawing No.	Revision
A090070-33251		C	300	

© WYG Group Ltd.

Appendix B

LLFA Correspondence

colin.davidson

Subject: FW: Proposed Development at Shafton, Barnsley

From: Atkins , Wayne [mailto:WayneAtkins@barnsley.gov.uk]
Sent: 12 September 2017 09:25
To: jack.brown
Subject: FW: Proposed Development at Shafton, Barnsley

The Council have no records of any culverted or open watercourses crossing the site indicated on your plan.

I would confirm that to my knowledge it is not affected by any flood plains from major watercourses in the area, however, I am aware of flooding issues to gardens and outbuildings to properties on Acacia Grove which are believed to be caused by run off from the site in question.

The developer's attention is drawn to the following:

There should be no increase in surface water runoff from the new development. PPS25 recognises that the management of flood risk is not simply restricted to flood plains and that a catchment-wide approach should be employed.

There are foul and surface water public sewers adjacent to the site. The developer should contact Yorkshire Water if they wish to discharge to this sewer to discuss allowable discharge rates.

Any balancing facility should be designed to accommodate a 1 in 30 year flow from the site and a 1 in 100 year flow retained within the site (including an allowance of 30% for climate change), without causing any flooding to buildings.

There are alternatives to conventional storage for the control of surface water run-off that are favoured by the authority where ground conditions are suitable. Sustainable Urban Drainage techniques (SUD's) tackle surface water run-off problems at source using features such as soakaways, permeable pavements, grassed swales, infiltration trenches, ponds and wetlands to attenuate flood peak flows, produce water quality improvements and environmental enhancements.

The authority seeks to promote the use of SUD's techniques to this site and the authority expects the developer of the site to submit detailed investigations such that the use of SUD's has been fully explored. The Authority has a policy of not adopting SUDs features unless they are specifically designed to drain adoptable Highways only. The developer should explore other avenues for adoption e.g. Yorkshire Water.

Regards

Wayne Atkins
Principal Engineer – Drainage
Environment & Transport
Place Directorate
Barnsley Metropolitan Borough Council

Telephone: 01226 772182
E-mail: wayneatkins@barnsley.gov.uk

From: HighwayDrainage
Sent: 08 September 2017 14:21
To: Atkins , Wayne
Subject: FW: Proposed Development at Shafton, Barnsley


Appendix C

Yorkshire Water Initial Response

28.11.2017 - Yorkshire Water Correspondence

10.12.2017 – Yorkshire Water Correspondence

Site Asset Plan

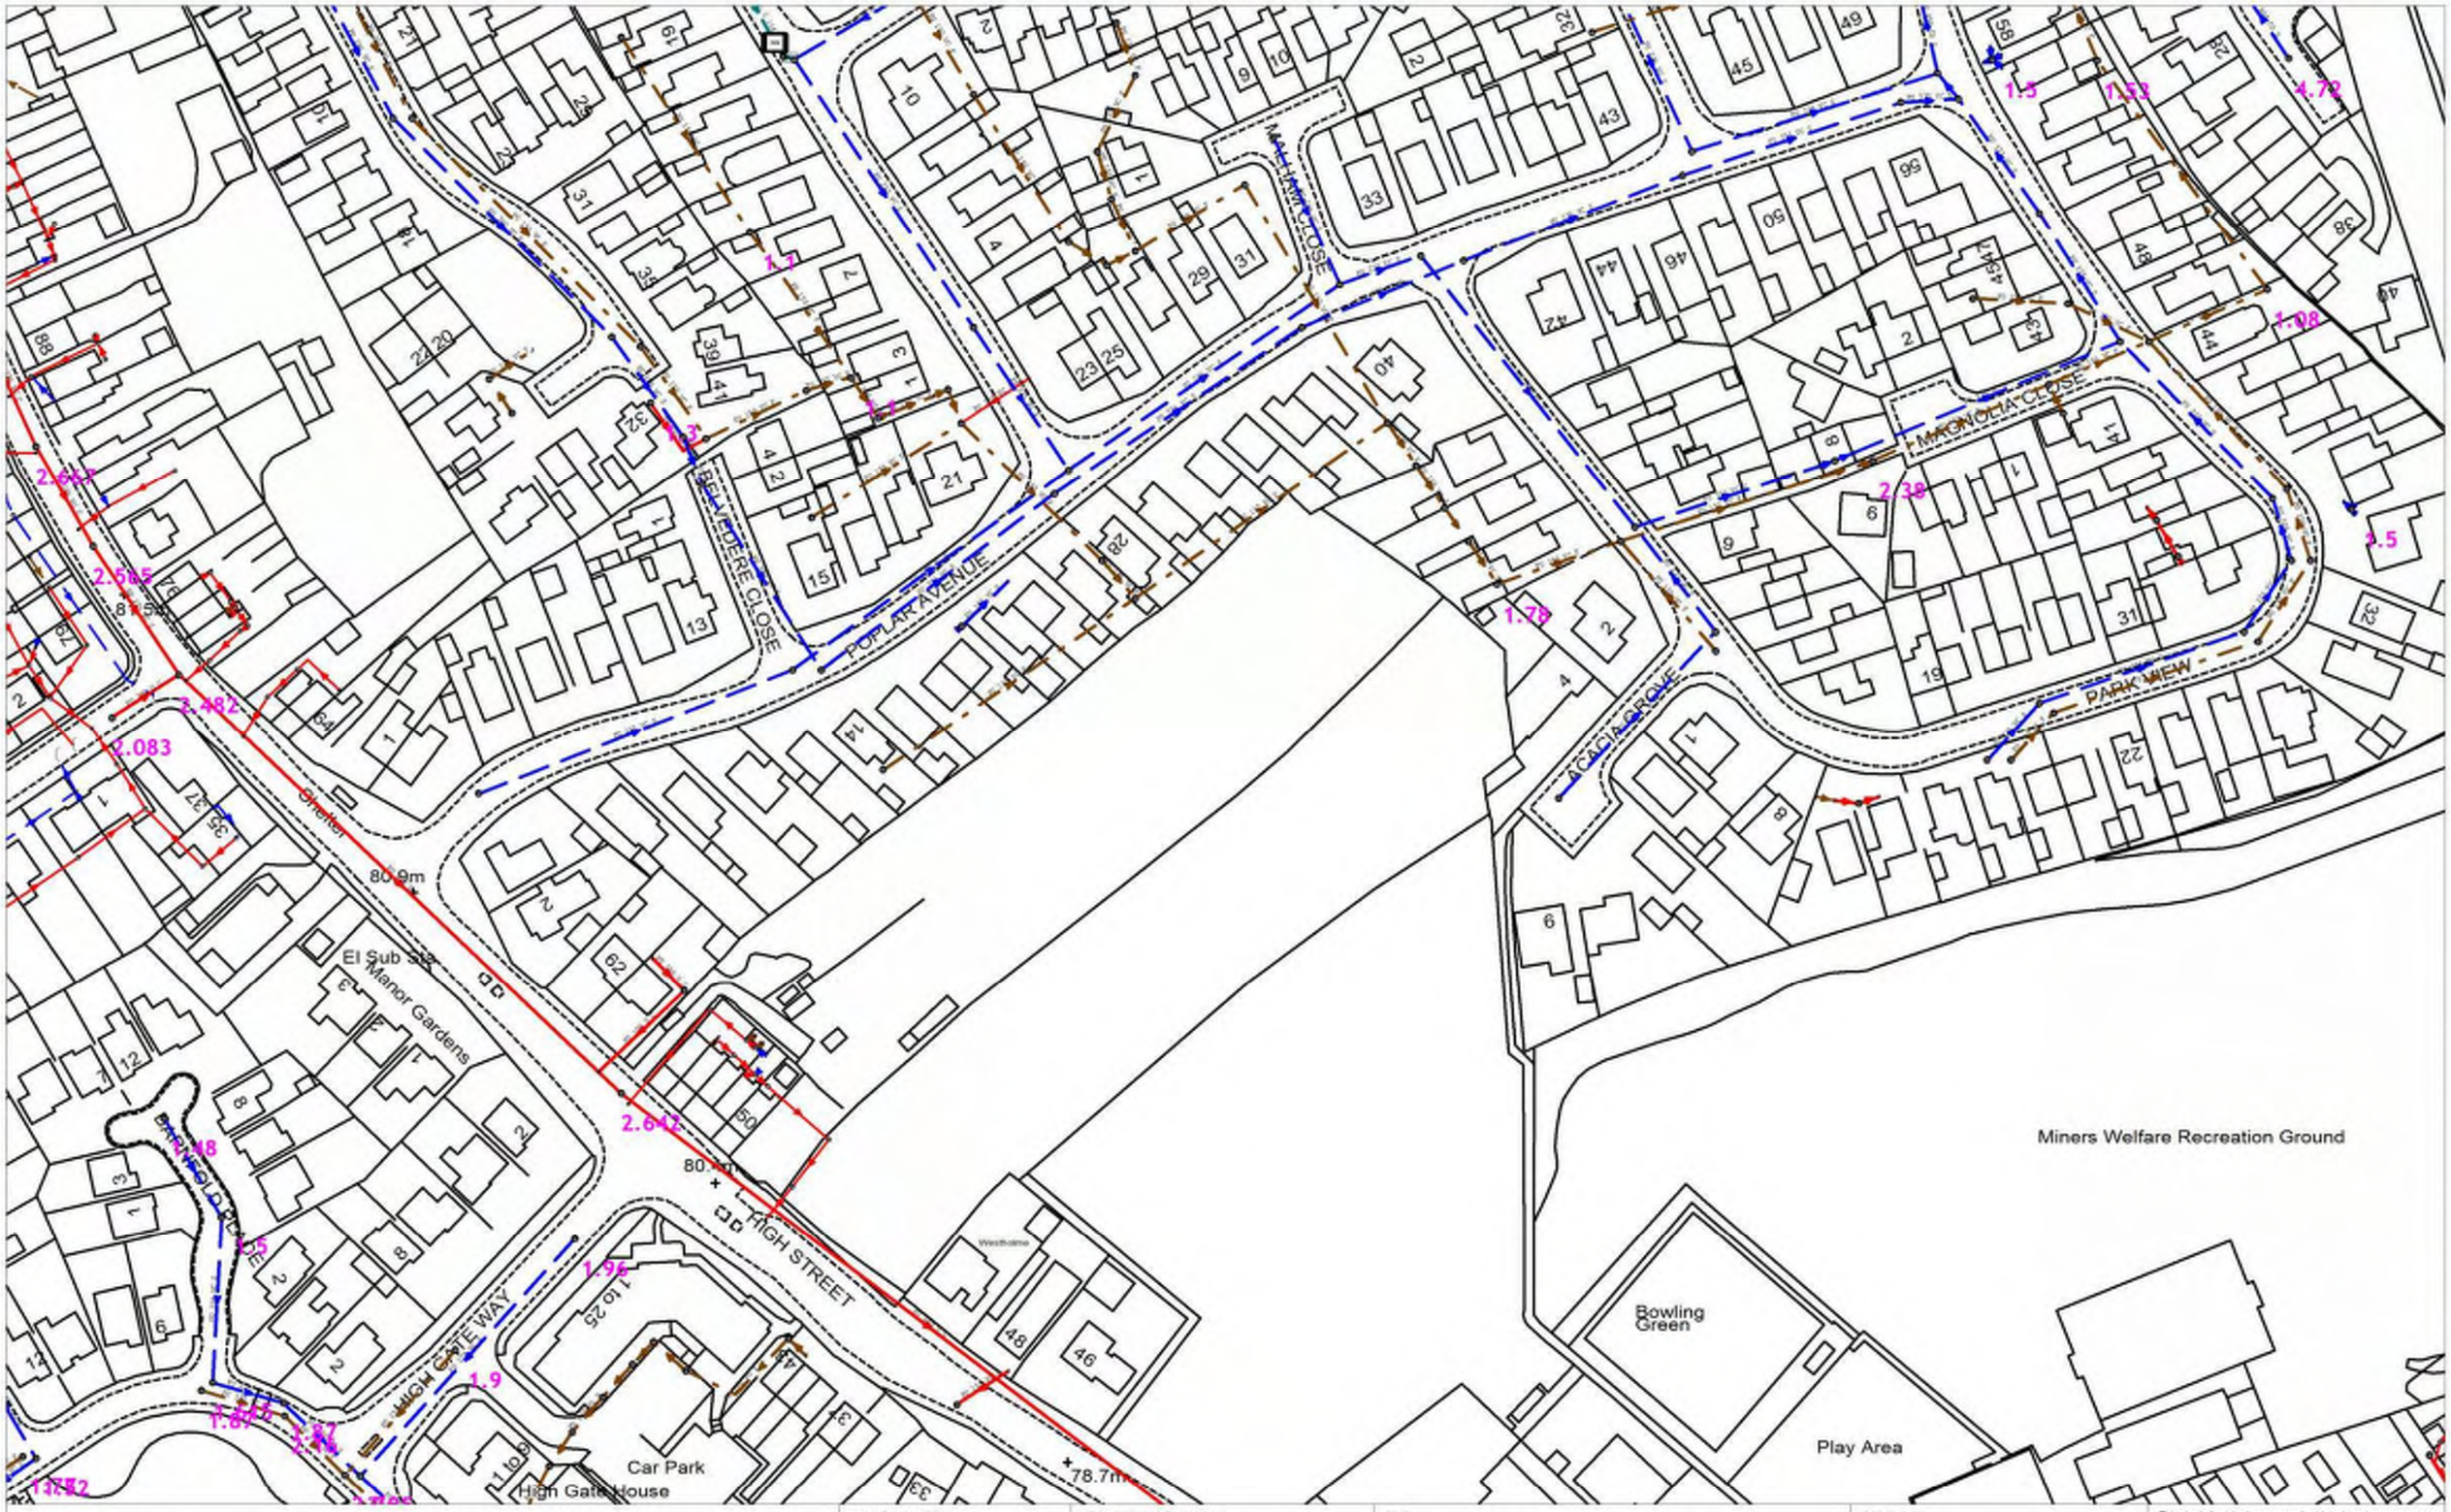

439185 : 410773

Map Name : SE3910NW

Title

Notes

Yorkshire Water,
PO Box 500,
Halifax Road,
Bradford BD6 2LZ
Contact Name :
YorMap Advisor C ROBERTS
Contact Tel : 87 2582

(Ordnance Survey) COPYRIGHT STATEMENTS: Reproduced by permission of Ordnance Survey on behalf of HMSO
© Crown copyright and database 2014. All rights reserved Ordnance Survey Licence number 100022432

Partial Key

Foul Sewer = F
Combined Sewer = C
Surface Water Sewer = SW
Trade Sewer = TD
Partially Separate = PS

This plan is furnished as a general guide only and no warranty as to its correctness is given or implied. This plan must not be relied upon in the event of excavations or other works made in the vicinity of public sewers. No house or property connections are shown.

Date Req : 18/08/2017, 10:46:45

Date Gen : 18/08/2017, 10:47:45

Source : Sewer Network Enquiry

UPN: Undefined

Originator: C ROBERTS, YorMap, 87 2582

Mr J Brown
WYG Engineering
Geneva Building
Lake View Drive
Sherwood Business Park
Annesley
NG15 0ED

Yorkshire Water Services
Developer Services
Sewerage Technical Team
PO BOX 52
Bradford
BD3 7AY

Tel: 0345 120 8482
Fax: (01274) 372 834

Email:
Technical.Sewerage@yorkshirewater.co.uk

For telephone enquiries ring:
Chris Roberts on 0345 120 8482

Your Ref:
Our Ref: T013133

18th August 2017

Dear Mr Brown,

High St, Shafton, Barnsley S72 8NF - Pre Planning Sewerage Enquiry on R661557- RESIDENTIAL

Thank you for your recent enquiry. Our charge of £153.00 (plus VAT) will be added to your account with us, reference WYG074. You will receive an invoice for your account in due course.

Please find enclosed a complimentary extract from the Statutory Sewer Map which indicates the recorded position of the public sewers. Please note that as of October 2011 and the private to public sewer transfer, there are many uncharted Yorkshire Water assets currently not shown on our records. The following comments reflect our view, with regard to the public sewer network only, based on a 'desk top' study of the site and are valid for a maximum period of twelve months.

Existing Infrastructure

There is a small diameter public sewer recorded crossing the site. In this instance, building-over may take place under the control of Part H4 Building Regulations 2000.

Foul Water

Development of the site should take place with separate systems for foul and surface water drainage. The separate systems should extend to the points of discharge to be agreed.

Foul water domestic waste should discharge to the 150 mm diameter public foul sewer recorded in Park View, at a point to the north east of site.

Surface Water

The developer's attention is drawn to Requirement H3 of the Building Regulations 2000. This establishes a preferred hierarchy for surface water disposal. Consideration should firstly be given to discharge to soakaway, infiltration system and watercourse in that priority order.

Sustainable Drainage Systems (SuDS), for example the use of soakaways and/or permeable hardstanding etc, may be a suitable solution for surface water disposal appropriate in this situation. You are advised to seek comments on the suitability of SuDS in this instance from the appropriate authorities.

As the proposal site is currently undeveloped no surface water is known to have previously discharged to the public sewer network

As such, the local public sewer network does not have capacity to accept any surface water from the proposed site. If SuDS are not viable, the developer is advised to contact the Environment Agency/local Land Drainage Authority/Internal Drainage Board with a view to establishing a suitable watercourse (if for discharge.

Other Observations

Any new connection to an existing public sewer will require the prior approval of Yorkshire Water. You may obtain an application form from our website (www.yorkshirewater.com) or by telephoning 0345 120 84 82.

An off-site foul and surface water sewer may be required which may be provided by the developer and considered for adoption under Section 104 of the Water Industry Act 1991. Please telephone 0345 120 84 82 for advice on sewer adoptions. Alternatively, the developer may in certain circumstances be able to requisition off-site sewers under Section 98 of the Water Industry Act 1991 for which an application must be made in writing. For further information, please telephone 0345 120 84 82.

Prospectively adoptable sewers and pumping stations must be designed and constructed in accordance with the WRc publication "Sewers for Adoption - a design and construction guide for developers" 6th Edition as supplemented by Yorkshire Water's requirements, pursuant to an agreement under Section 104 of the Water Industry Act 1991. An application to enter into a Section 104 agreement must be made in writing prior to any works commencing on site. Please contact our Developer Services Team (telephone 0345 120 84 82) for further information.

The public sewer network is for domestic sewage purposes. This generally means foul water for domestic purposes and, where a suitable surface water or combined sewer is available, surface water from the roofs of buildings together with surface water from paved areas of land appurtenant to those buildings. Land and highway drainage have no right of connection to the public sewer network. No land drainage to be connected/discharged to public sewer.

As a last resort, highway drainage may be accepted under certain circumstances. If it can be demonstrated, through satisfactory evidence, that SUDS are not a viable option, there are no watercourses or highway drains available and if capacity is available within the public sewer network, highway drainage discharges to the public sewer network may be permitted. In this event, the developer may be required to enter into a formal agreement with Yorkshire Water Services under Section 115 Water Industry Act 1991 to discharge non-domestic flows into the public sewer network.

All the above comments are based upon the information and records available at the present time. The information contained in this letter together with that shown on any extract from the Statutory Sewer Map that may be enclosed is believed to be correct and is supplied in good faith. Please note that capacity in the public sewer network is not reserved for specific future development. It is used up on a 'first come, first served' basis. You should visit the site and establish the line and level of any public sewers affecting your proposals before the commencement of any design work.

Yours sincerely

Chris Roberts
Sewerage Technician
Developer Services

YorkshireWater

anna.cuanalo

From:	colin.davidson
Sent:	28 November 2017 12:02
To:	'Technical.Sewerage@yorkshirewater.co.uk'
Subject:	High Street, Shafton - Pre Planning Sewerage Enquiry T013133
Attachments:	roberts4_rad7974C.PNG; HIGH.pdf; A090070-332 - High Street, Shafton - Soakaway Letter Report.pdf

Dear Sirs,

We are in receipt of your Pre-Planning Sewerage Enquiry Letter for the High Street, Shafton site (copy attached) and would appreciate your assistance with the following queries.

The proposed point of connection stated is the 150mm foul sewer within Park View, located to the north east of the site. With reference to the sewer record plan provided the point of connection would require sewer laying through third party garden land, and it is not clear that this will be feasible. Is there a more suitable alternative?

There are no sewer levels provided on the sewer record plans, so it is impossible to determine whether a gravity connection or pumped connection will be required. Please could you advise?

Your comments in relation to surface water connection are noted and are in line with our expectations. We have however recently undertaken some infiltration testing on site and determined that SuDS relying on infiltration will not work (see attached report). There are no watercourses on site or within close proximity to the site. A connection to either an existing or new offsite surface water sewer, at attenuated rate of flow, will be required if the site is to be developed. In light of the new information, please could you reconsider our enquiry to discharge an attenuated surface water flow into a public off-site sewer?

Regards,

Colin Davidson **BEng (Hons) CEng MICE**
Principal Engineer

For more information about WYG Engineering, please have a look at our brochure

WYG
Geneva Building, Lake View Drive, Sherwood Business Park, Annesley, Nottingham, NG15 0ED
Tel: +44 1623 684 585

www.wyg.com

WYG Engineering Limited. Registered in England number: 1959704.
Registered Office: Arndale Court, Otley Road, Headingley, Leeds, West Yorkshire LS6 2UJ VAT No: 431-0326-08.

Consultancy & Engineering AWARDS 2016
Best UK Business Performance for a Large Firm

anna.cuanalo

From: Chris.Roberts@yorkshirewater.co.uk on behalf of technical.sewerage@yorkshirewater.co.uk
Sent: 10 December 2017 11:09
To: colin.davidson
Subject: High Street, Shafton - Pre Planning Sewerage Enquiry R661557
Attachments: image001.png; image002.png; image003.png; image004.png; image005.png; roberts4_rad7974C.PNG; HIGH.pdf; A090070-332 - High Street, Shafton - Soakaway Letter Report.pdf

Dear Mr Davidson.

Thank you for your email.

Foul Water

We have very limited depth information on the sewers in this area. All known inverts are shown on the plan I sent in pink. In regards to alternate connection locations I would not have any objections to you connecting to any of the foul / combined sewers in the area.

Surface Water

It is accepted that soakaways will not be feasible for this development and there are no recorded watercourses close to the site.

I can agree to surface water discharging to the 225 mm surface water sewer in Acacia Grove at a maximum rate of 3.5 l/s.

Please note further restrictions on surface water disposal from the site may be imposed by other parties. You are strongly advised to seek advice/comments from the Environment Agency/Land Drainage Authority/Internal Drainage Board, with regard to surface water disposal from the site.

Kind Regards

Chris Roberts
Sewerage Technician
Yorkshire Water

*** Please note, all correspondence must be sent to technical.sewerage@yorkshirewater.co.uk and will be responded to within 10 working days ***

|---------->
| From: |
|---------->
>----------|
|"colin.davidson" <colin.davidson@wyg.com>
|
>----------|
|---------->
| To: |
|---------->
>----------|

Appendix D

SFRA and PFRA Maps

North

RIVER DEARNE

Sough Dike

RIVER DOVE

RIVER DON

Knoll Beck

1:126,172

LEGEND

Main River

Barnsley MBC Boundary

Topoghraphy (NextMap)

Elevation (m)

High : 1080.1

Low : -92

This map is reproduced from Ordnance Survey material with the permission of Ordnance Survey on behalf of the Controller of Her Majesty's Stationary Office © Crown copyright. Unauthorised reproduction infringes Crown copyright and may lead to prosecution or civil proceedings. 100019782 (2007)

jba CONSULTING

MAP 1

STUDY AREA

North

HUDDERSFIELD

RIVER DEARNE

Sough Dike

RIVER DOVE

RIVER DON

Knoll Beck

SHEFFIELD

ROTHERHAM

1:126,172

LEGEND

Barnsley MBC Boundary

Main River

Historical Flood Extents

June 2007

Autumn 2000

January 1982


March 1947

This map is reproduced from Ordnance Survey material with the permission of Ordnance Survey on behalf of the Controller of Her Majesty's Stationary Office © Crown copyright. Unauthorised reproduction infringes Crown copyright and may lead to prosecution or civil proceedings. 100019782 (2007)

jba CONSULTING

MAP 2

HISTORICAL FLOOD EVENTS

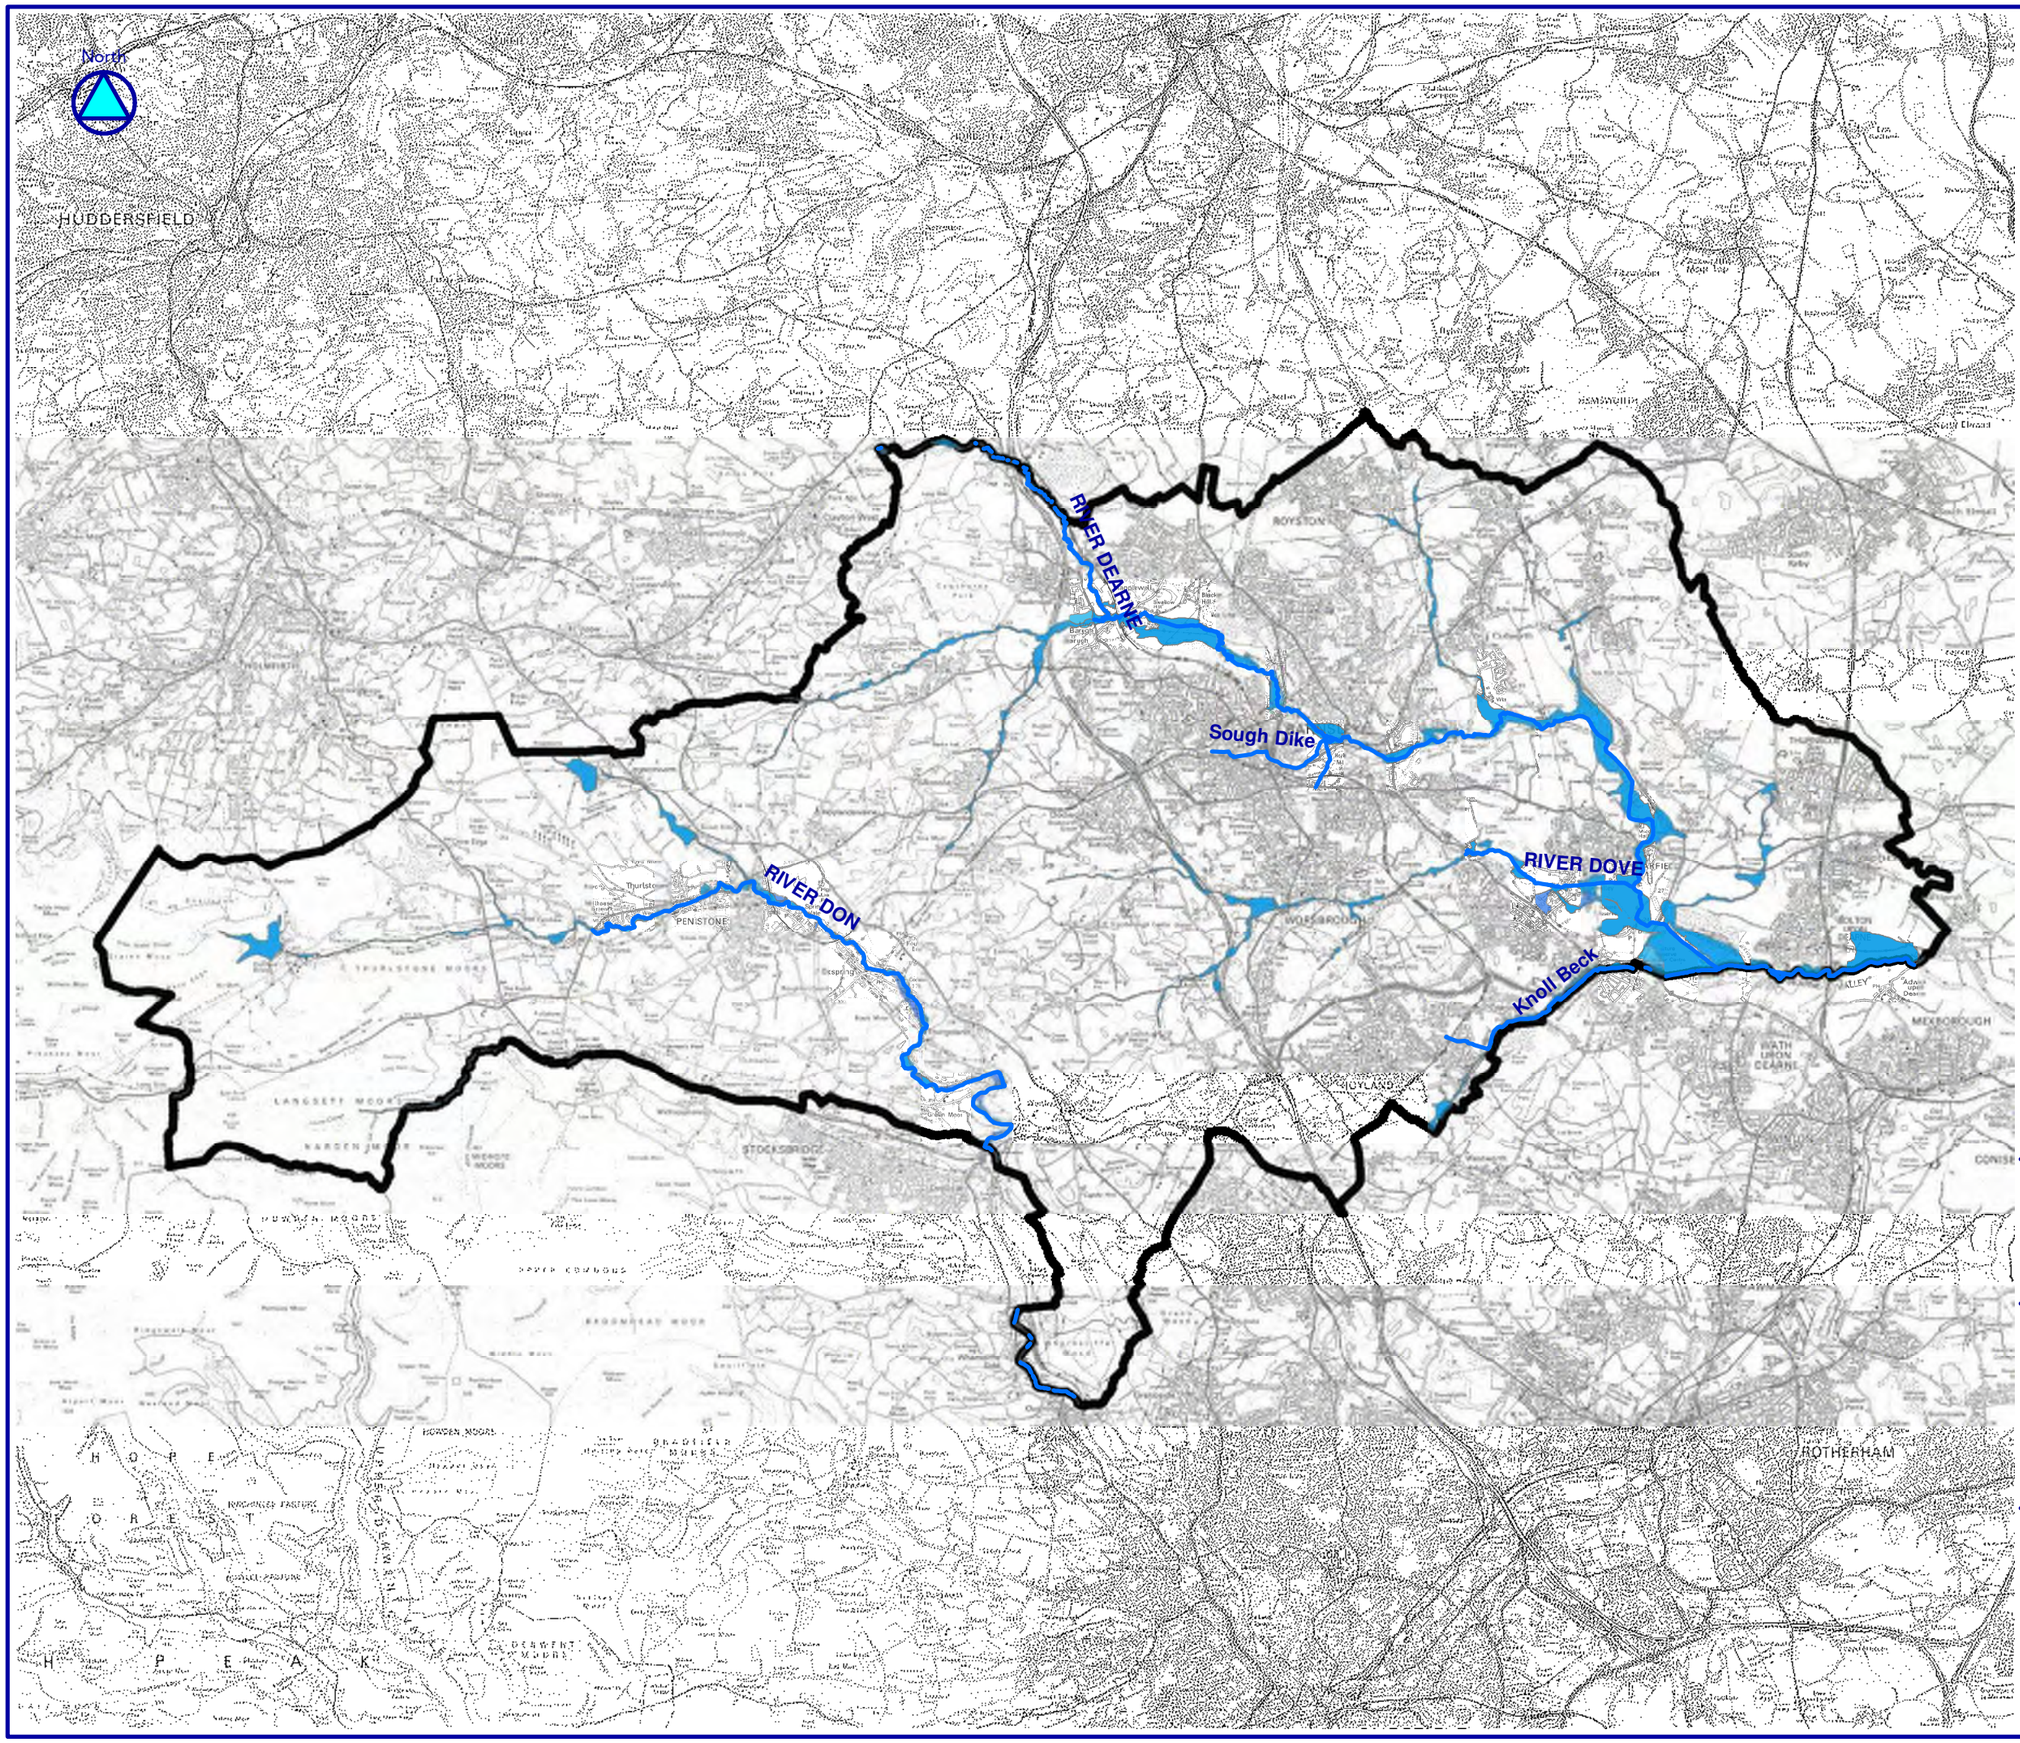

LEGEND 1:120,000

Main River

Flood Zone 3

Barnsley MBC Boundary

This map is reproduced from Ordnance Survey material with the permission of Ordnance Survey on behalf of the Controller of Her Majesty's Stationary Office © Crown copyright. Unauthorised reproduction infringes Crown copyright and may lead to prosecution or civil proceedings. 100019782 (2007)

jba CONSULTING

MAP 3

FLOOD ZONE 3