


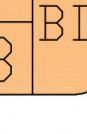

MATERIALS	
	T - TILE
	B - BRICK
	BD - BRICK DETAIL
ROOF TILE	
A	DARK GREY
B	TERRACOTTA
BRICK	
1	RED STOCK
2	MULTI
3	BUFF
BRICK DETAIL	
D1	RED
D2	BLUE
D3	BUFF
Windows - White uPVC Casement with vertical & horizontal transom	
Doors - TBC Fascia - White uPVC	
Rain Water Goods - Black uPVC	

A horizontal number line is shown with tick marks at 0, 10m, 20m, 30m, 40m, and 50m. A shaded region is indicated between the 25m and 30m marks.