


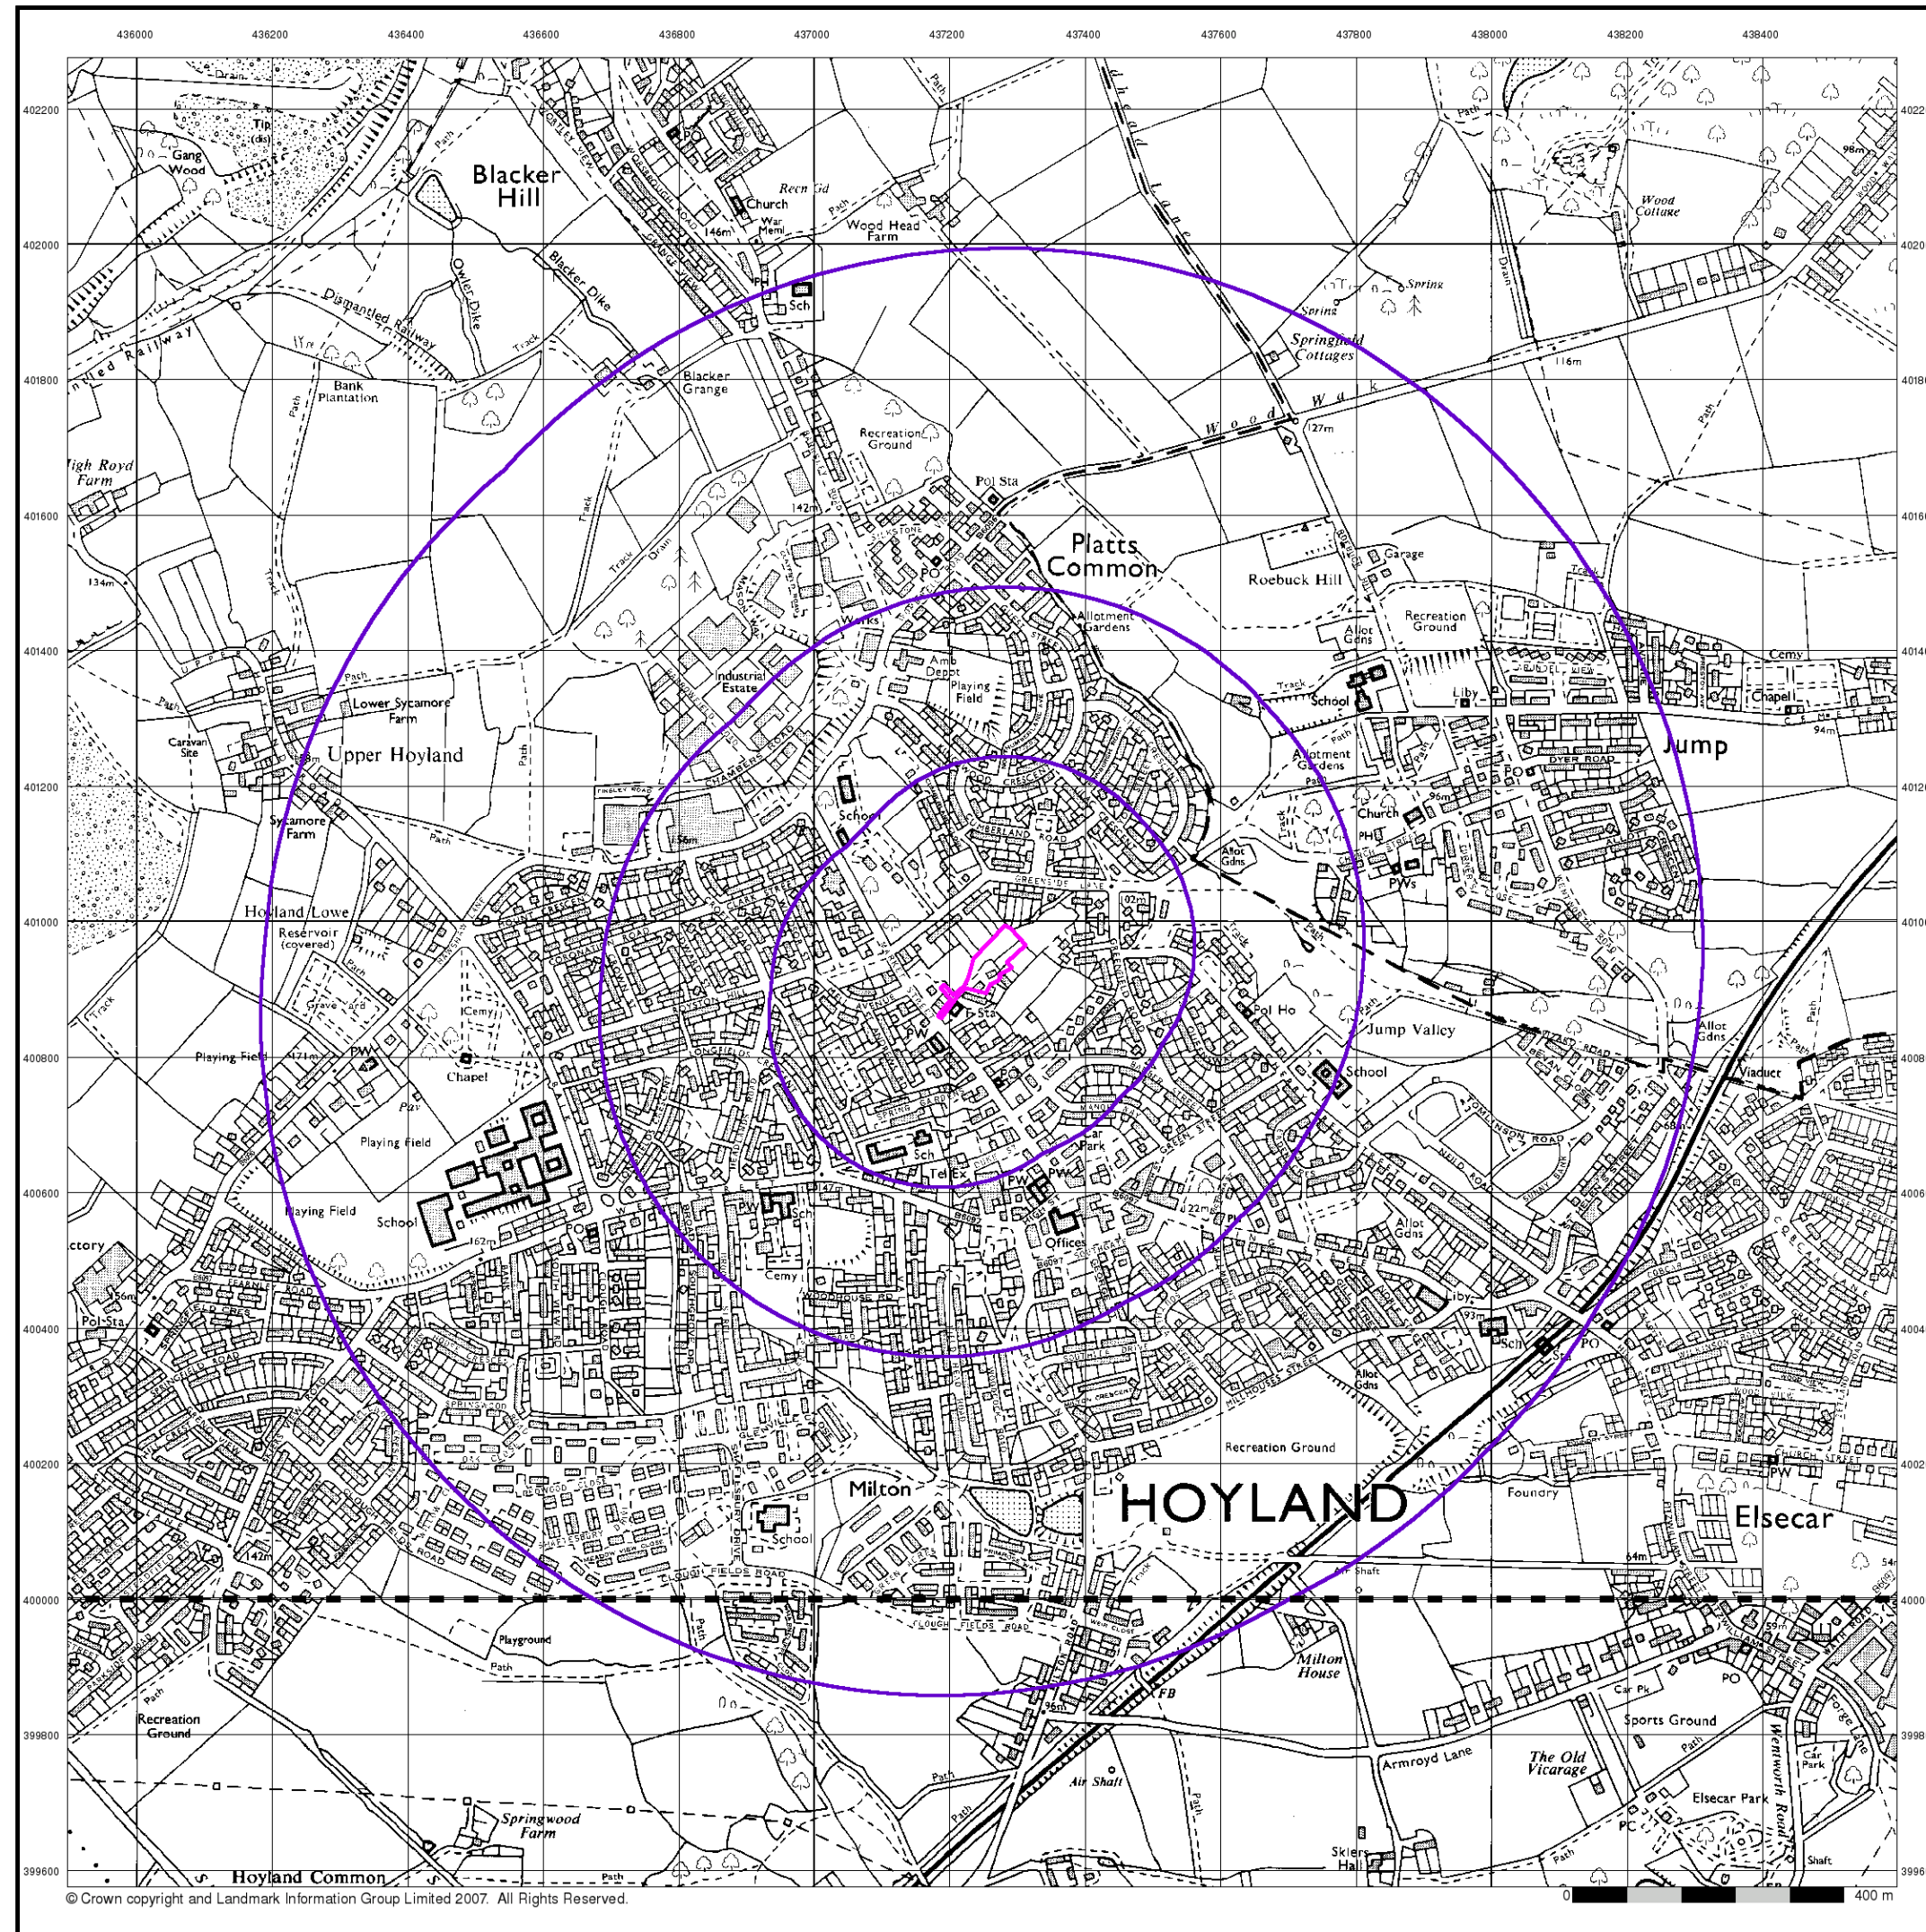

© Crown copyright and Landmark Information Group Limited 2007. All Rights Reserved.




Ordnance Survey Plan
Published 1989 - 1991
Source map scale - 1:10,000

The historical maps shown were reproduced from maps predominantly held at the scale adopted for England, Wales and Scotland in the 1840's. In 1854 the 1:2,500 scale was adopted for mapping urban areas; these maps were used to update the 1:10,560 maps. The published date given therefore is often some years later than the surveyed date. Before 1938, all OS maps were based on the Cassini Projection, with independent surveys of a single county or group of counties, giving rise to significant inaccuracies in outlying areas. In the late 1940's, a Provisional Edition was produced, which updated the 1:10,560 mapping from a number of sources. The maps appear unfinished - with all military camps and other strategic sites removed. These maps were initially overprinted with the National Grid. In 1970, the first 1:10,000 maps were produced using the Transverse Mercator Projection. The revision process continued until recently, with new editions appearing every 10 years or so for urban areas.

Map Name(s) and Date(s)

SE30SE
1989
SK39NE
1991

Historical Map - Slice A

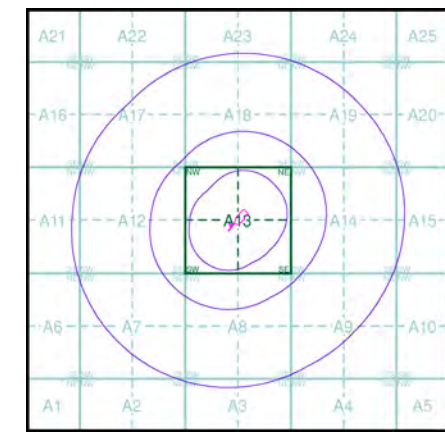

Order Details


Order Number:	21543314_1_1
Customer Ref:	30054/GMS/MA
National Grid Reference:	437240, 400920
Slice:	A
Site Area (Ha):	0.47
Search Buffer (m):	1000

Site Details

65 Market Street, Hoyland, BARNSELY, South Yorkshire, S74 0ET



Tel: 0870 850 6670
Fax: 0870 850 6671
Web: www.envirocheck.co.uk

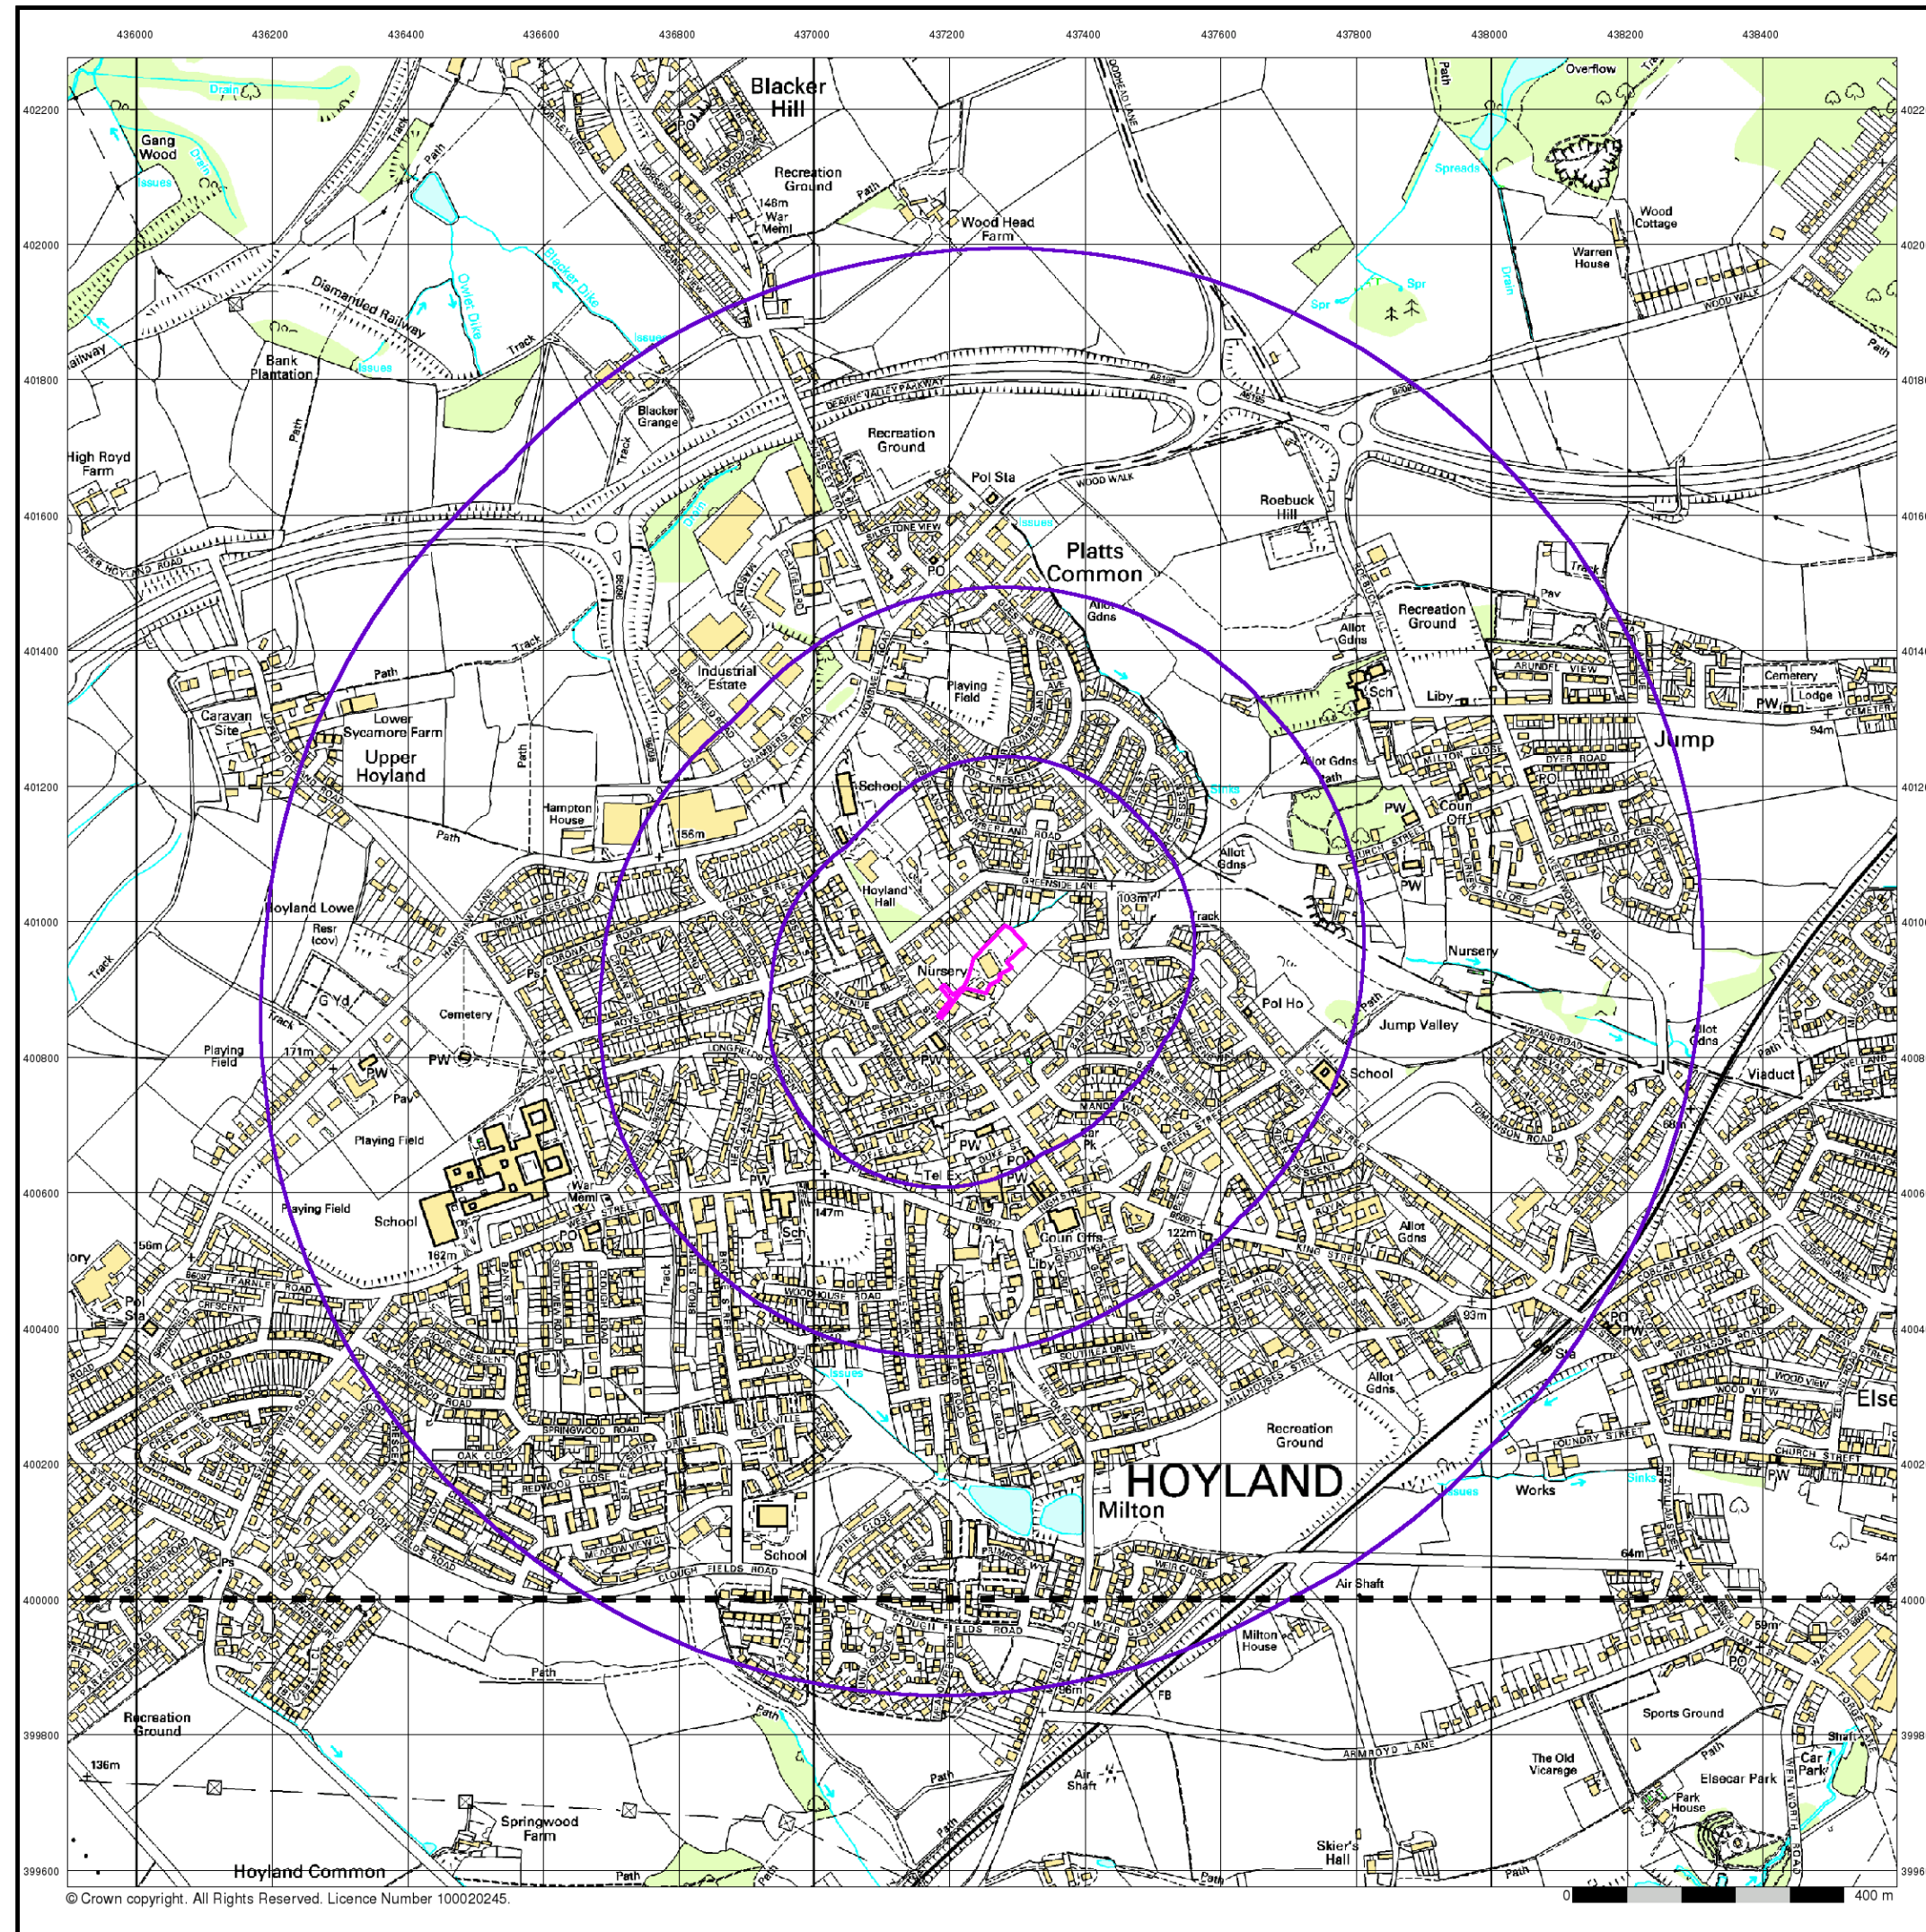

© Crown copyright. All Rights Reserved. Licence Number 100020245.




10K Raster Mapping

Published 2000


Source map scale - 1:10,000

The historical maps shown were produced from the Ordnance Survey's 1:10,000 colour raster mapping. These maps are derived from Landplan which replaced the old 1:10,000 maps originally published in 1970. The data is highly detailed showing buildings, fences and field boundaries as well as all roads, tracks and paths. Road names are also included together with the relevant road number and classification. Boundary information depiction includes county, unitary authority, district, civil parish and constituency.

Map Name(s) and Date(s)

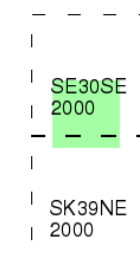

Historical Map - Slice A

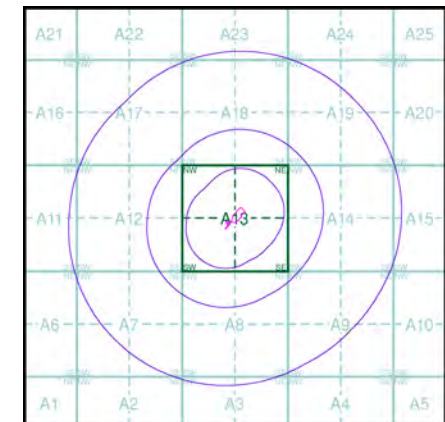

Order Details


Order Number: 21543314_1_1
Customer Ref: 30054/GMS/MA
National Grid Reference: 437240, 400920
Slice: A
Site Area (Ha): 0.47
Search Buffer (m): 1000

Site Details

65 Market Street, Hoyland, BARNSELY, South Yorkshire, S74 0ET



Tel: 0870 850 6670
Fax: 0870 850 6671
Web: www.envirocheck.co.uk

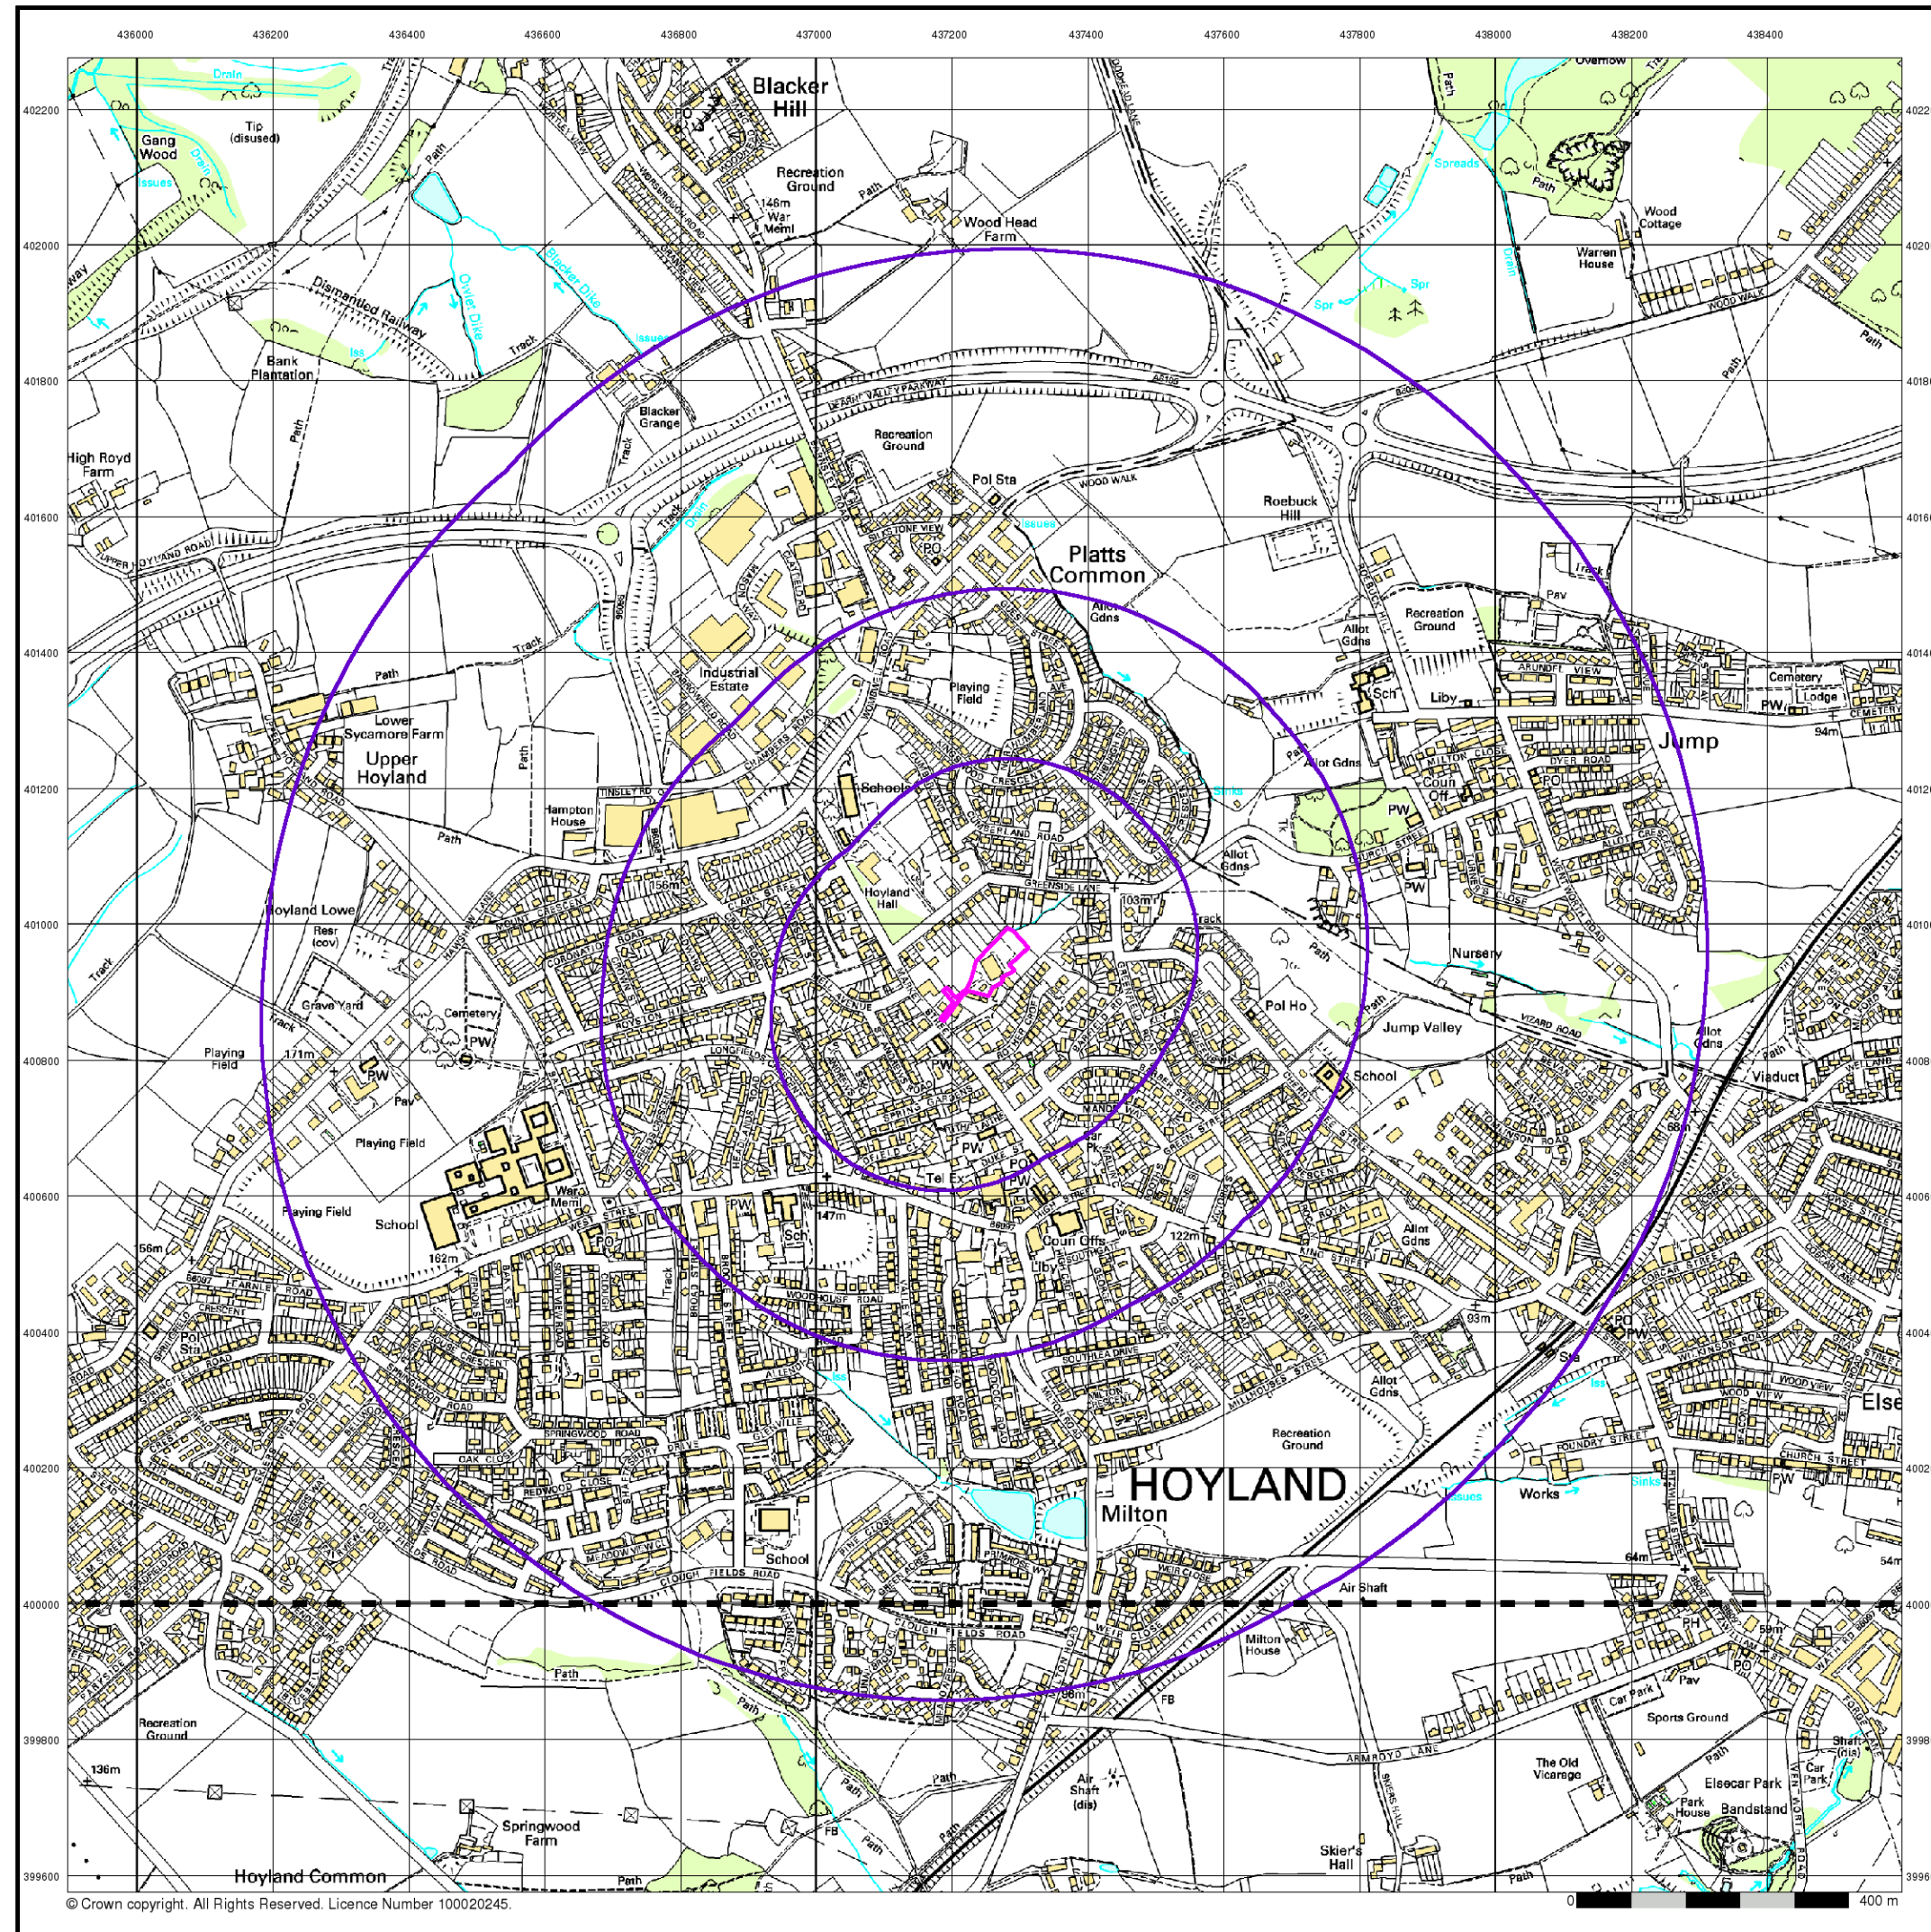

© Crown copyright. All Rights Reserved. Licence Number 100020245.




10K Raster Mapping

Published 2006


Source map scale - 1:10,000

The historical maps shown were produced from the Ordnance Survey's 1:10,000 colour raster mapping. These maps are derived from Landplan which replaced the old 1:10,000 maps originally published in 1970. The data is highly detailed showing buildings, fences and field boundaries as well as all roads, tracks and paths. Road names are also included together with the relevant road number and classification. Boundary information depiction includes county, unitary authority, district, civil parish and constituency.

Map Name(s) and Date(s)

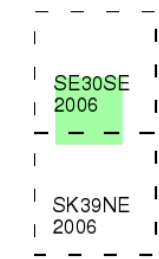

Historical Map - Slice A

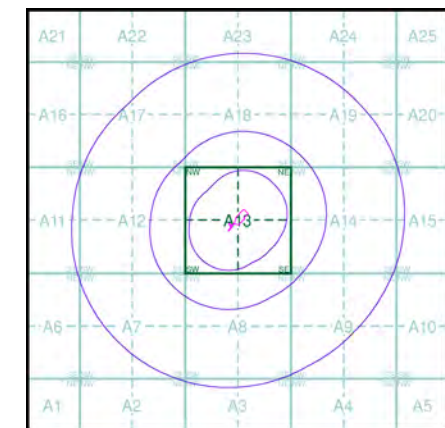

Order Details

Order Number: 21543314_1_1
Customer Ref: 30054/GMS/MA
National Grid Reference: 437240, 400920
Slice: A
Site Area (Ha): 0.47
Search Buffer (m): 1000

Site Details

65 Market Street, Hoyland, BARNSELY, South Yorkshire, S74 0ET



Tel: 0870 850 6670
Fax: 0870 850 6671
Web: www.envirocheck.co.uk

Historical Mapping Legends

Ordnance Survey County Series and
Ordnance Survey Plan 1:2,500



County Boundary (Geographical)

County & Civil Parish Boundary

Administrative County & Civil Parish Boundary

County Borough Boundary (England)

County Burgh Boundary (Scotland)

B.P. B.S. Boundary Post or Stone

B.R. Bridle Road

E.P. Electricity Pylon

F.B. Foot Bridge

F.P. Foot Path

G.P. Guide Post or Board

M.S. Mile Stone

M.P. M.R. Mooring Post or Ring

P.C.B. Police Call Box

P. Pump

S.P. Signal Post

SL Sluice

Sp. Spring

T.C.B. Telephone Call Box

Tr. Trough

W. Well

Ordnance Survey Plan, Additional SIMs and
Supply of Unpublished Survey Information
1:2,500 and 1:1,250



Inactive Quarry, Chalk Pit or Clay Pit

Active Quarry, Chalk Pit or Clay Pit

Rock

Boulders

Cliff

Roofed Building

Glazed Roof Building

Non-Coniferous Tree (surveyed)

Coniferous Tree (surveyed)

Non-Coniferous Trees (not surveyed)

Coniferous Trees (not surveyed)

Orchard Tree

Scrub

Bracken

Coppice, Osier

Reeds

Marsh, Saltings

Rough Grassland

Heath

Culvert

Direction of water flow

Bench Mark

Antiquity (site of)

Cave Entrance

Triangulation Station

Electricity Pylon

Electricity Transmission Line

County Boundary (Geographical)

County & Civil Parish Boundary

County boundary

Boundary post/stone

Boundary mereing symbol (note: these always appear in opposed pairs or groups of three)

Civil parish/community boundary

District boundary

County boundary

Boundary post/stone

Boundary mereing symbol (note: these always appear in opposed pairs or groups of three)

Large-Scale National Grid Data 1:2,500 and
1:1,250



Cliff

Slopes

Top

Rock

Rock (scattered)

Boulders

Boulders (scattered)

Positioned Boulder

Scree

Non-Coniferous Tree (surveyed)

Coniferous Tree (surveyed)

Non-Coniferous Trees (not surveyed)

Coniferous Trees (not surveyed)

Orchard Tree

Scrub

Bracken

Coppice, Osier

Reeds

Marsh, Saltings

Rough Grassland

Heath

Culvert

Direction of water flow

Triangulation Station

Antiquity (site of)

Electricity Transmission Line

Electricity Pylon

Bench Mark

Buildings with Building Seed

Roofed Building

Glazed Roof Building

Civil parish/community boundary

District boundary

County boundary

Boundary post/stone

Boundary mereing symbol (note: these always appear in opposed pairs or groups of three)

Barracks

Battery

Cemetery

Chimney

Cistern

Dismantled Railway

Electricity Generating Station

Electricity Pole, Pillar

Electricity Sub Station

Filter Bed

Fountain / Drinking Ftn.

Gas Valve Compound

Gas Governor

Guide Post

Manhole

Mile Post or Mile Stone

Pillar, Pole or Post

Post Office

Public Convenience

Pump

Pumping Station

Place of Worship

Sewage Pumping Station

Signal Box or Bridge

Signal Post or Light

Spring

Tank or Track

Trough

Wind Pump

Water Point, Water Tap

Works (building or area)


Well



Ordnance Survey mapping included:

Mapping Type	Scale	Date	Pg
Yorkshire	1:2,500	1892 - 1893	2
Yorkshire	1:2,500	1903 - 1905	3
Yorkshire	1:2,500	1930 - 1931	4
Ordnance Survey Plan	1:2,500	1956 - 1962	5
Ordnance Survey Plan	1:2,500	1969	6
Ordnance Survey Plan	1:1,250	1956	7
Ordnance Survey Plan	1:1,250	1961 - 1976	8
Ordnance Survey Plan	1:1,250	1970 - 1973	9
Additional SIMs	1:2,500	1979	10
Additional SIMs	1:1,250	1978 - 1989	11
Additional SIMs	1:1,250	1992	12
Large-Scale National Grid Data	1:1,250	1993	13
Large-Scale National Grid Data	1:1,250	1994	14

Historical Map - Segment A13

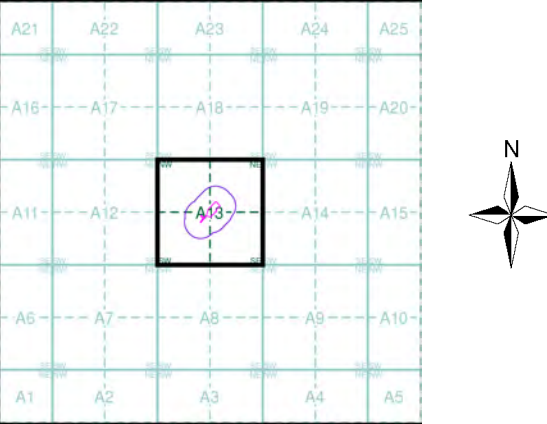

Order Details

Order Number: 21543314_1_1

Customer Ref: 30054/GMS/MA

National Grid Reference: 437240, 400920

Slice: A

Site Area (Ha): 0.47

Search Buffer (m): 100

Site Details

65 Market Street, Hoyland, BARNSELEY, South Yorkshire, S74 0ET



Tel: 0870 850 6670

Fax: 0870 850 6671

Web: www.envirocheck.co.uk

A Landmark Information Group Service v23.0 09-May-2007 Page 1 of 14


Yorkshire

Published 1930 - 1931


Source map scale - 1:2,500

The historical maps shown were reproduced from maps predominantly held at the scale adopted for England, Wales and Scotland in the 1840's. In 1854 the 1:2,500 scale was adopted for mapping urban areas and by 1896 it covered the whole of what were considered to be the cultivated parts of Great Britain. The published date given below is often some years later than the surveyed date. Before 1938, all OS maps were based on the Cassini Projection, with independent surveys of a single county or group of counties, giving rise to significant inaccuracies in outlying areas.

Map Name(s) and Date(s)

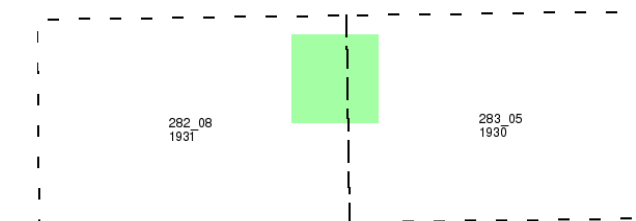

Historical Map - Segment A13

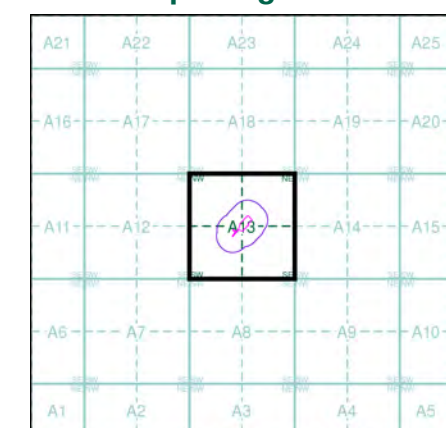


Order Details

Order Number: 21543314_1_1
 Customer Ref: 30054/GMS/MA
 National Grid Reference: 437240, 400920
 Slice: A
 Site Area (Ha): 0.47
 Search Buffer (m): 100

Site Details

65 Market Street, Hoyland, BARNSELY, South Yorkshire, S74 0ET

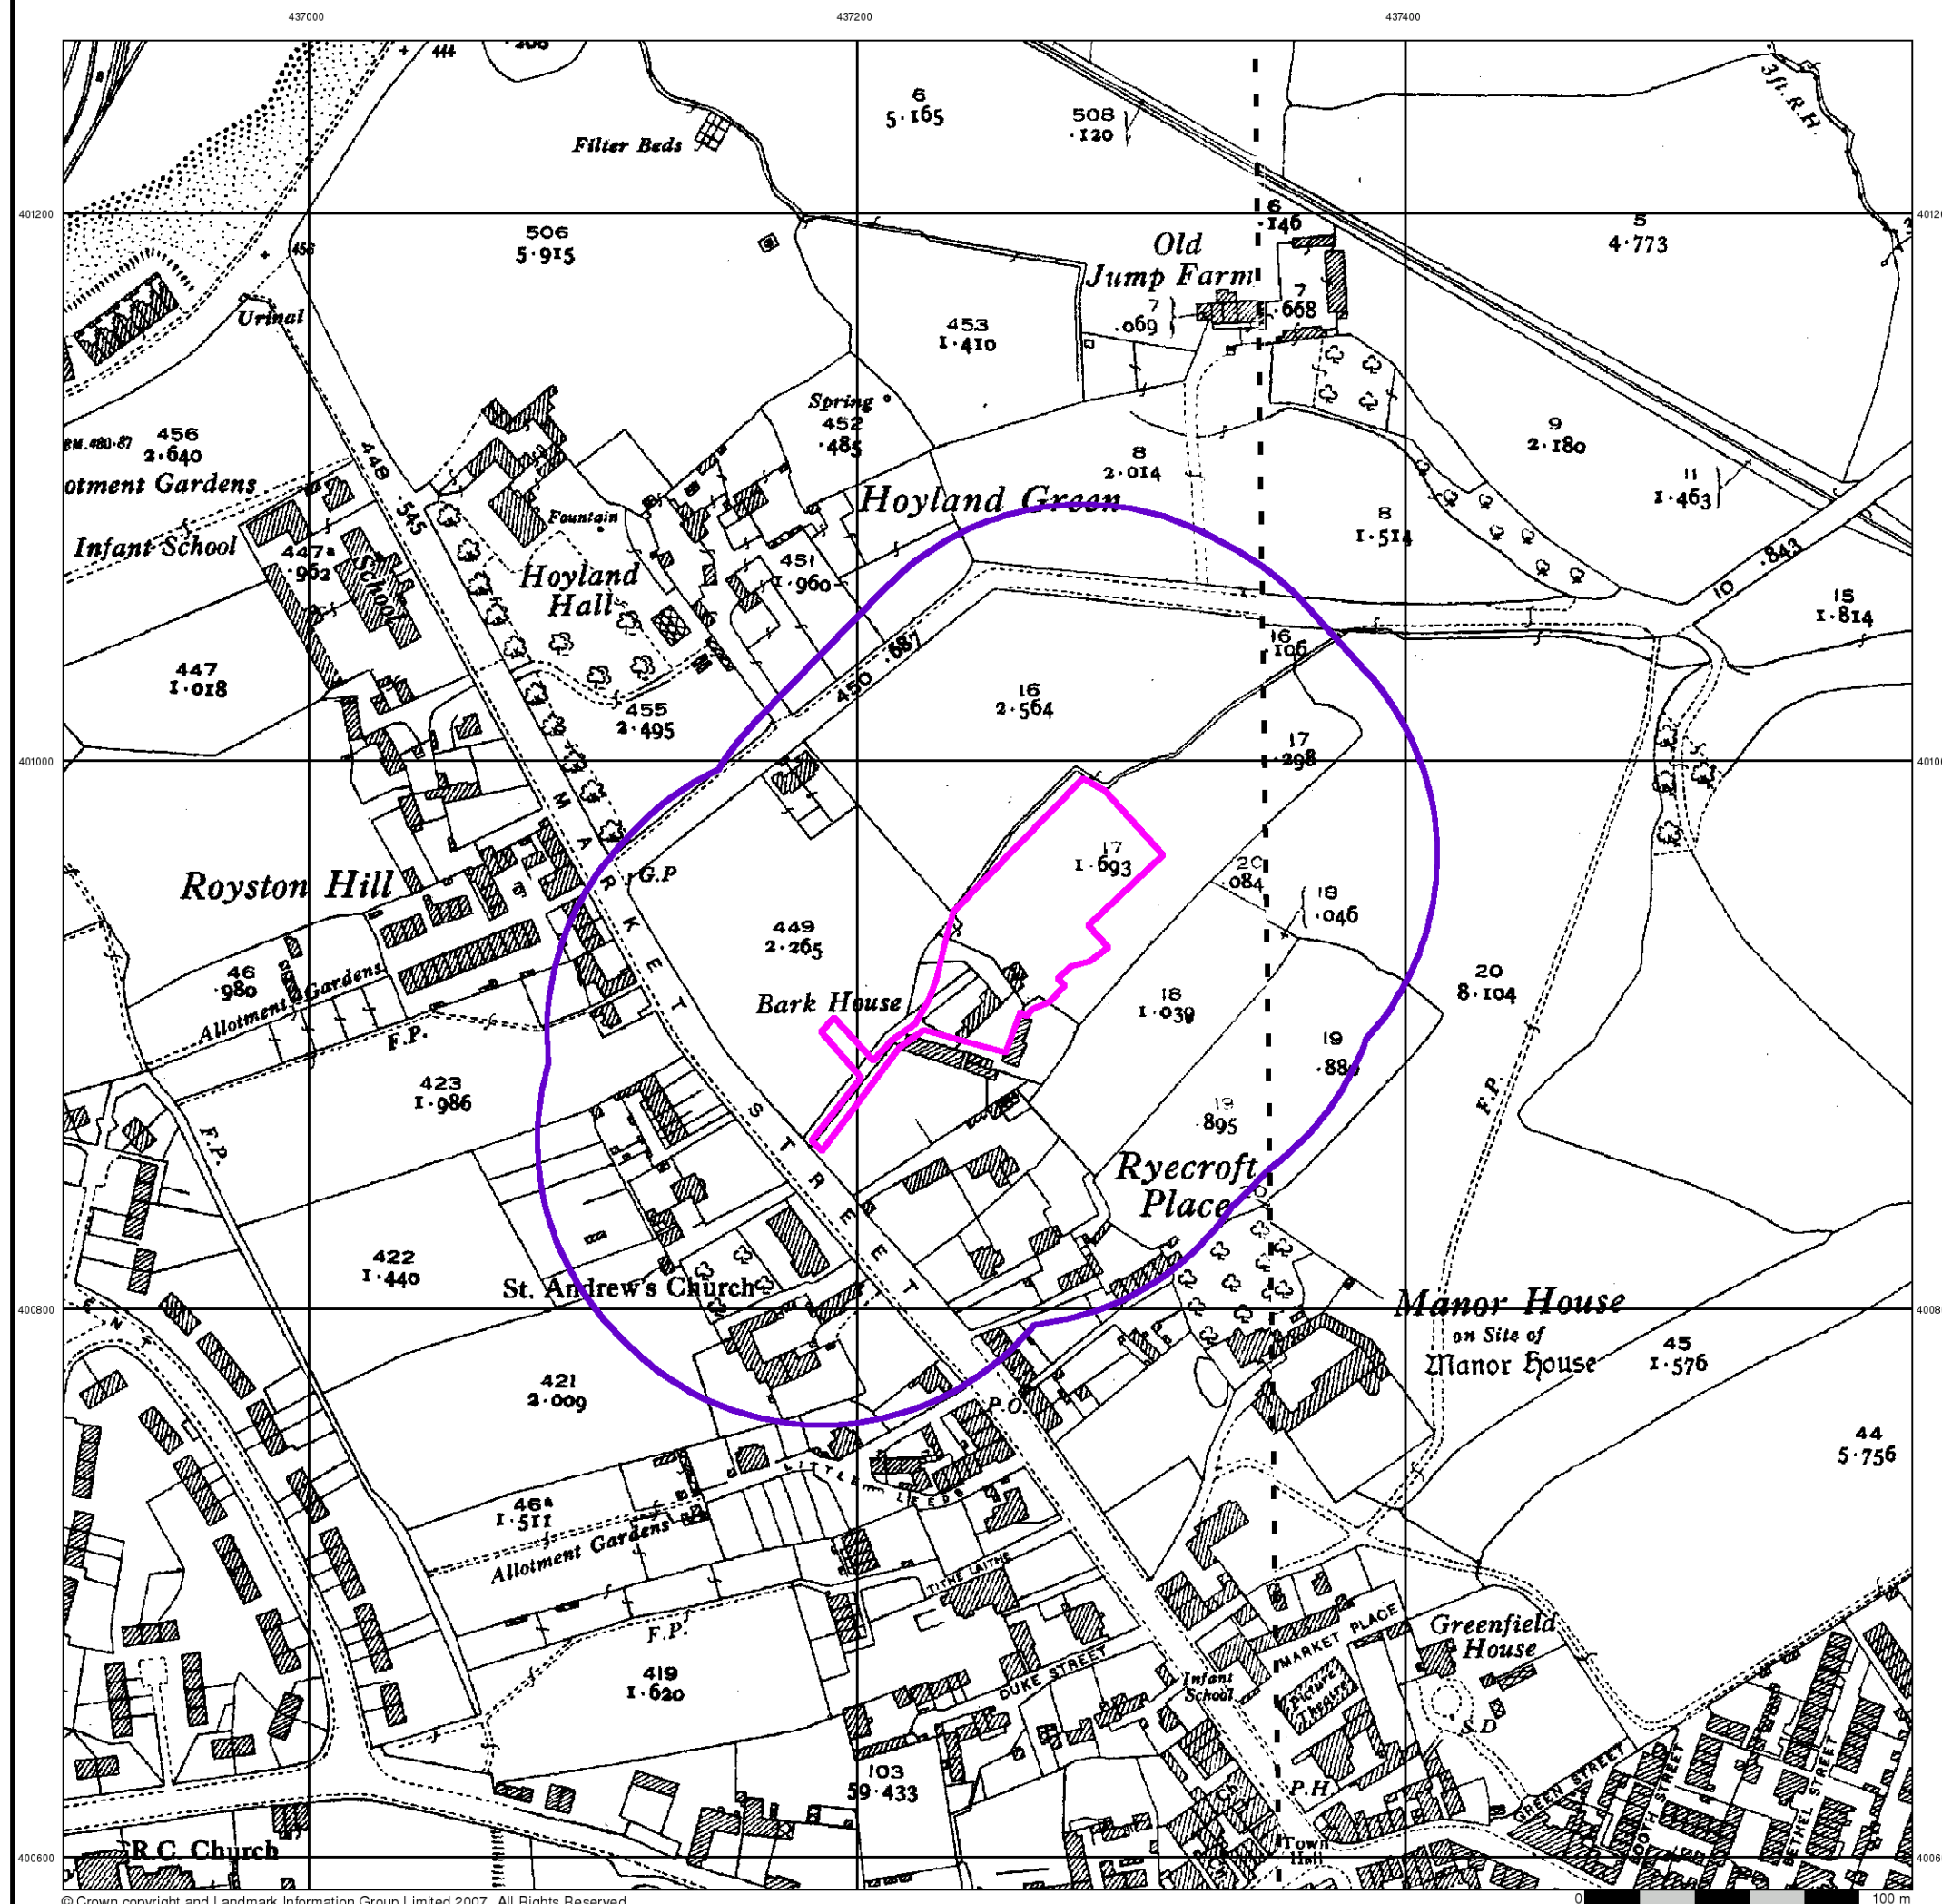

Ordnance Survey Plan

Published 1956 - 1962


Source map scale - 1:2,500

The historical maps shown were reproduced from maps predominantly held at the scale adopted for England, Wales and Scotland in the 1840's. In 1854 the 1:2,500 scale was adopted for mapping urban areas and by 1896 it covered the whole of what were considered to be the cultivated parts of Great Britain. The published date given below is often some years later than the surveyed date. Before 1938, all OS maps were based on the Cassini Projection, with independent surveys of a single county or group of counties, giving rise to significant inaccuracies in outlying areas.

Map Name(s) and Date(s)

SE3601 1962	SE3701 1962
SE3600 1956	SE3700 1956

Historical Map - Segment A13

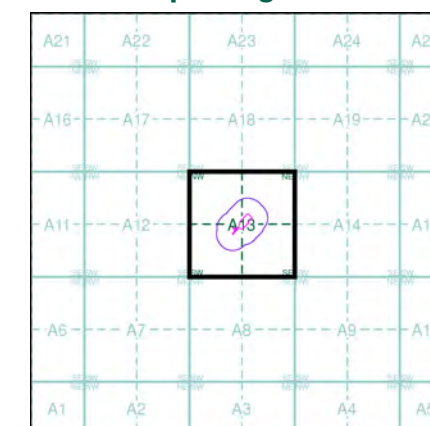


Order Details

Order Number: 21543314_1_1
 Customer Ref: 30054/GMS/MA
 National Grid Reference: 437240, 400920
 Slice: A
 Site Area (Ha): 0.47
 Search Buffer (m): 100

Site Details

65 Market Street, Hoyland, BARNSELY, South Yorkshire, S74 0ET

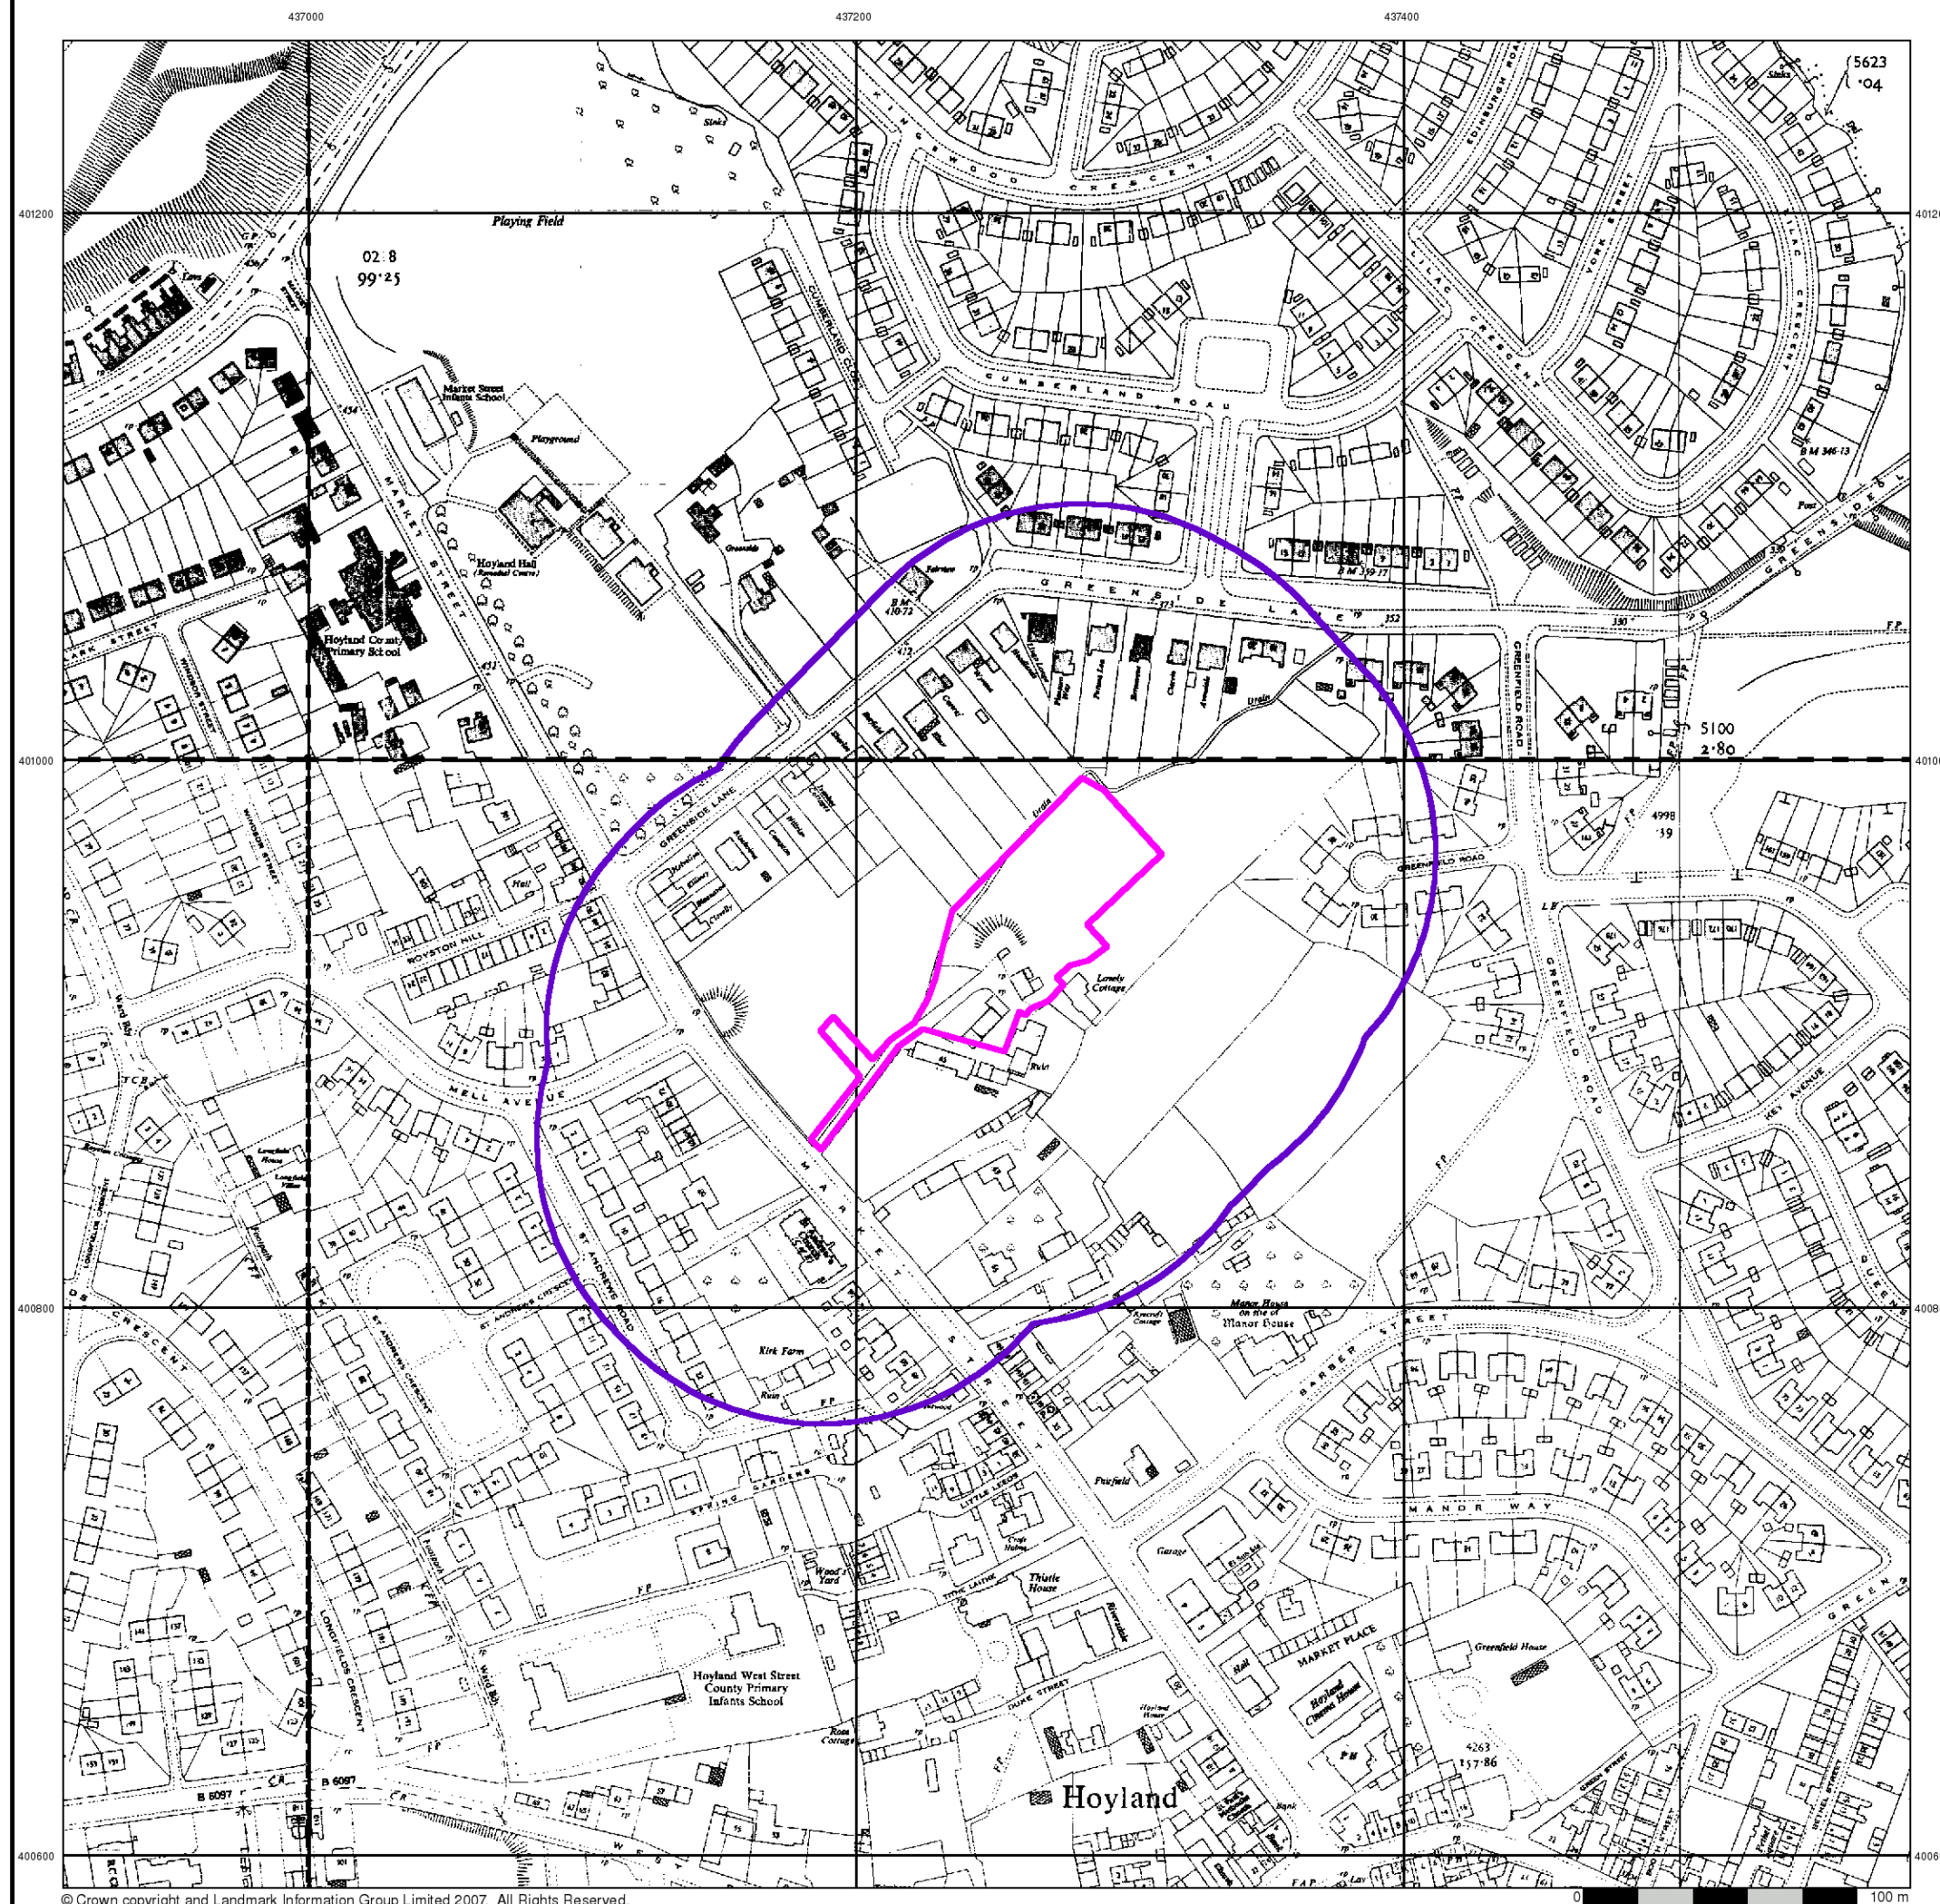


Ordnance Survey Plan

Published 1969


Source map scale - 1:2,500

The historical maps shown were reproduced from maps predominantly held at the scale adopted for England, Wales and Scotland in the 1840's. In 1854 the 1:2,500 scale was adopted for mapping urban areas and by 1896 it covered the whole of what were considered to be the cultivated parts of Great Britain. The published date given below is often some years later than the surveyed date. Before 1938, all OS maps were based on the Cassini Projection, with independent surveys of a single county or group of counties, giving rise to significant inaccuracies in outlying areas.

Map Name(s) and Date(s)

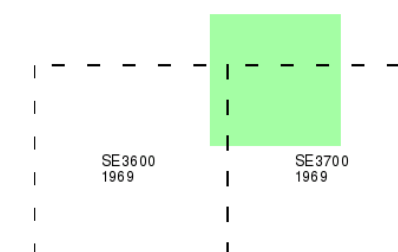

Historical Map - Segment A13

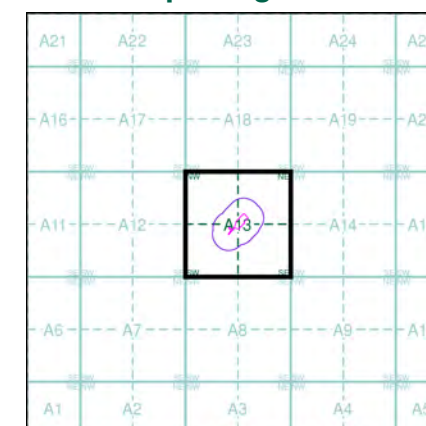


Order Details

Order Number: 21543314_1_1
 Customer Ref: 30054/GMS/MA
 National Grid Reference: 437240, 400920
 Slice: A
 Site Area (Ha): 0.47
 Search Buffer (m): 100

Site Details

65 Market Street, Hoyland, BARNSELY, South Yorkshire, S74 0ET

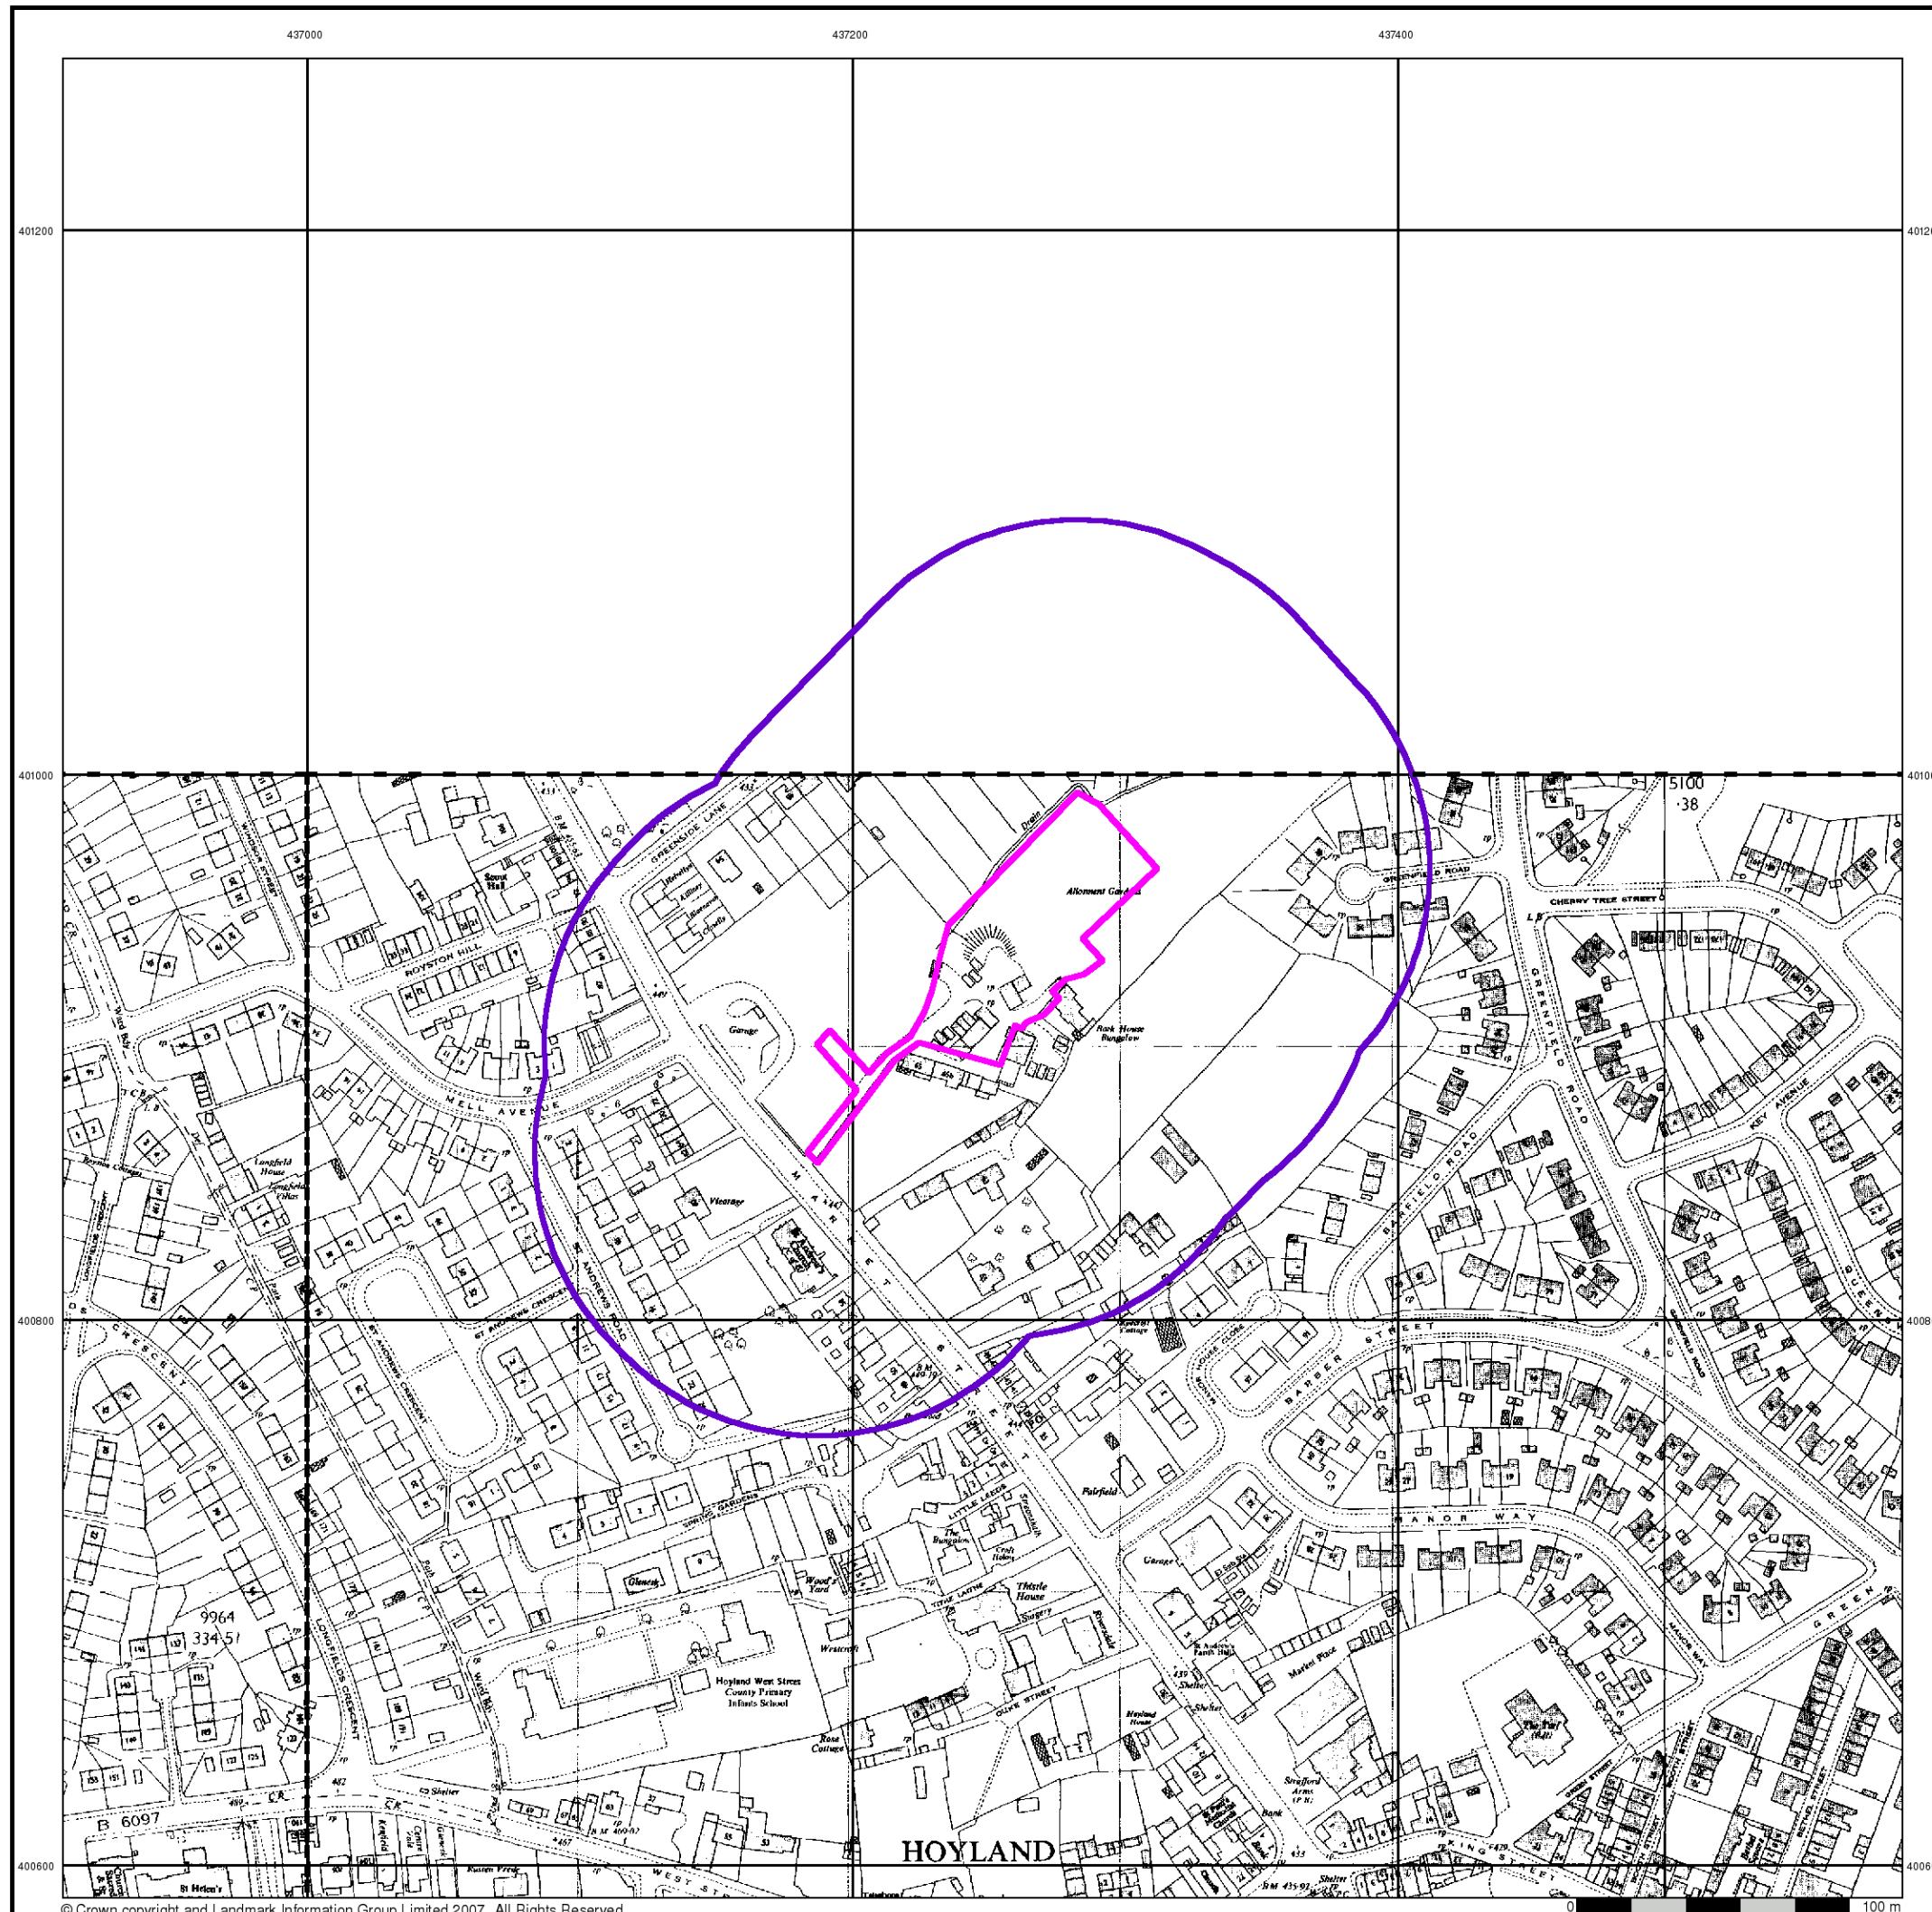

Ordnance Survey Plan

Published 1956


Source map scale - 1:1,250

The historical maps shown were reproduced from maps predominantly held at the scale adopted for England, Wales and Scotland in the 1840's. In 1854 the 1:2,500 scale was adopted for mapping urban areas and by 1896 it covered the whole of what were considered to be the cultivated parts of Great Britain. The published date given below is often some years later than the surveyed date. Before 1938, all OS maps were based on the Cassini Projection, with independent surveys of a single county or group of counties, giving rise to significant inaccuracies in outlying areas.

Map Name(s) and Date(s)

SE3601SE 1956	SE3701SW 1956	SE3701SE 1956
SE3600NE 1956	SE3700NW 1956	SE3700NE 1956

Historical Map - Segment A13

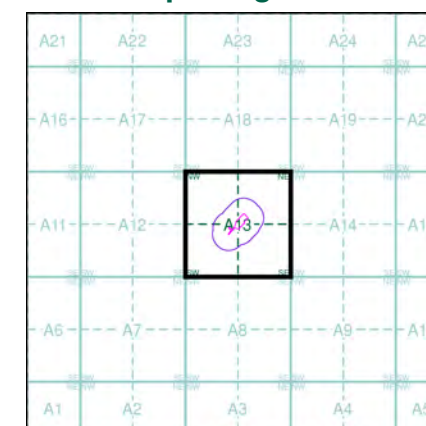


Order Details

Order Number: 21543314_1_1
 Customer Ref: 30054/GMS/MA
 National Grid Reference: 437240, 400920
 Slice: A
 Site Area (Ha): 0.47
 Search Buffer (m): 100

Site Details

65 Market Street, Hoyland, BARNSELY, South Yorkshire, S74 0ET

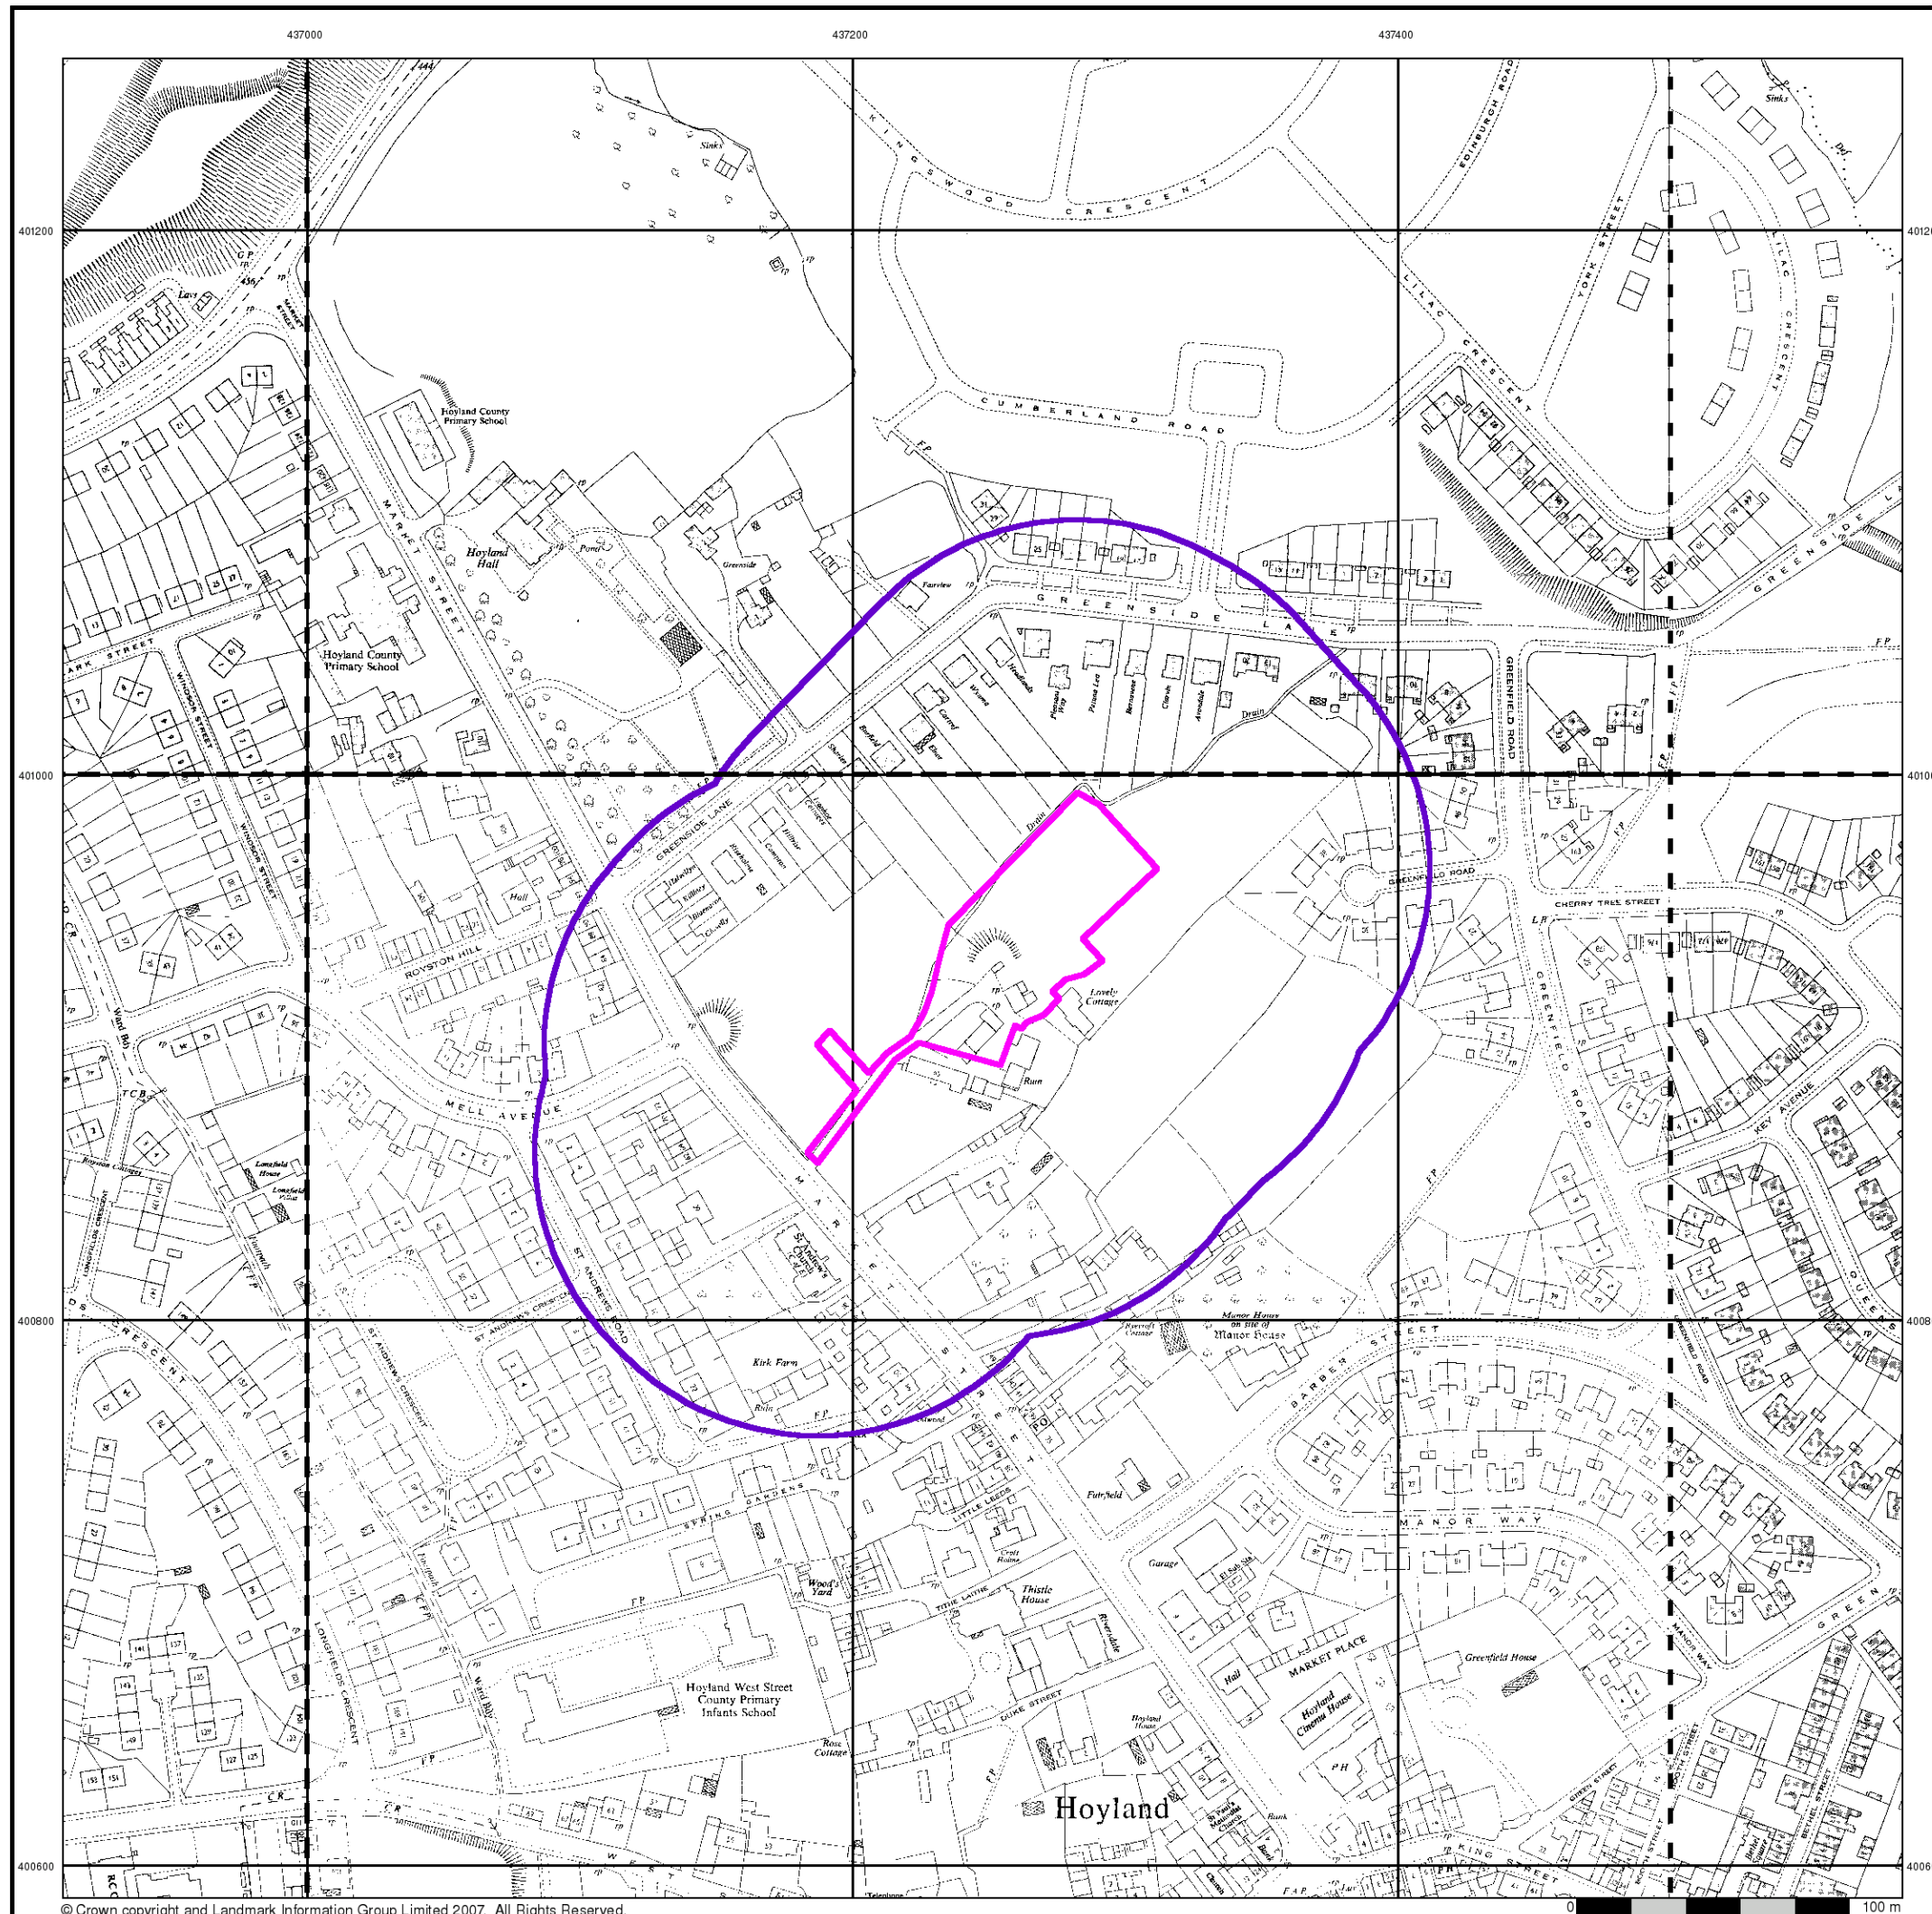

Ordnance Survey Plan

Published 1961 - 1976


Source map scale - 1:1,250

The historical maps shown were reproduced from maps predominantly held at the scale adopted for England, Wales and Scotland in the 1840's. In 1854 the 1:2,500 scale was adopted for mapping urban areas and by 1896 it covered the whole of what were considered to be the cultivated parts of Great Britain. The published date given below is often some years later than the surveyed date. Before 1938, all OS maps were based on the Cassini Projection, with independent surveys of a single county or group of counties, giving rise to significant inaccuracies in outlying areas.

Map Name(s) and Date(s)

SE3601SE 1972	SE3701SW 1961	SE3701SE 1961
SE3600NE 1968	SE3700NW 1968	SE3700NE 1976

Historical Map - Segment A13

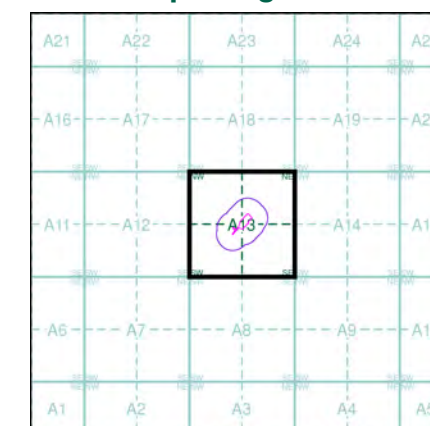



Order Details

Order Number: 21543314_1_1
 Customer Ref: 30054/GMS/MA
 National Grid Reference: 437240, 400920
 Slice: A
 Site Area (Ha): 0.47
 Search Buffer (m): 100

Site Details

65 Market Street, Hoyland, BARNSELY, South Yorkshire, S74 0ET

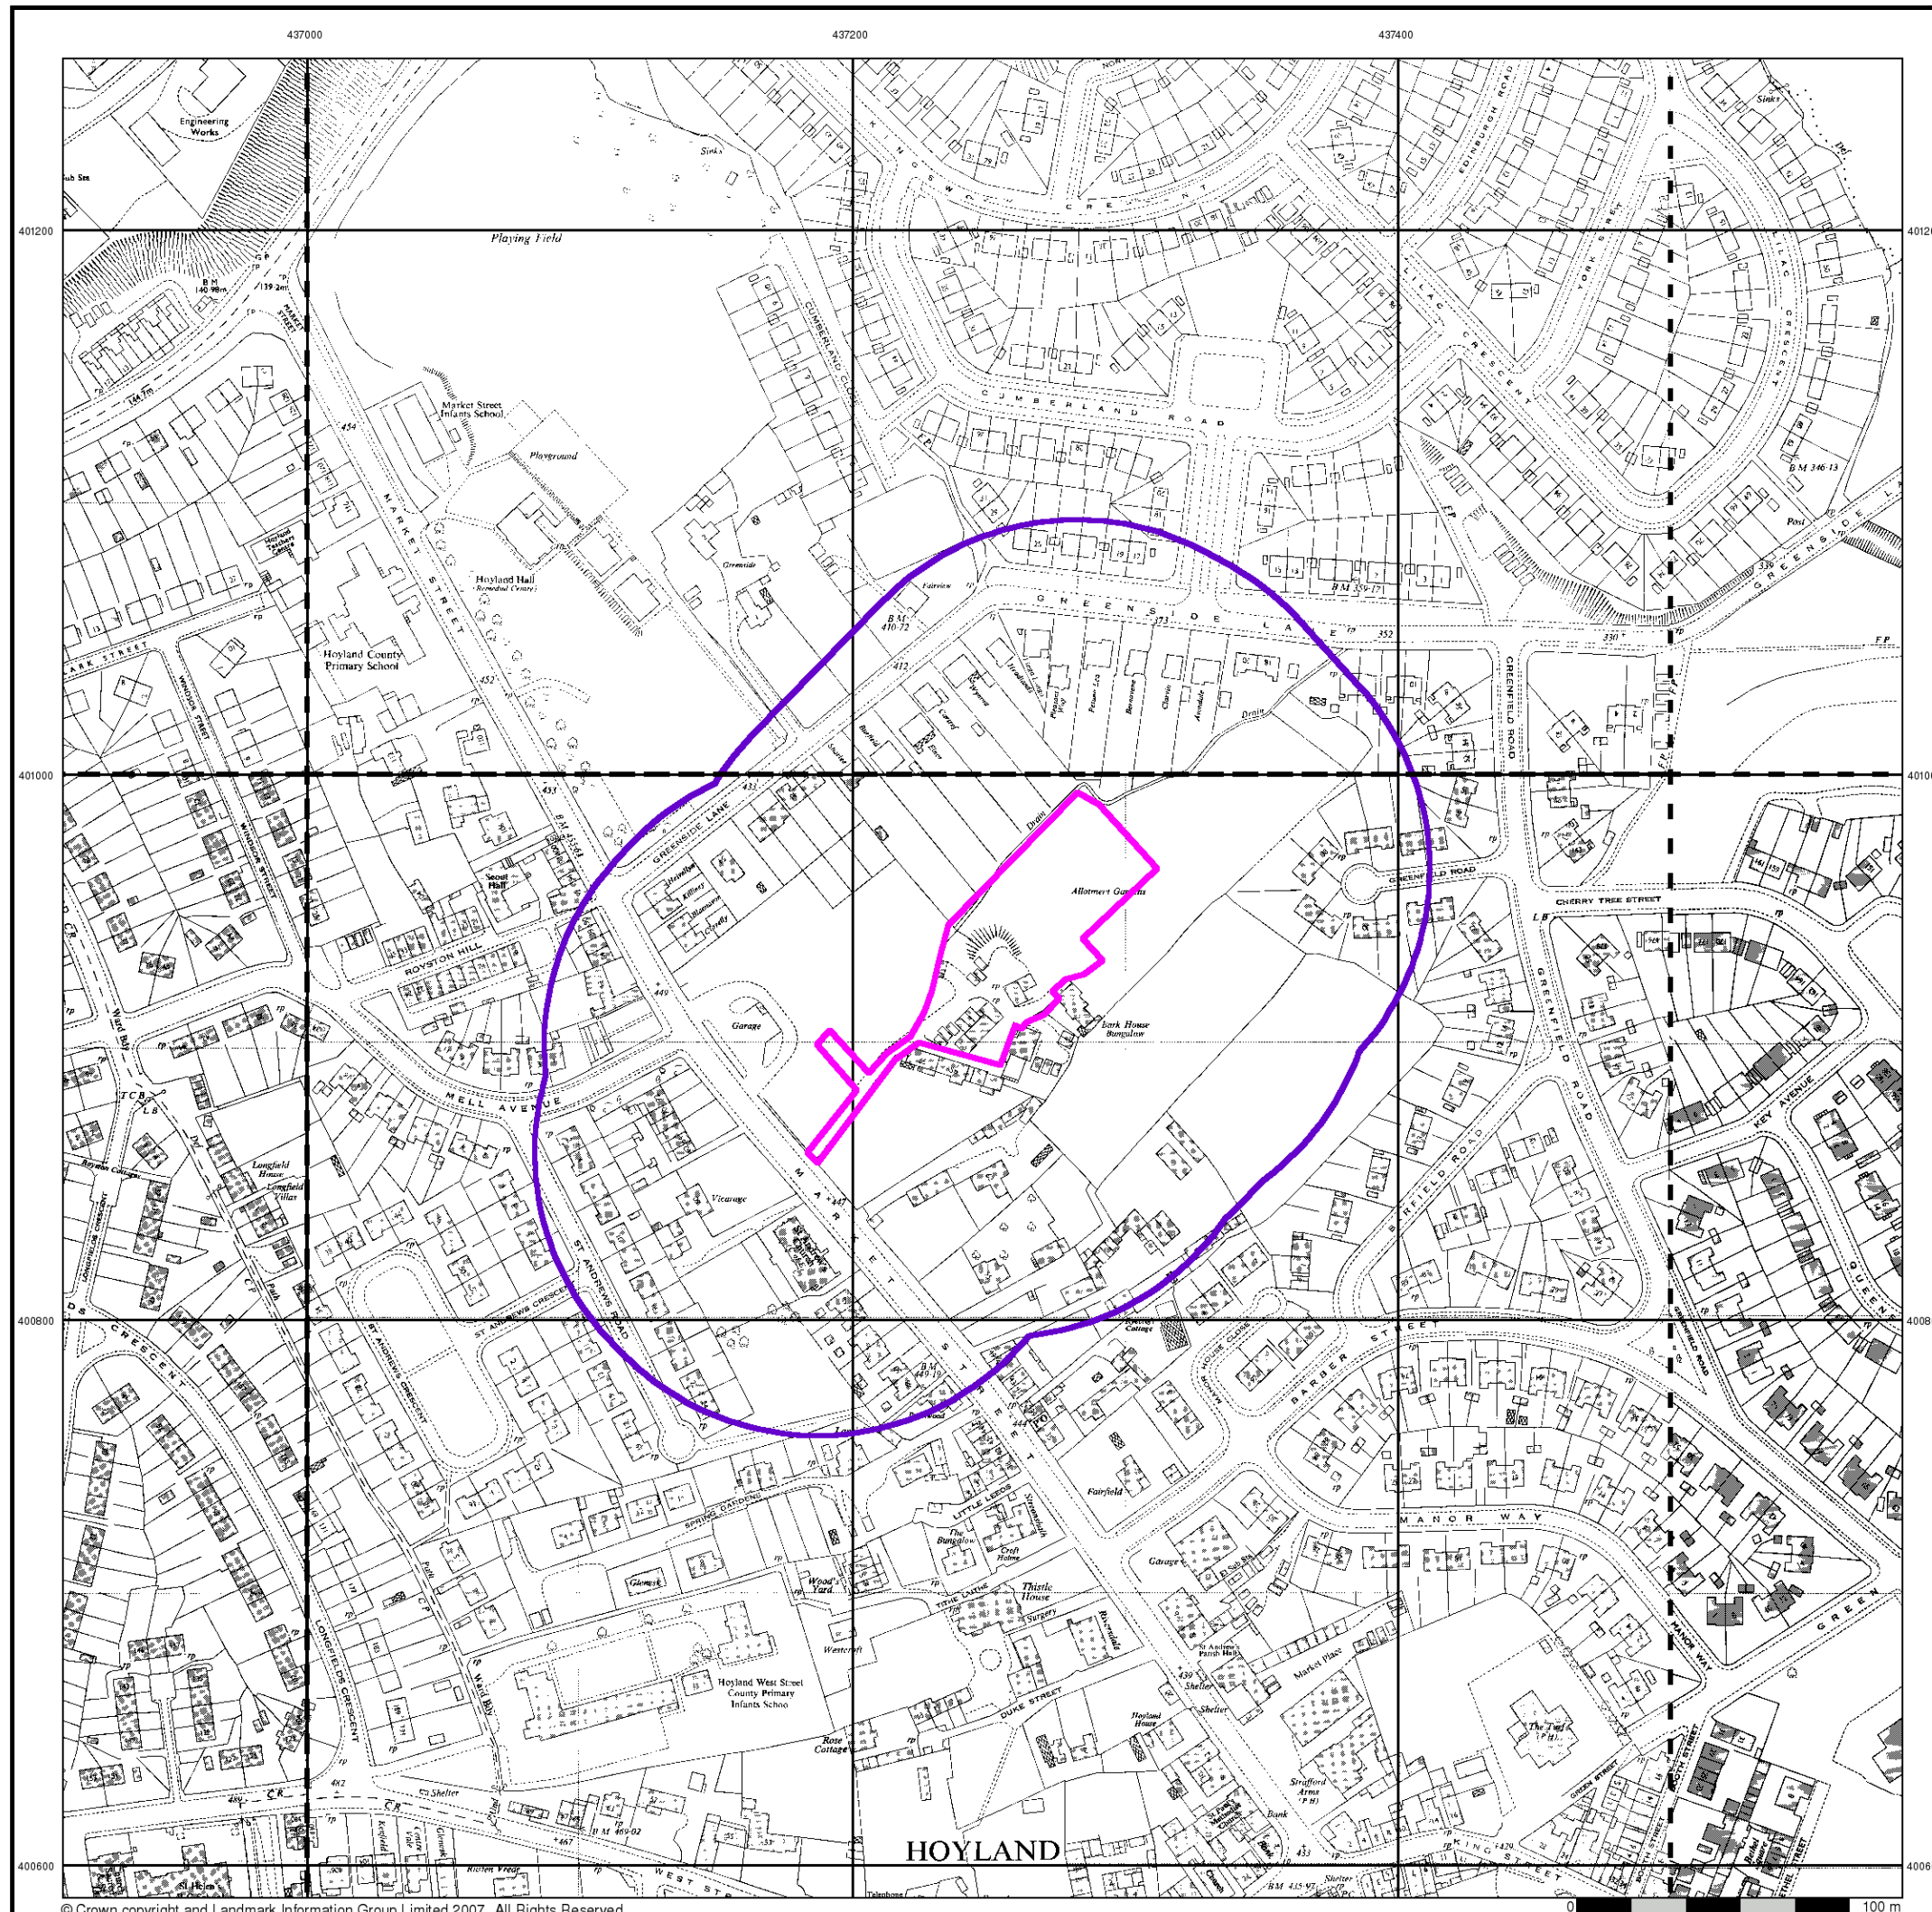

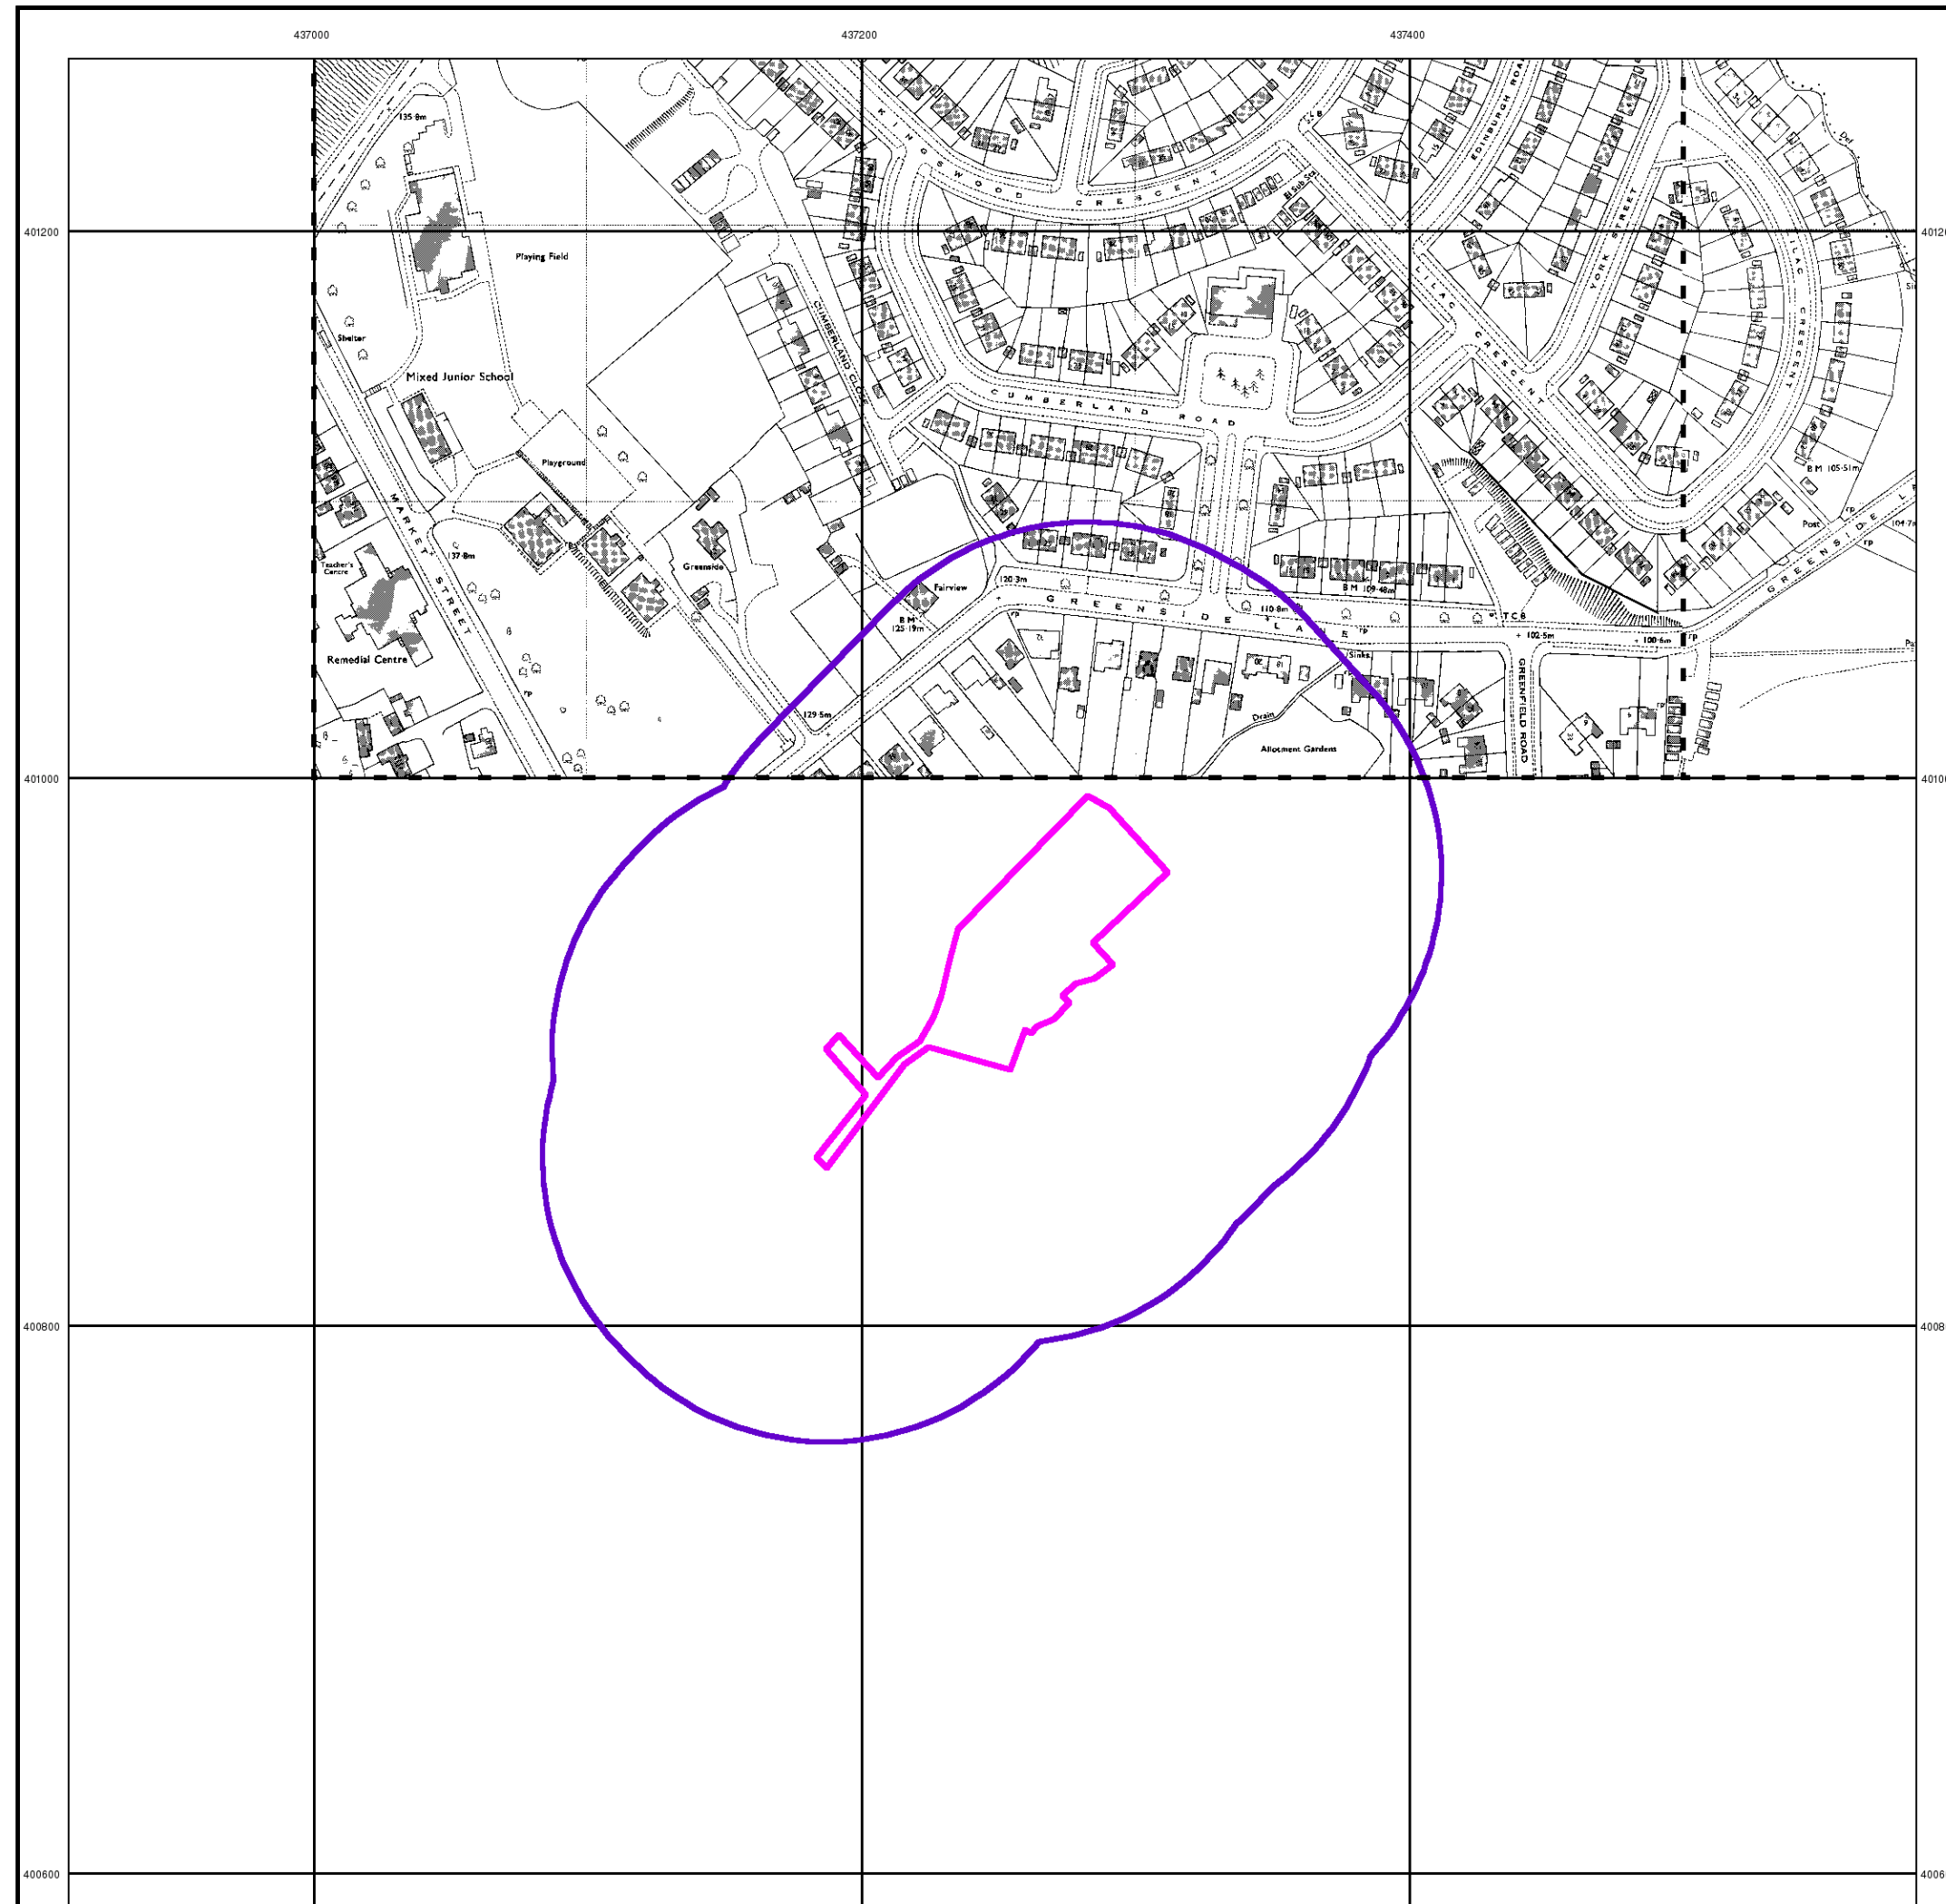


Ordnance Survey Plan

Published 1970 - 1973


Source map scale - 1:1,250

The historical maps shown were reproduced from maps predominantly held at the scale adopted for England, Wales and Scotland in the 1840's. In 1854 the 1:2,500 scale was adopted for mapping urban areas and by 1896 it covered the whole of what were considered to be the cultivated parts of Great Britain. The published date given below is often some years later than the surveyed date. Before 1938, all OS maps were based on the Cassini Projection, with independent surveys of a single county or group of counties, giving rise to significant inaccuracies in outlying areas.

Map Name(s) and Date(s)

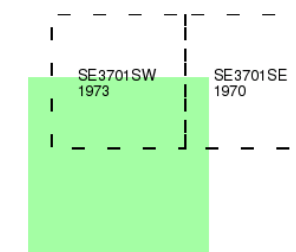

Historical Map - Segment A13

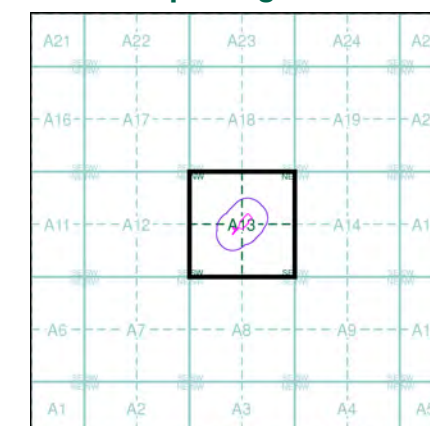


Order Details

Order Number: 21543314_1_1
Customer Ref: 30054/GMS/MA
National Grid Reference: 437240, 400920
Slice: A
Site Area (Ha): 0.47
Search Buffer (m): 100

Site Details

65 Market Street, Hoyland, BARNSELY, South Yorkshire, S74 0ET

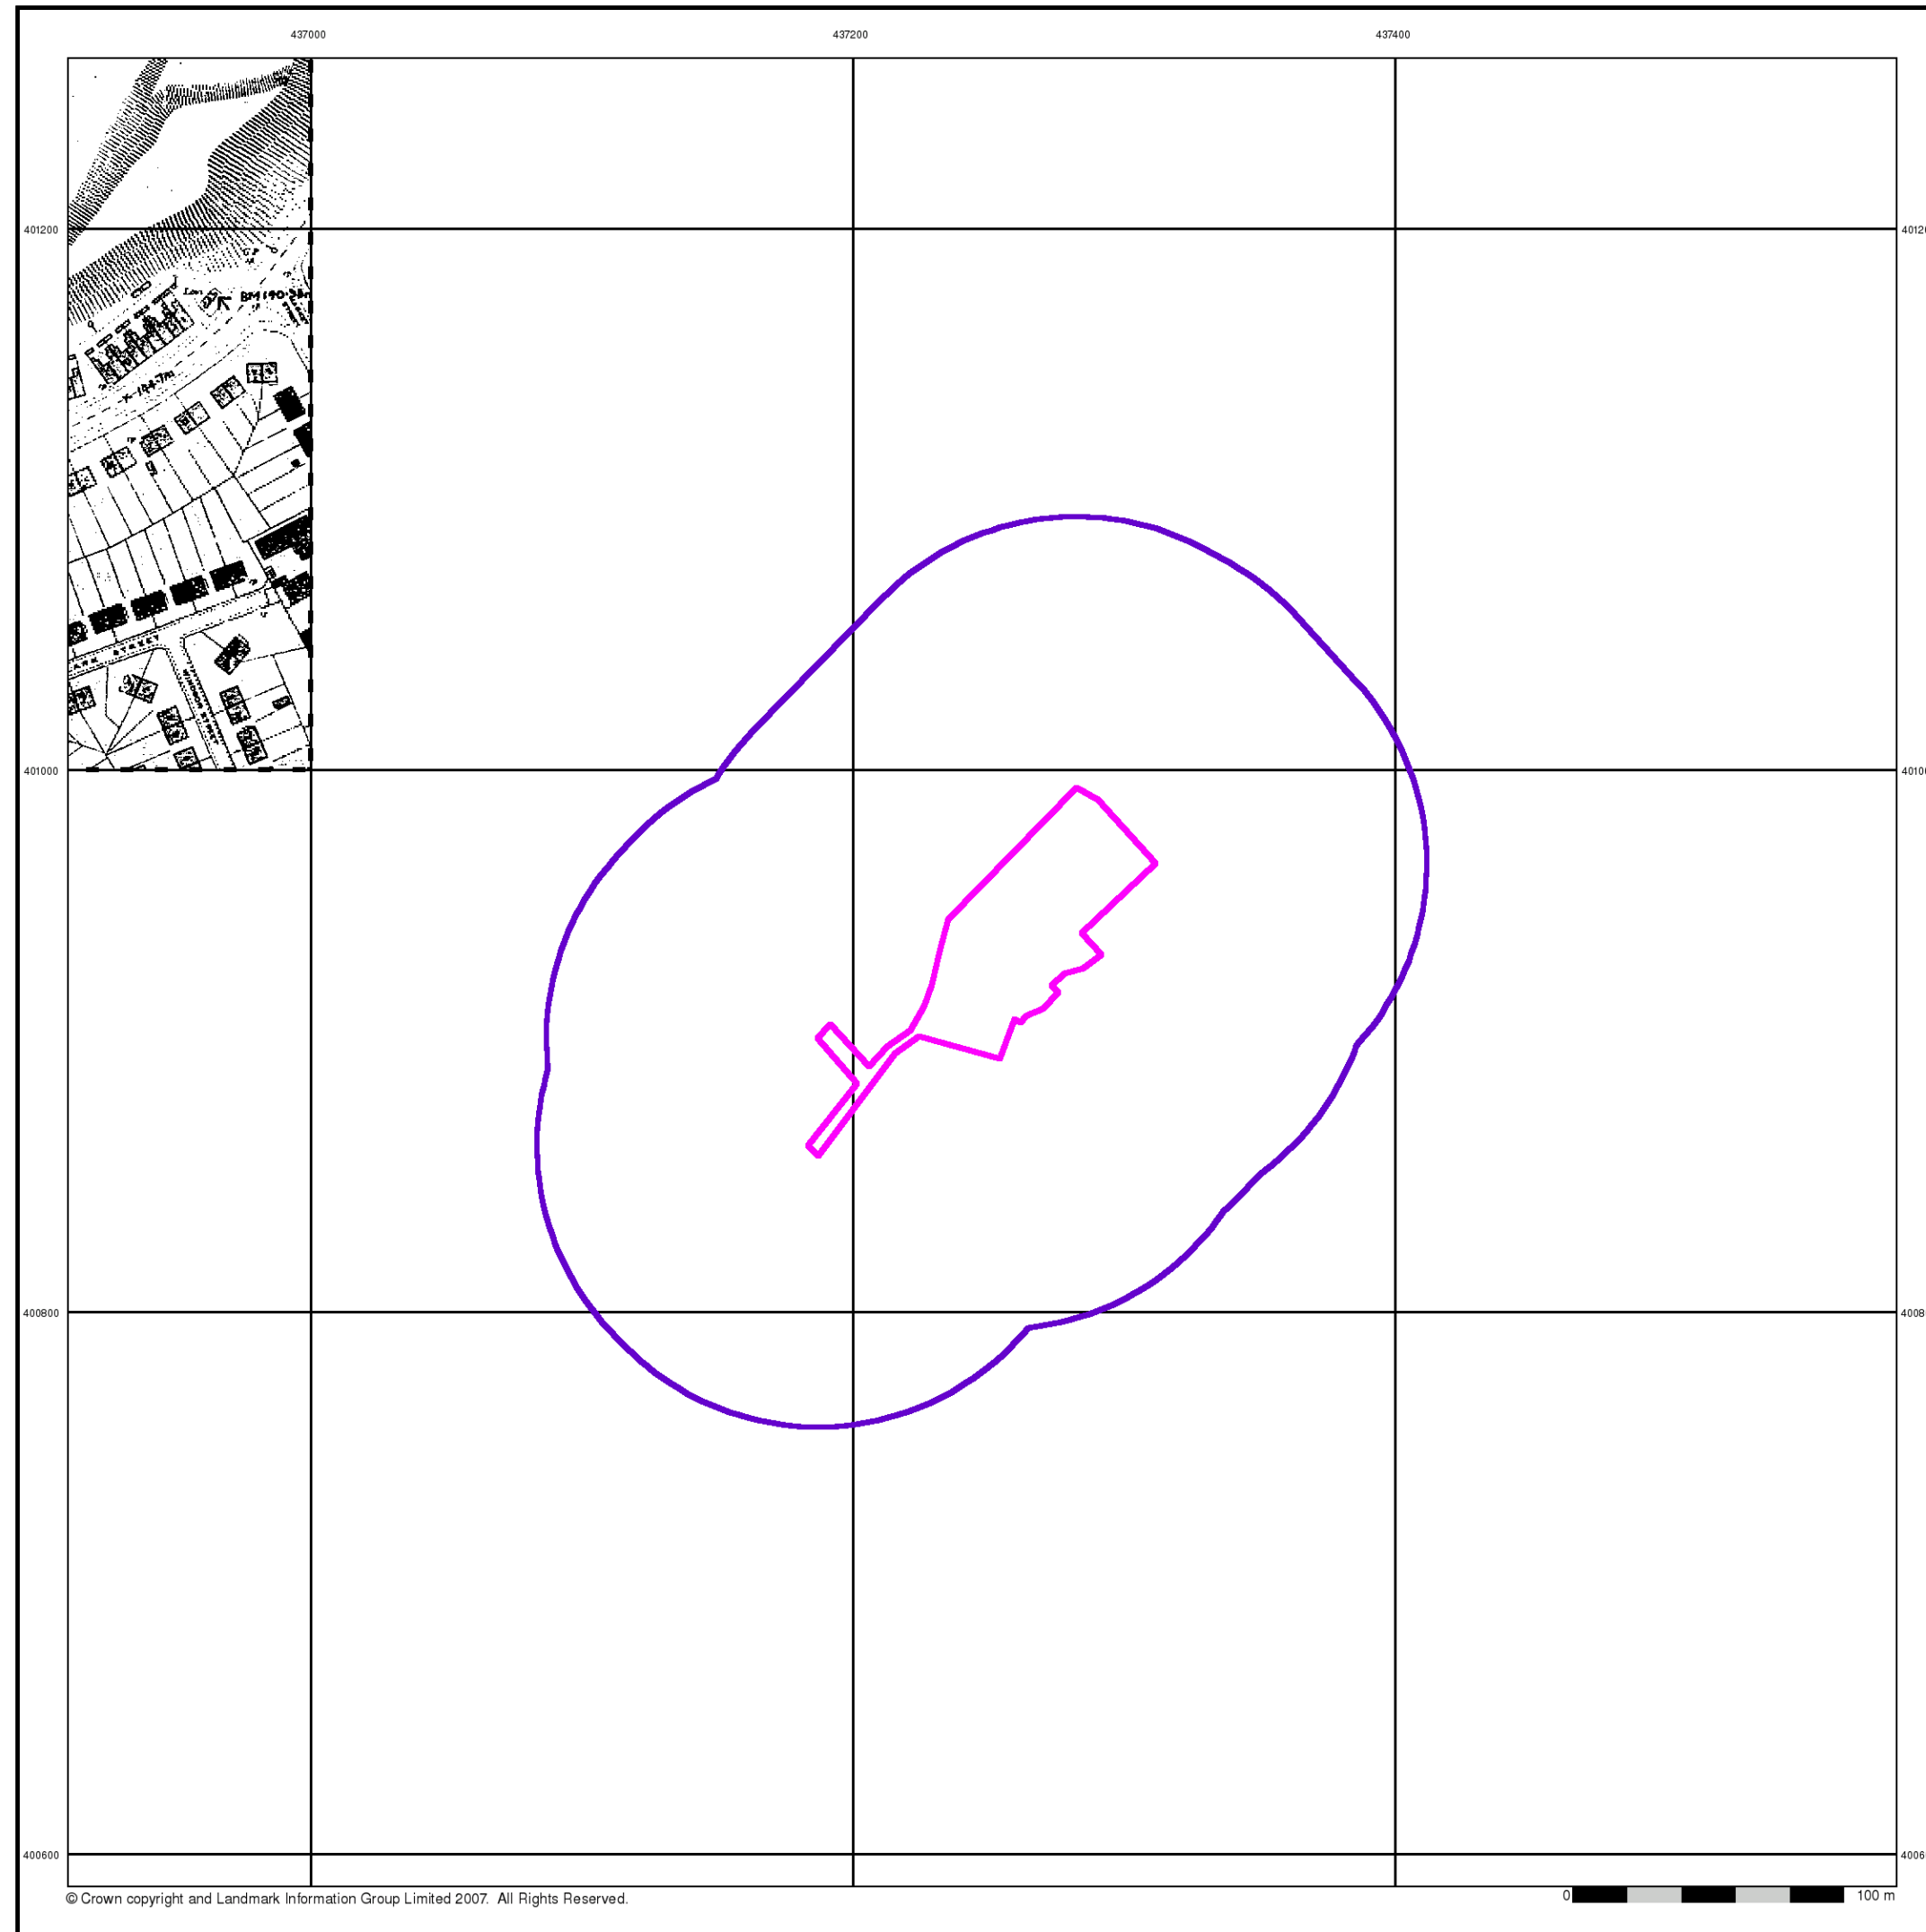


© Crown copyright and Landmark Information Group Limited 2007. All Rights Reserved.




Additional SIMs
Published 1979
Source map scale - 1:2,500

The SIM cards (Ordnance Survey's 'Survey of Information on Microfilm') are further, minor editions of mapping which were produced and published in between the main editions as an area was updated. They date from 1947 to 1991, and contain detailed information on buildings, roads and land-use. These maps were produced at both 1:2,500 and 1:1,250 scales.

Map Name(s) and Date(s)

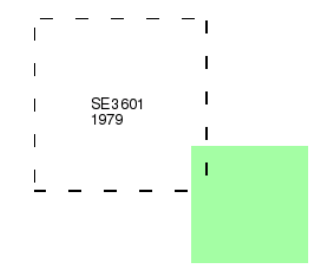


Historical Map - Segment A13

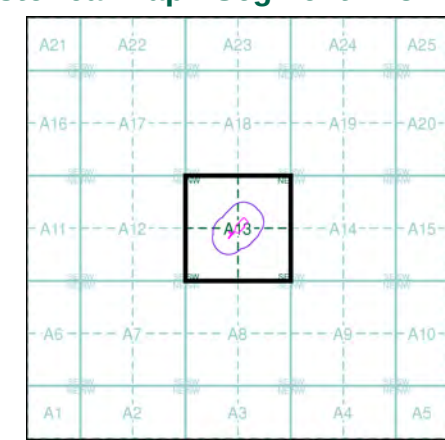

Order Details
Order Number: 21543314_1_1
Customer Ref: 30054/GMS/MA
National Grid Reference: 437240, 400920
Slice: A
Site Area (Ha): 0.47
Search Buffer (m): 100

Site Details
65 Market Street, Hoyland, BARNSELEY, South Yorkshire, S74 0ET



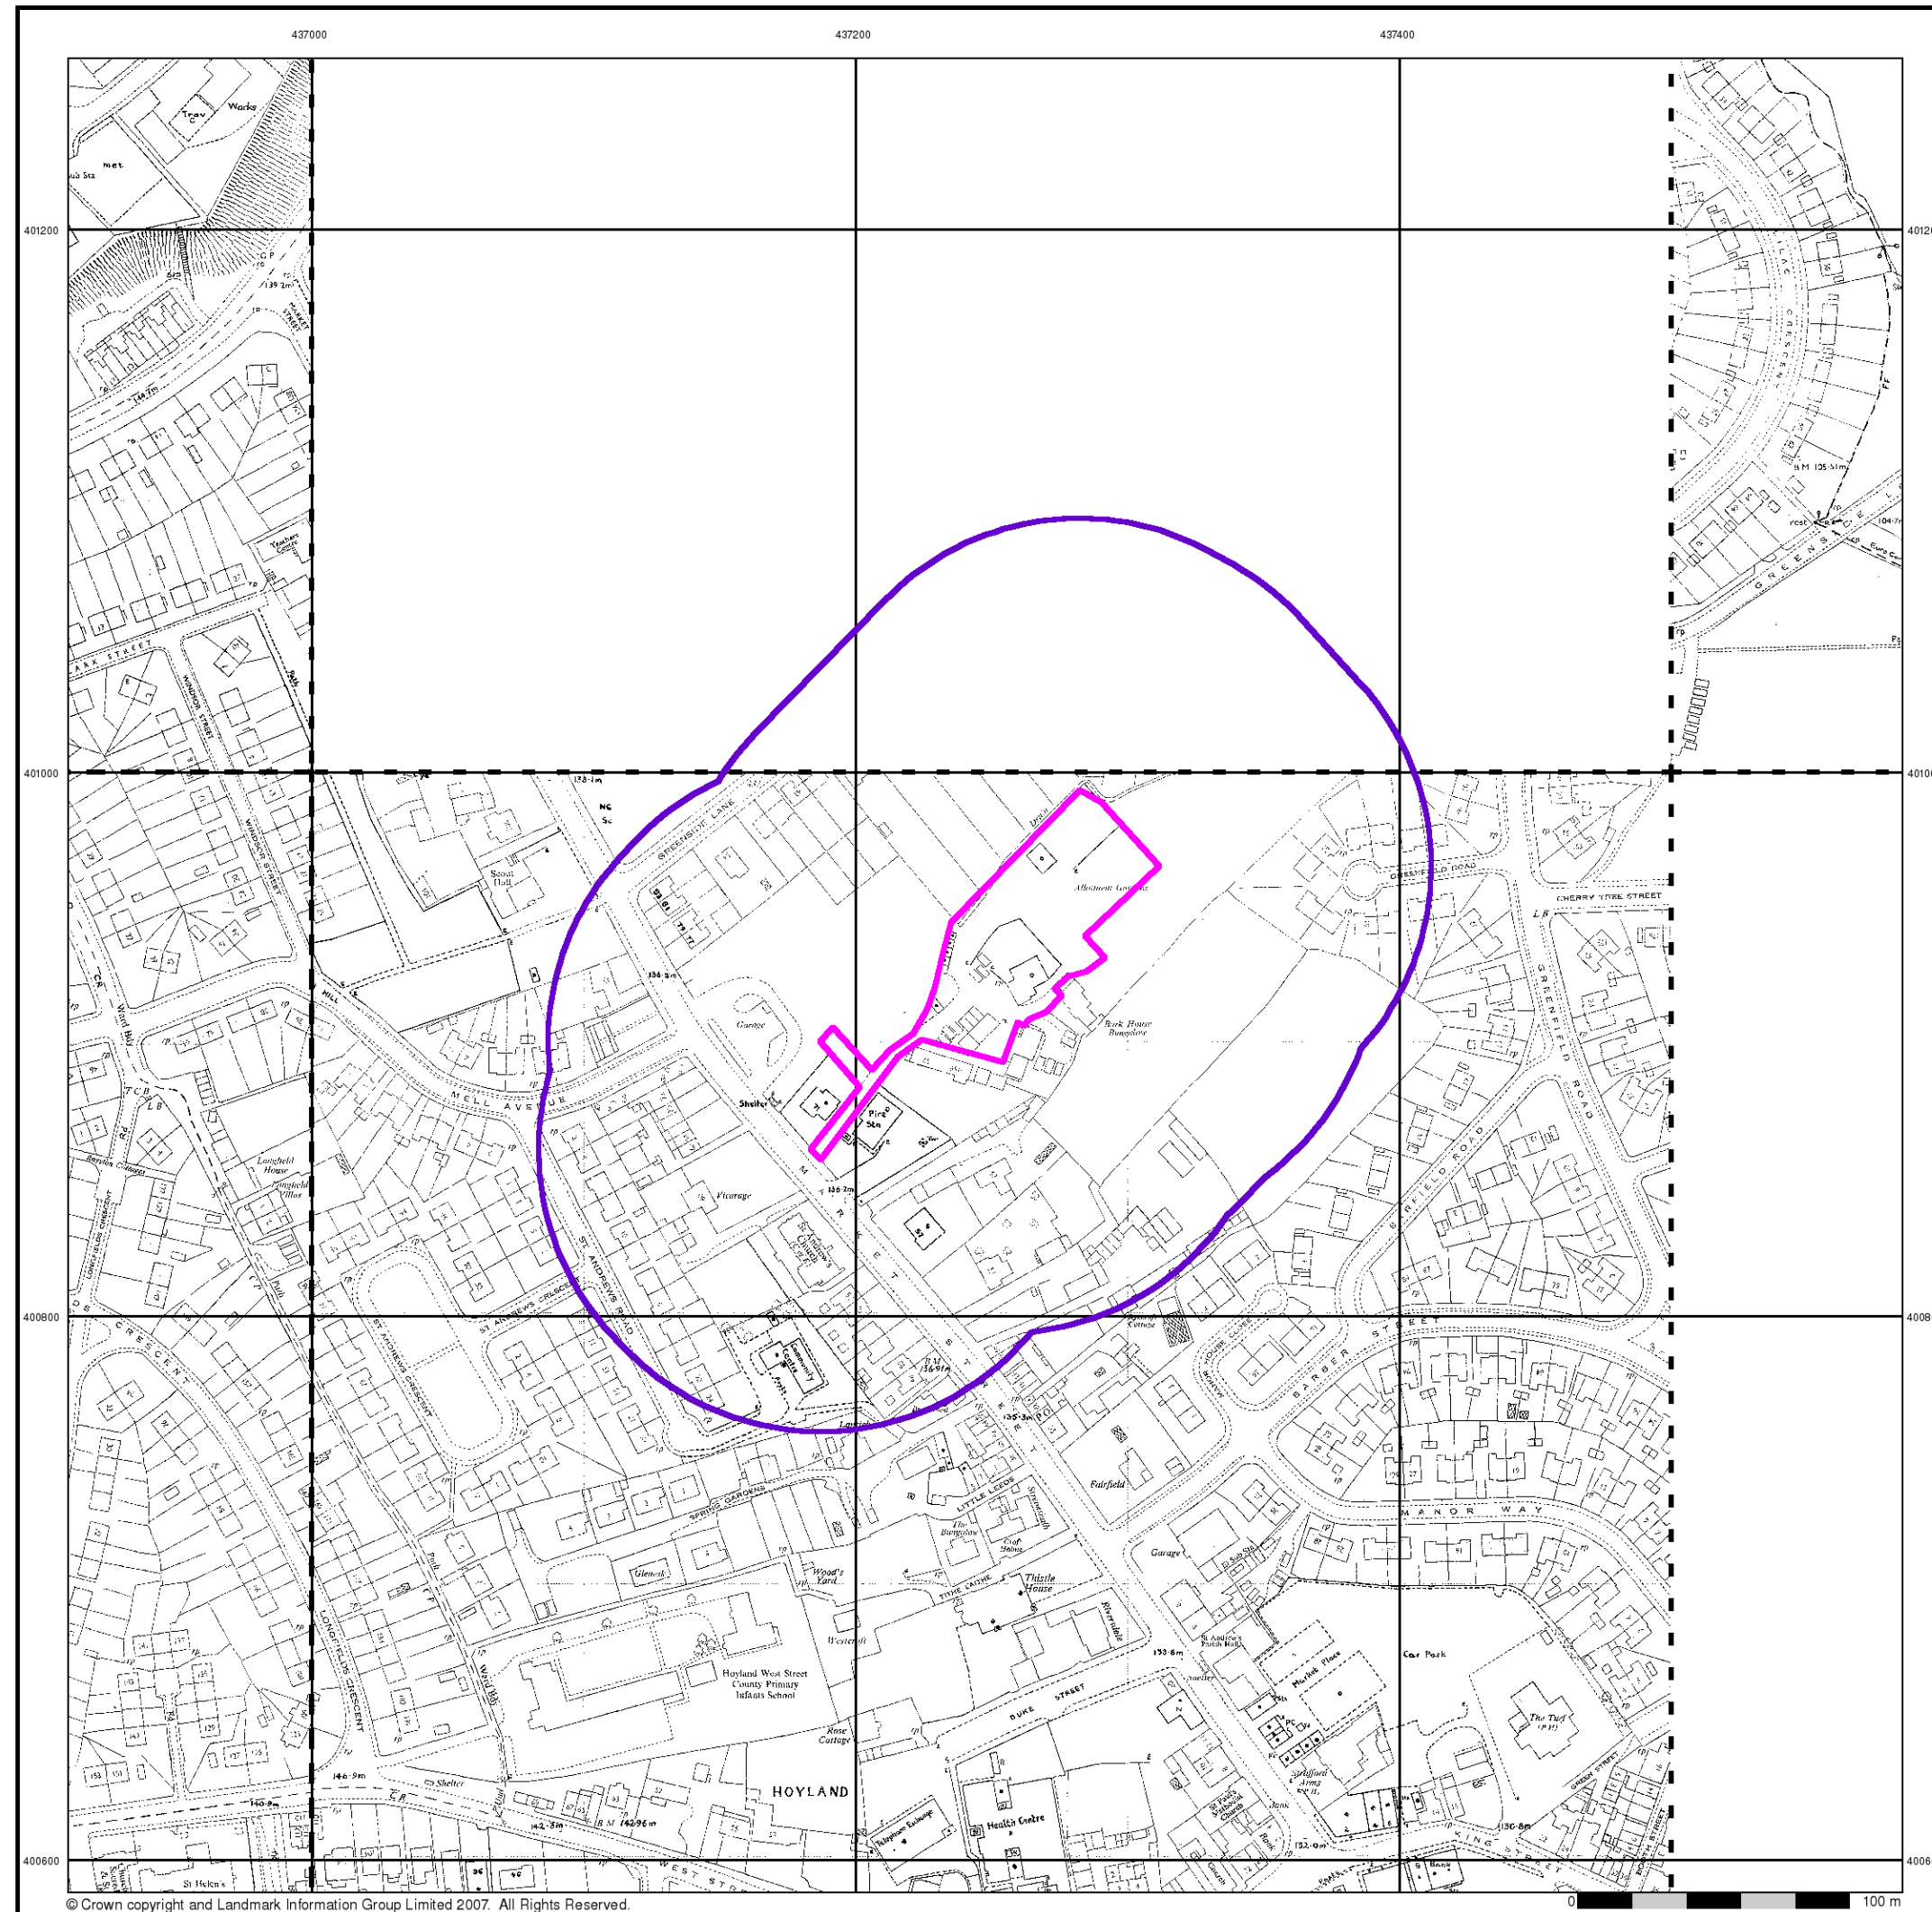

© Crown copyright and Landmark Information Group Limited 2007. All Rights Reserved.




Additional SIMs
Published 1978 - 1989
Source map scale - 1:1,250

The SIM cards (Ordnance Survey's 'Survey of Information on Microfilm') are further, minor editions of mapping which were produced and published in between the main editions as an area was updated. They date from 1947 to 1991, and contain detailed information on buildings, roads and land-use. These maps were produced at both 1:2,500 and 1:1,250 scales.

Map Name(s) and Date(s)

SE3601SE 1979	SE3701SE 1989
SE3600NE 1985	SE3700NW 1978

Historical Map - Segment A13

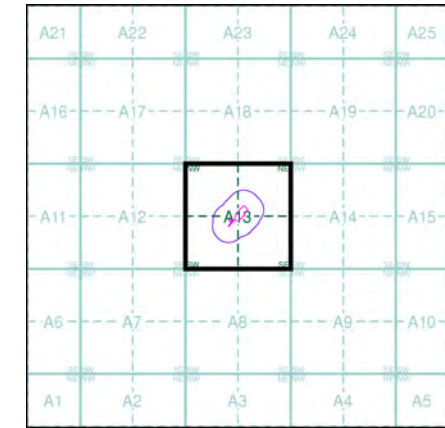


Order Details

Order Number: 21543314_1_1
Customer Ref: 30054/GMS/MA
National Grid Reference: 437240, 400920
Slice: A
Site Area (Ha): 0.47
Search Buffer (m): 100

Site Details

65 Market Street, Hoyland, BARNSELY, South Yorkshire, S74 0ET



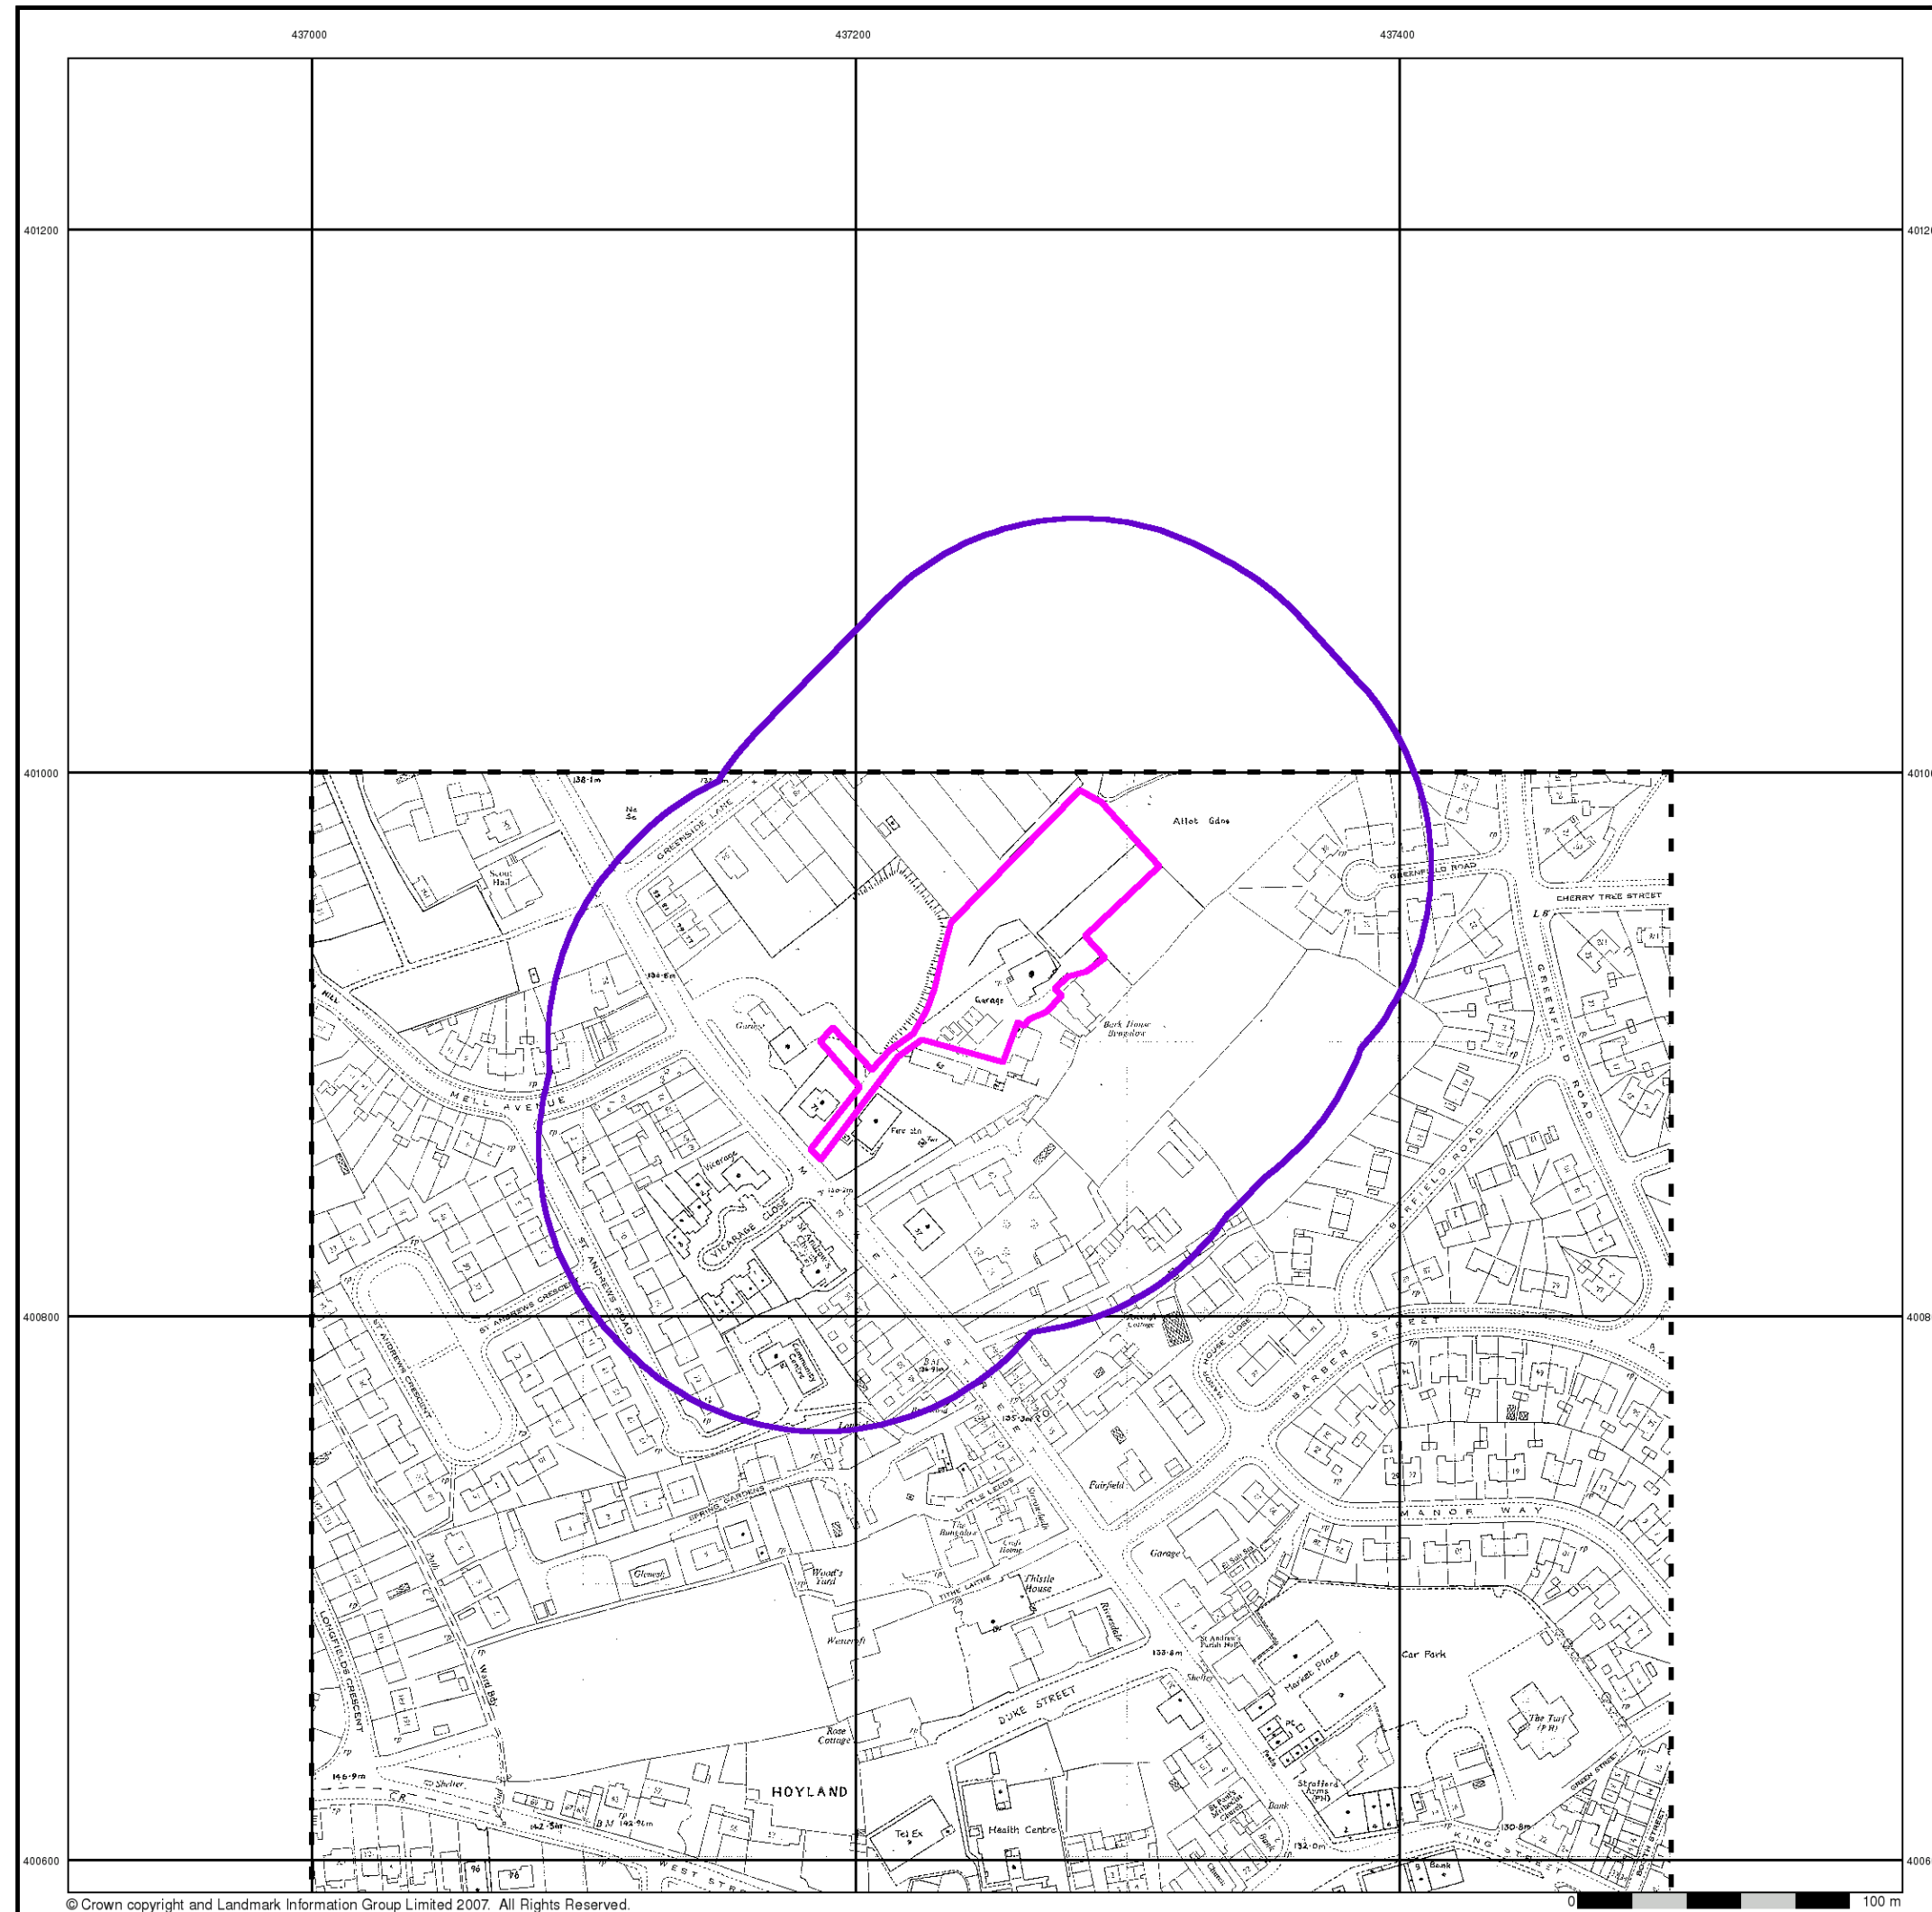


© Crown copyright and Landmark Information Group Limited 2007. All Rights Reserved.




Additional SIMs
Published 1992
Source map scale - 1:1,250

The SIM cards (Ordnance Survey's 'Survey of Information on Microfilm') are further, minor editions of mapping which were produced and published in between the main editions as an area was updated. They date from 1947 to 1991, and contain detailed information on buildings, roads and land-use. These maps were produced at both 1:2,500 and 1:1,250 scales.

Map Name(s) and Date(s)

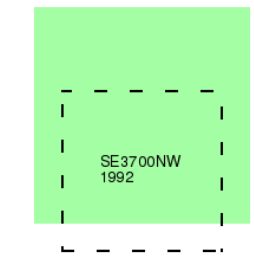

Historical Map - Segment A13

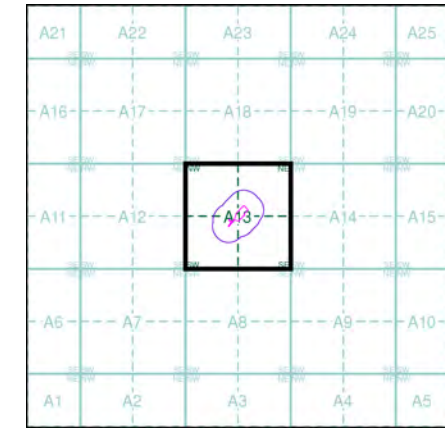

Order Details
Order Number: 21543314_1_1
Customer Ref: 30054/GMS/MA
National Grid Reference: 437240, 400920
Slice: A
Site Area (Ha): 0.47
Search Buffer (m): 100

Site Details
65 Market Street, Hoyland, BARNSELY, South Yorkshire, S74 0ET



Large-Scale National Grid Data

Published 1993


Source map scale - 1:1,250

'Large Scale National Grid Data' superseded SIM cards (Ordnance Survey's 'Survey of Information on Microfilm') in 1992, and continued to be produced until 1999. These maps were the fore-runners of digital mapping and so provide detailed information on houses and roads, but tend to show less topographic features such as vegetation. These maps were produced at both 1:2,500 and 1:1,250 scales.

Map Name(s) and Date(s)

SE3601SE 1993	SE3701SW 1993	SE3701SE 1993
SE3600NE 1993	SE3700NW 1993	SE3700NE 1993

Historical Map - Segment A13

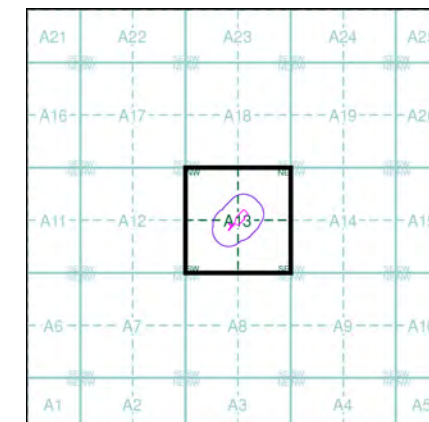



Order Details

Order Number: 21543314_1_1
 Customer Ref: 30054/GMS/MA
 National Grid Reference: 437240, 400920
 Slice: A
 Site Area (Ha): 0.47
 Search Buffer (m): 100

Site Details

65 Market Street, Hoyland, BARNSELY, South Yorkshire, S74 0ET

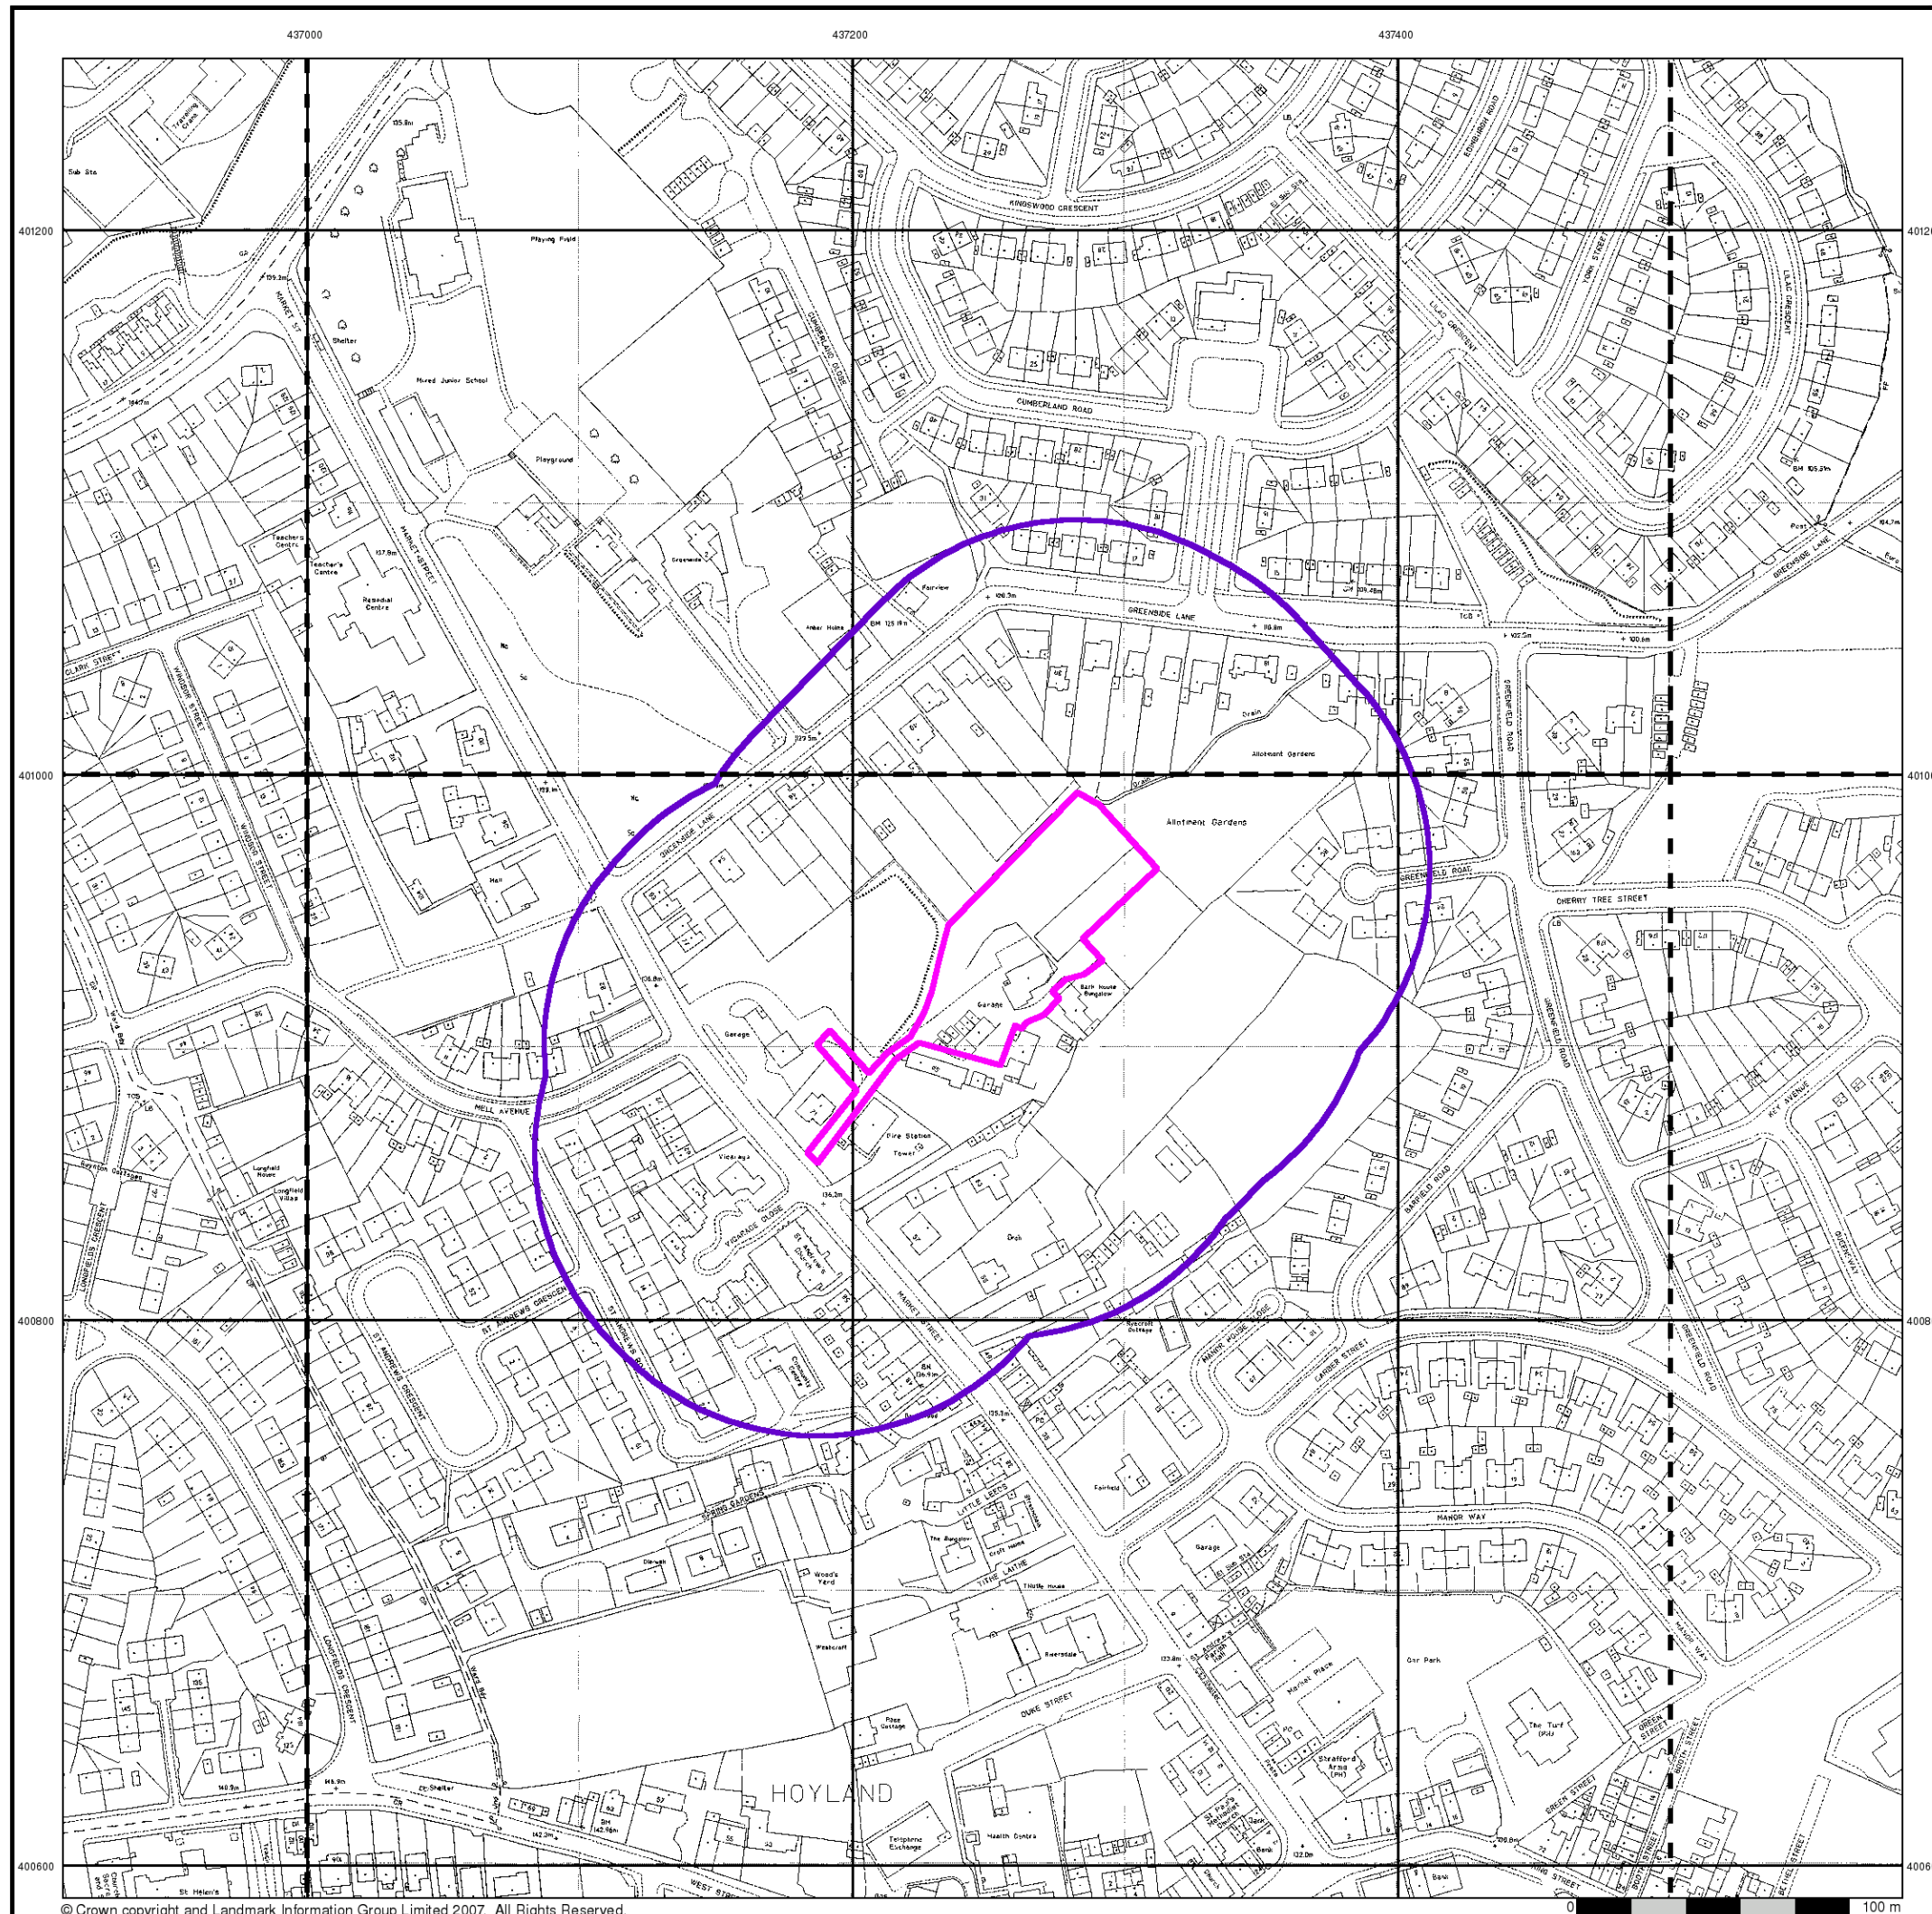

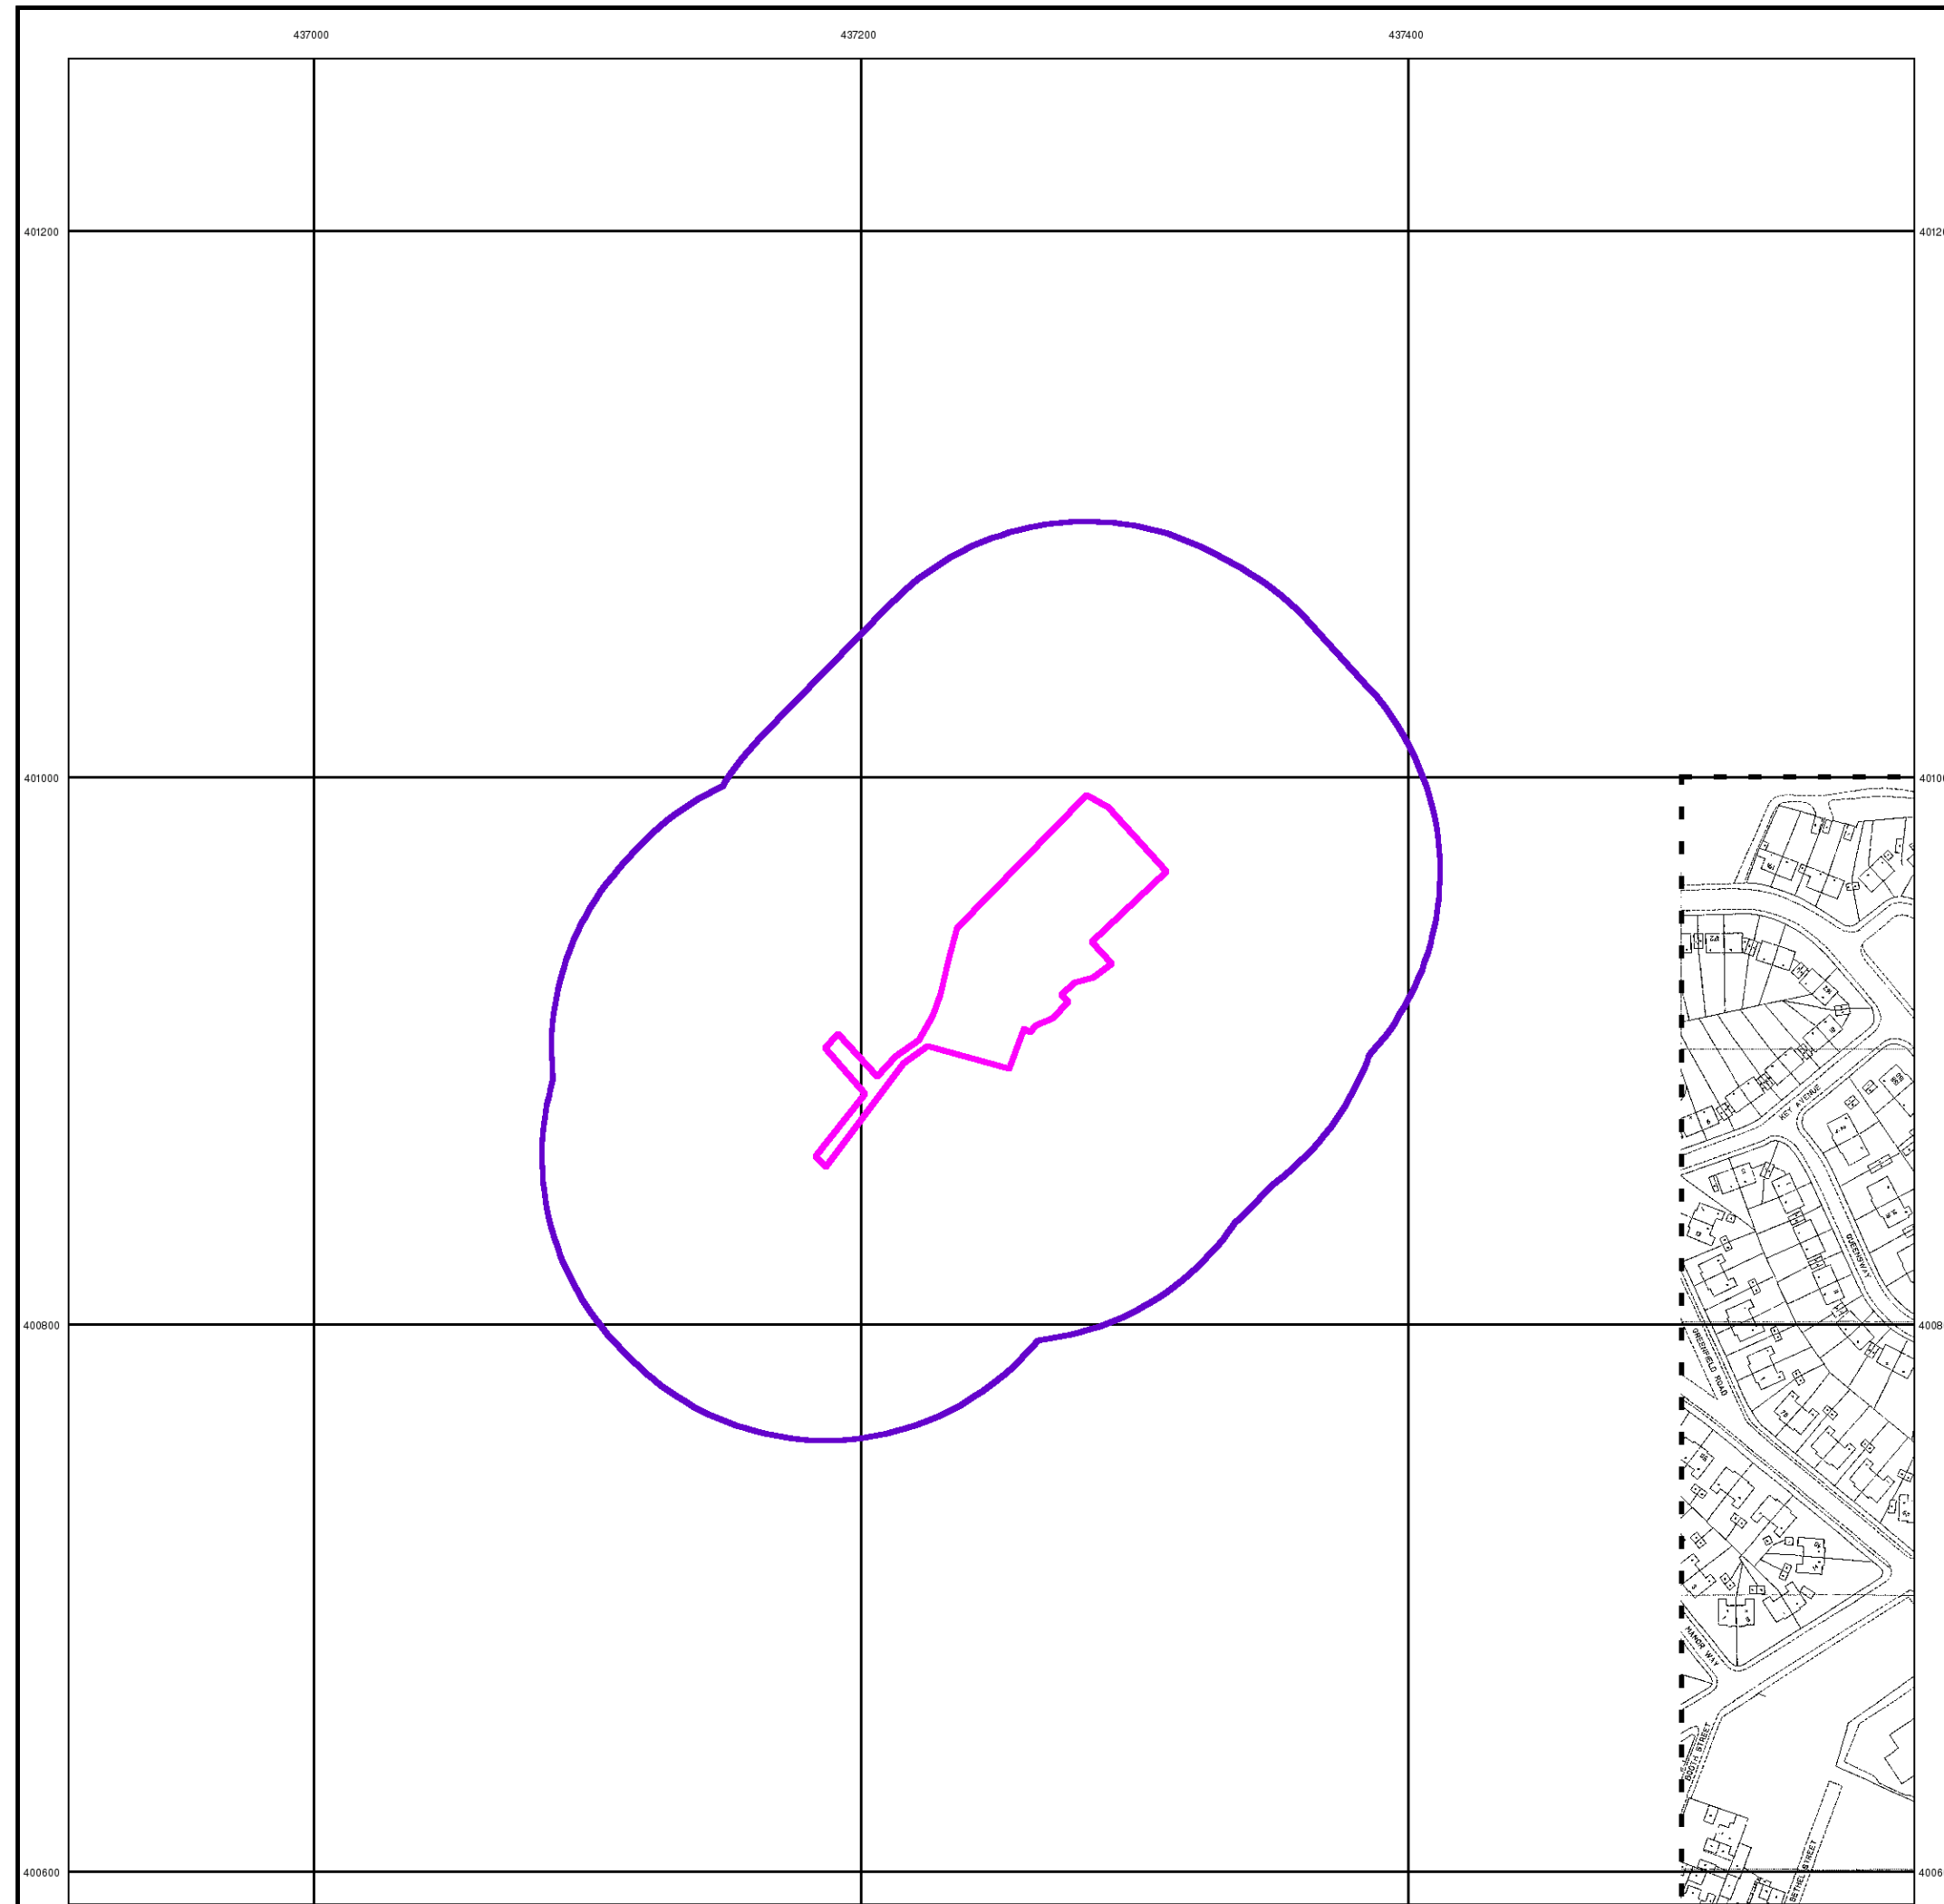

© Crown copyright and Landmark Information Group Limited 2007. All Rights Reserved.




Large-Scale National Grid Data

Published 1994


Source map scale - 1:1,250

'Large Scale National Grid Data' superseded SIM cards (Ordnance Survey's 'Survey of Information on Microfilm') in 1992, and continued to be produced until 1999. These maps were the fore-runners of digital mapping and so provide detailed information on houses and roads, but tend to show less topographic features such as vegetation. These maps were produced at both 1:2,500 and 1:1,250 scales.

Map Name(s) and Date(s)

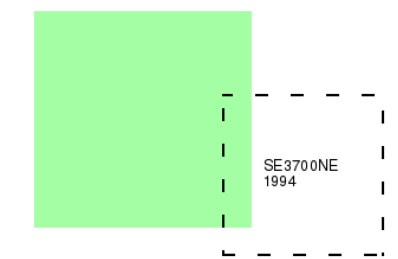

Historical Map - Segment A13

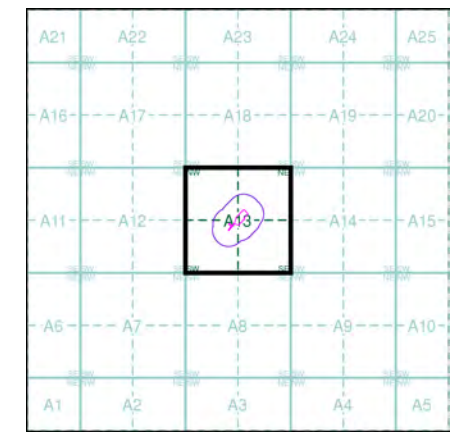

Order Details

Order Number: 21543314_1_1
Customer Ref: 30054/GMS/MA
National Grid Reference: 437240, 400920
Slice: A
Site Area (Ha): 0.47
Search Buffer (m): 100

Site Details

65 Market Street, Hoyland, BARNSELY, South Yorkshire, S74 0ET



Tel: 0870 850 6670
Fax: 0870 850 6671
Web: www.envirocheck.co.uk

Issued by:

The Coal Authority, Mining Reports Office, 200 Lichfield Lane, Berry Hill, Mansfield, Nottinghamshire NG18 4RG
On-Line Service: www.coalminingreports.co.uk - Phone: 0845 762 6848 - DX 716176 MANSFIELD 5

MARTIN WOOD,
EASTWOOD & PARTNERS,
23 KINGFIELD ROAD,
NETHER EDGE,
SHEFFIELD,
SOUTH YORKSHIRE,
S11 9AS

Person dealing with this matter:	Darren Moody
Our reference:	00046844-07
Your reference:	30054/GMS/MA
Electronic Ref:	EME_00006772900001_005
RRUID:	005.00006772900001
Date of your enquiry:	09 May 2007
Date we received your enquiry:	09 May 2007
Date of issue:	10 May 2007

This report is for the property described in the address below and the attached plan.

Coal and Brine Report

Land At, 65 Market Street, Hoyland, Barnsley, South Yorkshire

This report is based on and limited to the records held by, the Coal Authority, and the Cheshire Brine Subsidence Compensation Board's records, at the time we answer the search.

Coal mining	Yes
Brine extraction	No

Information from the Coal Authority

Underground Coal Mining

Past

The property is in the likely zone of influence from workings in 9 seams of coal at 80m to 420m depth, and last worked in 1979.

Any ground movement from these coal workings should have stopped by now.

Present

The property is not in the likely zone of influence of any present underground coal workings.

Future

The property is not in an area for which the Coal Authority is determining whether to grant a licence to remove coal using underground methods.

The property is not in an area for which a licence has been granted to remove coal using underground methods.

The property is not in an area that is likely to be affected at the surface from any planned future workings.

However reserves of coal exist in the local area which could be worked at some time in the future.

No notice of the risk of the land being affected by subsidence has been given under section 46 of the Coal Mining Subsidence Act 1991.

Mine entries

There are no known coal mine entries within, or within 20 metres of, the boundary of the property.

Records may be incomplete. Consequently, there may exist in the local area mine entries of which the Coal Authority has no knowledge.

Coal-mining geology

At the surface, there are no known faults or other lines of weakness due to coal mining that have made the property unstable.

Opencast Coal Mining

Past

The property is not within the boundary of an opencast site from which coal has been removed by opencast methods.

Present

The property does not lie within 200 metres of the boundary of an opencast site from which coal is being removed by opencast methods.

Future

The property is not within 800 metres of the boundary of an opencast site for which the Coal Authority is determining whether to grant a licence to remove coal by opencast methods.

The property is not within 800 metres of the boundary of an opencast site for which a licence to remove coal by opencast methods has been granted.

Coal-mining subsidence

The Coal Authority has not received a damage notice or claim for the property since 1 January 1984.

There is no current Stop Notice delaying the start of remedial works or repairs to the property.

The Coal Authority has not received a request to carry out preventive work before coal is worked under section 33 of the Coal Mining Subsidence Act 1991.

Mine gas

There is no record of a mine gas emission requiring action by the Coal Authority within the boundary of the property.

Hazards related to coal mining

The property has not been subject to remedial works, by or on behalf of the Authority, following the reporting of an alleged coal mining related hazard under its Emergency Surface Hazard Call Out procedures.

Withdrawal of Support

The property is not in an area for which a notice of entitlement to withdraw support has been published.

The property is not in an area for which a notice has been given under section 41 of the Coal Industry Act 1994, revoking the entitlement to withdraw support.

Working Facilities Orders

The property is not in an area for which an Order has been made under the provisions of the Mines (Working Facilities and Support) Acts 1923 and 1966 or any statutory modification or amendment thereof.

Payments to Owners of Former Copyhold Land

The property is not in an area for which a relevant notice has been published under the Coal Industry Act 1975/Coal Industry Act 1994.

Information from the Cheshire Brine Subsidence Compensation Board

The property lies outside the Cheshire Brine Compensation District.

Additional remarks


This report is prepared in accordance with the Law Society's Guidance Notes 2006, the User Guide 2006 and the Coal Authority and Cheshire Brine Board's Terms and Conditions 2006. The report is compliant with Home Information Pack requirements.

The Coal Authority owns the copyright in this report. The information we have used to write this report is protected by our database right. All rights are reserved and unauthorised use is prohibited. If we provide a report for you, this does not mean that copyright and any other rights will pass to you. However, you can use the report for your own purposes.

Location map



Approximate
position
of property

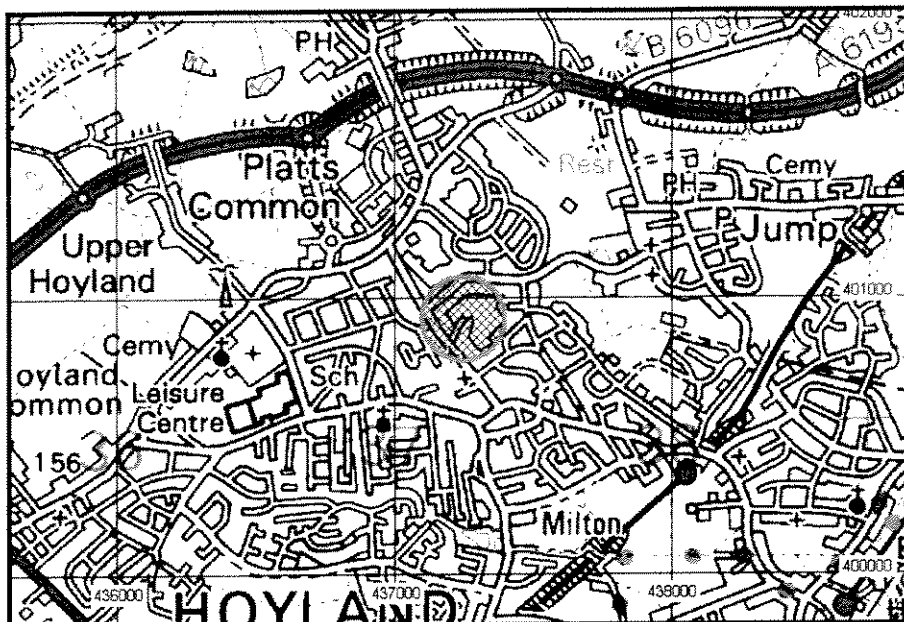



Enquiry boundary

These maps are reproduced from Ordnance Survey material with the permission of Ordnance Survey on behalf of the Controller of Her Majesty's Stationery Office. © Crown copyright. Unauthorised reproduction infringes Crown copyright and may lead to prosecution or civil proceedings. The Coal Authority. Licence number: 100020315. [2006]

Key

Approximate position of enquiry boundary shown

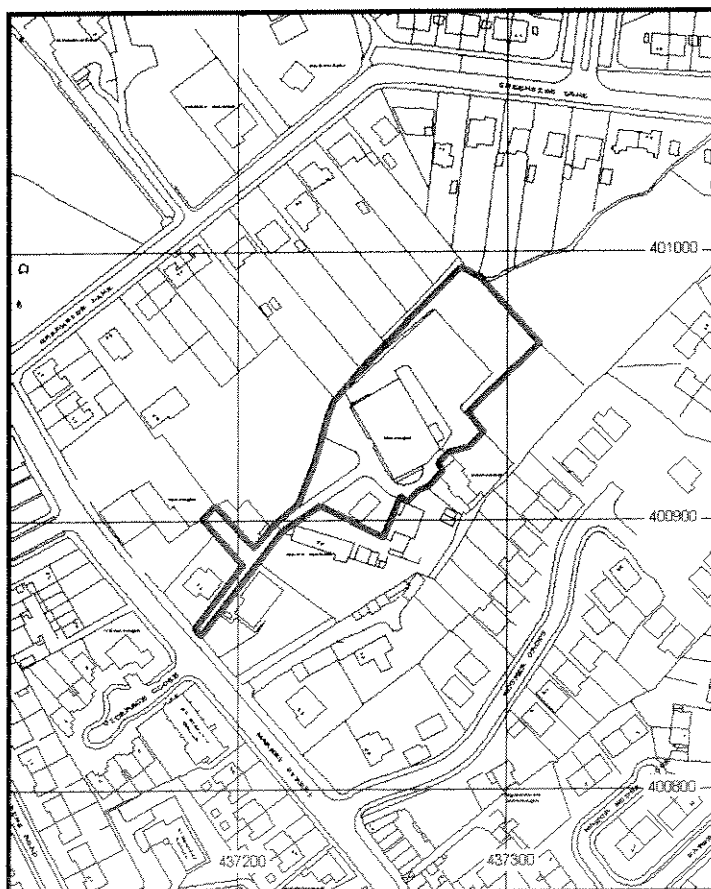

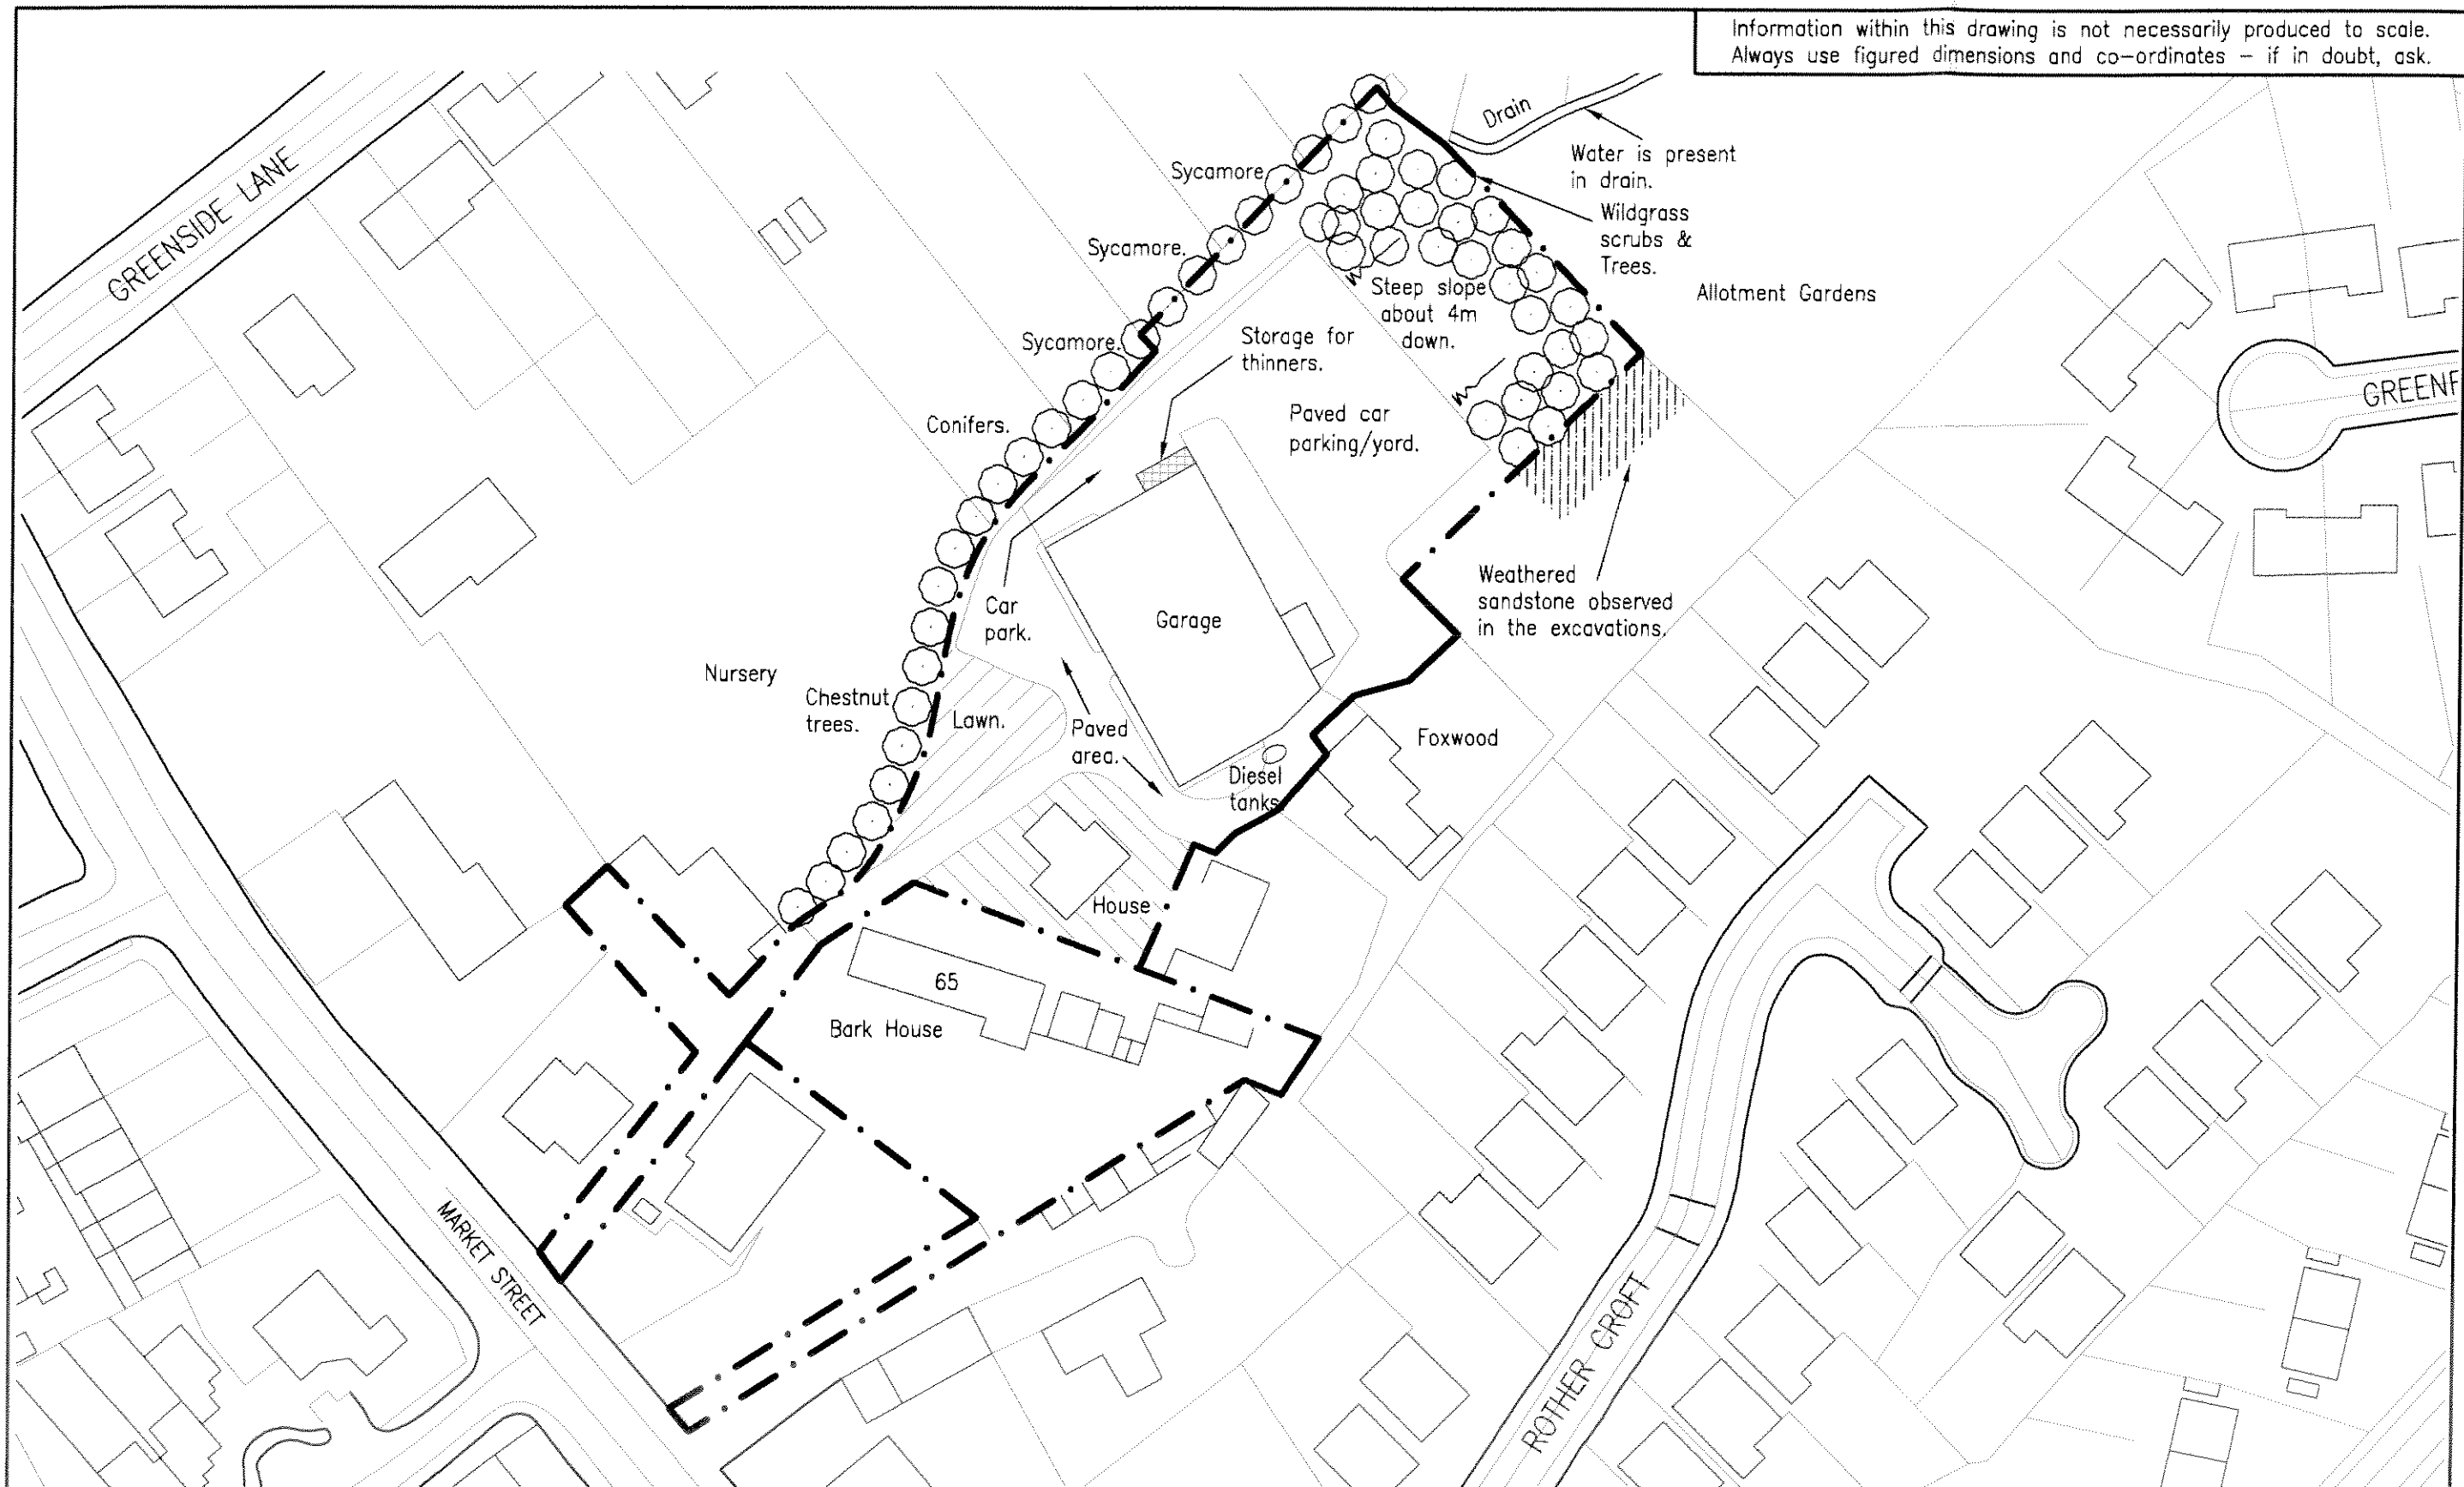


Information within this drawing is not necessarily produced to scale.
Always use figured dimensions and co-ordinates – if in doubt, ask.

Eastwood & Partners
CONSULTING ENGINEERS

St. Andrews House
23 Kingfield Road
Sheffield
S11 9AS

Tel 0114 255 4554
Fax 0114 255 4330

mail@eastwoodandpartners.com
www.eastwoodandpartners.com

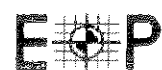

WINCHGLADE LTD

65 MARKET STREET, HOYLAND

SITE LAYOUT PLAN



REV	DESCRIPTION			SIG	CHK	DATE
SCALE WHEN PLOTTED AT A3 1:500			DRAWING STATUS PRELIMINARY			
DRAWN AE	CHECKED MA	DATE 29-05-07	DRAWING NUMBER 30054/001		REV —	