YEWS PLACE, KENDRAY

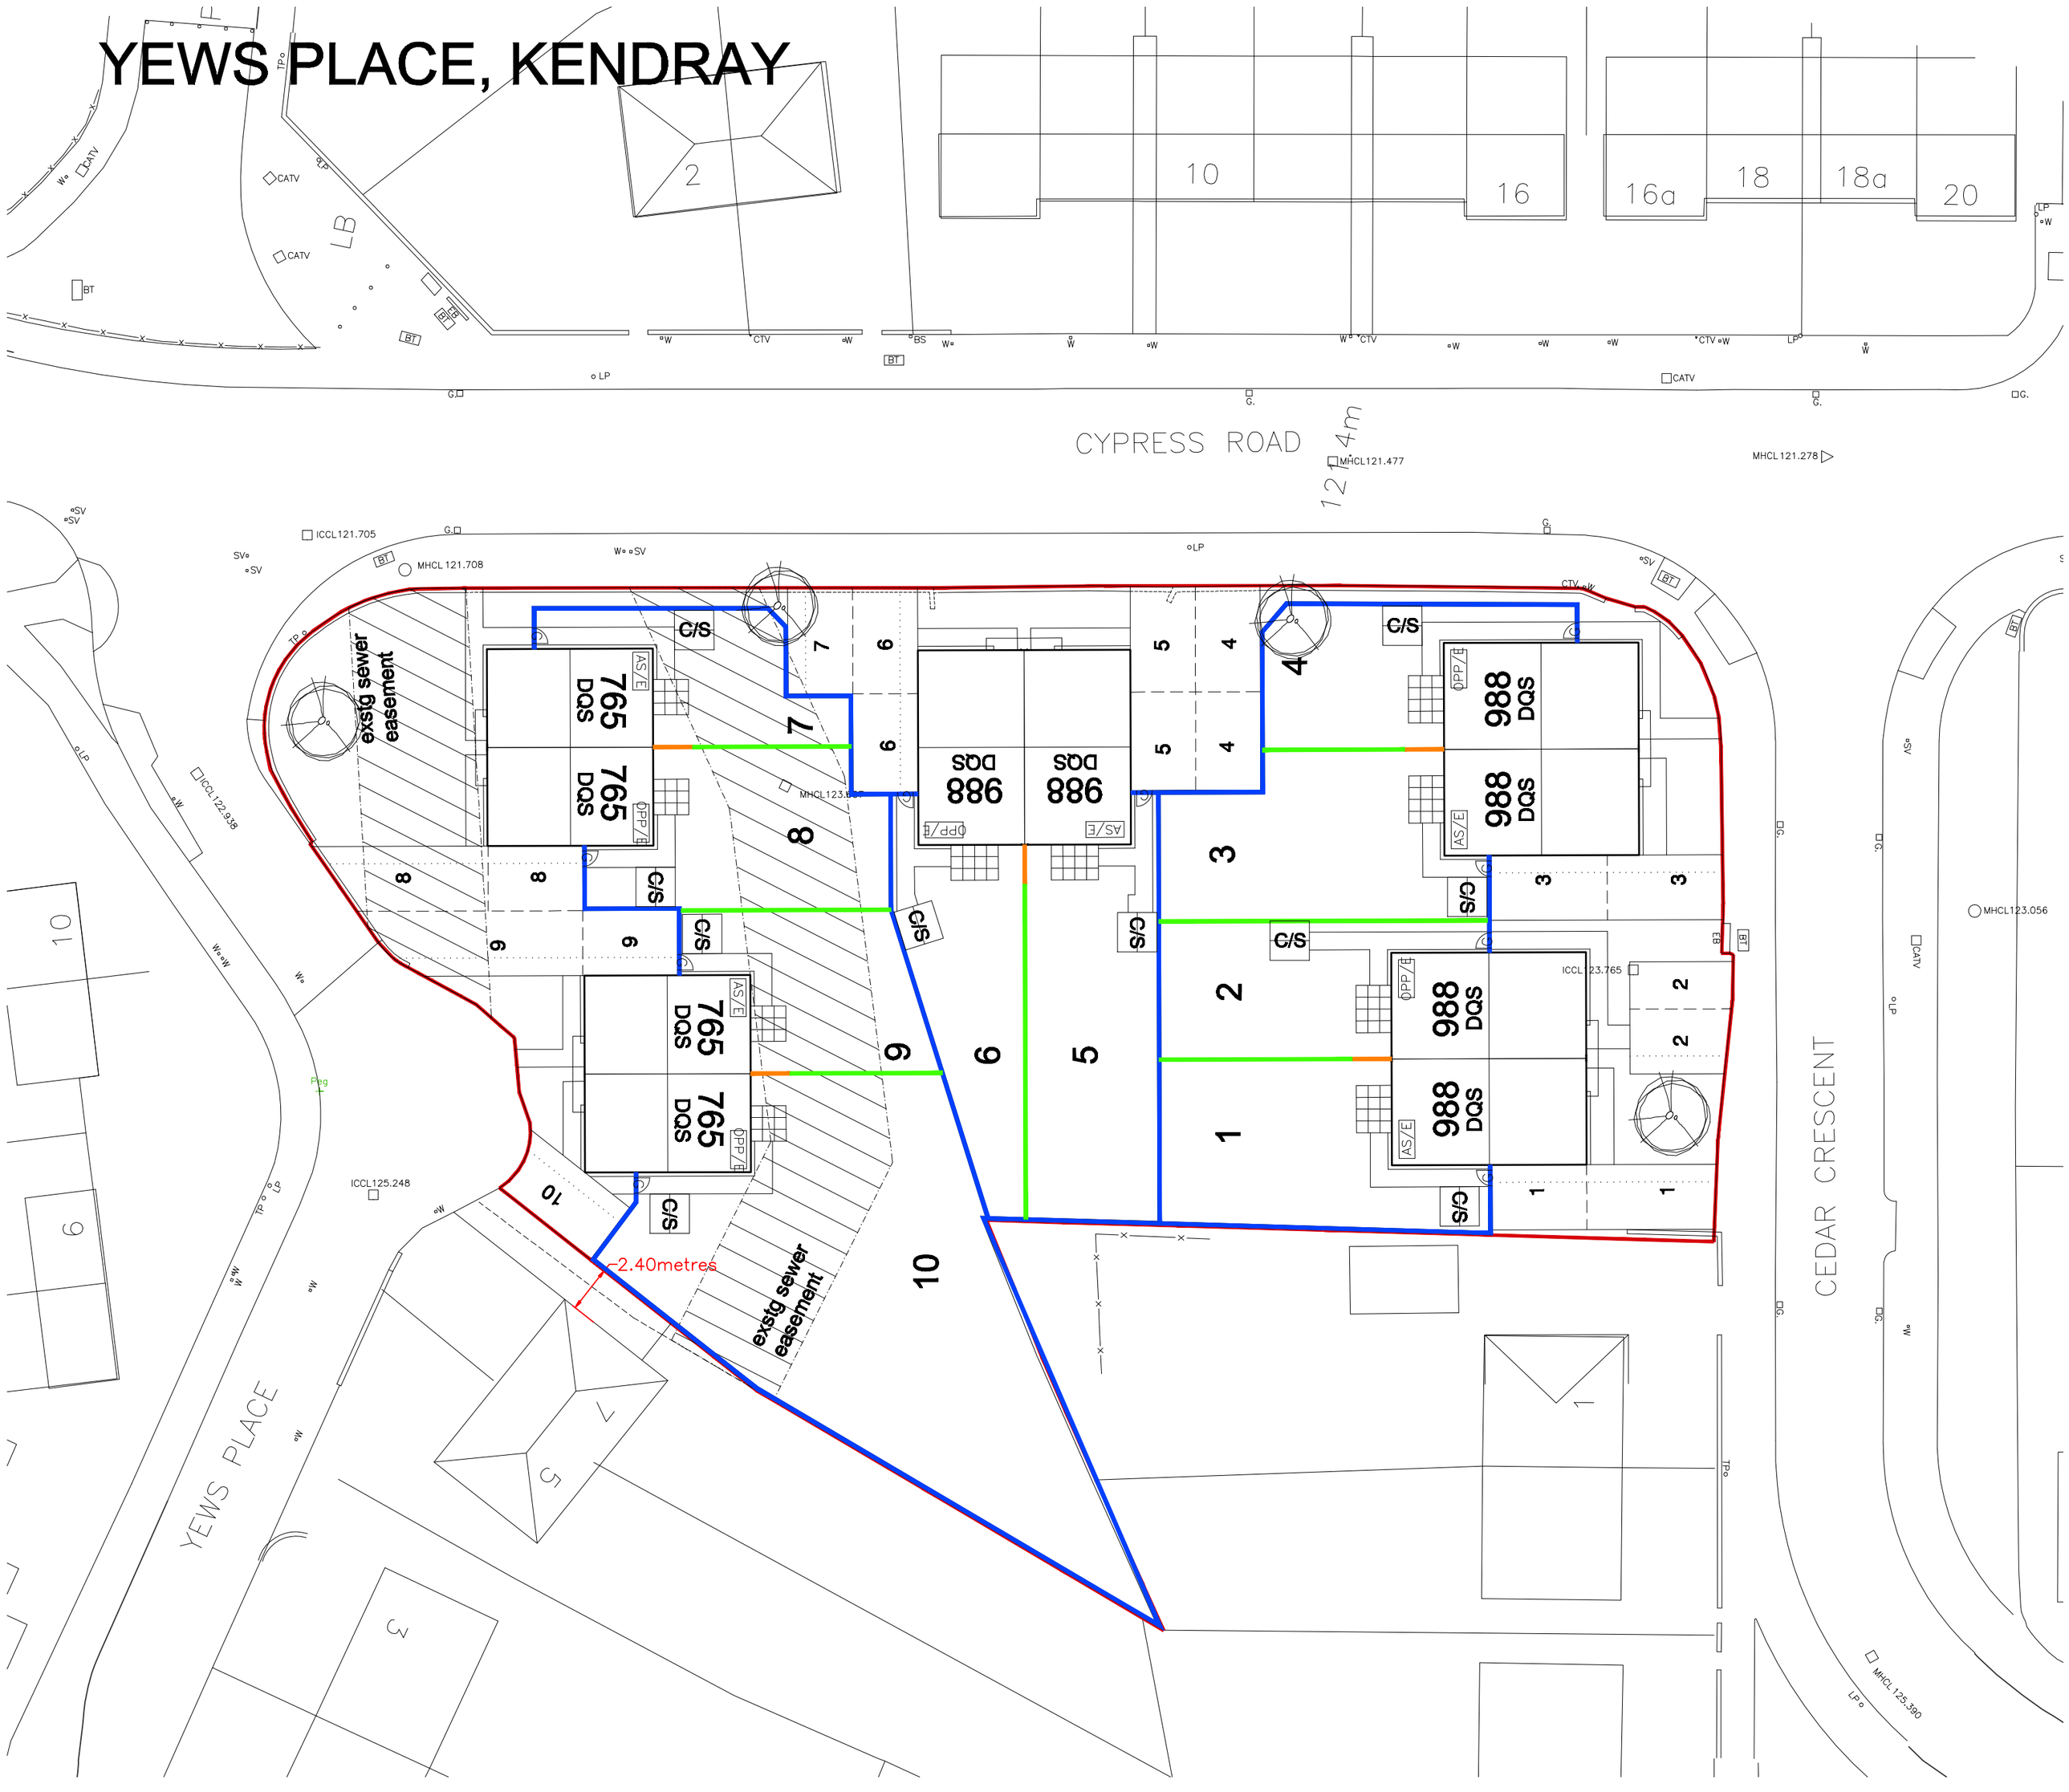

SITE AREA

2454 m2
0.245 ha
0.605 acre

KEY

- **Type 3 Fence - 1800mm High Lapped Boarded Fence**
- **Type 7 Fence - 900mm High Post and Rail Fence**
- **Type 4 Fence - 1800mm High Vertical Panel Fence**
- **PLANNING BOUNDARY**

Design Criteria

- Code for Sustainable Homes Level 3:Version May 09 v2.
- Lifetime Homes. (July 2010)
- Secure by Design.
- Building Regulations 2008.

keepmoat HOMES

Drawing Status: **APPLICATION**

Title: **KEEPMOAT HOMES YEWS PLACE KENDRAY**

COLOURED BOUNDARIES

scale	Date
1:250@A2	JULY2010
Drawn by: PDR	e-mail: phil.rose@queensberrydesign.co.uk

Drawing no.	Revision	Client Contract no.
QD353-91-01	-	-

Rev.	Date	Details	Drwn	Chk

QUEENSBERRY DESIGN LTD
ENGINEERING & ARCHITECTURAL CONSULTANTS
4 WEBSTER COURT
WESTBROOK CRESCENT
WARRINGTON T:01925 594415
CHESHIRE
WA5 8WD F:01925 715740
www.queensberrydesign.co.uk

COLOURED BOUNDARIES Scale 1:250