


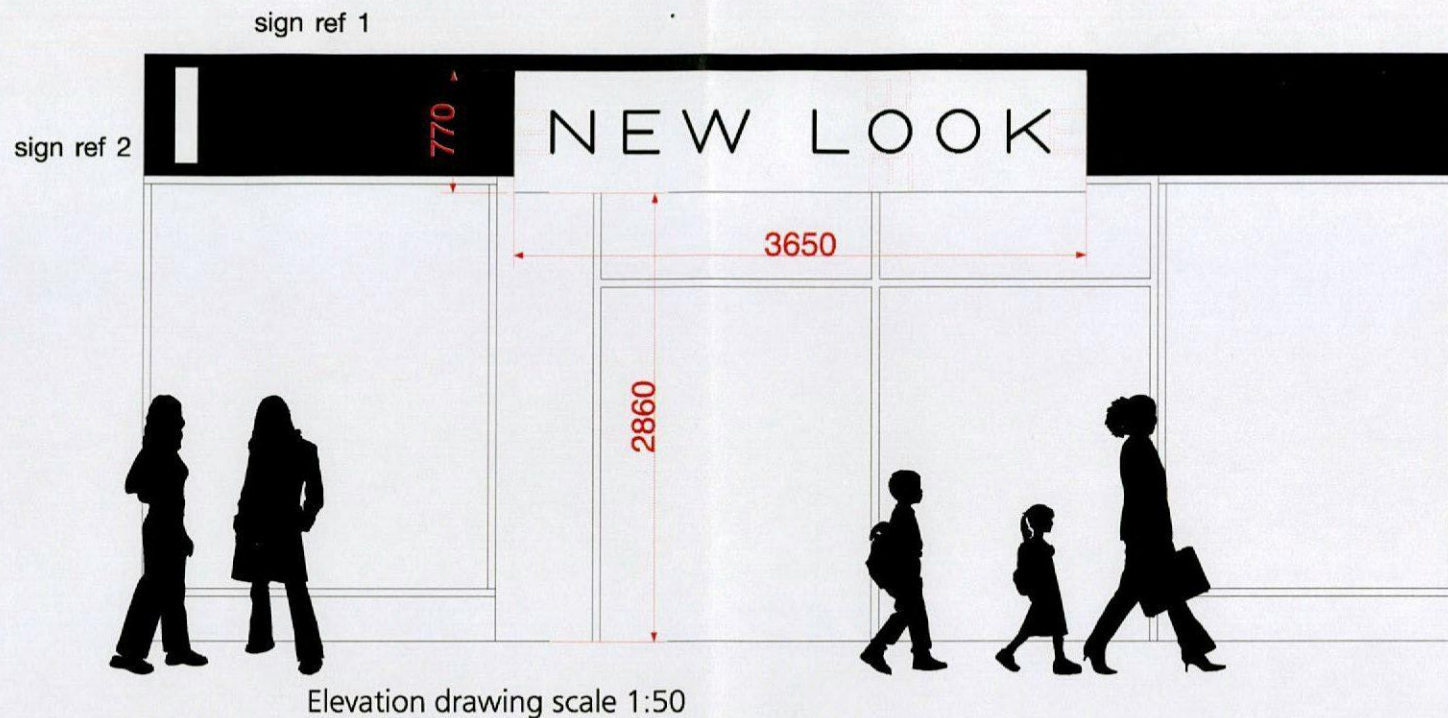

sign ref 1

1no. internally illuminated pod sign - oa size 3650 x 770 x 100mm, all as construction shown:

sign ref 2

1no. internally illuminated projecting sign - oa size 900 x 600mm, all as construction shown:



sign ref 3

1no standard foamex back door sign - oa size 500 x 400mm.




sign ref 4

2no internally illuminated fascia signs - oa size APPROX 3200 X 960MM, all as construction shown:

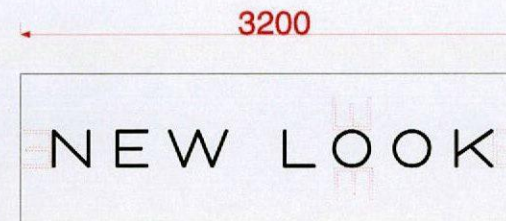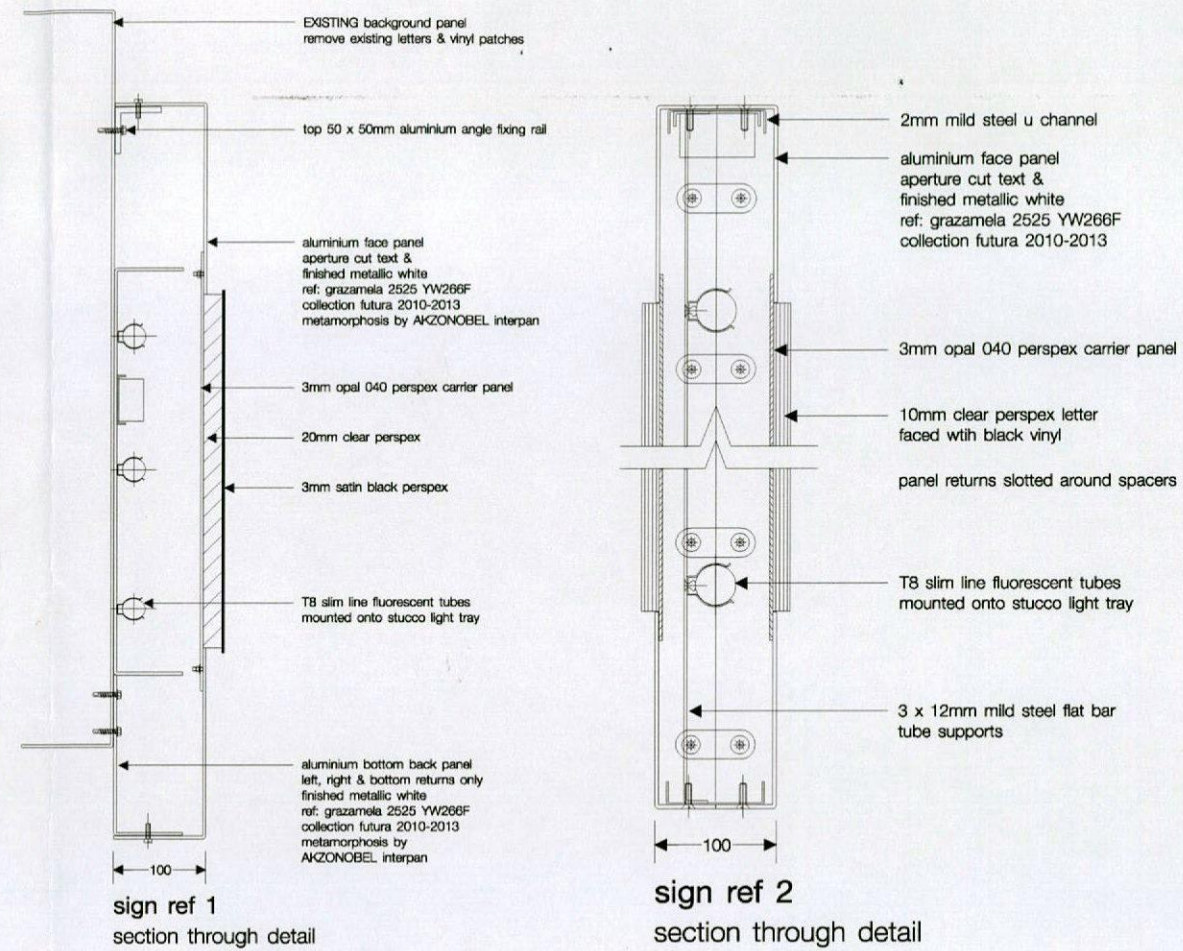


existing elevation

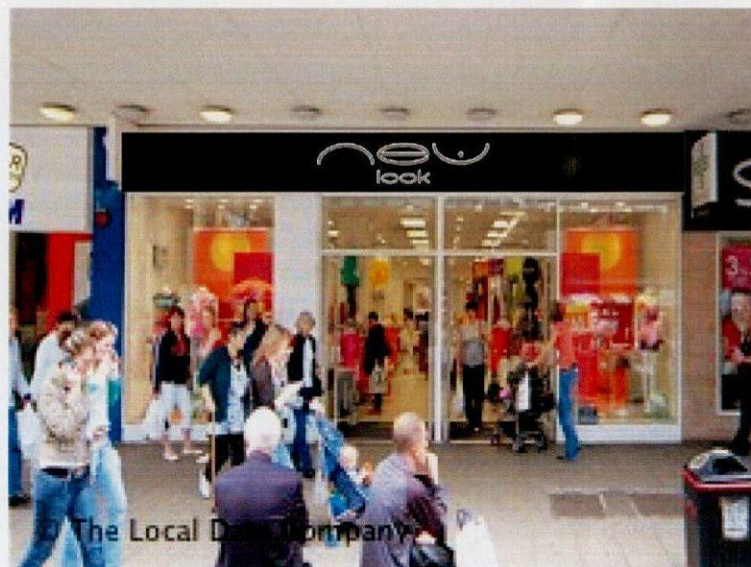


existing elevations



proposed elevations

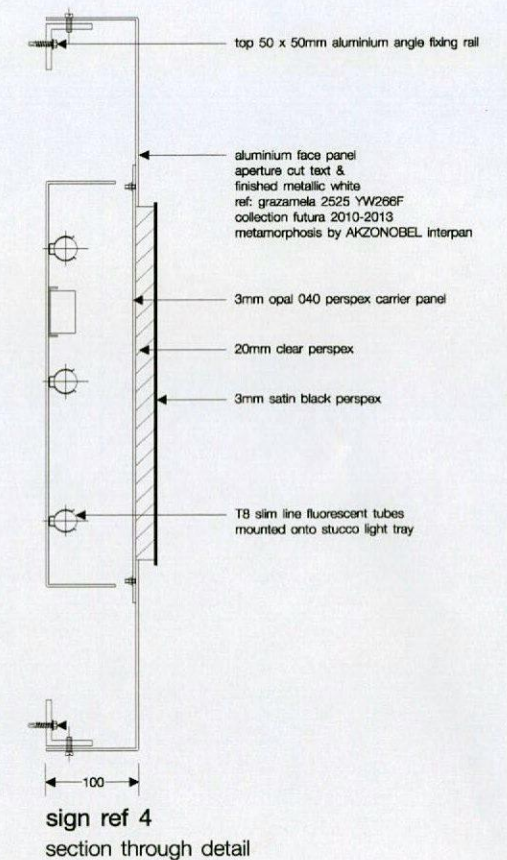

New Look 11/5/2010

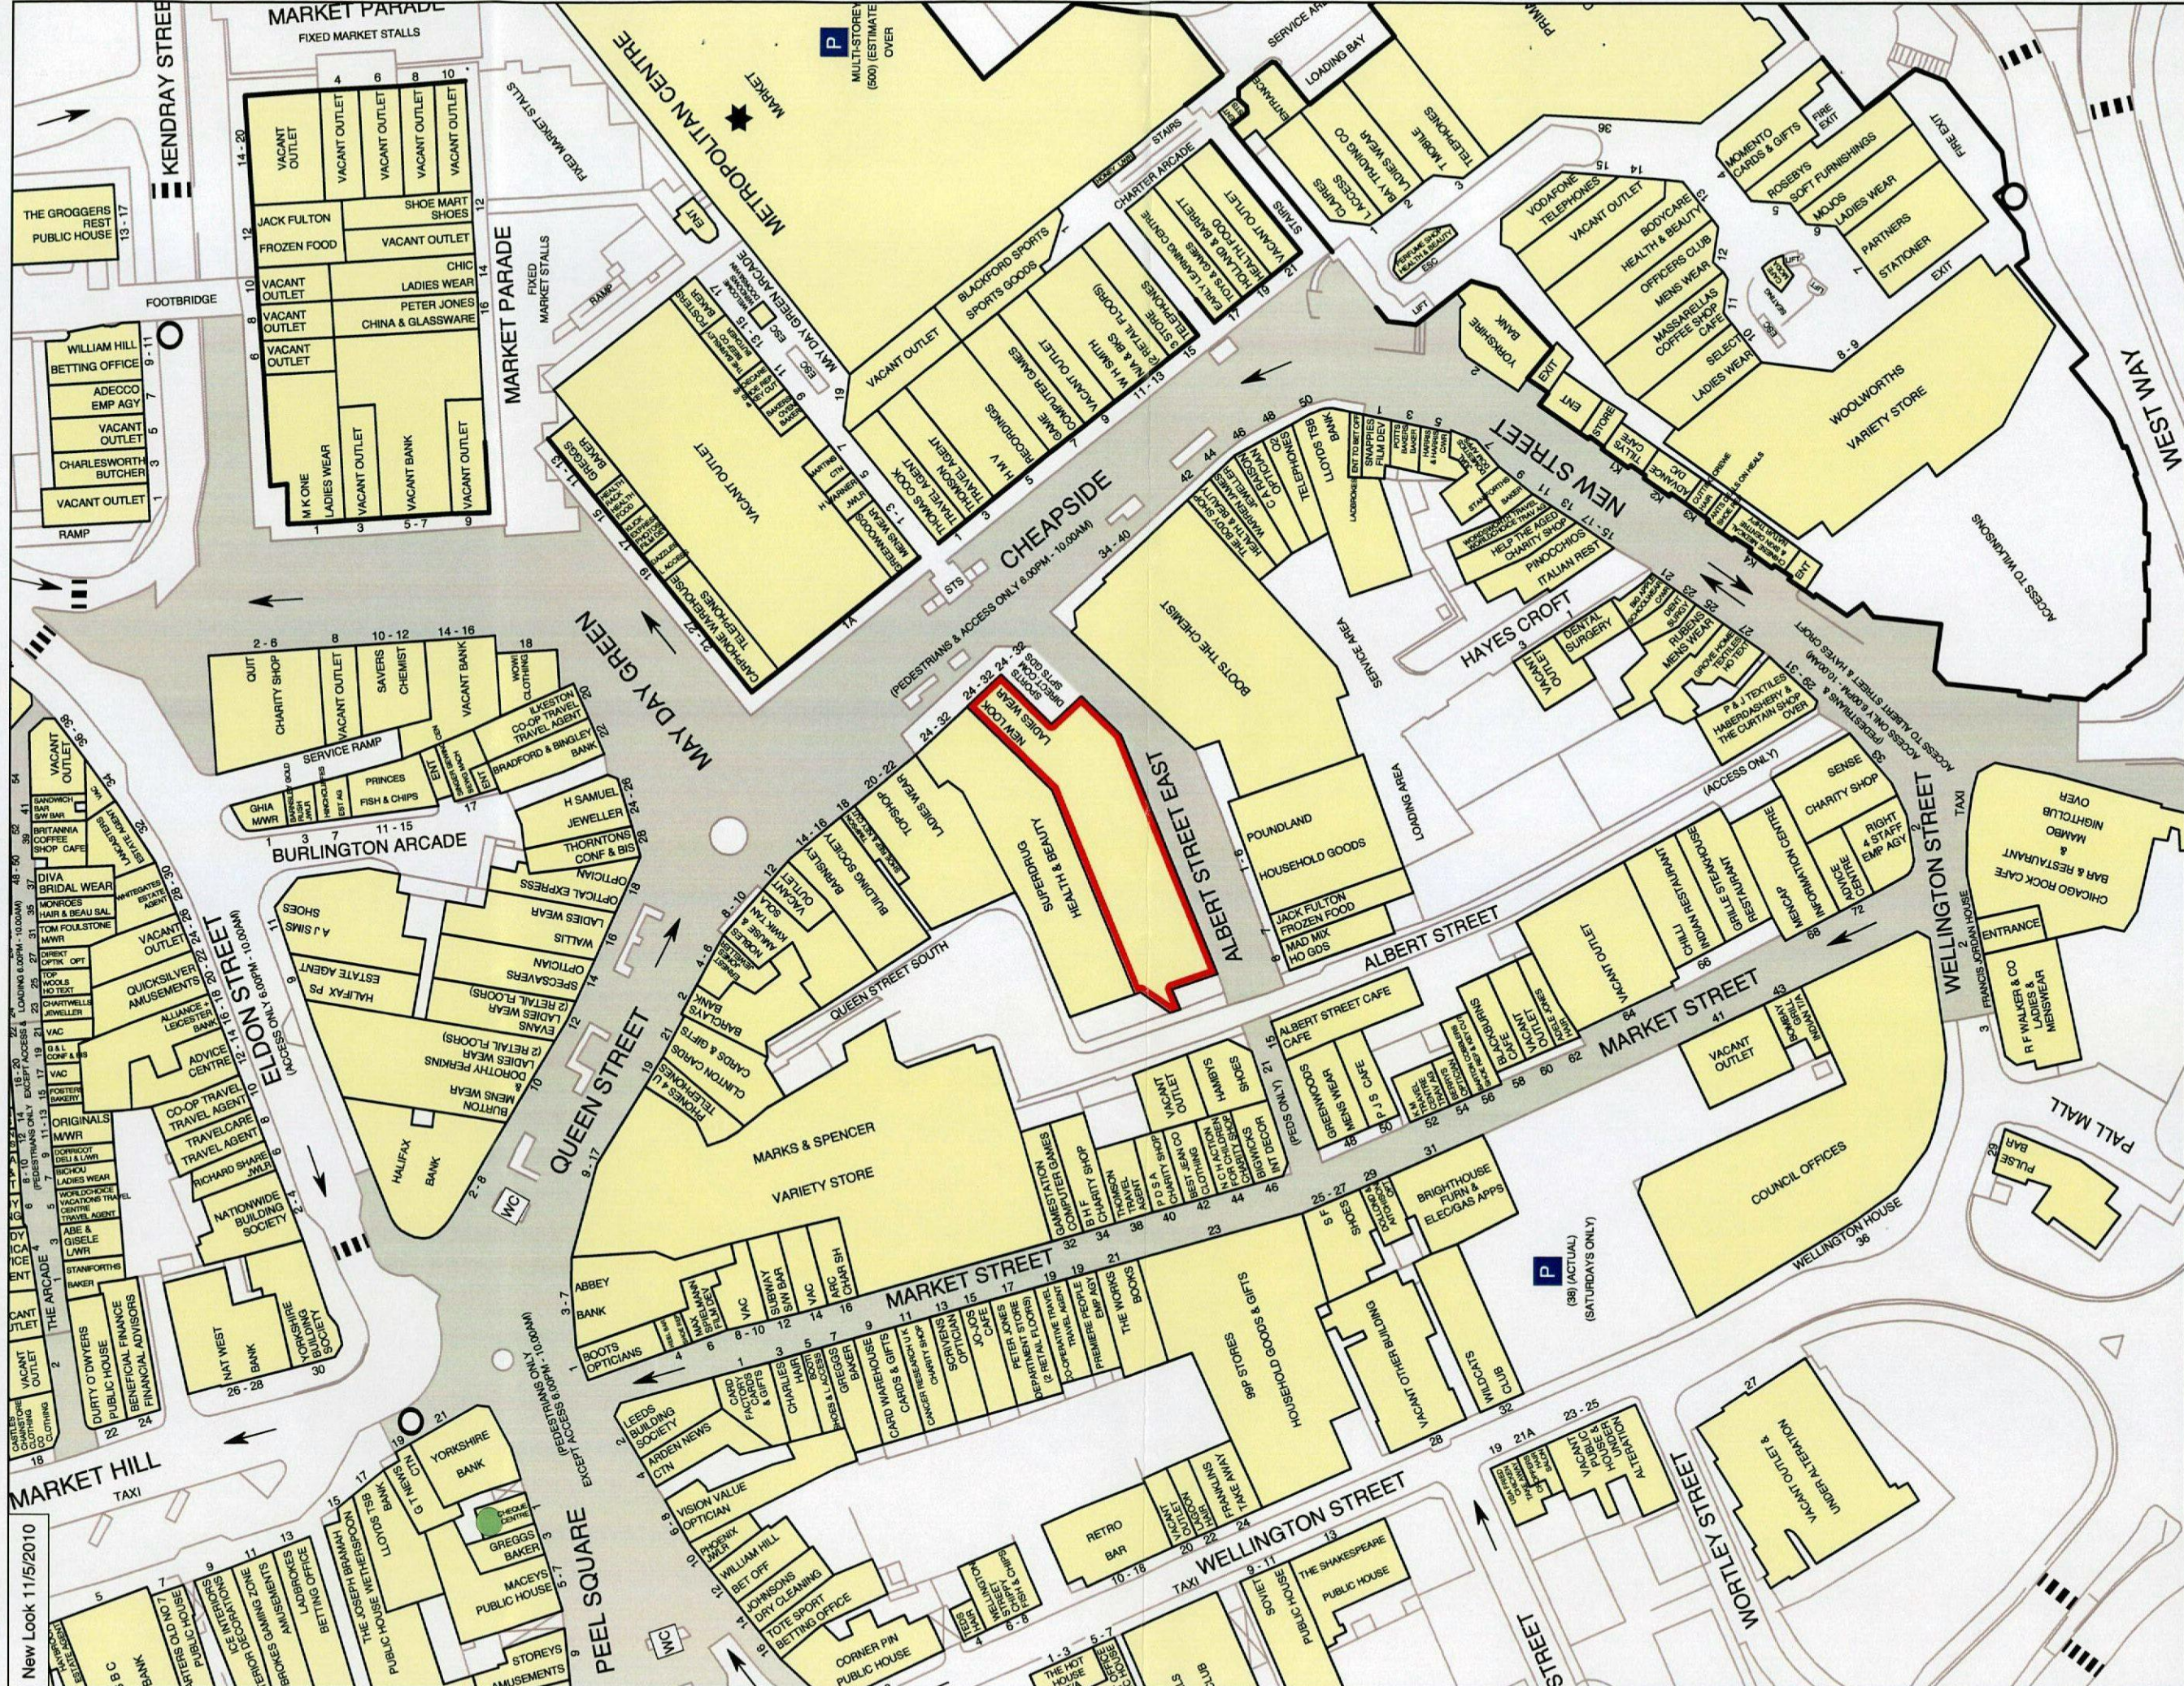

COPYRIGHT AND CONFIDENTIALITY NOTICE
 This product includes mapping data licensed from Ordnance Survey © Crown Copyright 2010. Licence number PU 100017316.
 For full terms & copyright conditions visit www.goadplans.co.uk

For more information on our products and services:
www.goadplans.co.uk
 0845 6016011
goad.sales@uk.experian.com