


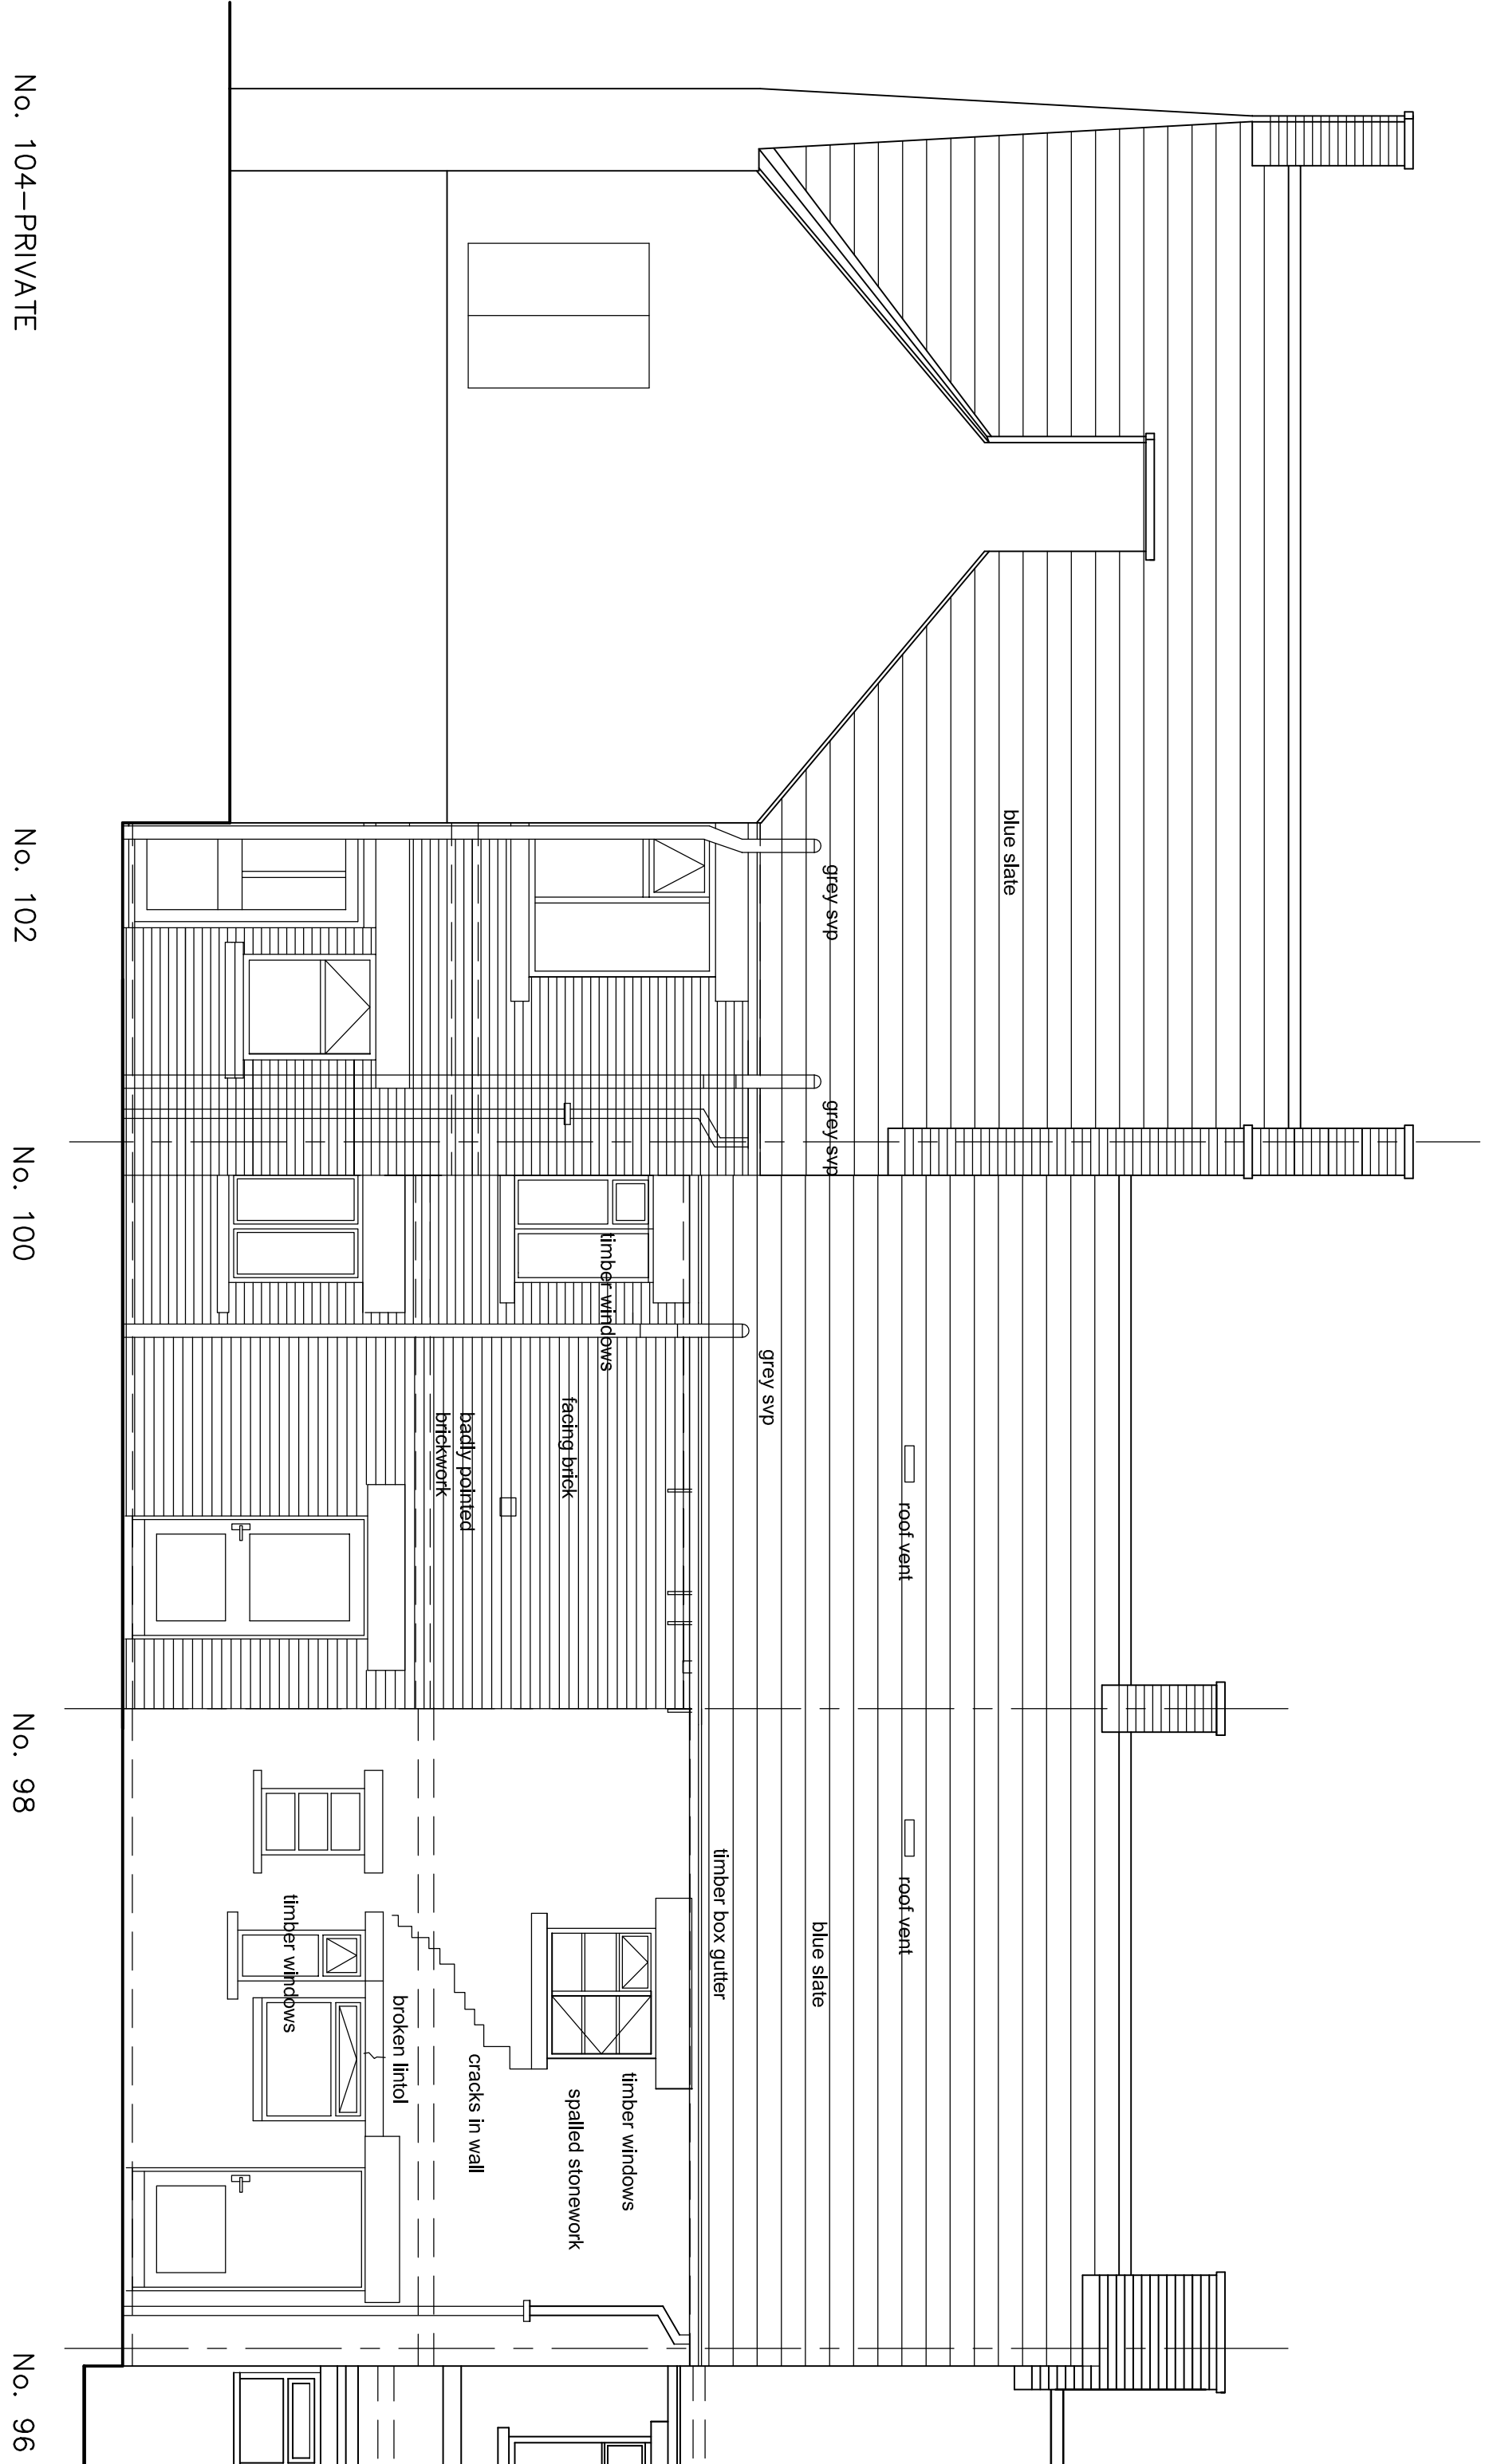

EXISTING REAR ELEVATIONS

REV	DATE	DESCRIPTION
		The contractor is to comply in all respects with the current Building Regulations and is to check all site alterations and levels. Do not scale from the drawing, use written dimensions. To be used in conjunction with the 'Order Details & Safety Plan' (Preliminary Section 1.