



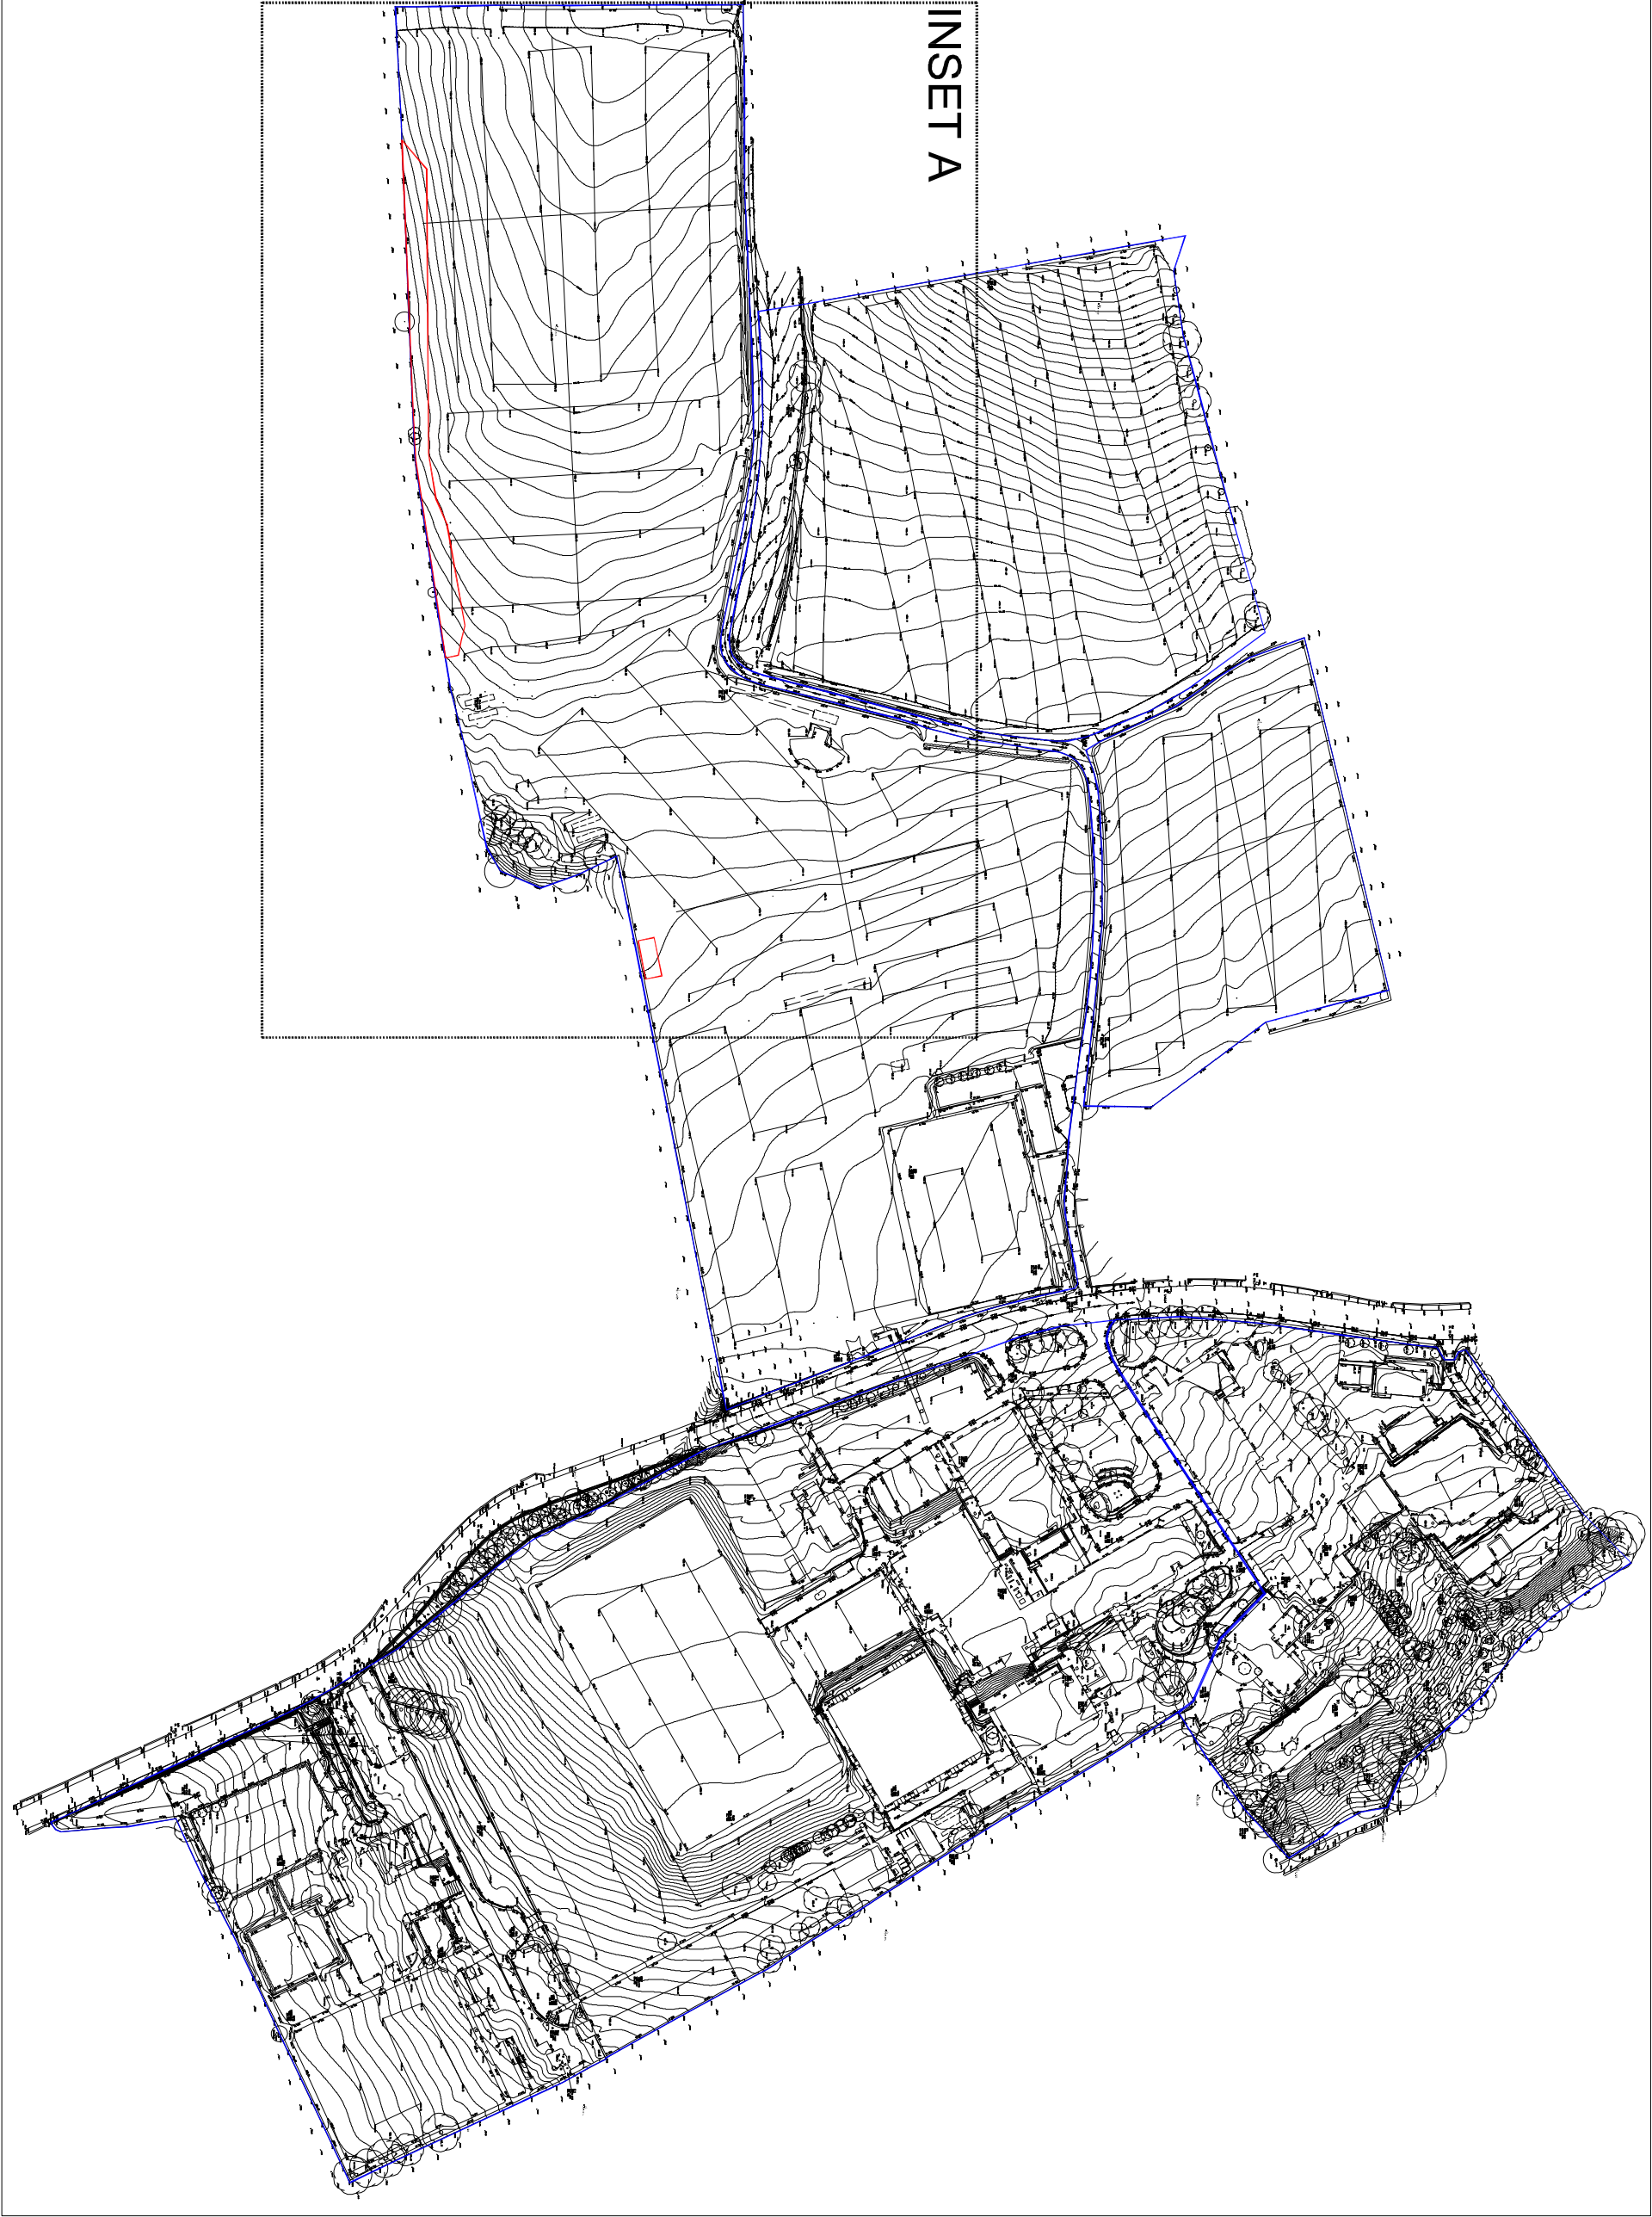

Full Site Topographical Survey - 1:2000

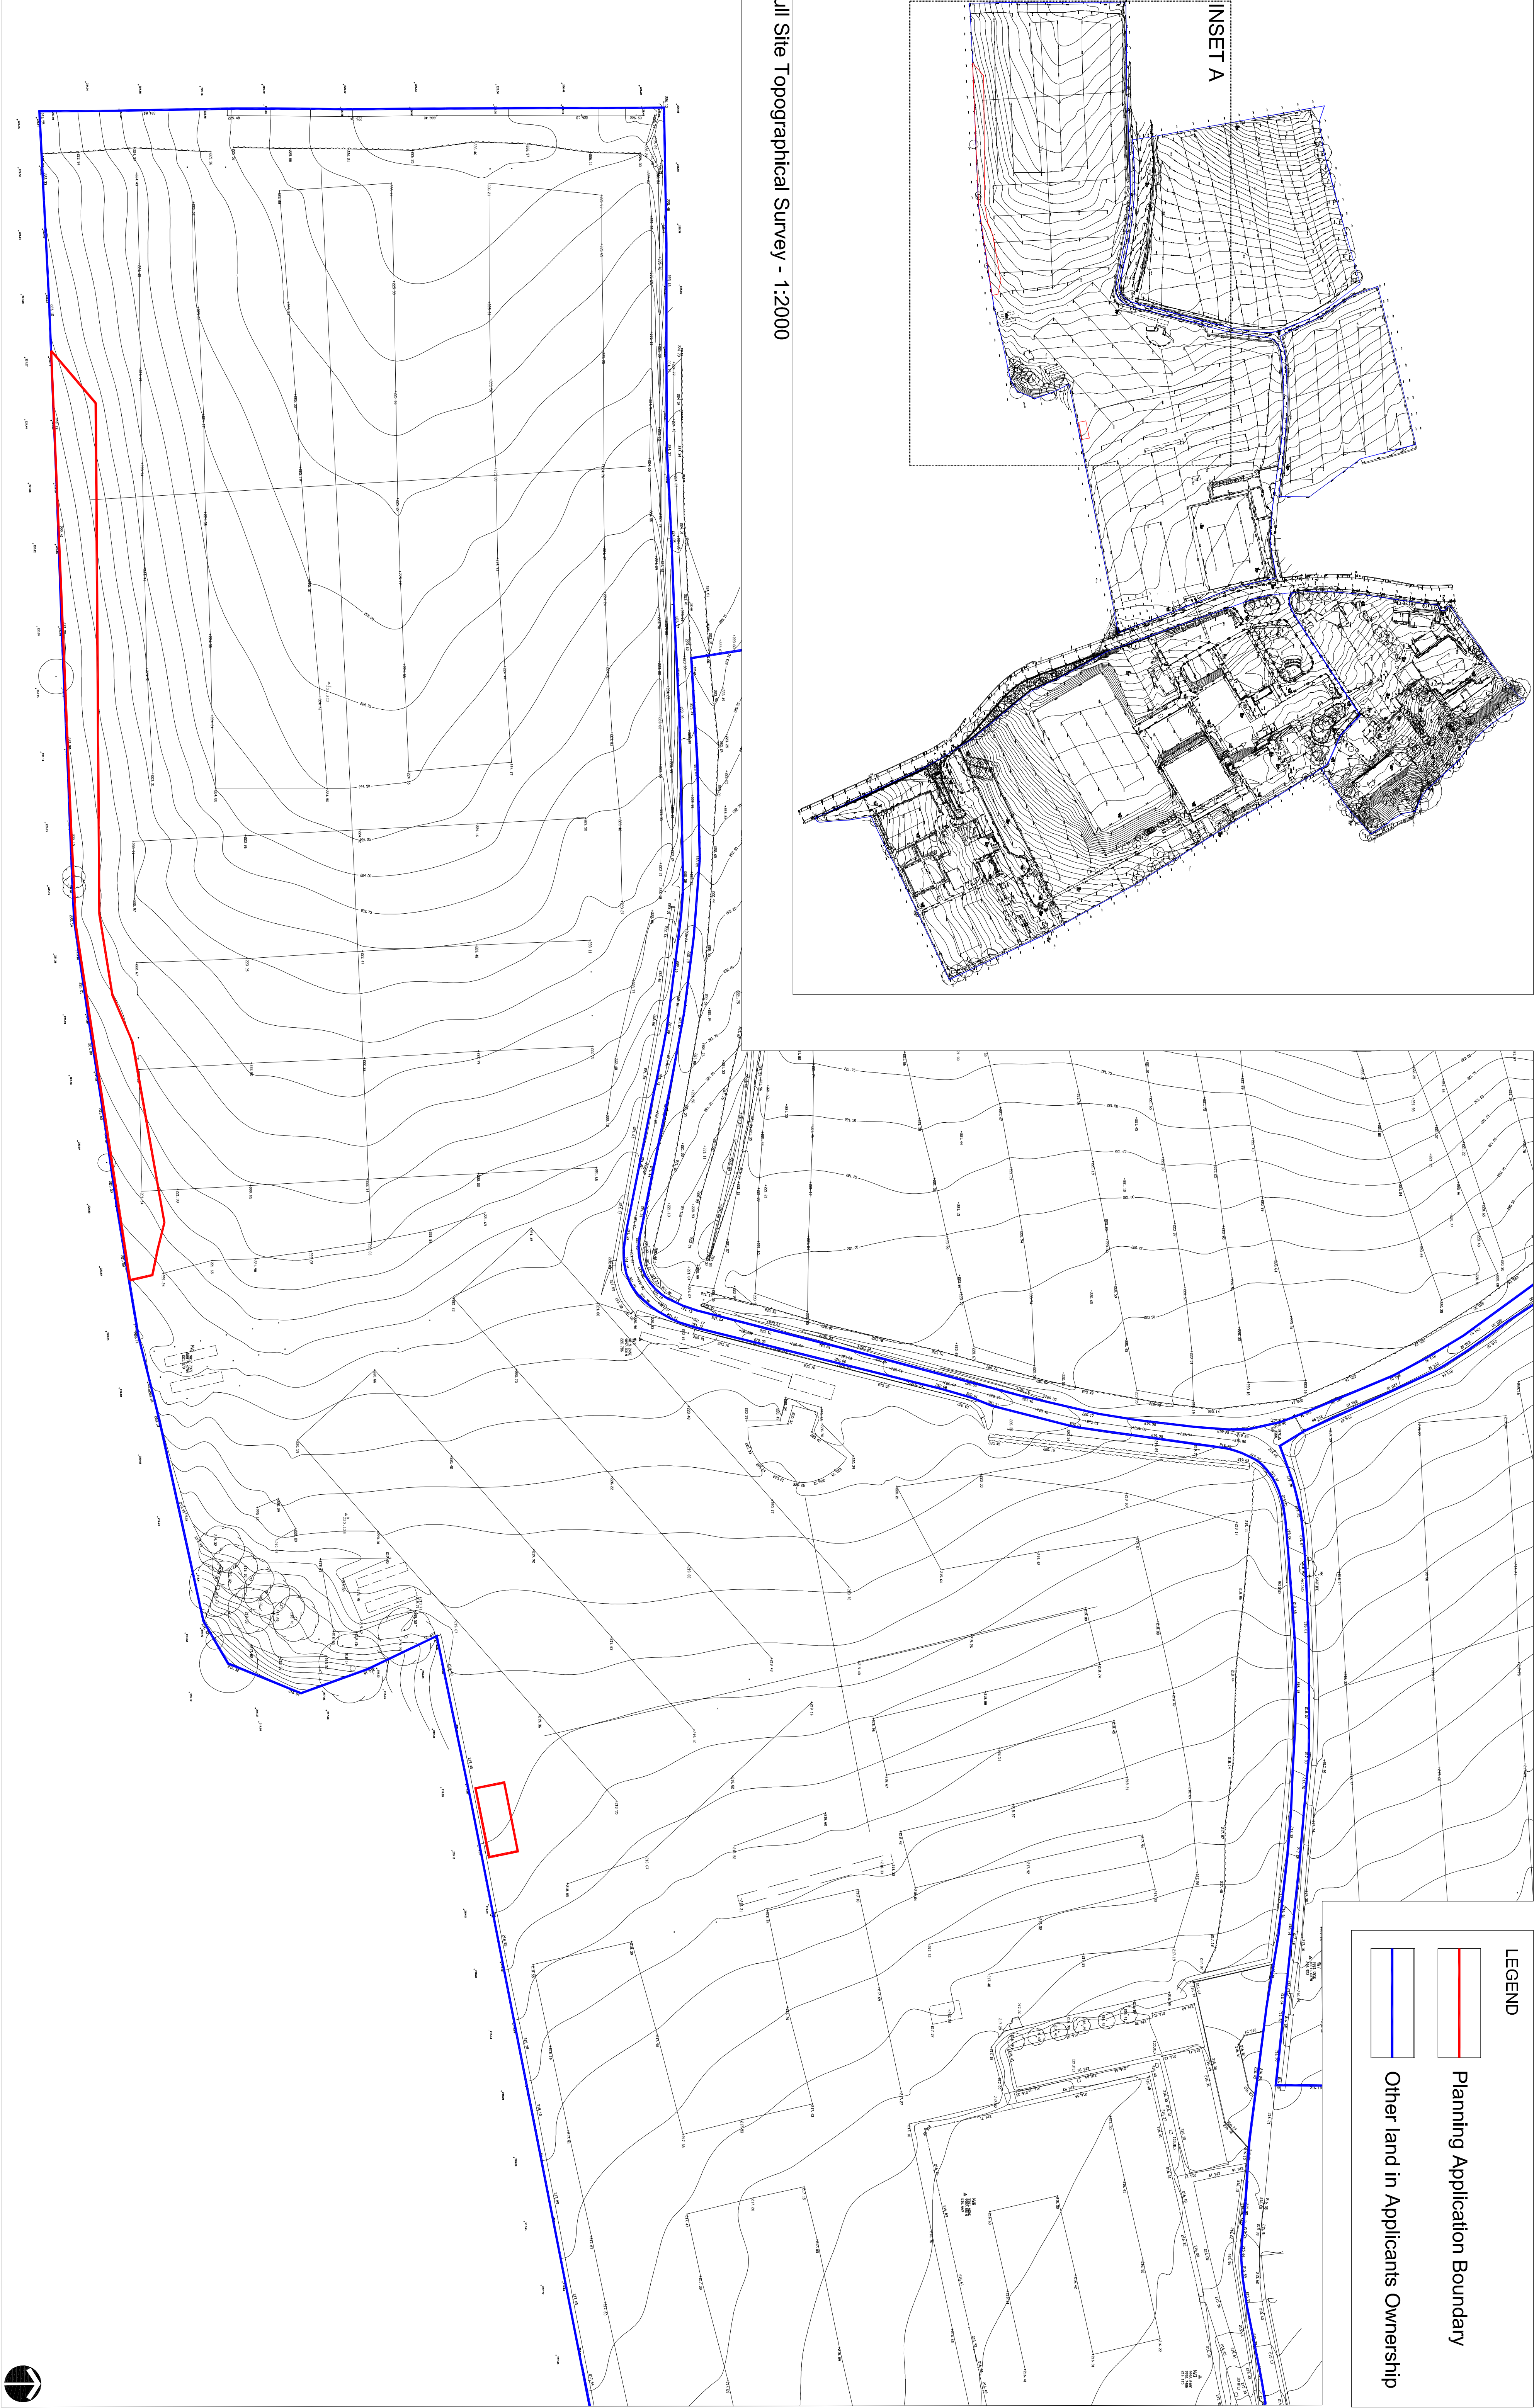

INSET A - Partial Site Topographical Survey - 1:500

REV.	DESCRIPTION	DATE	REV.	DESCRIPTION	DATE
P01	Preliminary Issue	10.12.09			
P02	Planning Application boundary amended	05.03.10			
P03	Planning Application boundary amended	07.06.10			

	Project Reference: CML
	Project: Barnsley BSF - Penistone
Antony Walker and Partners Limited Tel: 0191 233 0188	Existing topographical survey in location of proposed Wind Turbines DRAWN: BPL_PEN_AWP_DR_94_BW_LL_16 SCALE (A1) AS SHOWN DATE 14.09.09 10 Sumnerhill Terrace Newcastle upon Tyne Email: info@awpenvironment.co.uk Fax: 0191 261 1527 www.awpenvironment.co.uk
	DRAWN: CML CHKD: SLL NE: FEB

This document is copyright and must not be used, amended or reproduced in any form without written consent from Antony Walker & Partners